




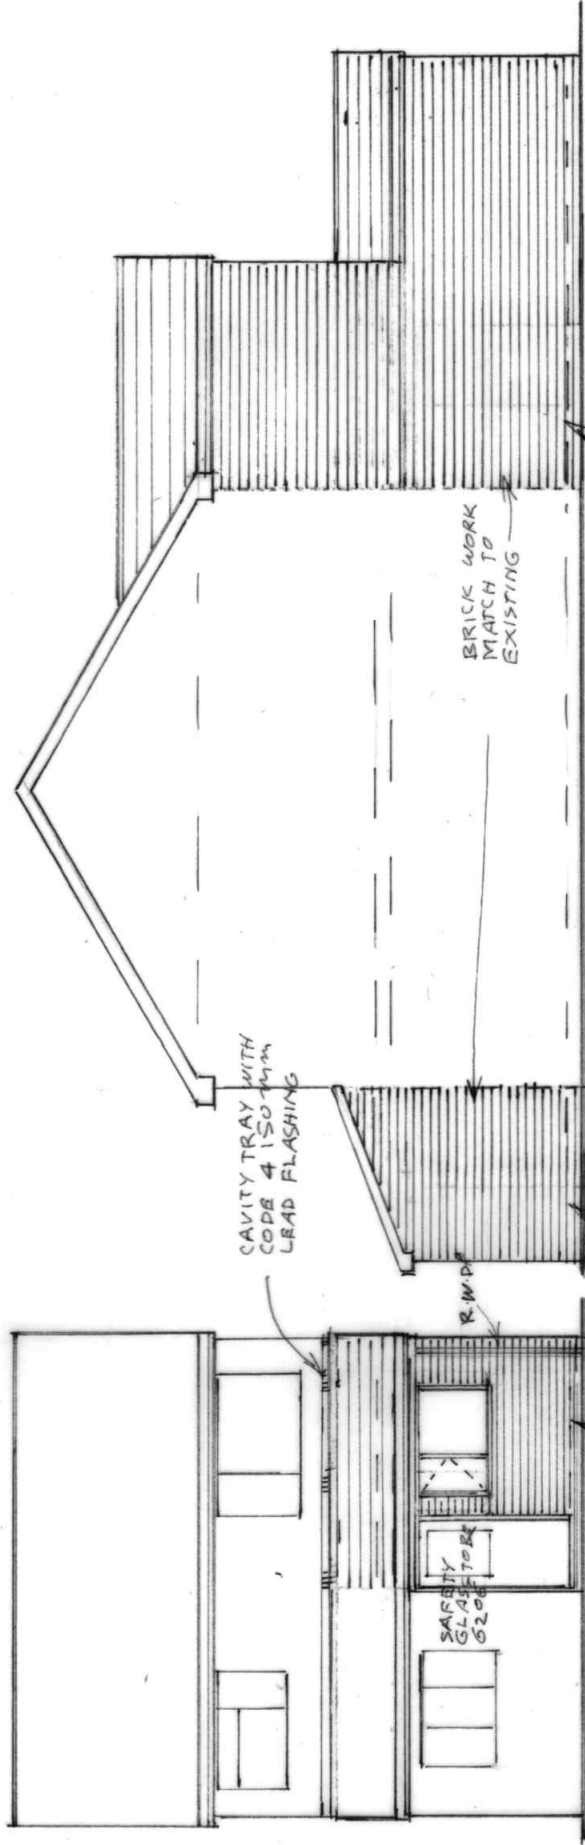


**FRONT ELEVATION**  
(PROPOSED)

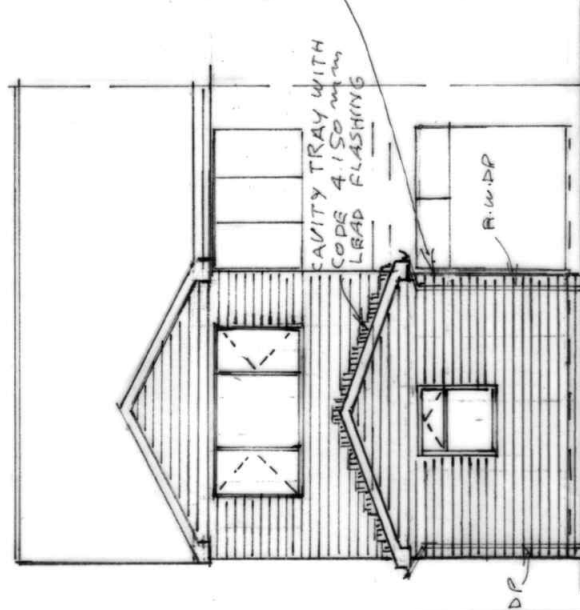

**REAR ELEVATION**  
(PROPOSED)

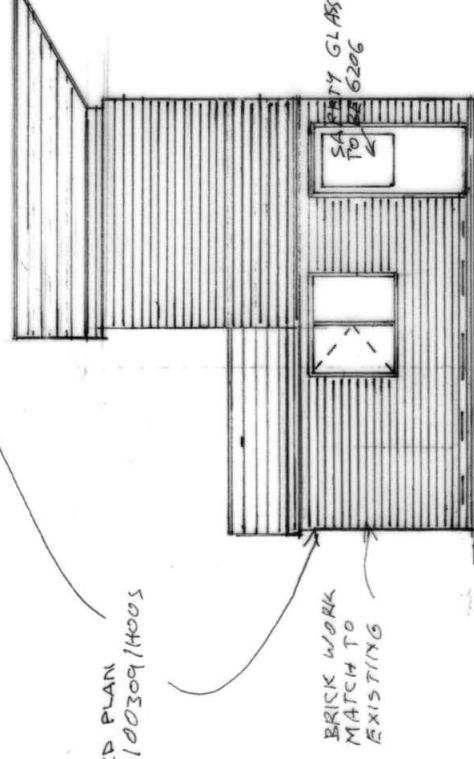

**SIDE ELEVATION**  
(PROPOSED)

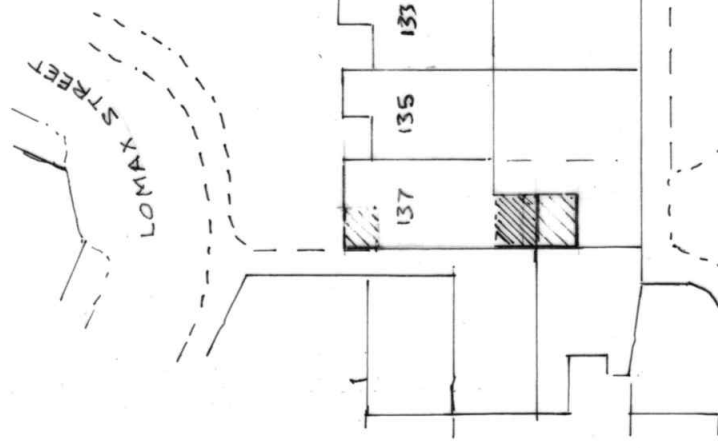

**SITE PLAN**  
(PROPOSED) SCALE 1:500

BUILDING DESIGN SERVICES  
M. FAROOQ  
418 Bury Road Rochdale OL11 5EU.  
Tel: 01706 712231 Mob: 07967605763

**PROPOSED DOUBLE STOREY REAR EXTENSION AT  
137 LOMAX STREET ROCHDALE OL12 0JR**

**For: Mr & Mrs IFYAS TARIQ**

Elevation Scale 1:100 A 2120 /3