



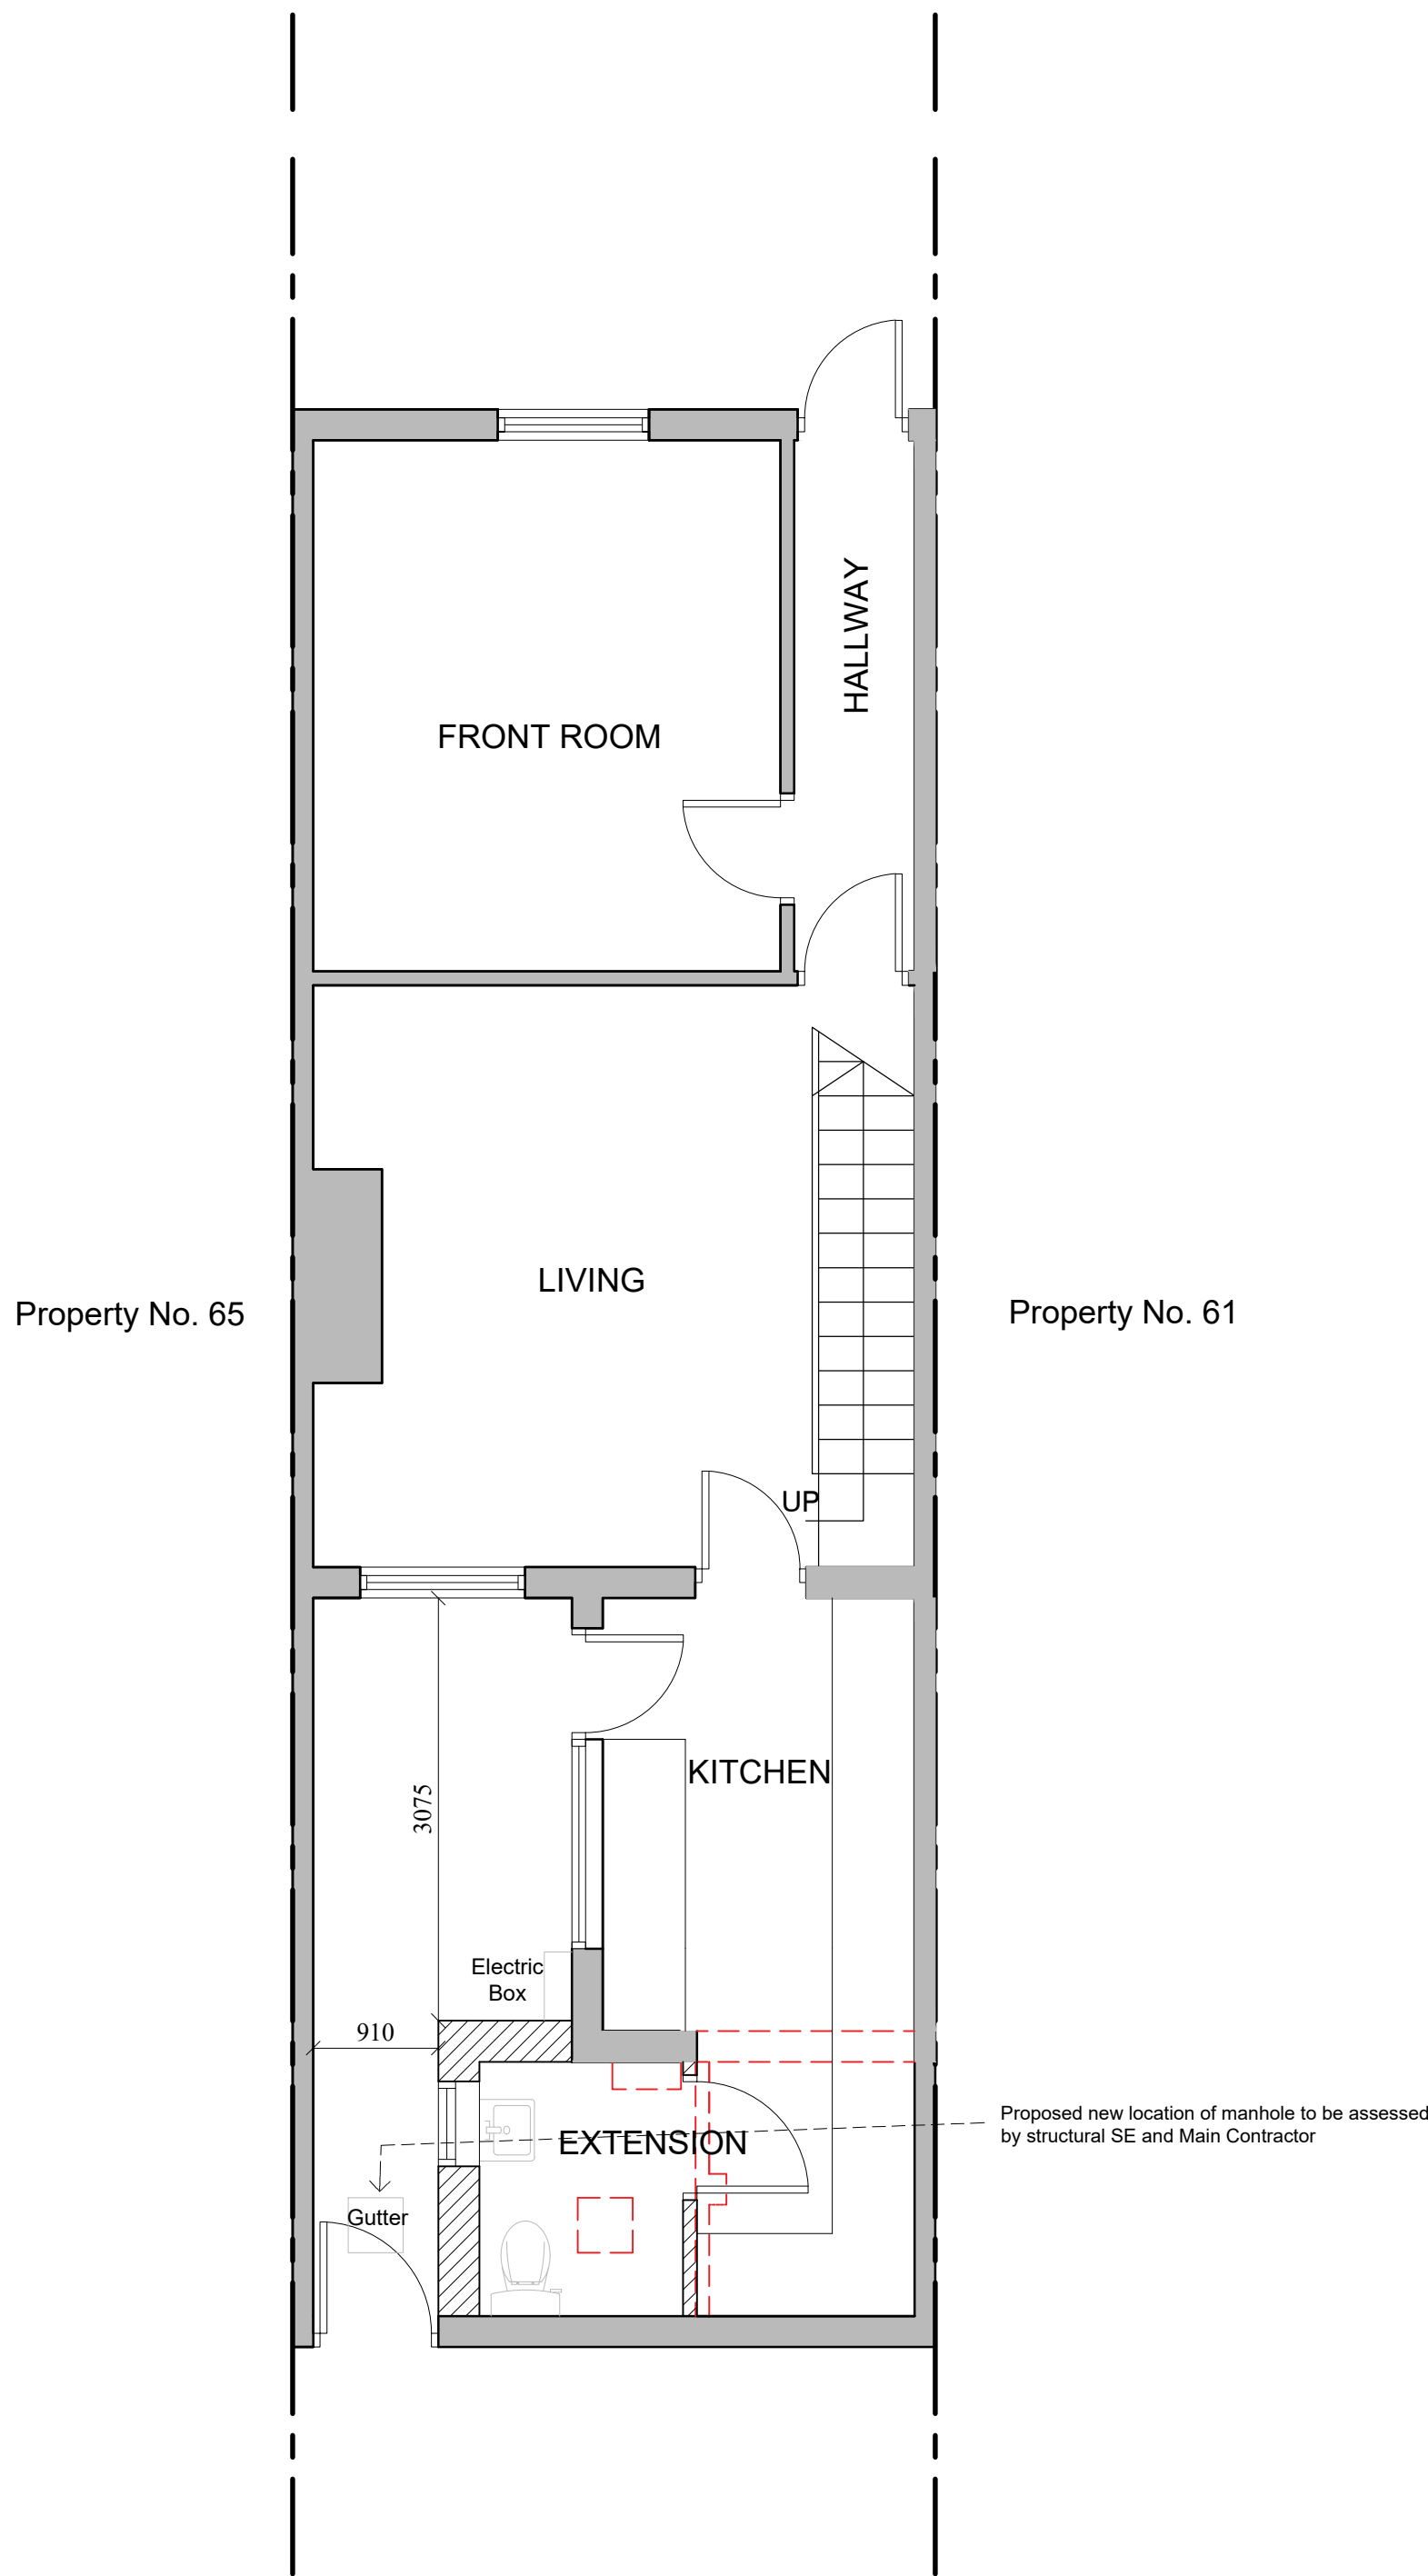

Proposed Ground Floor Plan
scale 1:50

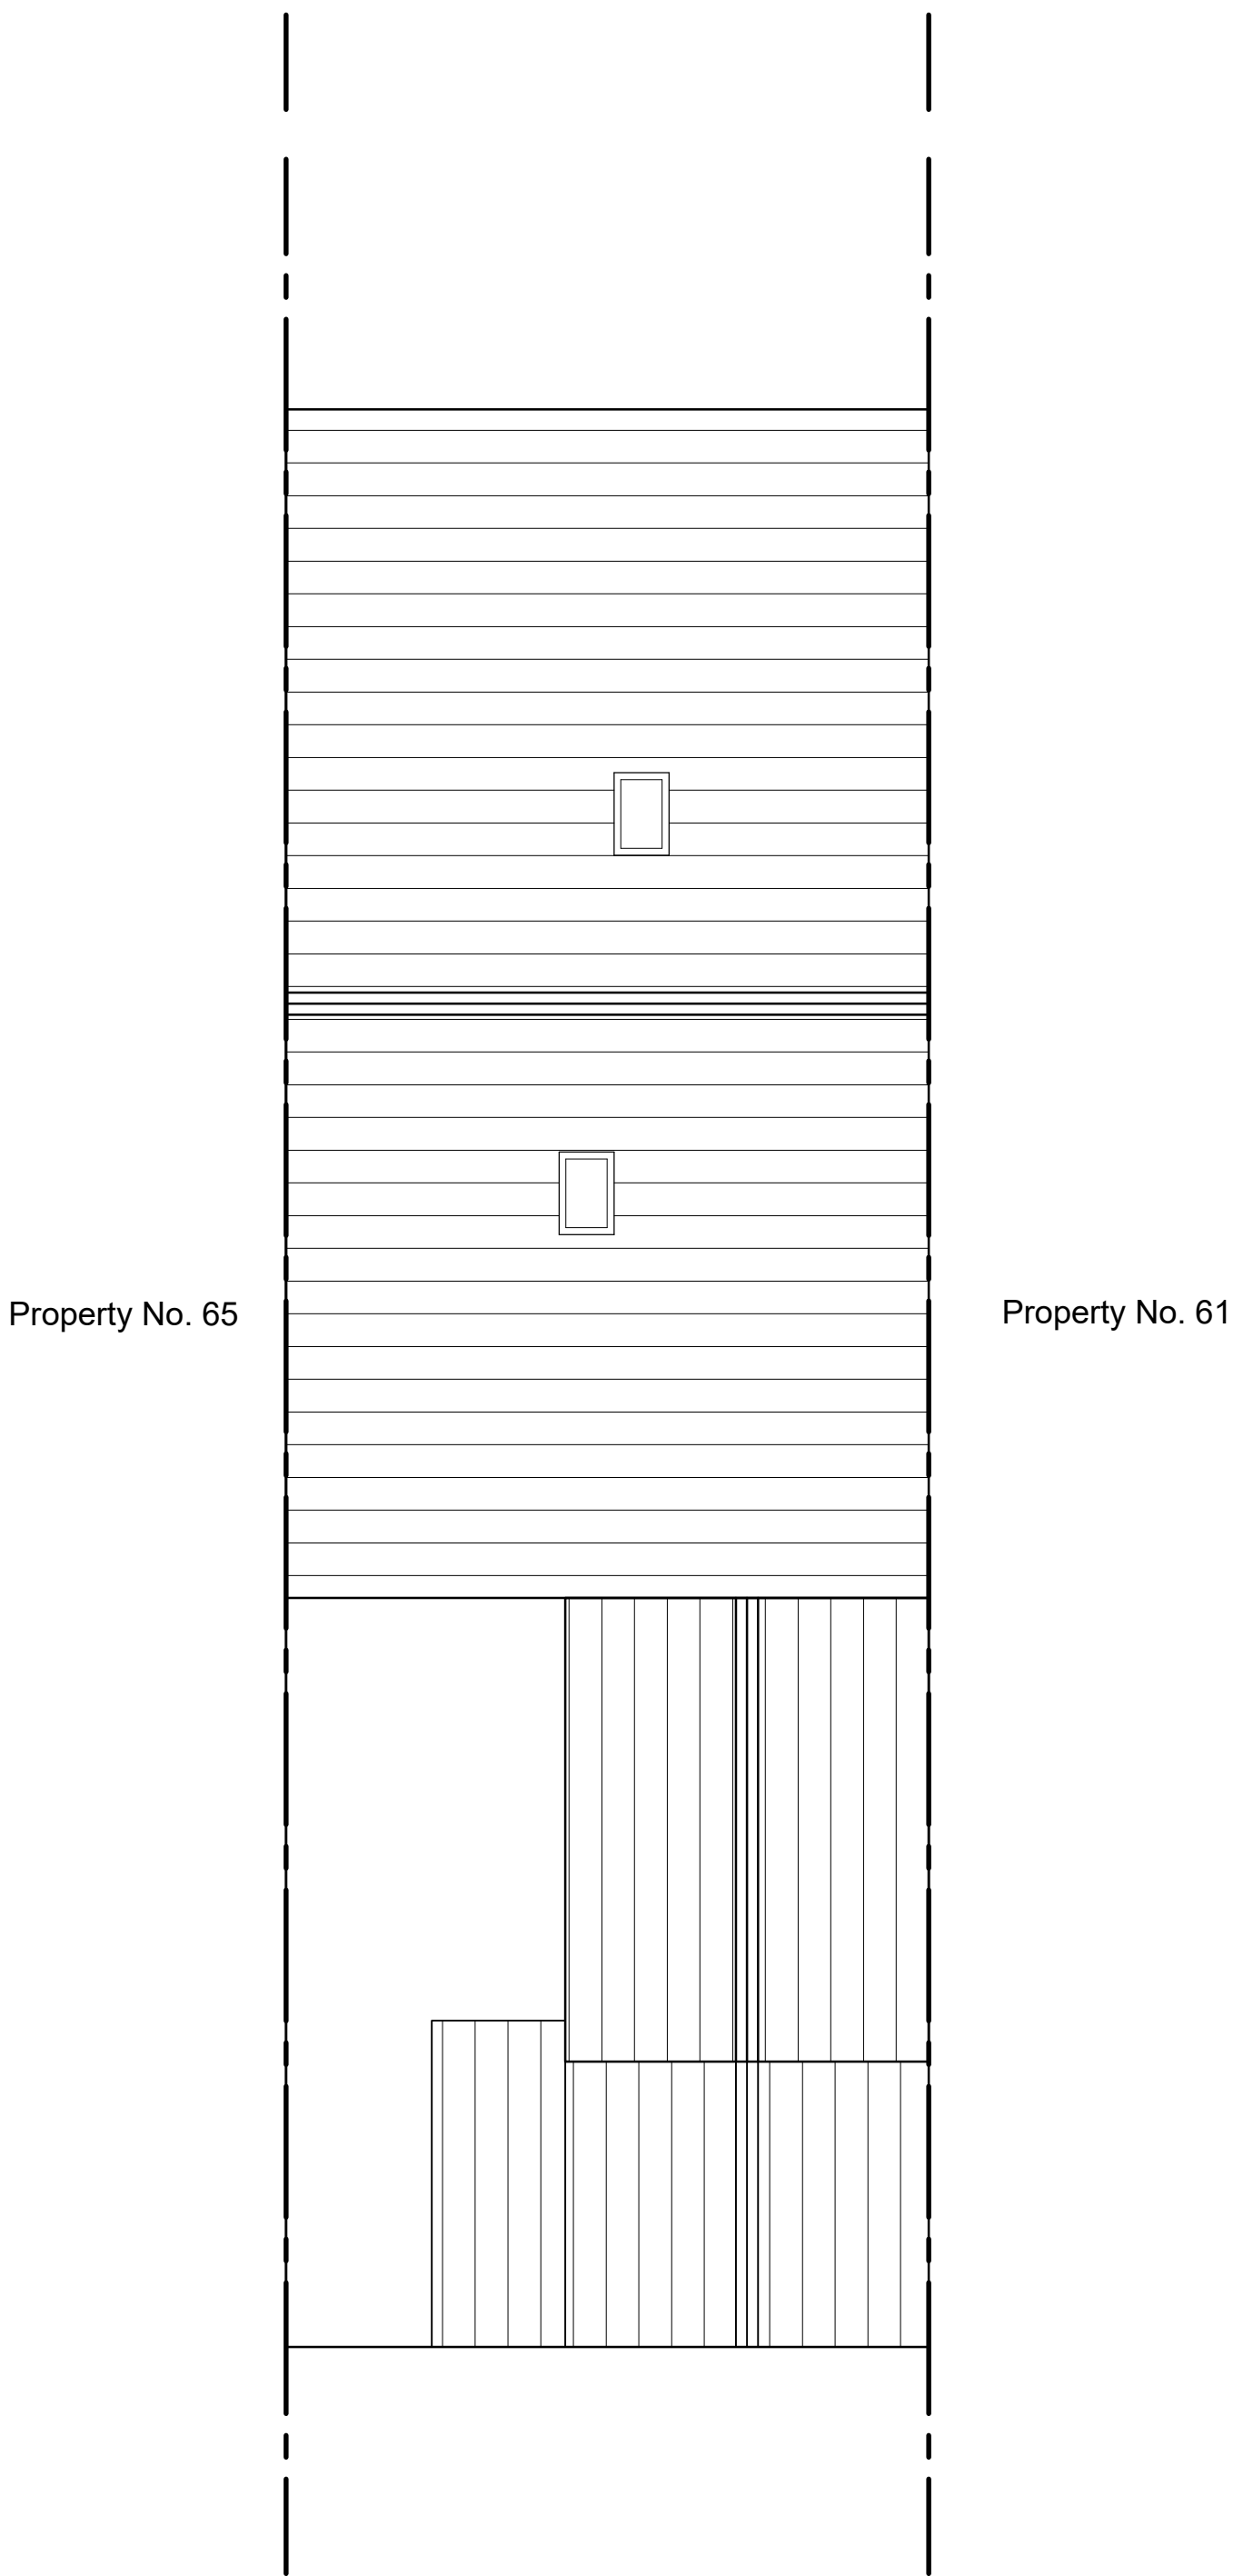

Proposed Roof Plan
scale 1:50

PROPOSED

EXISTING

DEMOLITION LINE



DRAWING STATUS:			INFORMATION			FOOTPRINT DESIGN		
REVISION	DATE	DESCRIPTION				CLIENT:	SCALE:	DATE:
A	24.04.24	Added Proposed Roof Plan				AMIR MUSHTAQ	1:50@A1	09.04.24
						PROJECT: 63 EXETER STREET, ROCHDALE		
						DRAWING TITLE: PROPOSED PLANS		
						DRAWING NO: A118_L(63)006		