






PROPOSED FRONT / NORTH ELEVATION

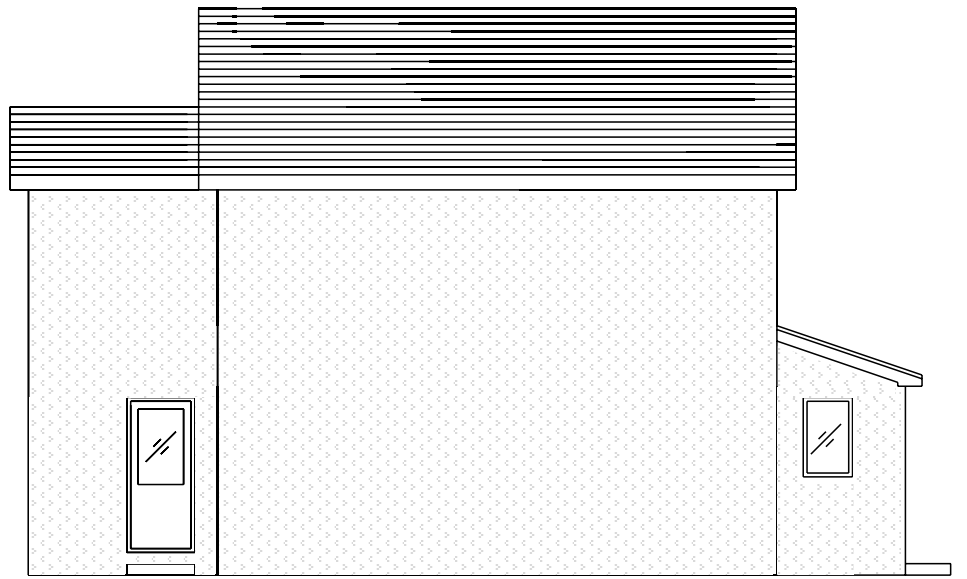

PROPOSED LEFT / EAST ELEVATION

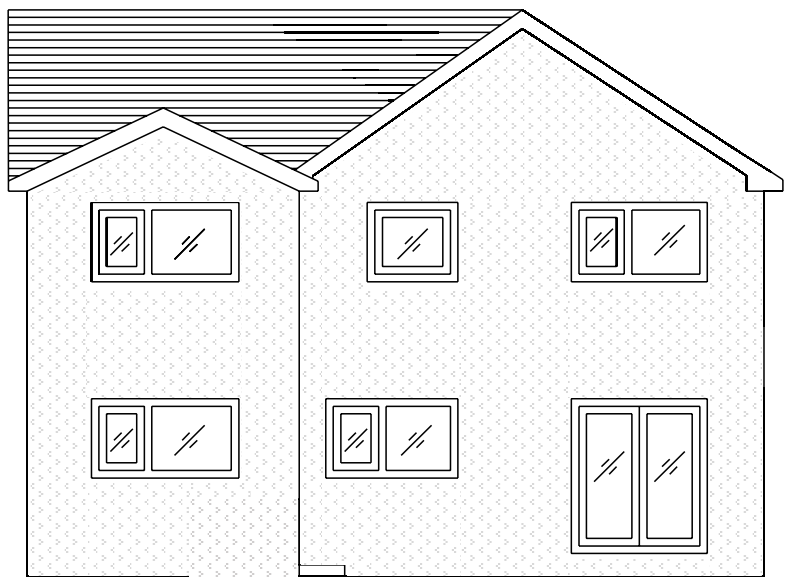

PROPOSED REAR / SOUTH ELEVATION

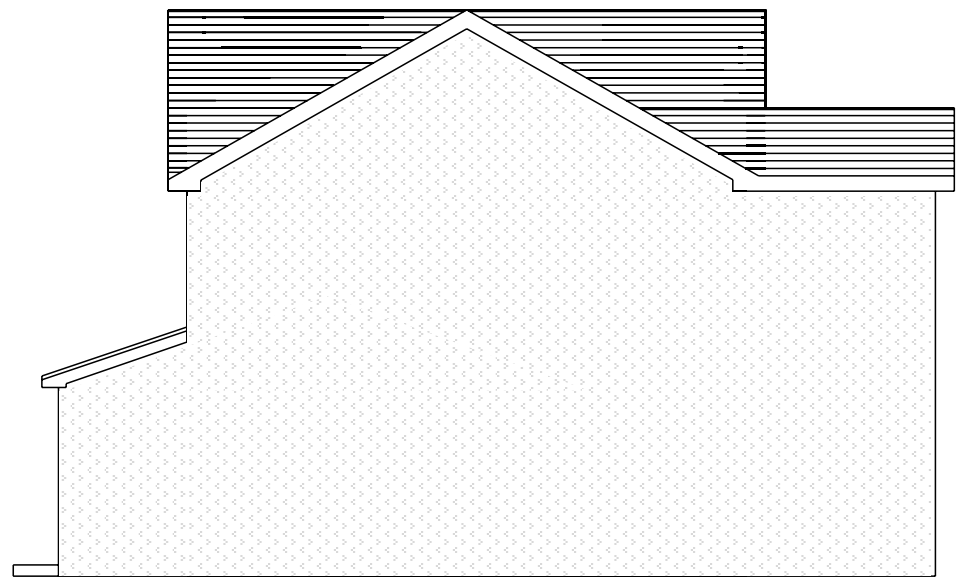

PROPOSED RIGHT / WEST ELEVATION

Proposed front/north elevation walls (facing Shaftesbury Drive) will be finished with 100mm EPS insulation boards that will be covered with white silicone render.

Proposed left/east elevation walls (facing property no. 11 Shaftesbury Drive) will be finished with 100mm EPS insulation boards that will be covered with white silicone render.

Proposed rear/south elevation walls (facing back garden of 13 Shaftesbury Drive) will be finished with 100mm EPS insulation boards, that will be covered with white silicone render.

Proposed right/west elevation walls (facing property no. 15 Shaftesbury Drive) will be finished with 100mm EPS insulation boards, that will be covered with white silicone render.

Scale 1:100 @ A3



PLANNING APPLICATION

External walls insulation and render.

13 Shaftesbury Drive, Heywood,
OL10 2PH

Date 10.06.2024

Drawing No. 00008