


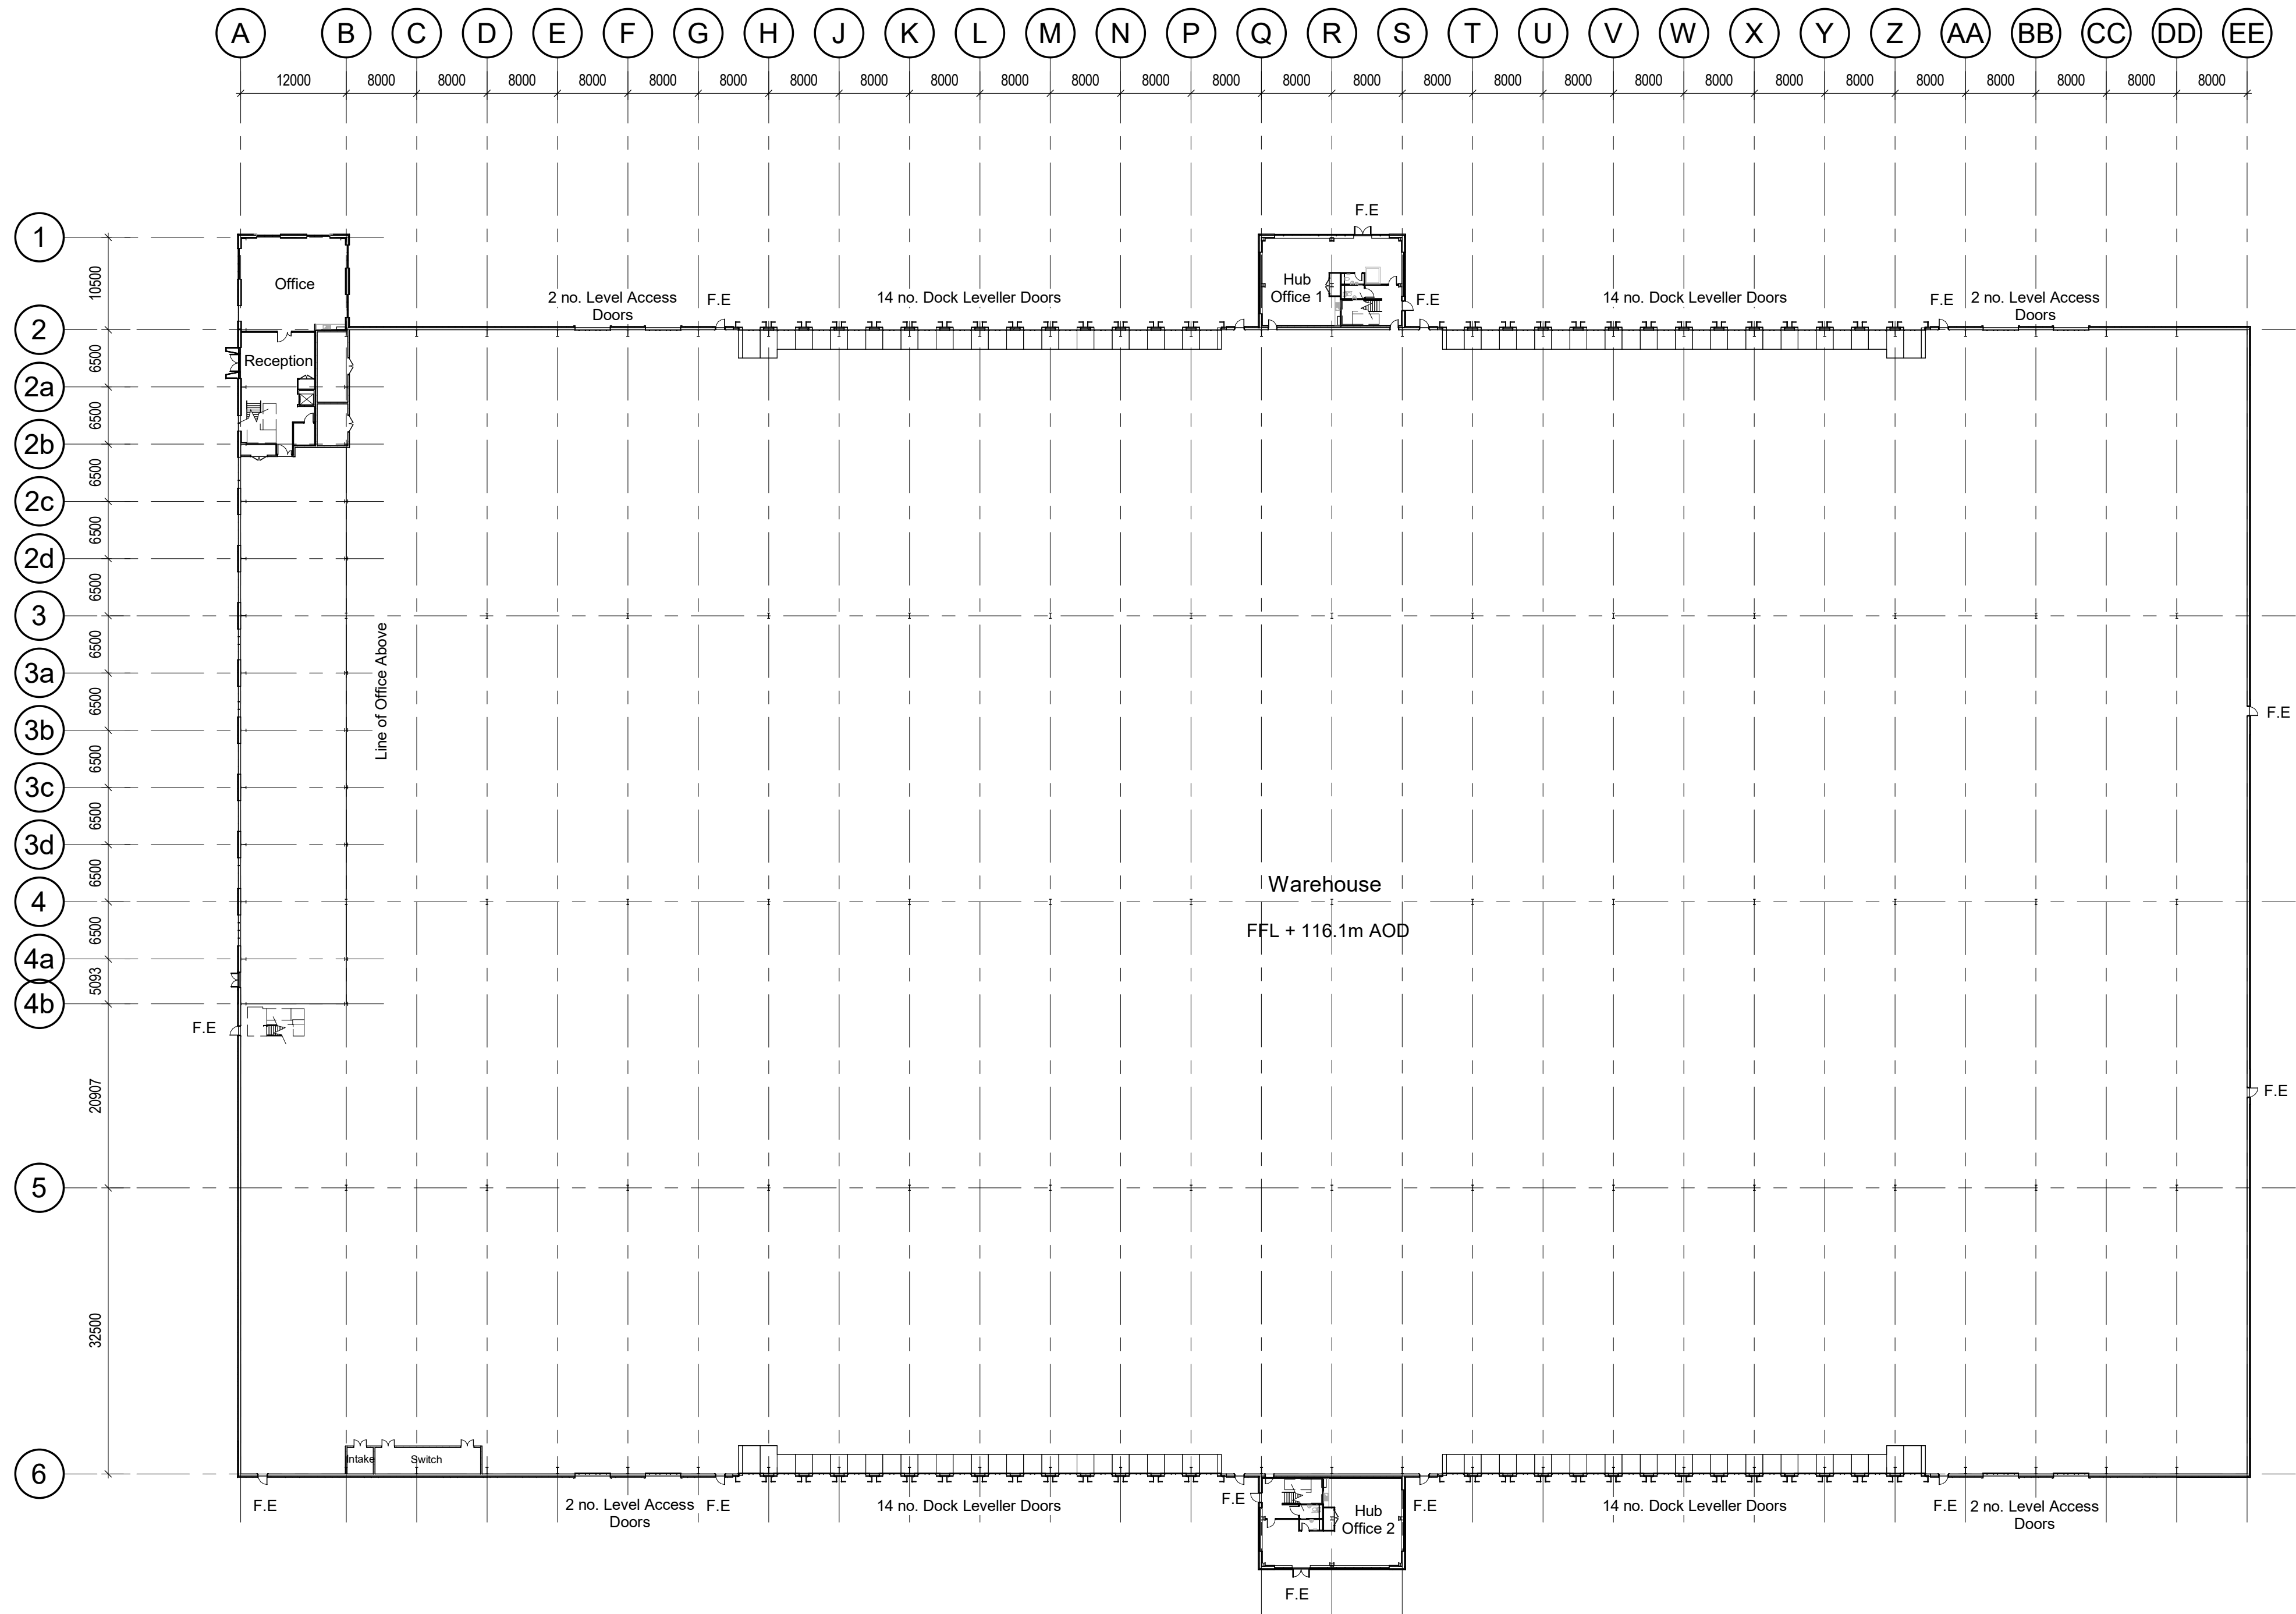

Ground Floor Plan
Scale @ 1 : 500

Scale Bars		TO BE USED ONLY AS GUIDANCE			
1:100	mm	0	1000	2000	3000
1:200	mm	0	500	1000	1500
1:500	M	0	5	10	15
1:1250	M	0	10	20	30

NOTES

- All dimensions and levels are to be checked on site.
- Any discrepancies are to be reported to the architect before any work commences
- This drawing shall not be scaled to ascertain any dimensions. Work to figured dimensions only.
- This drawing shall not be reproduced without express written permission from AEW.
- Title overlay drawings and ownership boundaries are produced using all reasonable endeavors. AEW cannot be responsible for the accuracy or scale discrepancy of base plans supplied to them.
- All works are to be undertaken in accordance with Building Regulations and the latest British Standards.
- All proprietary materials and products are to be used strictly in accordance with the manufacturers recommendations.

This drawing contains the following model files: -
13230-AEW-B3-XX-M3-A-0003

CDM 2015

Client notified of duties: 20/12/2022
Principal Designer: Rider Levett Bucknall
Unless noted below, all known hazards have been highlighted on the drawing.

P02	01/11/23	FFL Updated	CF	CL
P01	27/03/23	Planning Issue	CF	AS
Rev	Date	Description	Drawn by	Checked By
Status	Purpose of Issue			
S2	For Information			

drawing stage **Planning**
client

Russell LDP


project

Plot 3, South Heywood

drawing title

Proposed GA Ground Floor Plan

date Mar 2023 drawn CF
scale @ A1 1 : 500 checked AS

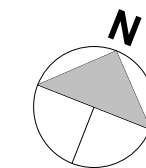

Rev
P02

Draw No
13230-AEW-B3-00-DR-A-0510

aew architects
0161 214 4370
www.aewarchitects.com
aew