




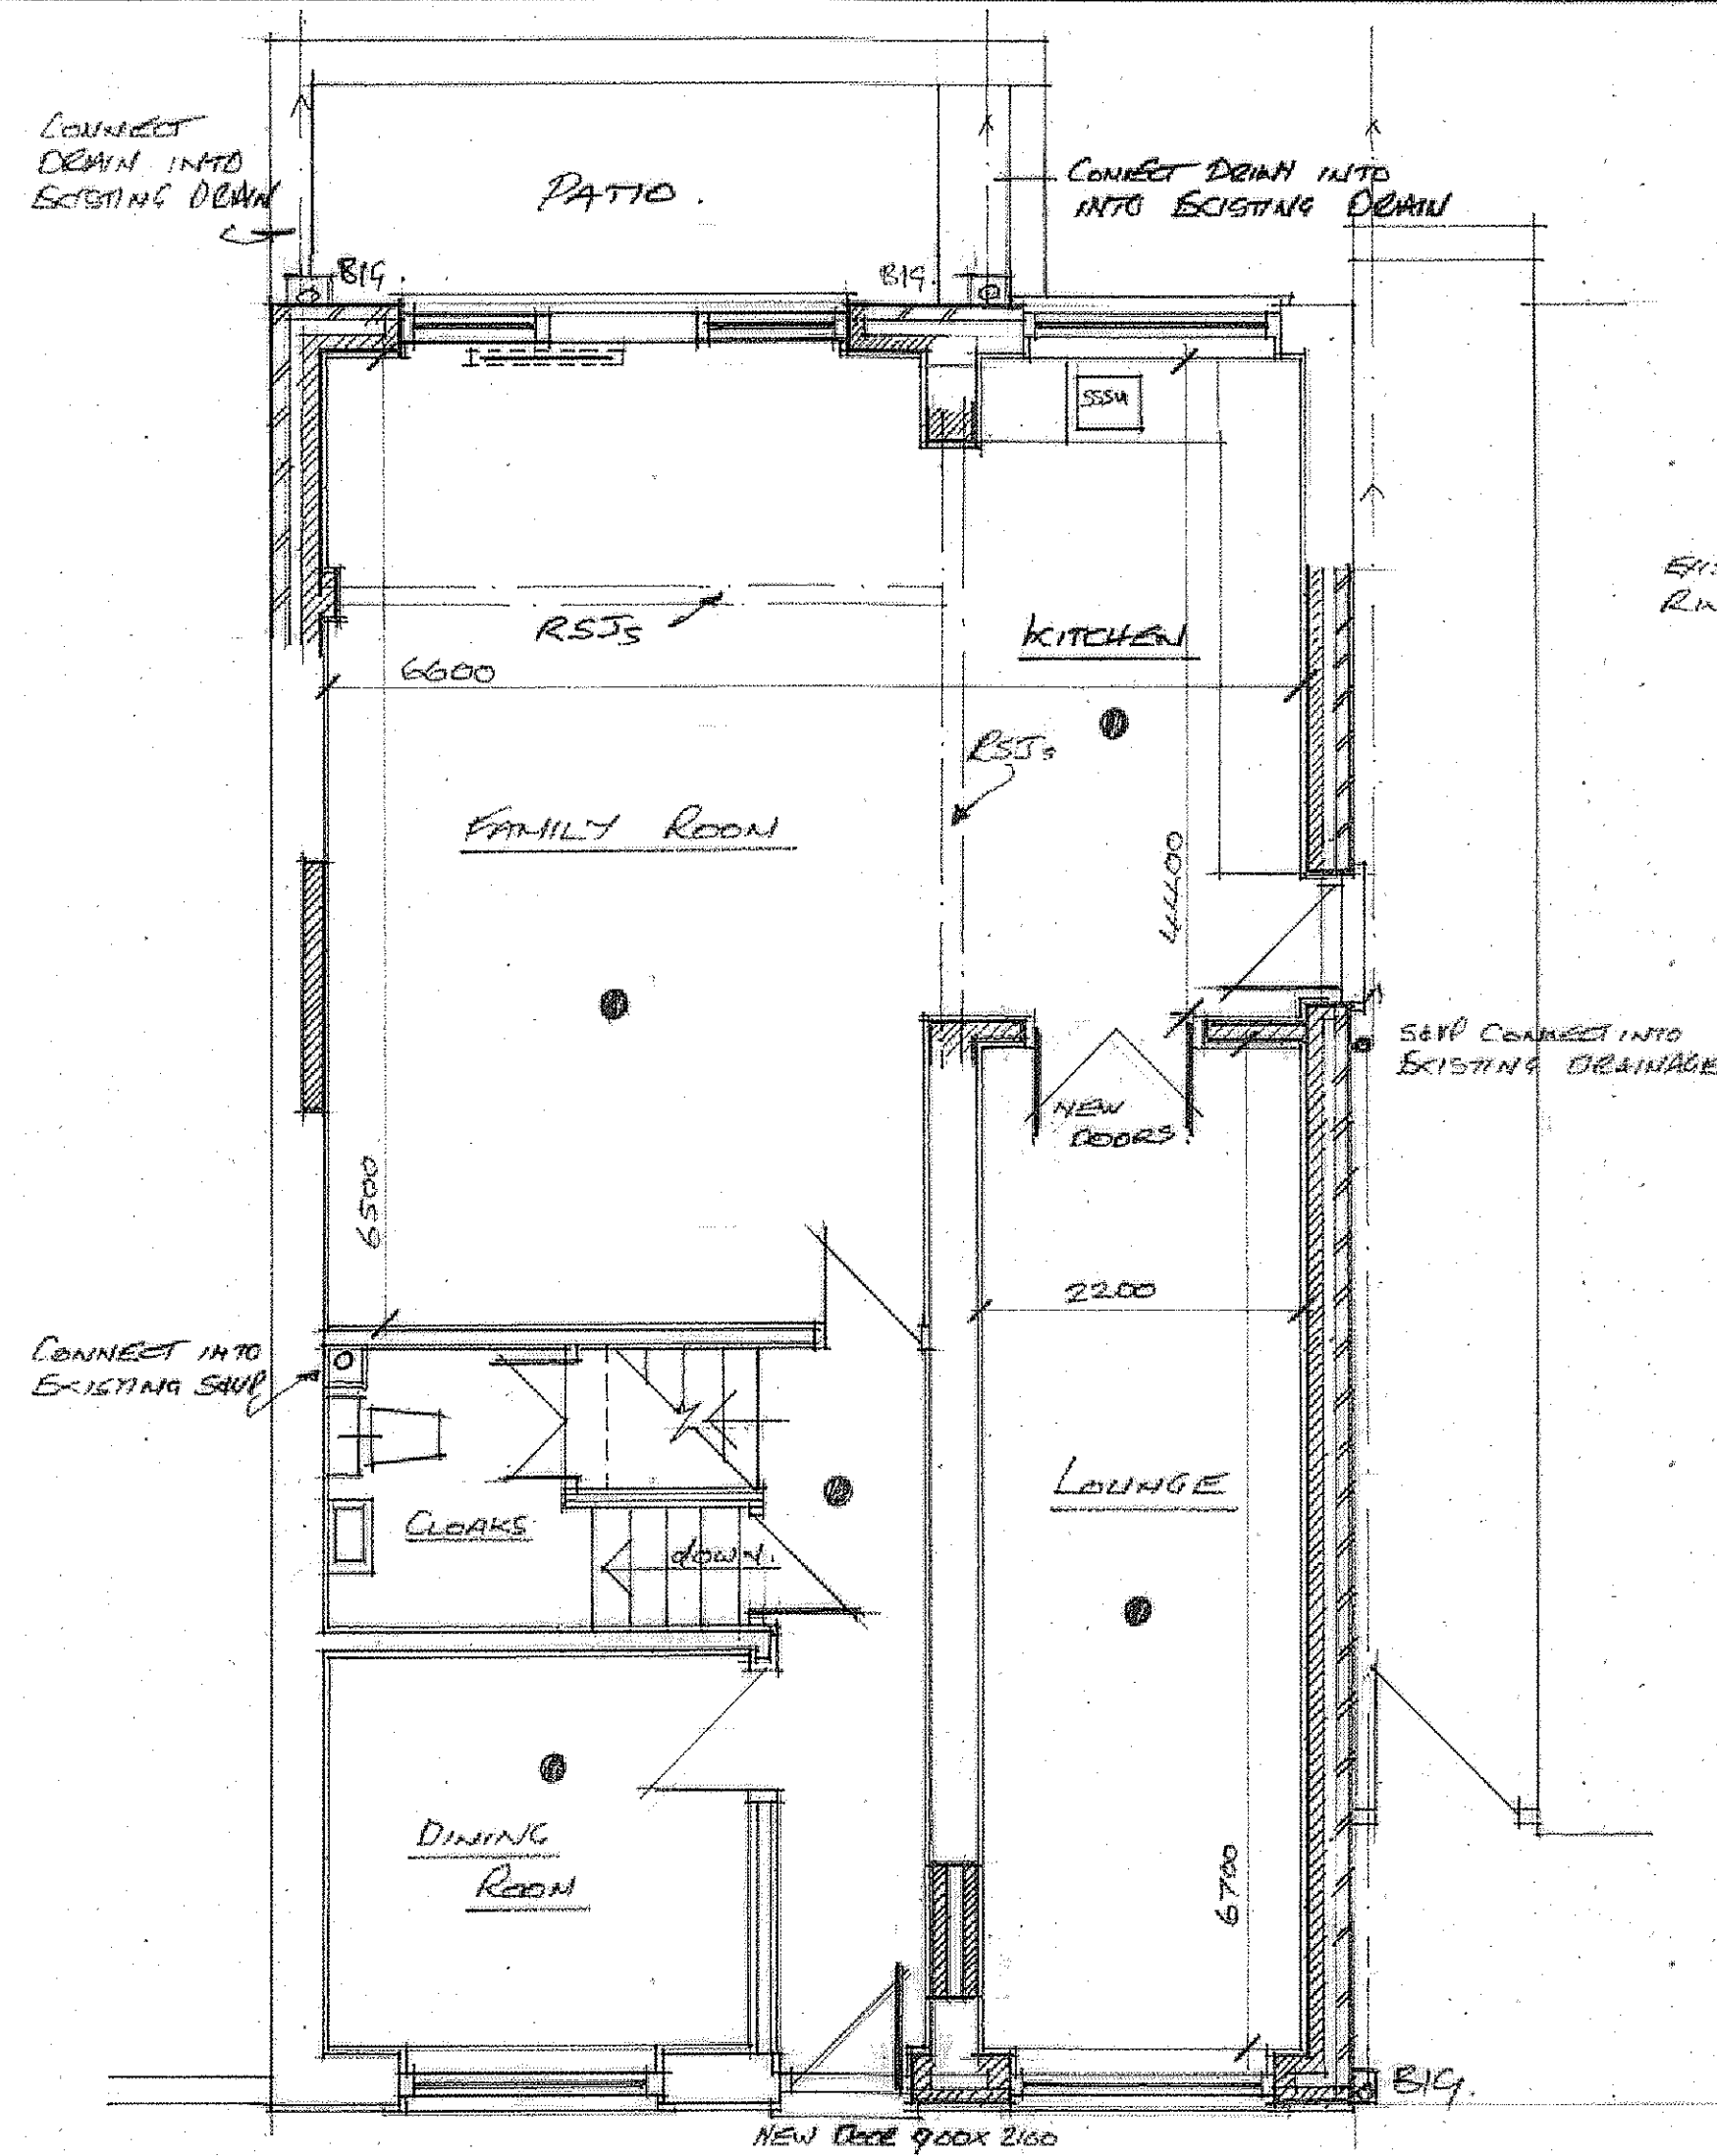


AS PROPOSED GROUND FLOOR PLAN

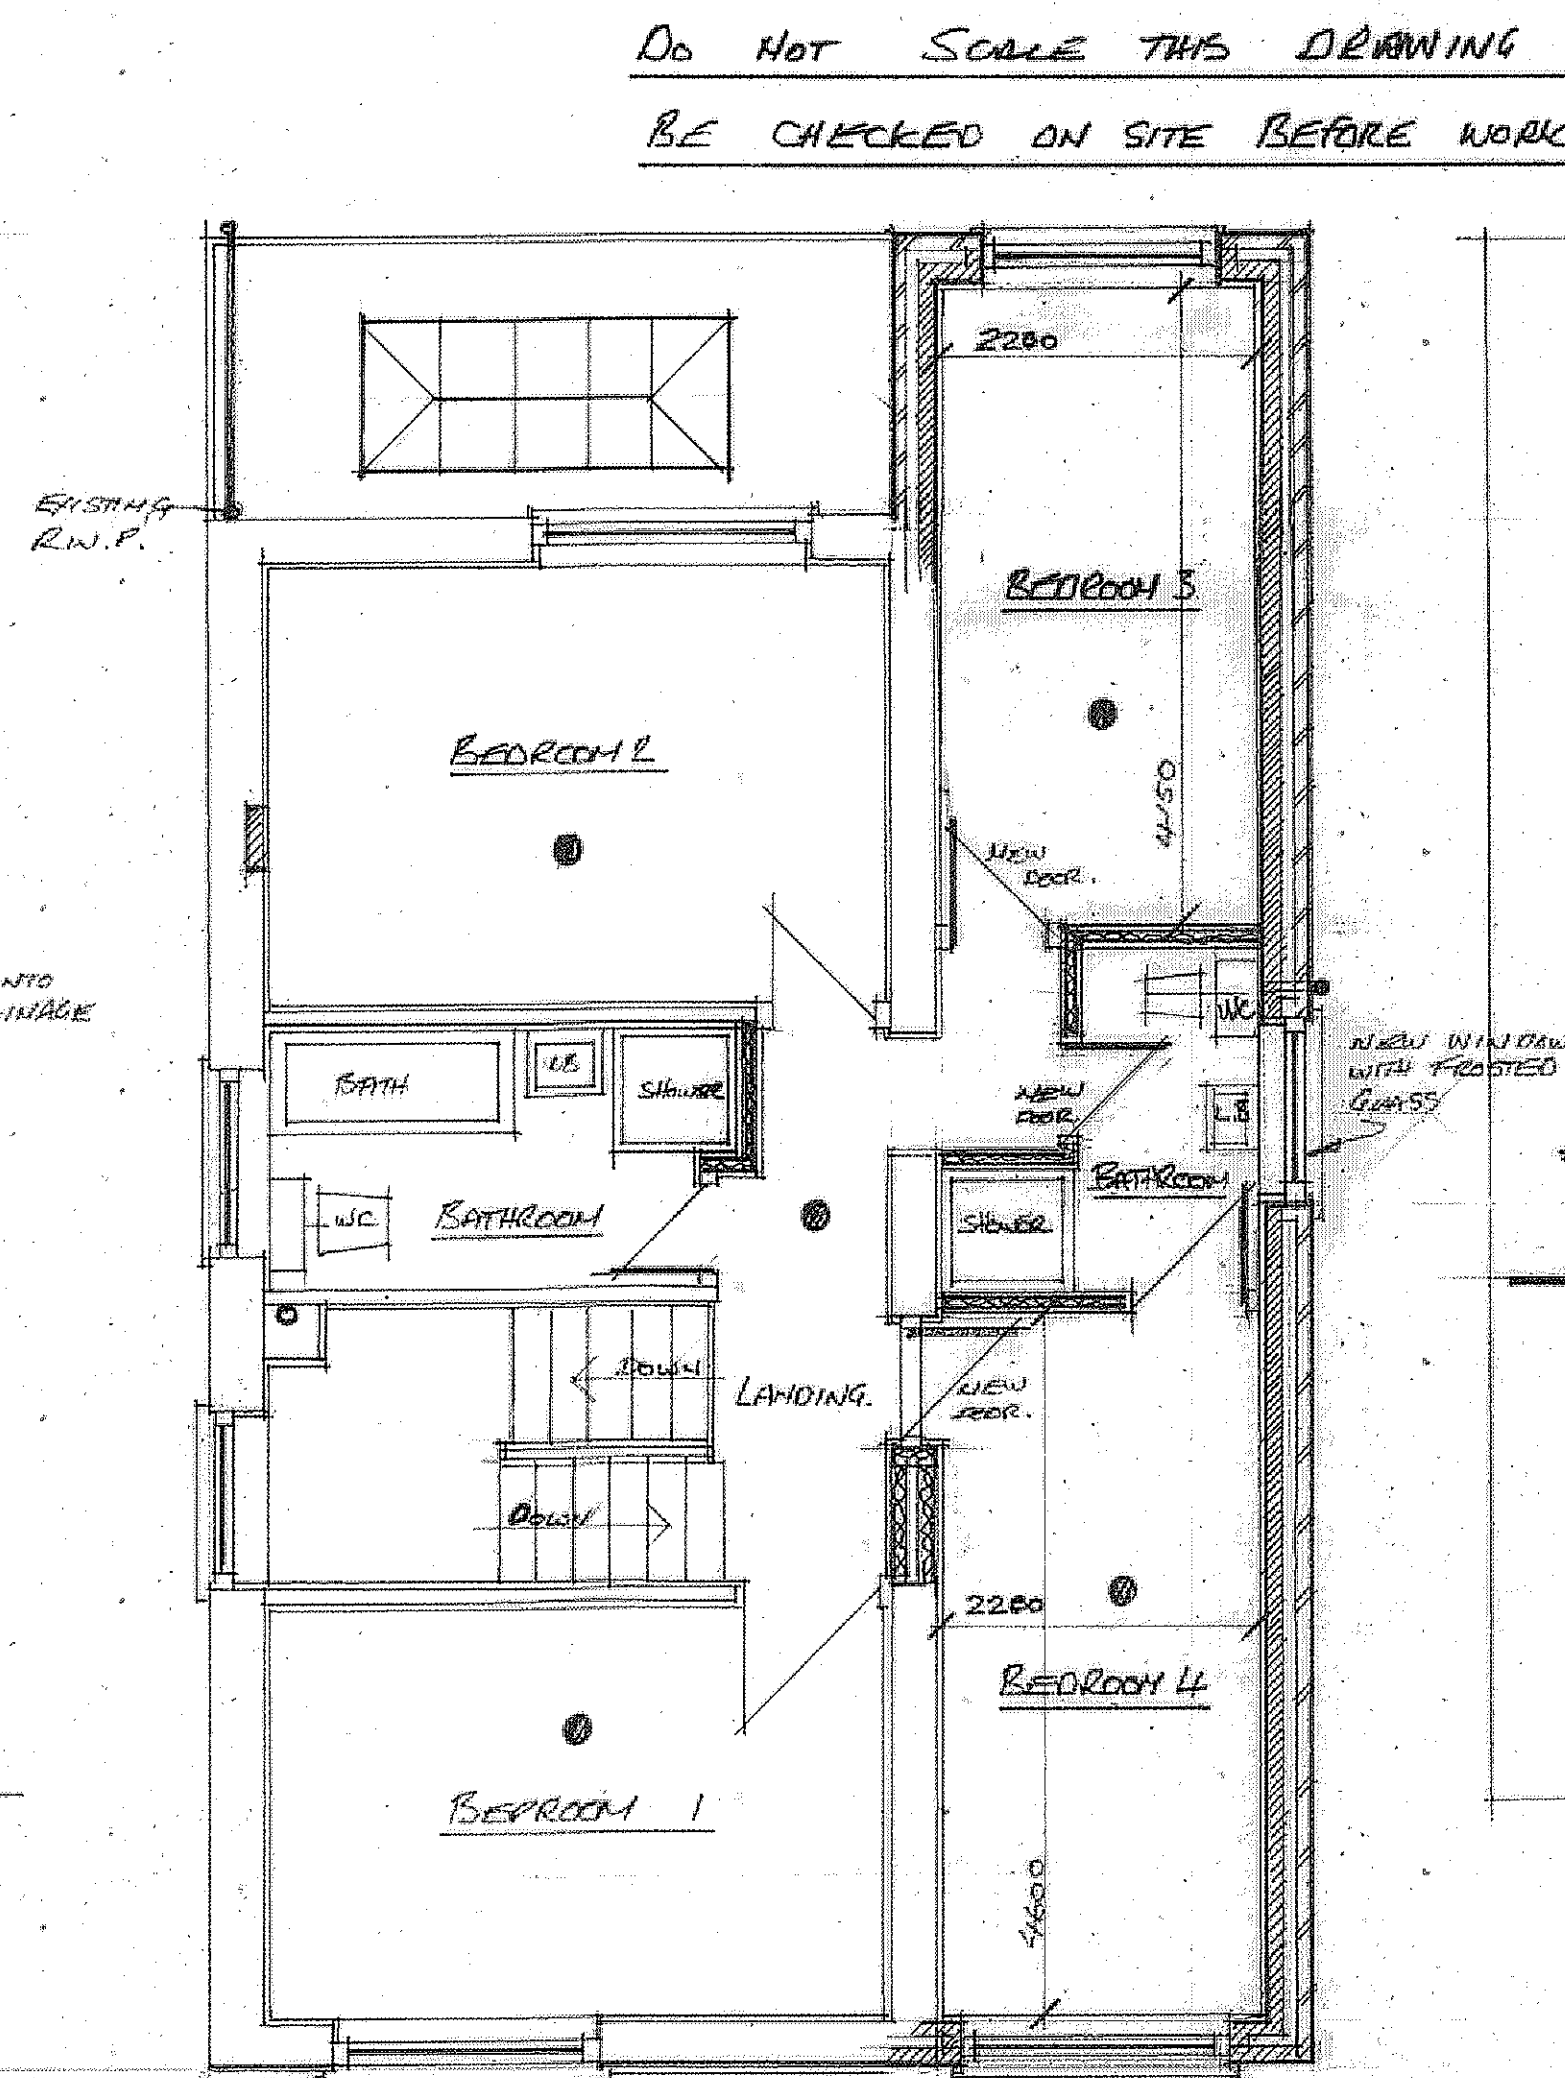


AS PROPOSED FIRST FLOOR PLAN

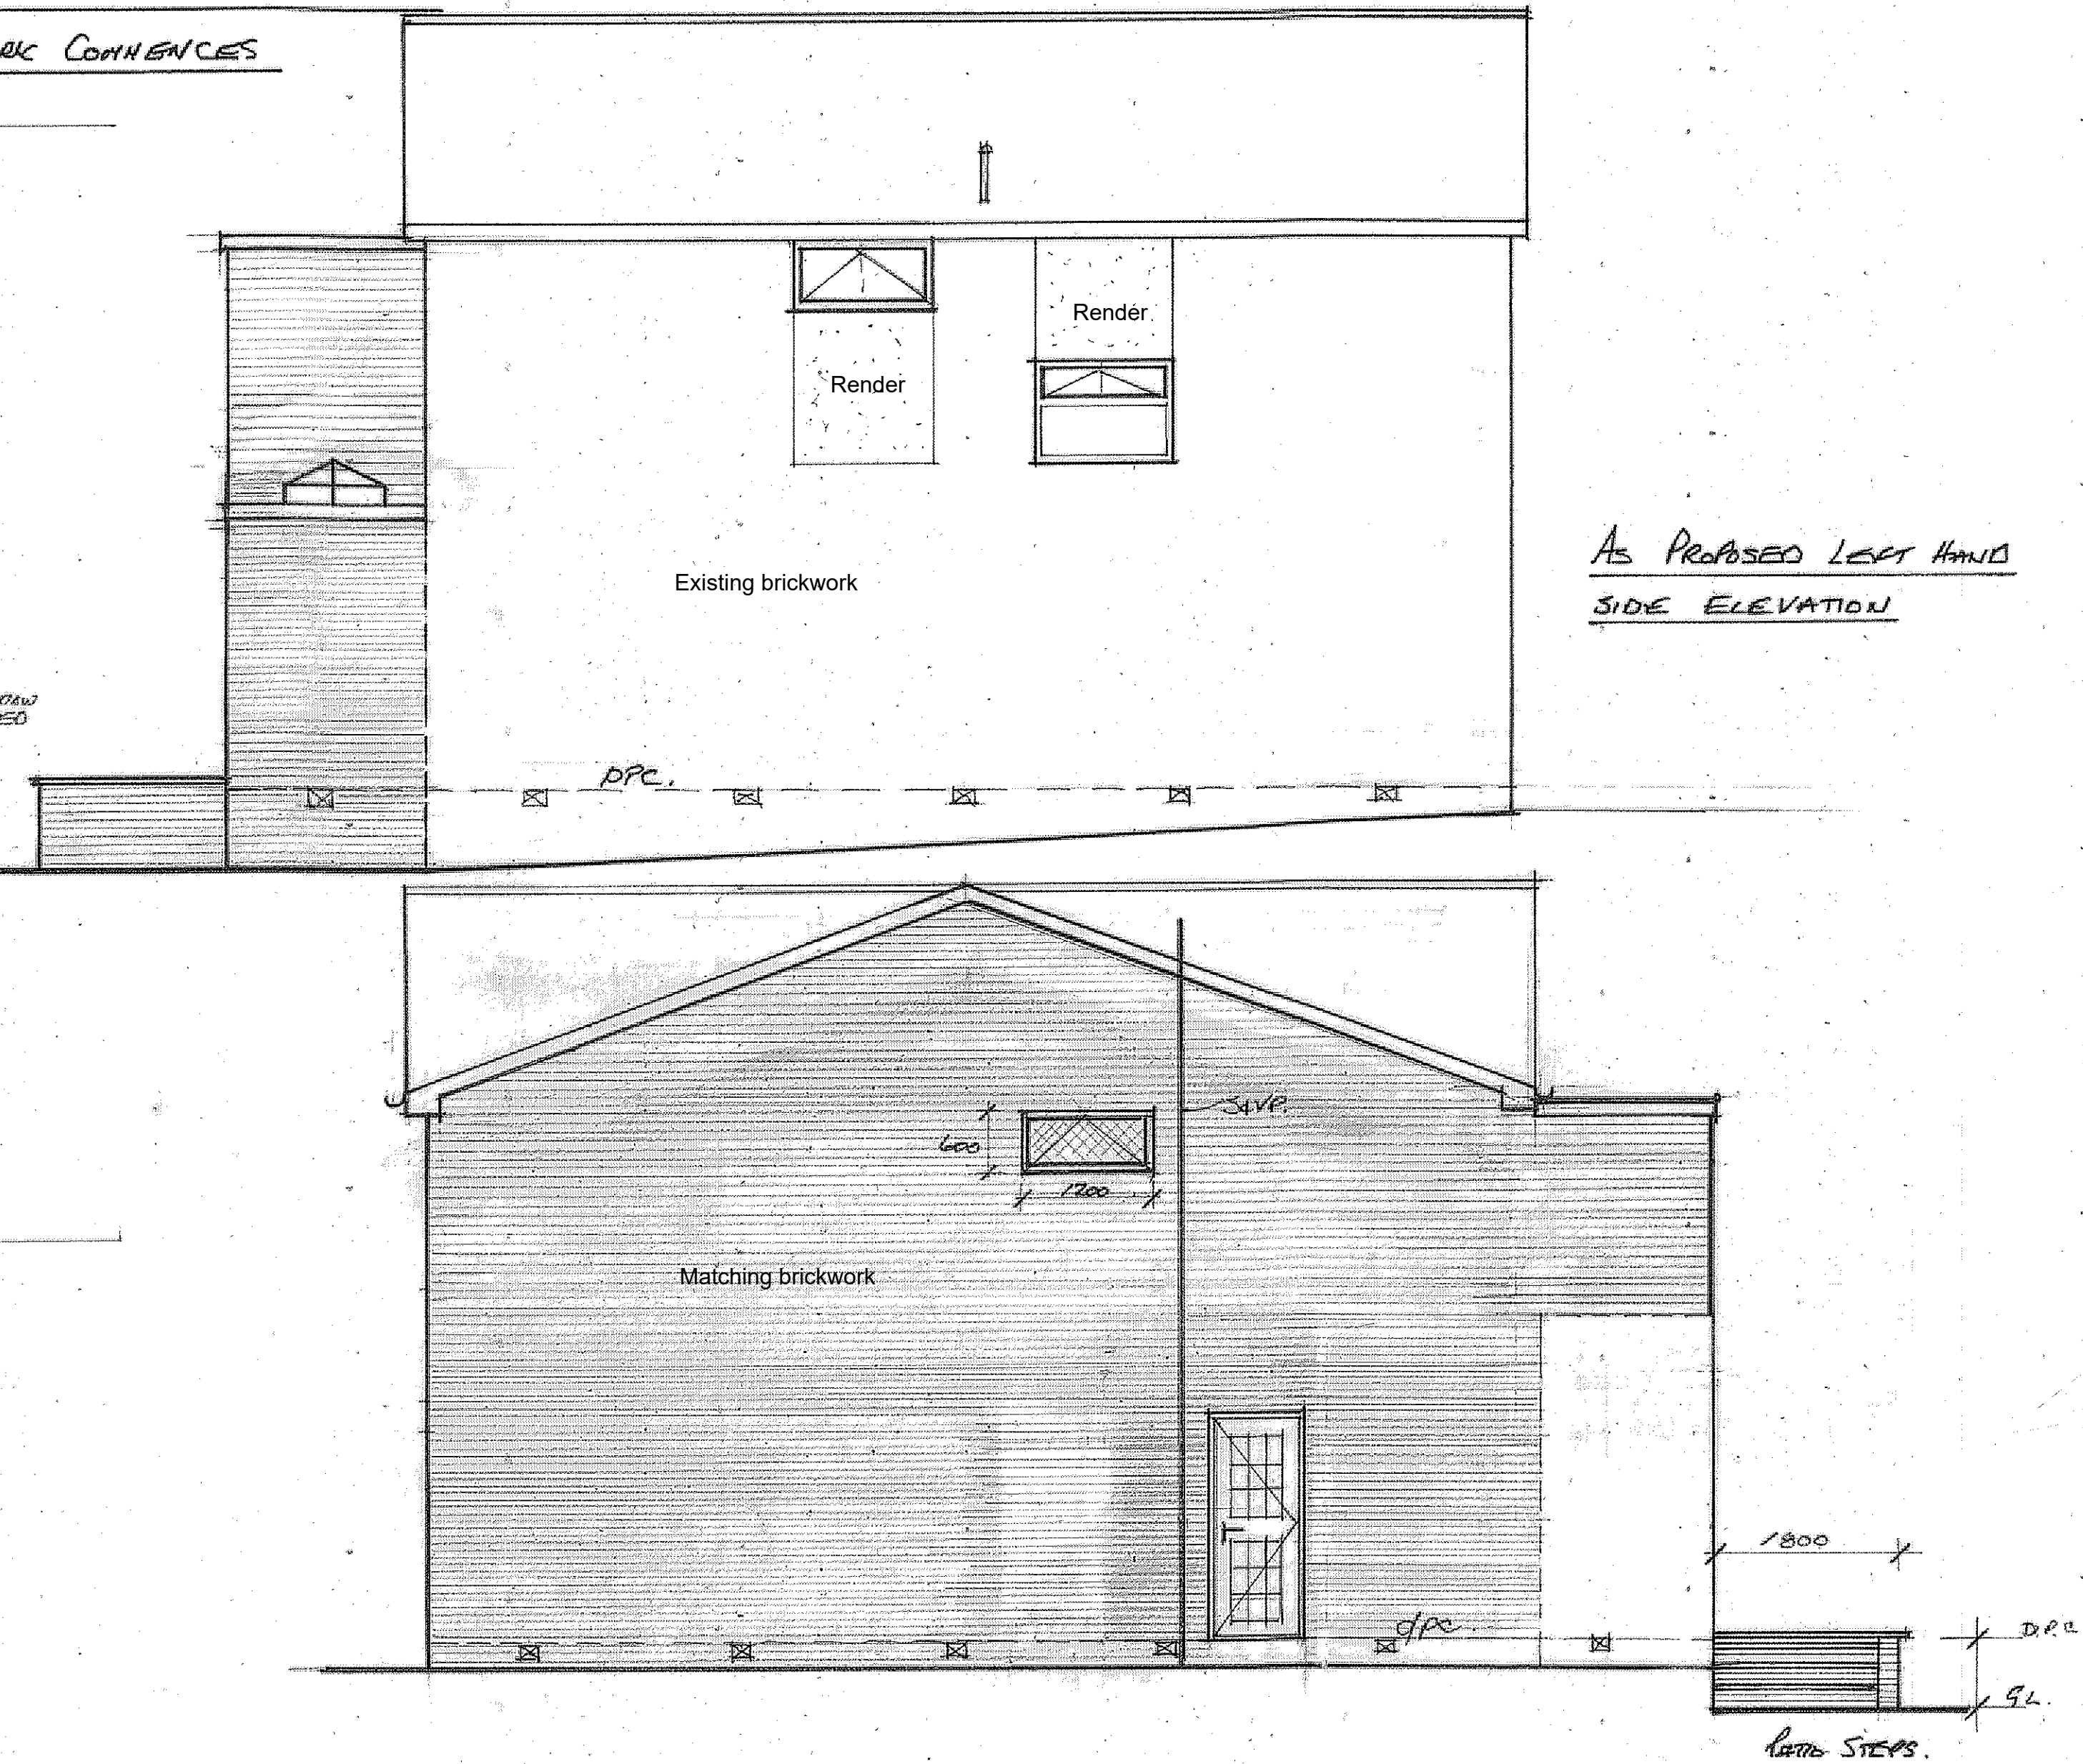



AS PROPOSED RIGHT HAND SIDE ELEVATION

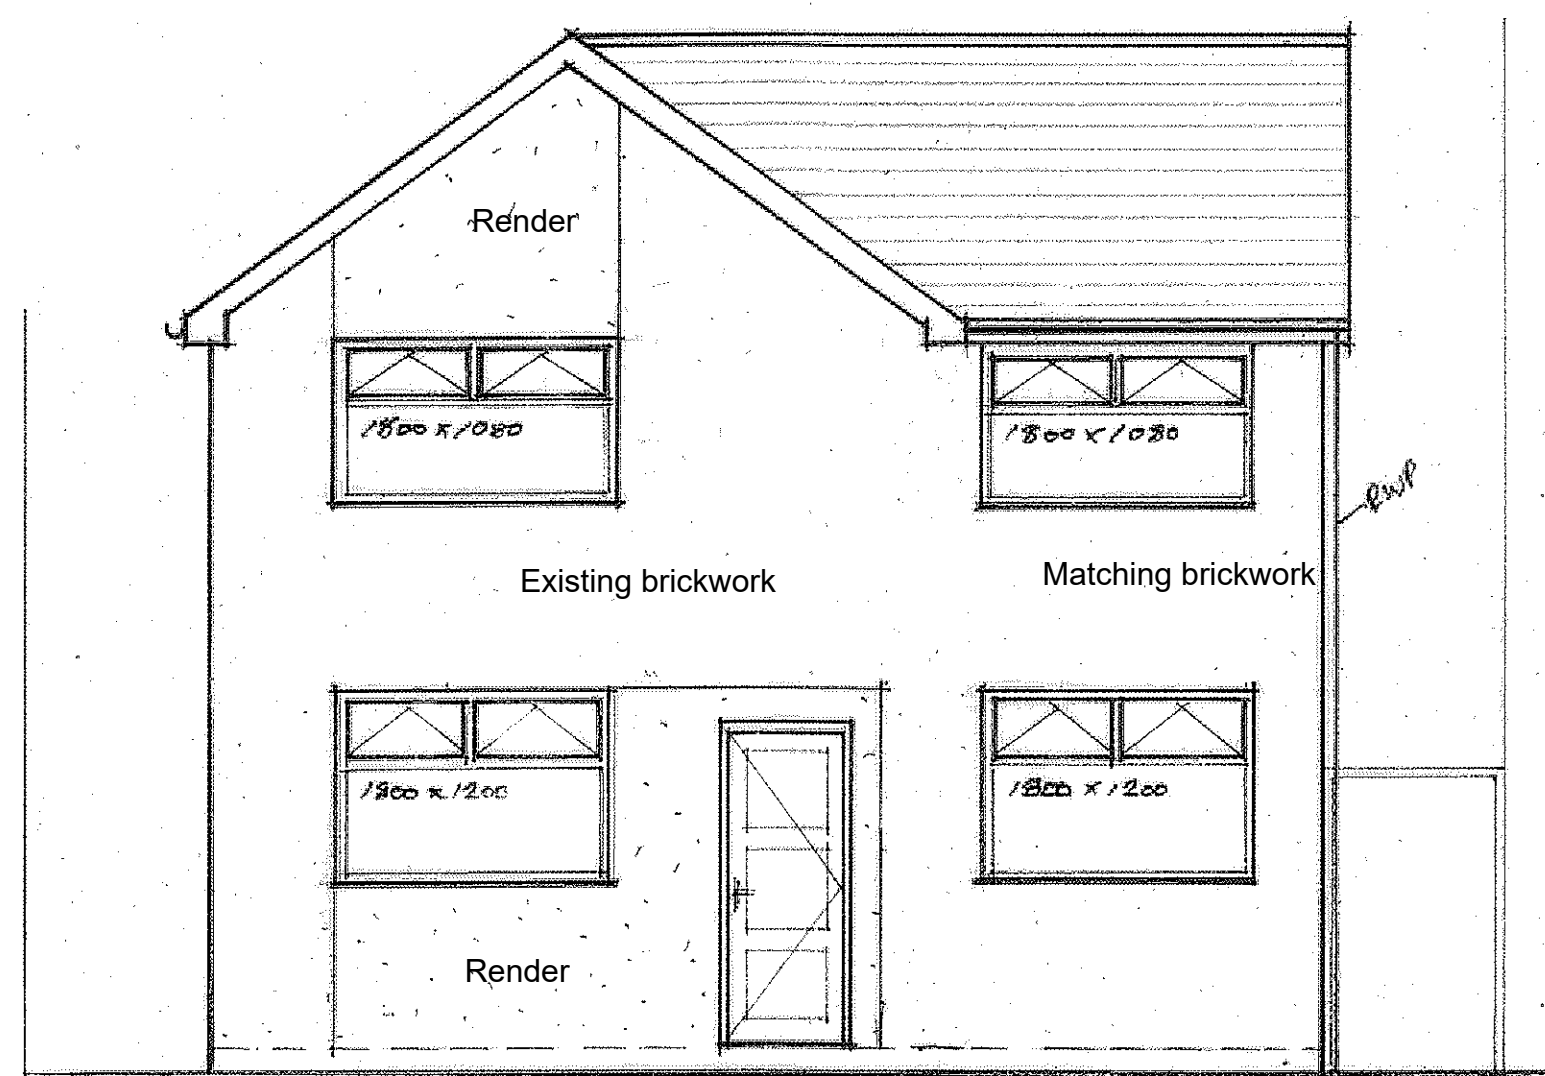

AS PROPOSED FRONT ELEVATION

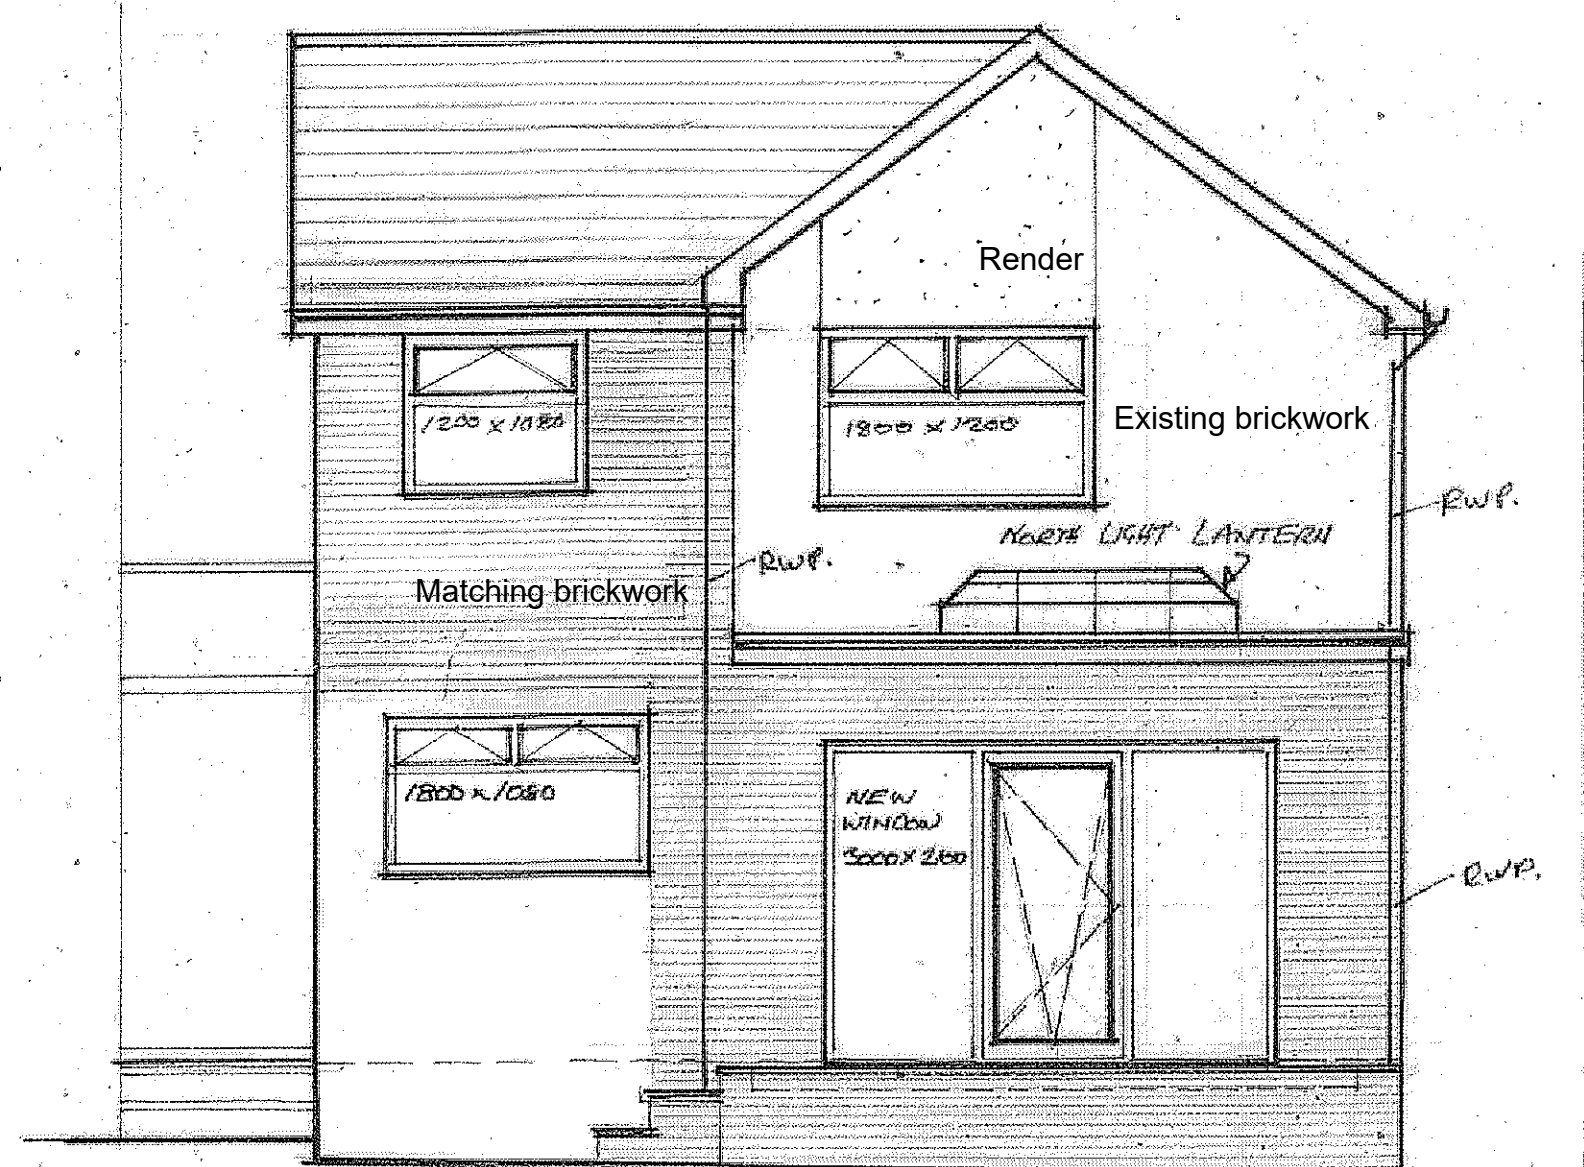

AS PROPOSED REAR ELEVATION

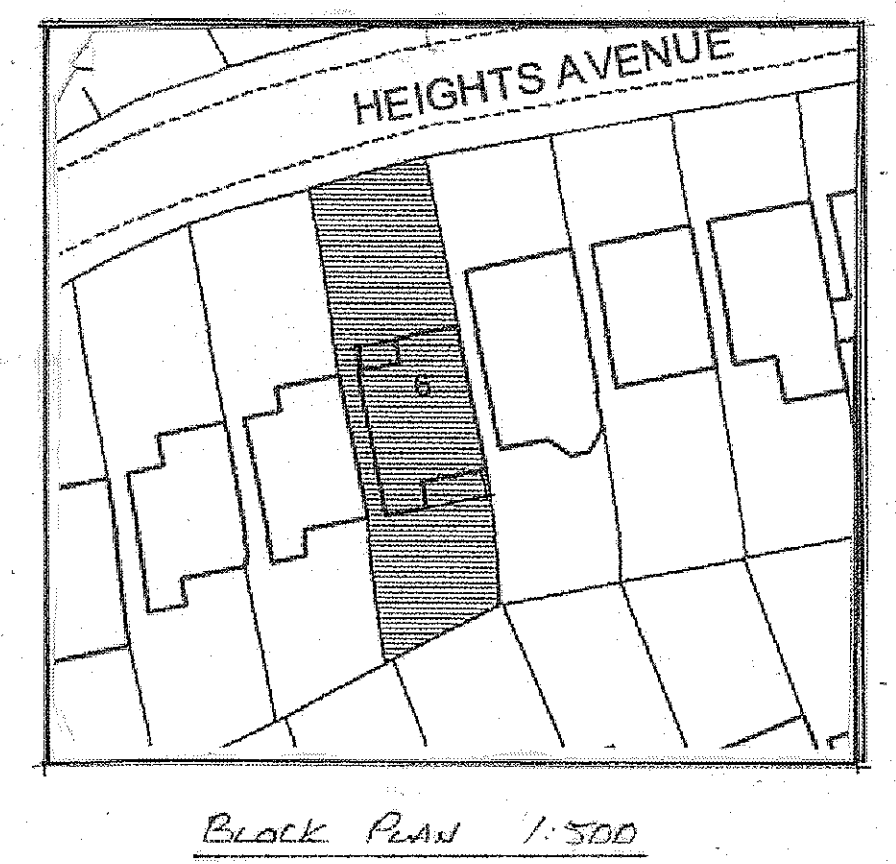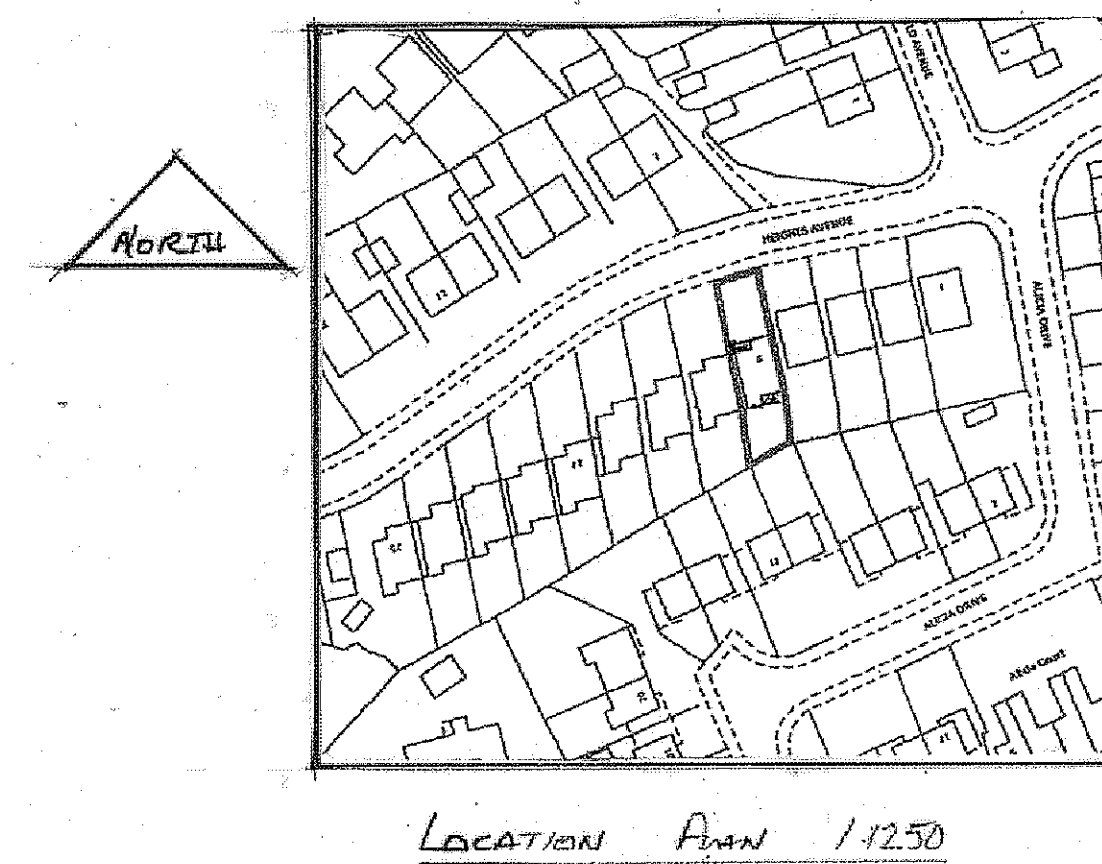

PROPOSED 2 STOREY EXTENSION TO SIDE & REAR TO PROVIDE 2 NEW BEDROOMS & BATHROOM AND LARGE KITCHEN & FAMILY ROOM & NEW LOUNGE
 FOR DR. LUQMAN ALI
 9, HEIGHTS AVENUE, ROCHDALE OL12 6JL
 SCALES:- 1:50 1:1250 1:500

DWG NO. H.A. 2
 DATE:-
 OCTOBER 2024
 AMENDED
 JANUARY 2025