



5 - 9 ANN STREET, ROCHDALE


PLANNING APPROVAL

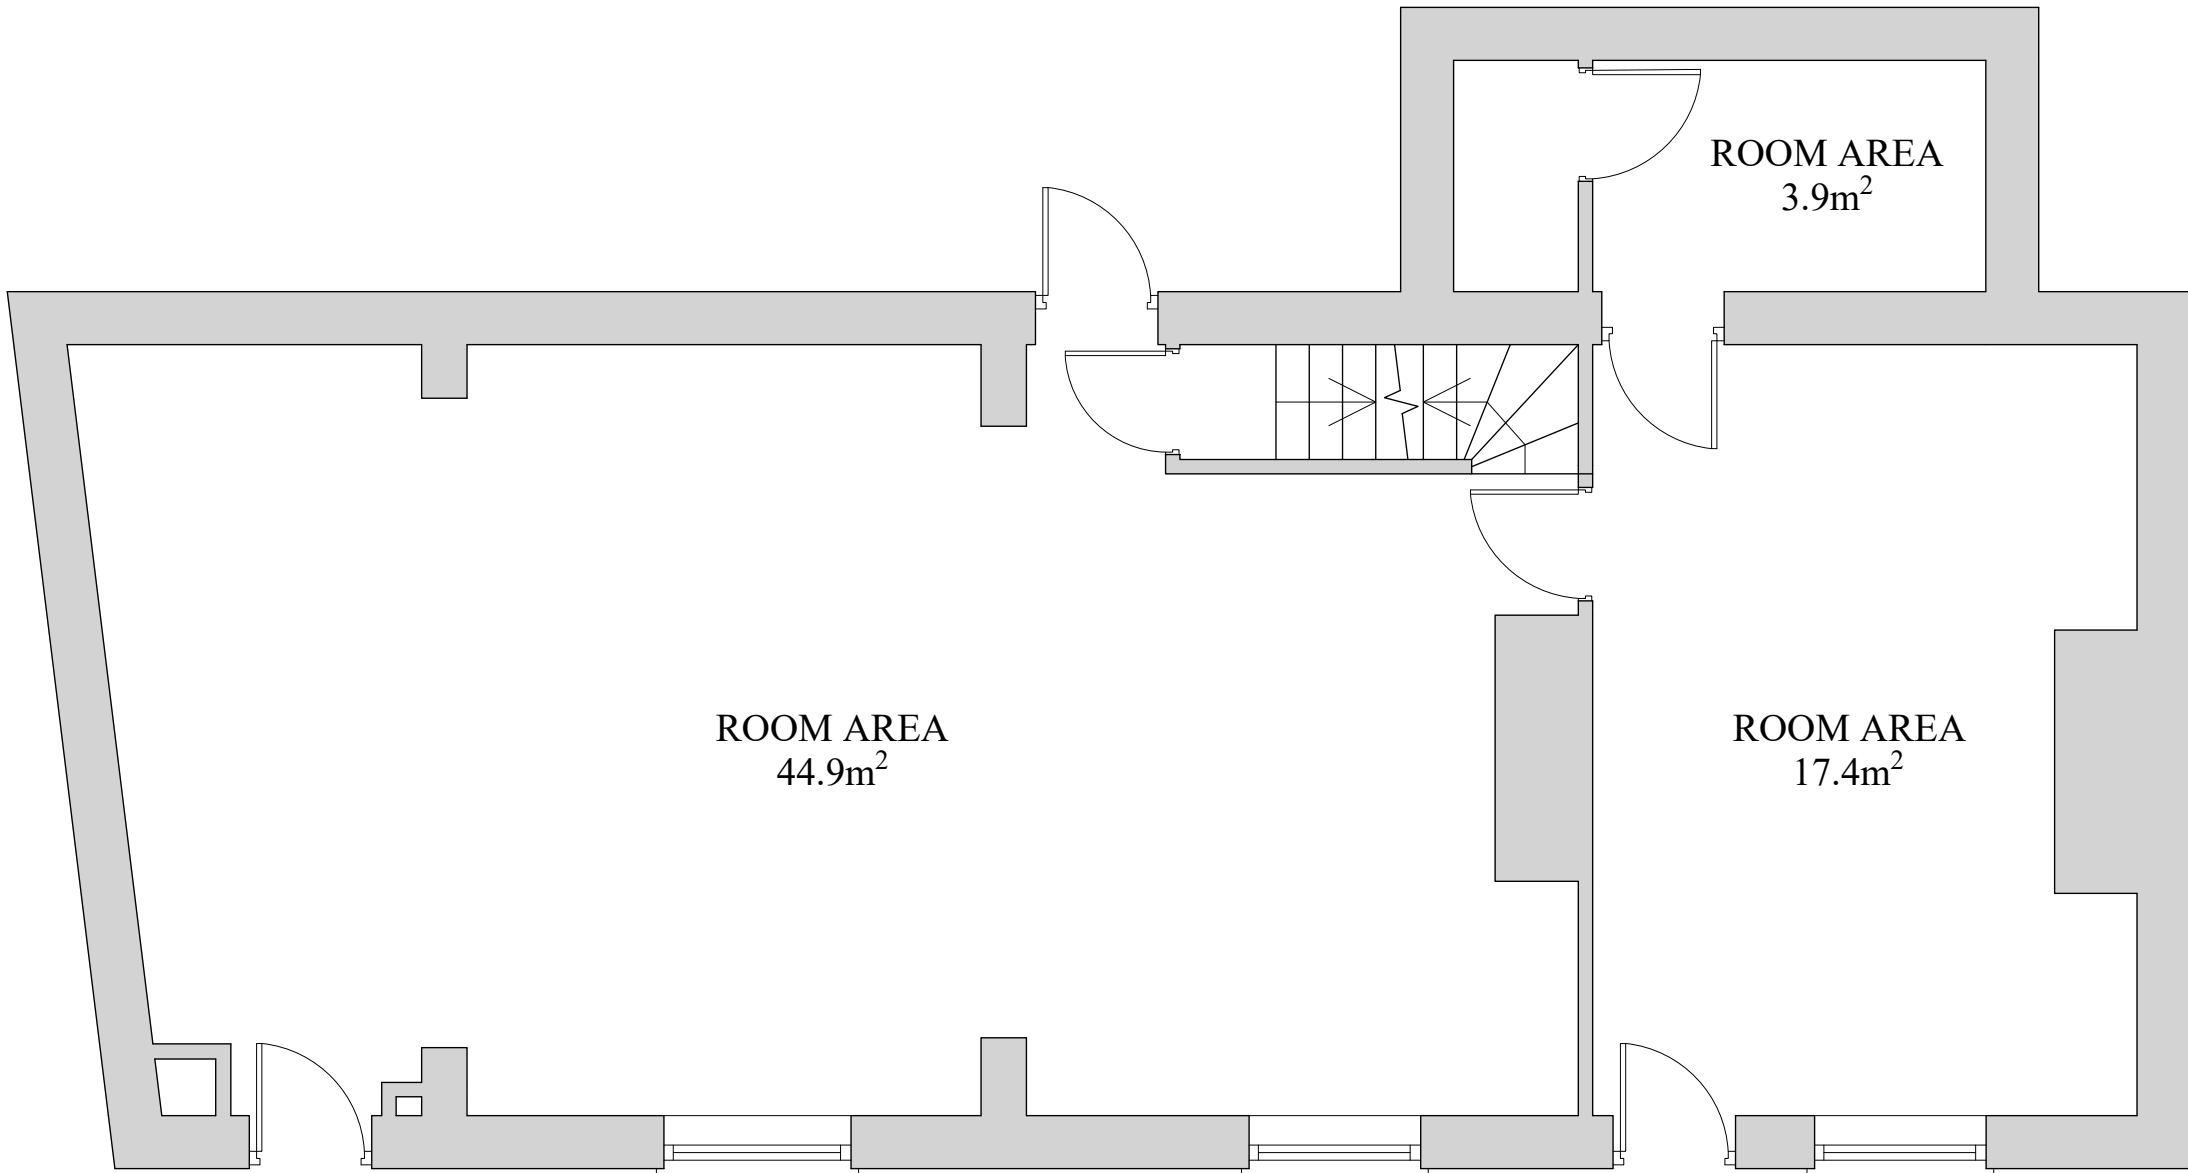


EXISTING GROUND FLOOR LAYOUT
(SCALE 1:50)

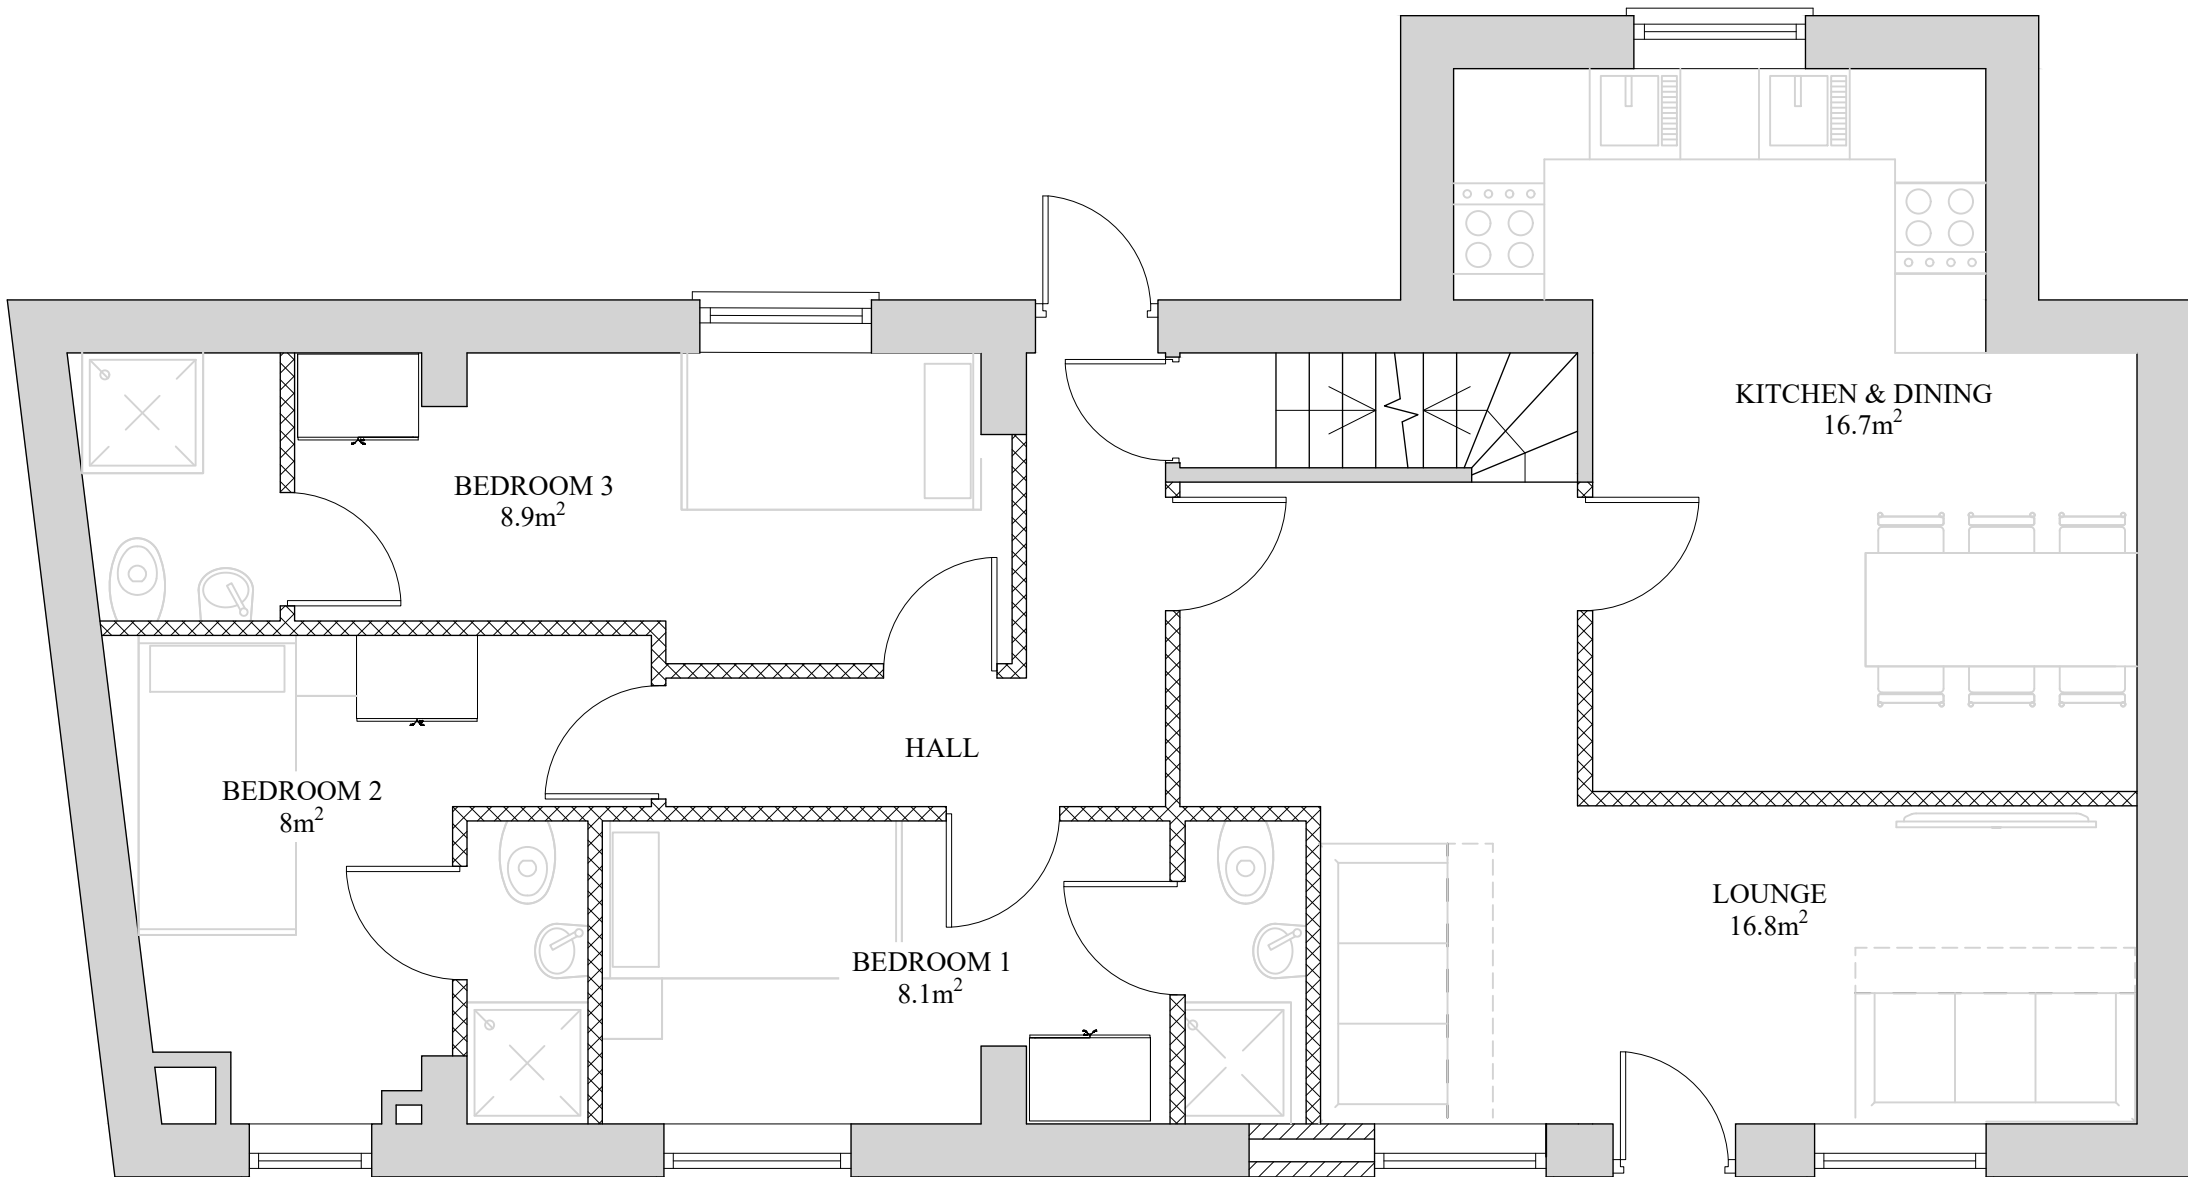


PROPOSED GROUND FLOOR LAYOUT
(SCALE 1:50)

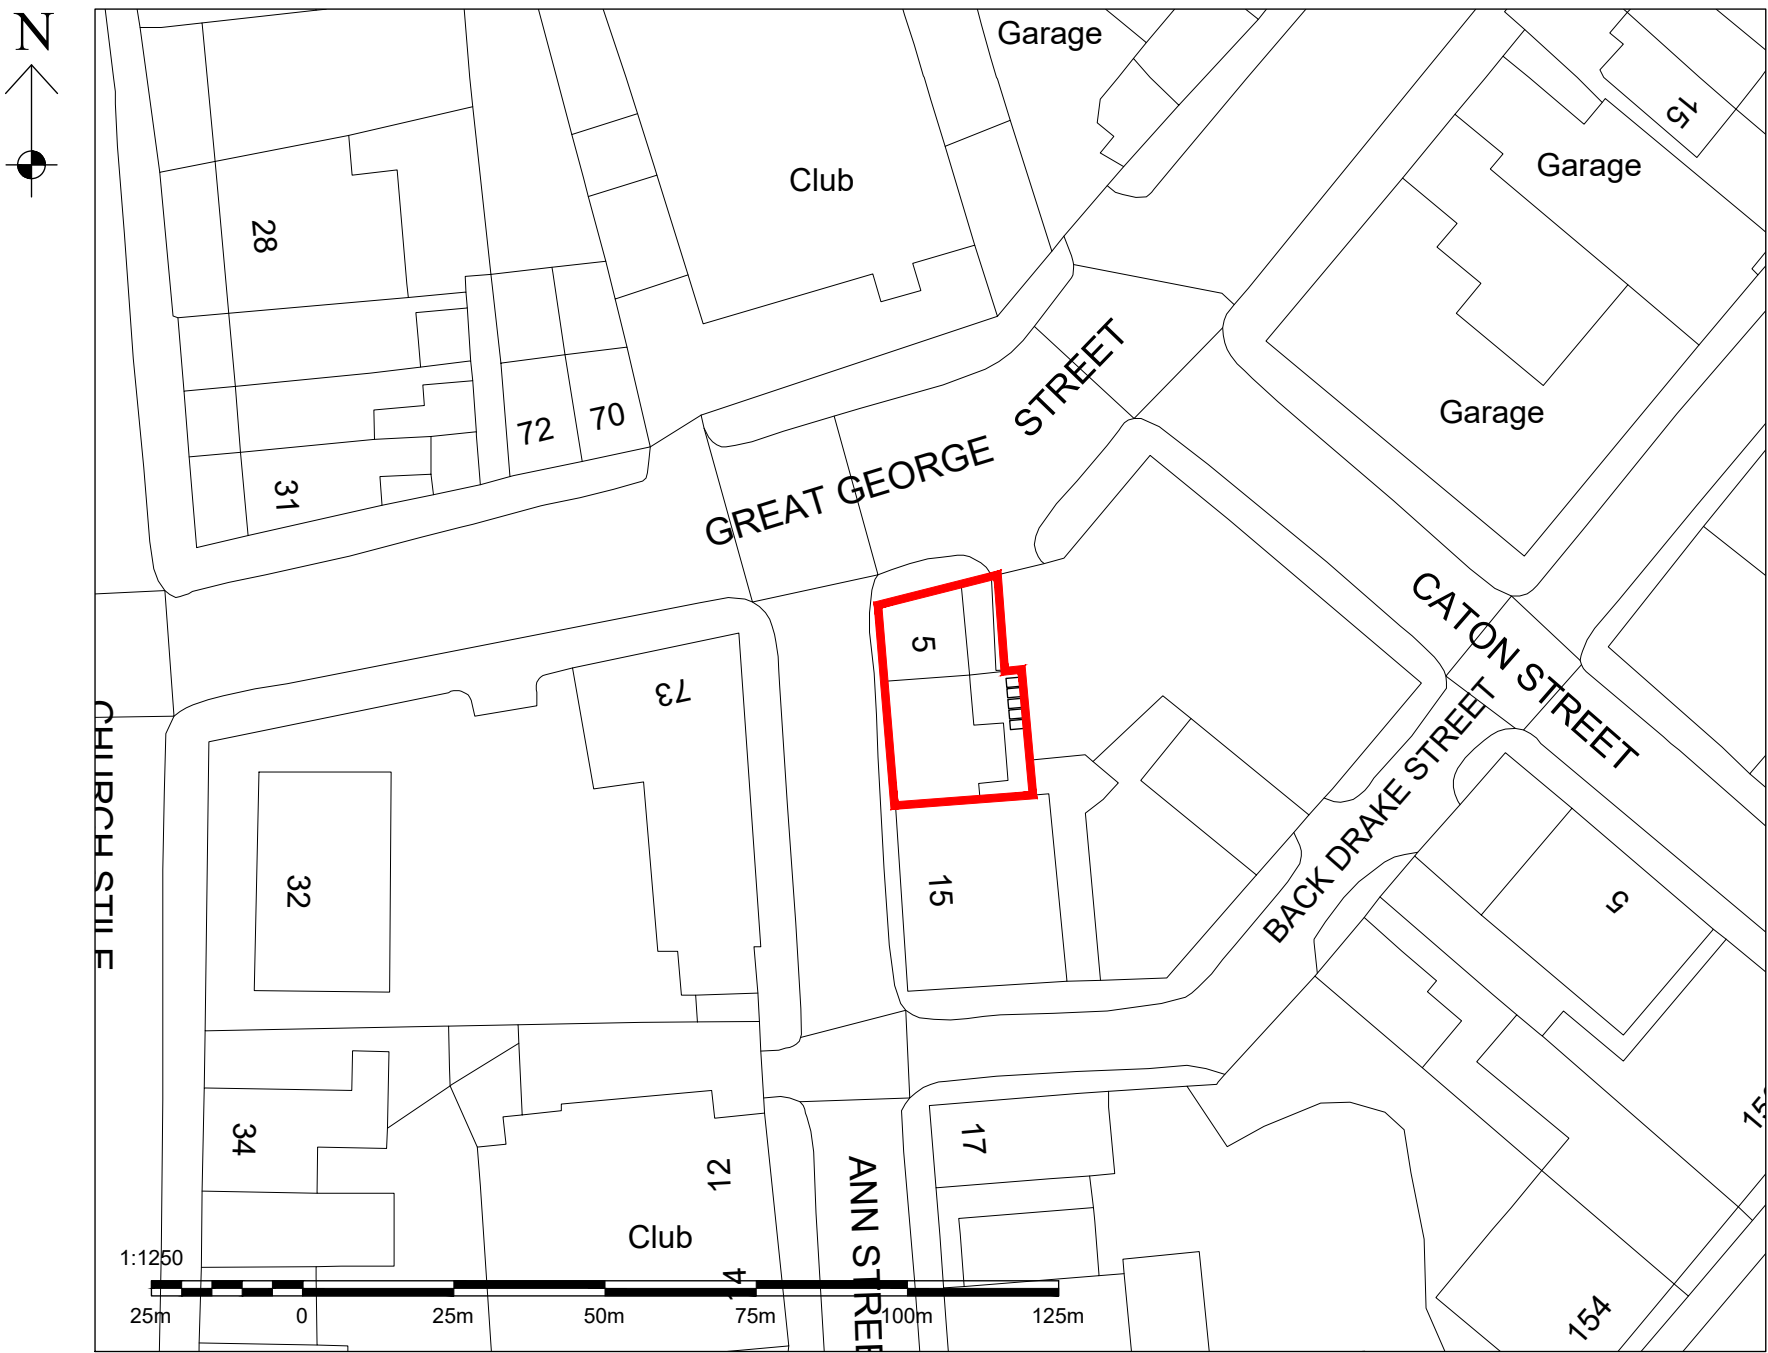


LOCATION PLAN
(SCALE 1:500)

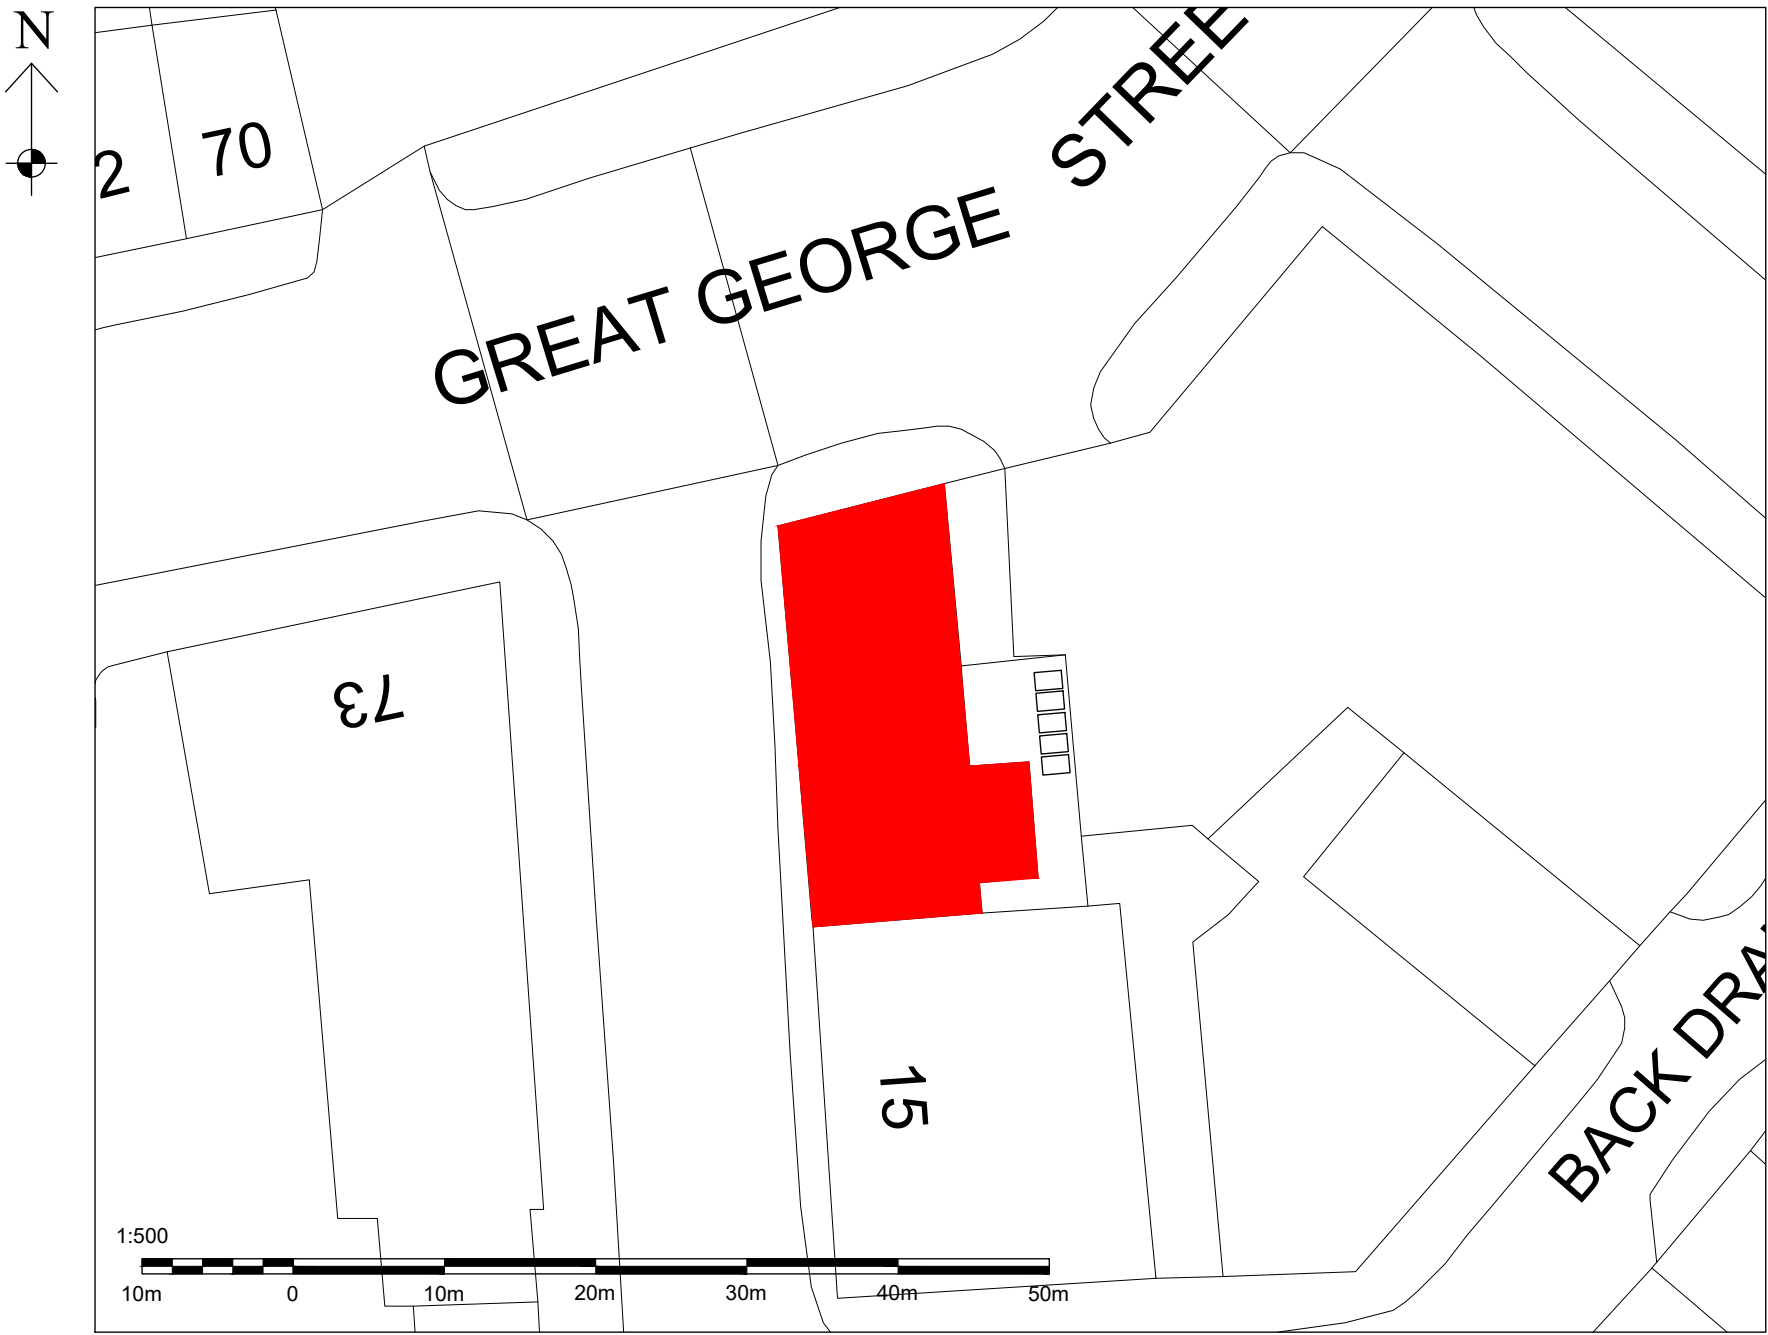


PROPOSED SITE PLAN
(SCALE 1:250)

 

A	26.03.25	ISSUED FOR PLANNING APPROVAL	
DRAWING STATUS:		FOR REVIEW	
PROJECT:		5 - 9 ANN STREET, ROCHDALE	
TITLE:		HMO CONVERSION	
SCALE @ SIZE:	STATUS:	DATE:	
1:50 @ A1 U.N.O	FOR REVIEW	MAR. '25	
PROJECT No:	DRAWING No:	REV:	
AS-001	001	A	

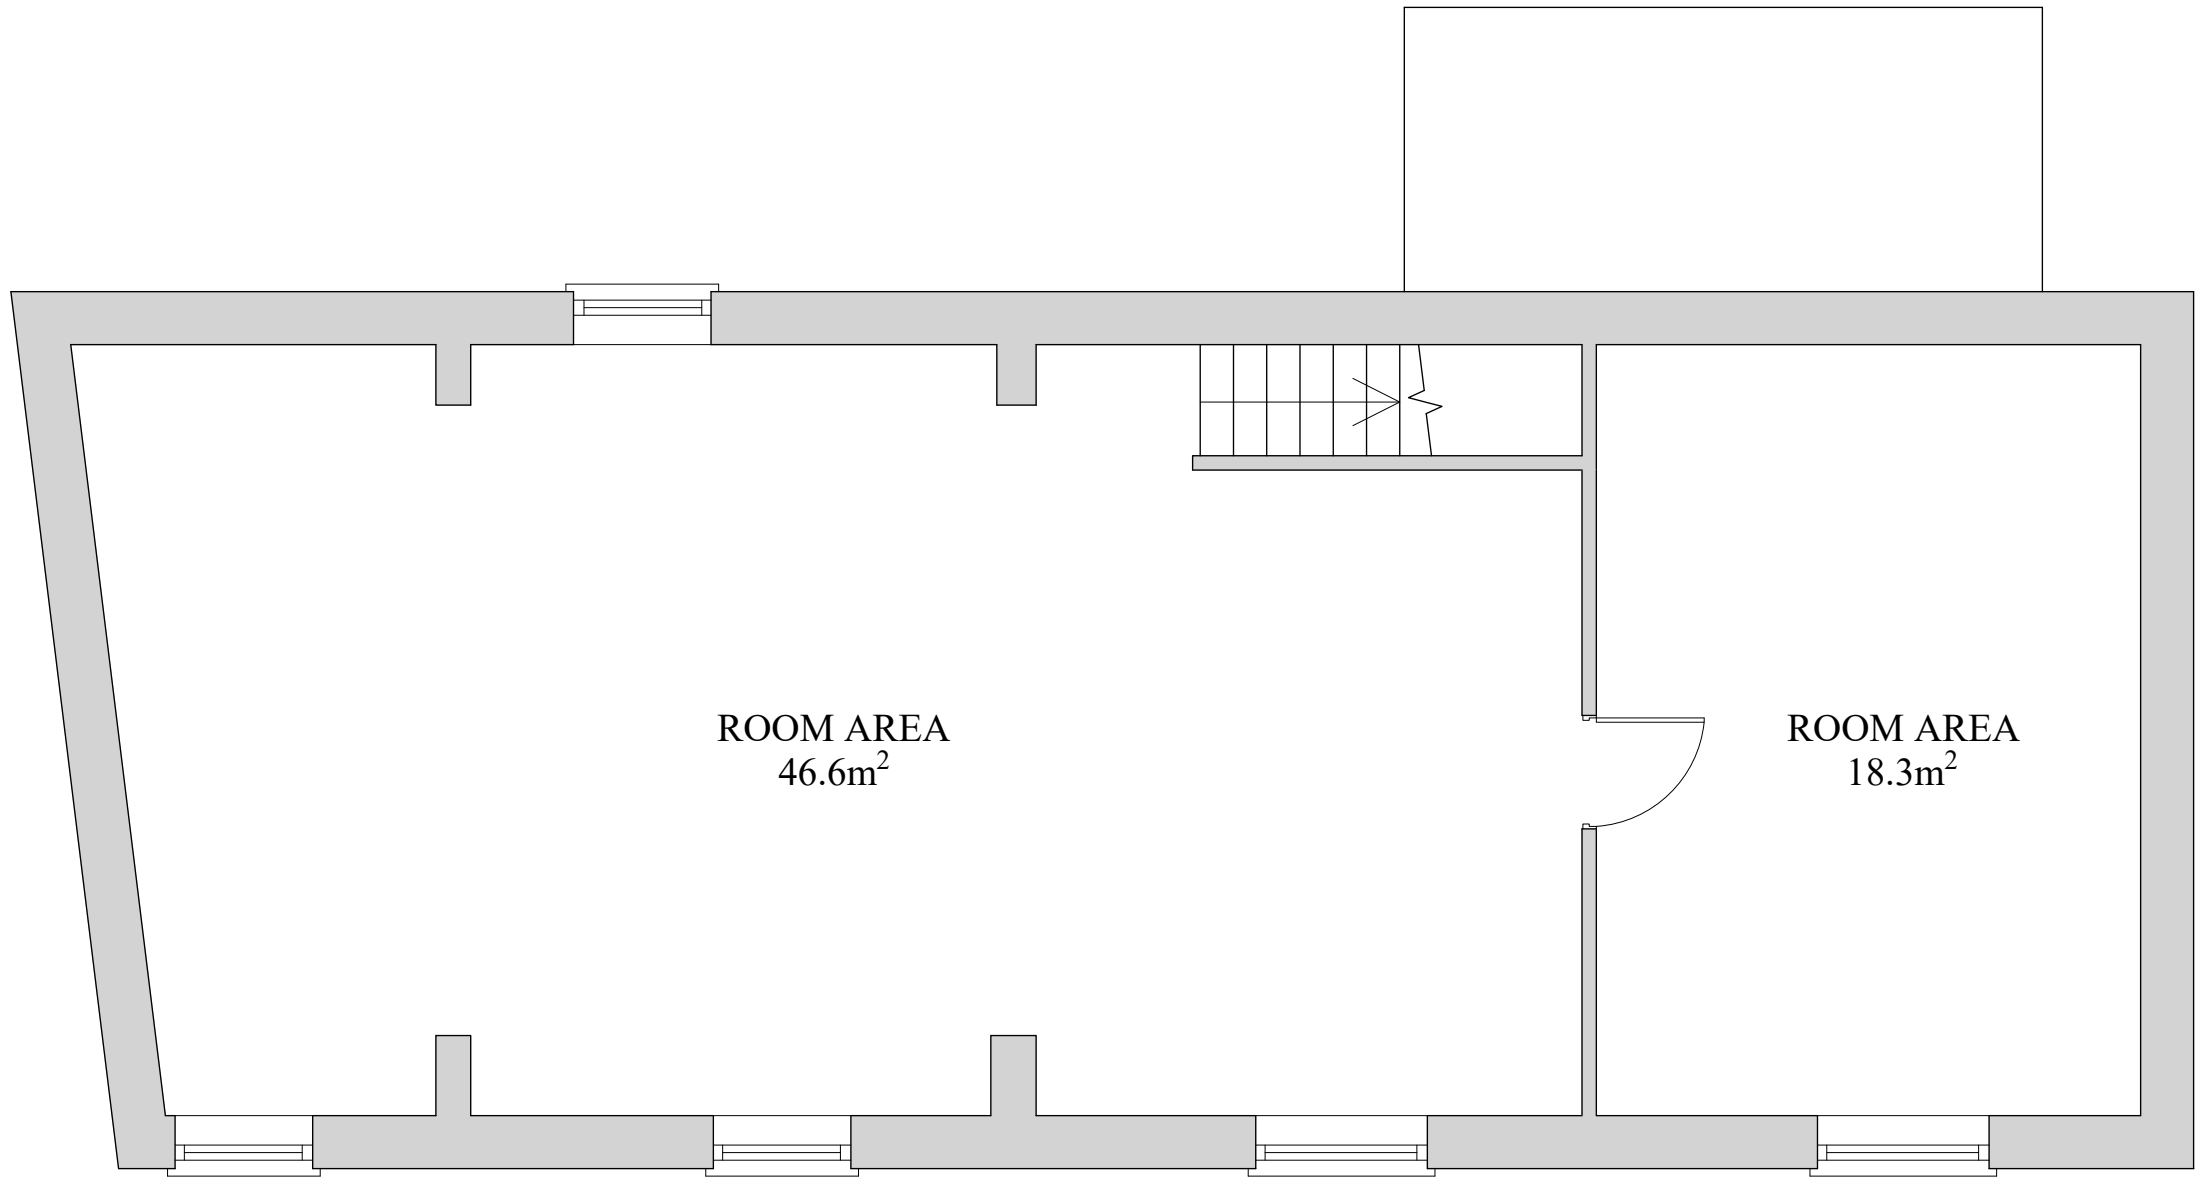


EXISTING FIRST FLOOR LAYOUT
(SCALE 1:50)

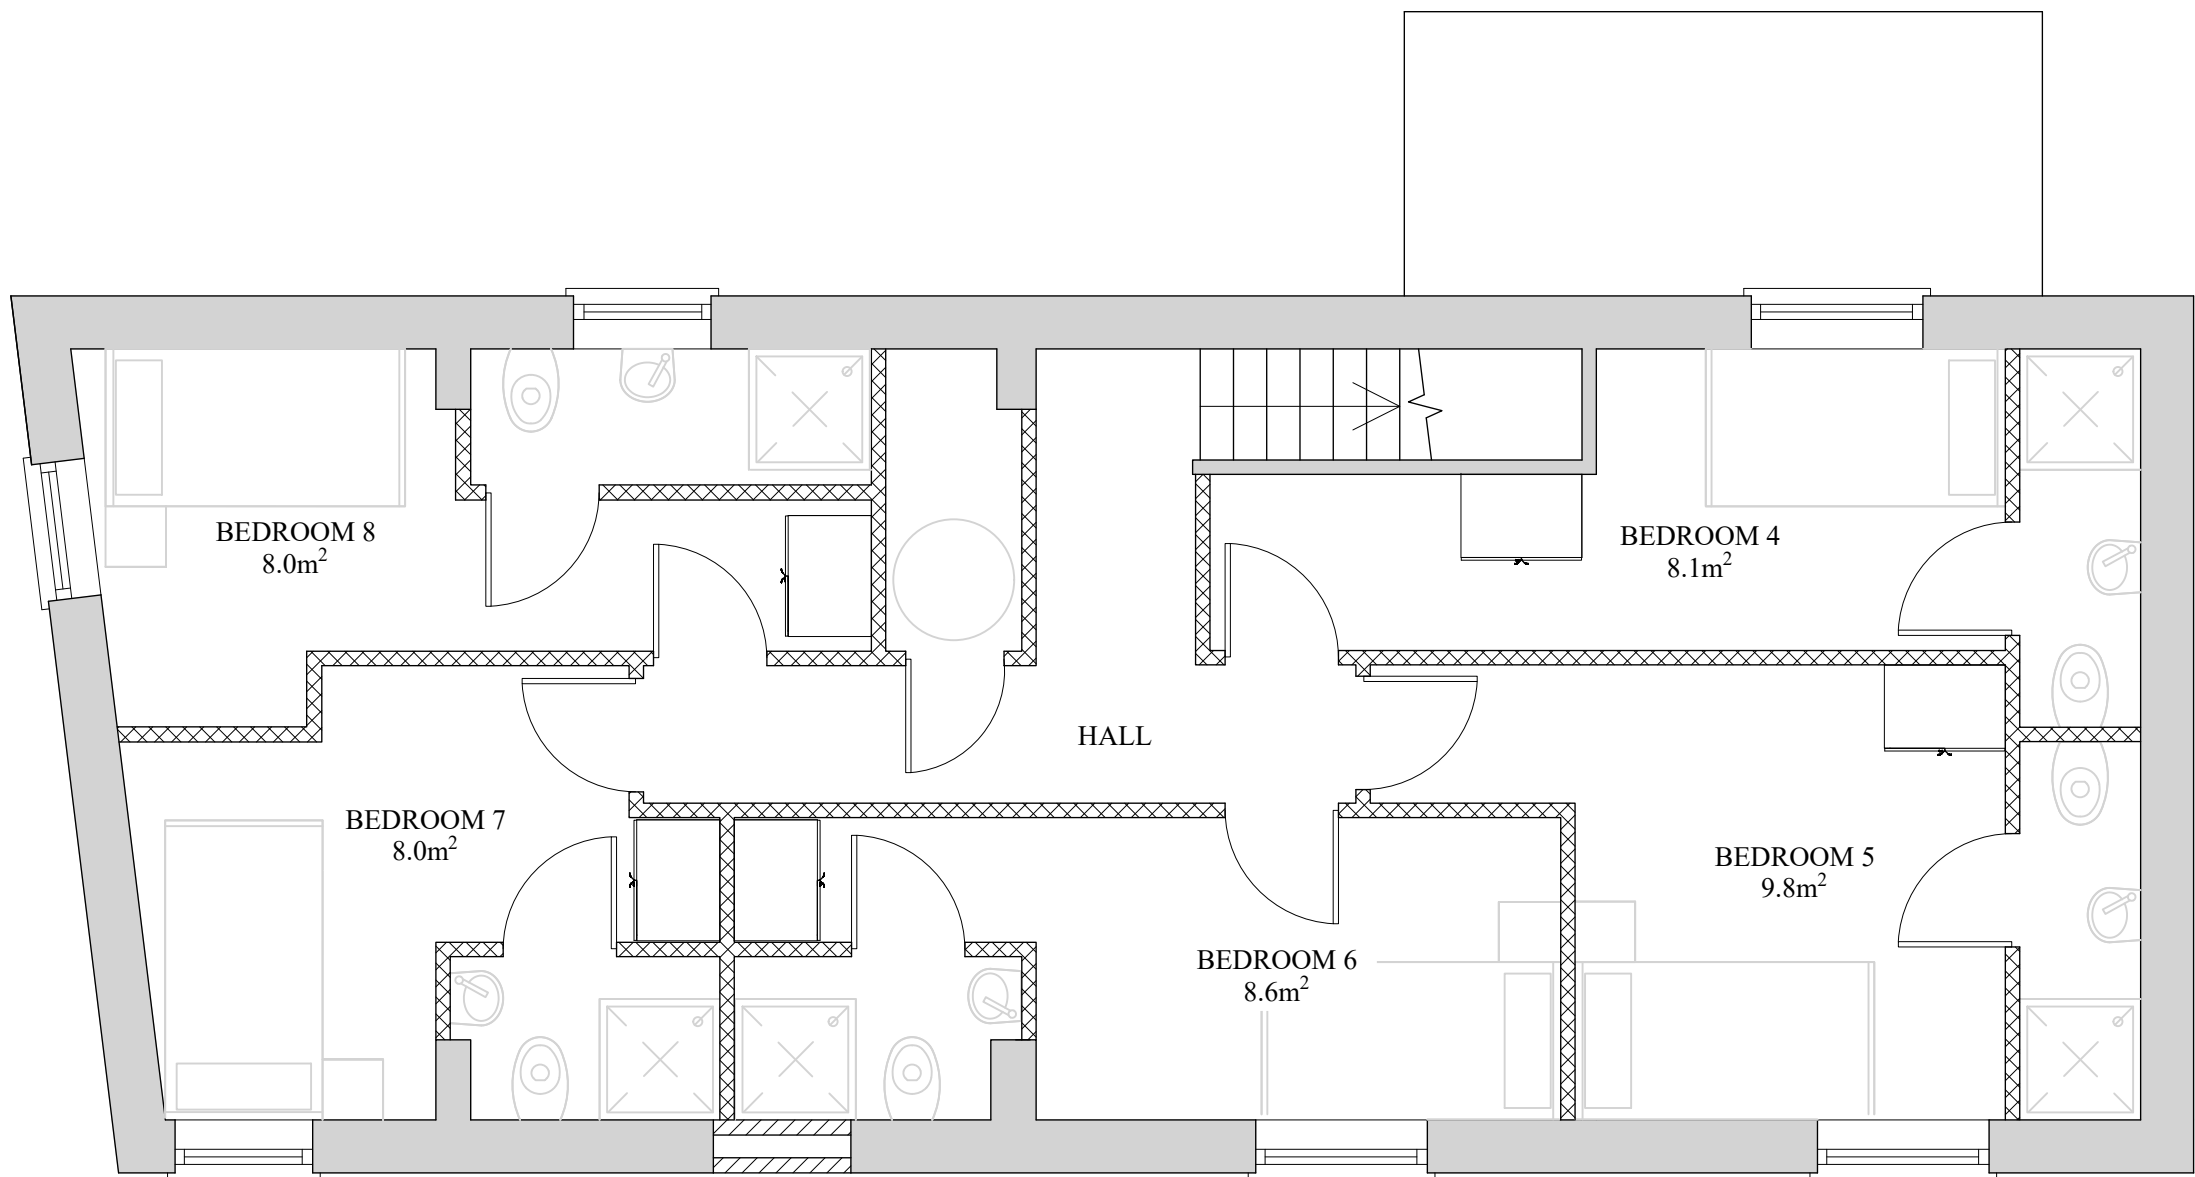


PROPOSED FIRST FLOOR LAYOUT
(SCALE 1:50)




A	26.03.25	ISSUED FOR PLANNING APPROVAL	
DRAWING STATUS:		FOR REVIEW	
PROJECT:		5 - 9 ANN STREET, ROCHDALE	
TITLE:		HMO CONVERSION	
SCALE @ SIZE:	1:50 @ A1 U.N.O	STATUS:	FOR REVIEW
		DATE:	MAR. '25
PROJECT No:	AS-001	DRAWING No:	002
		REV:	A

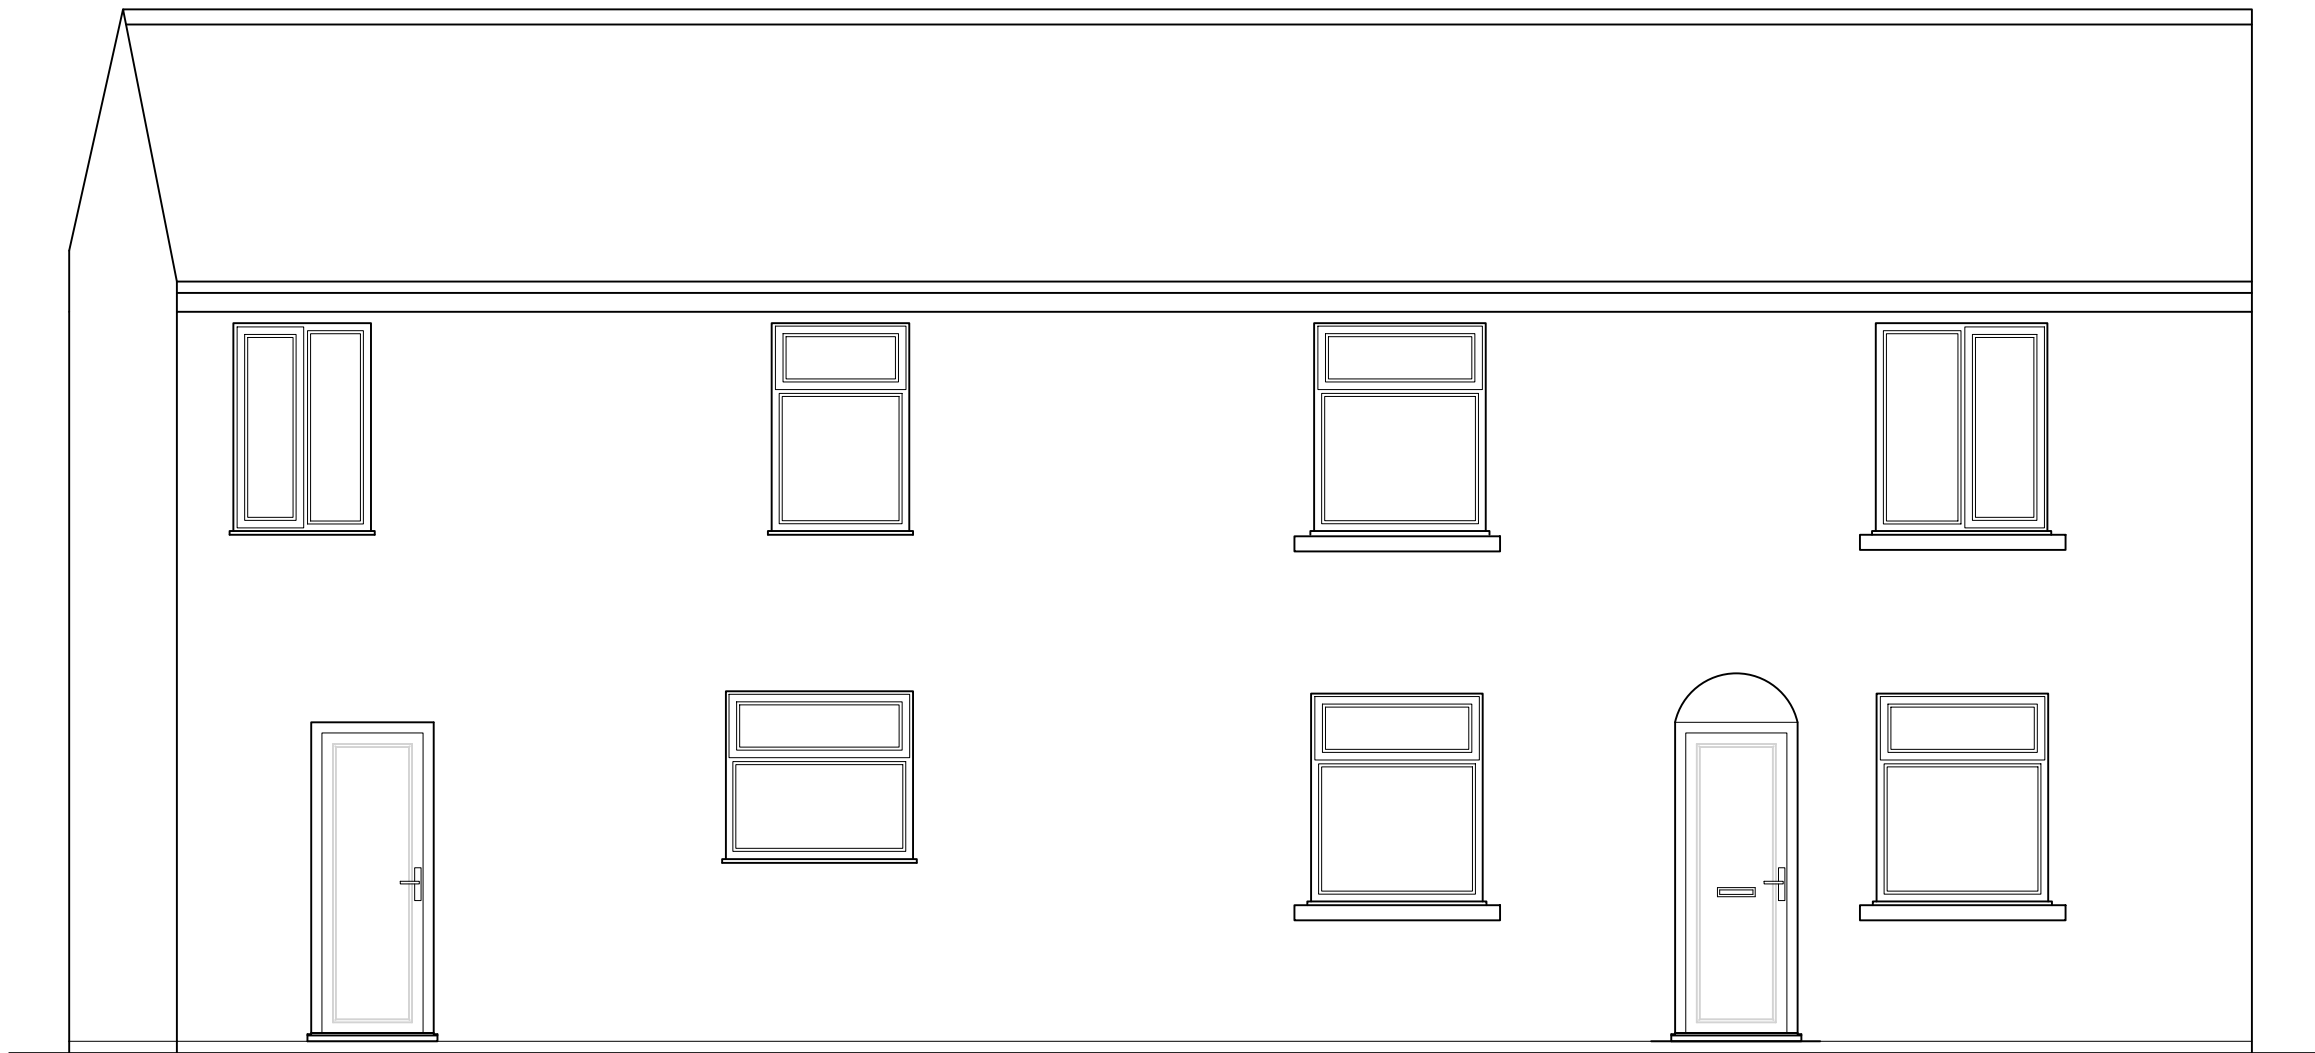


EXISTING FRONT ELEVATION
(SCALE 1:50)

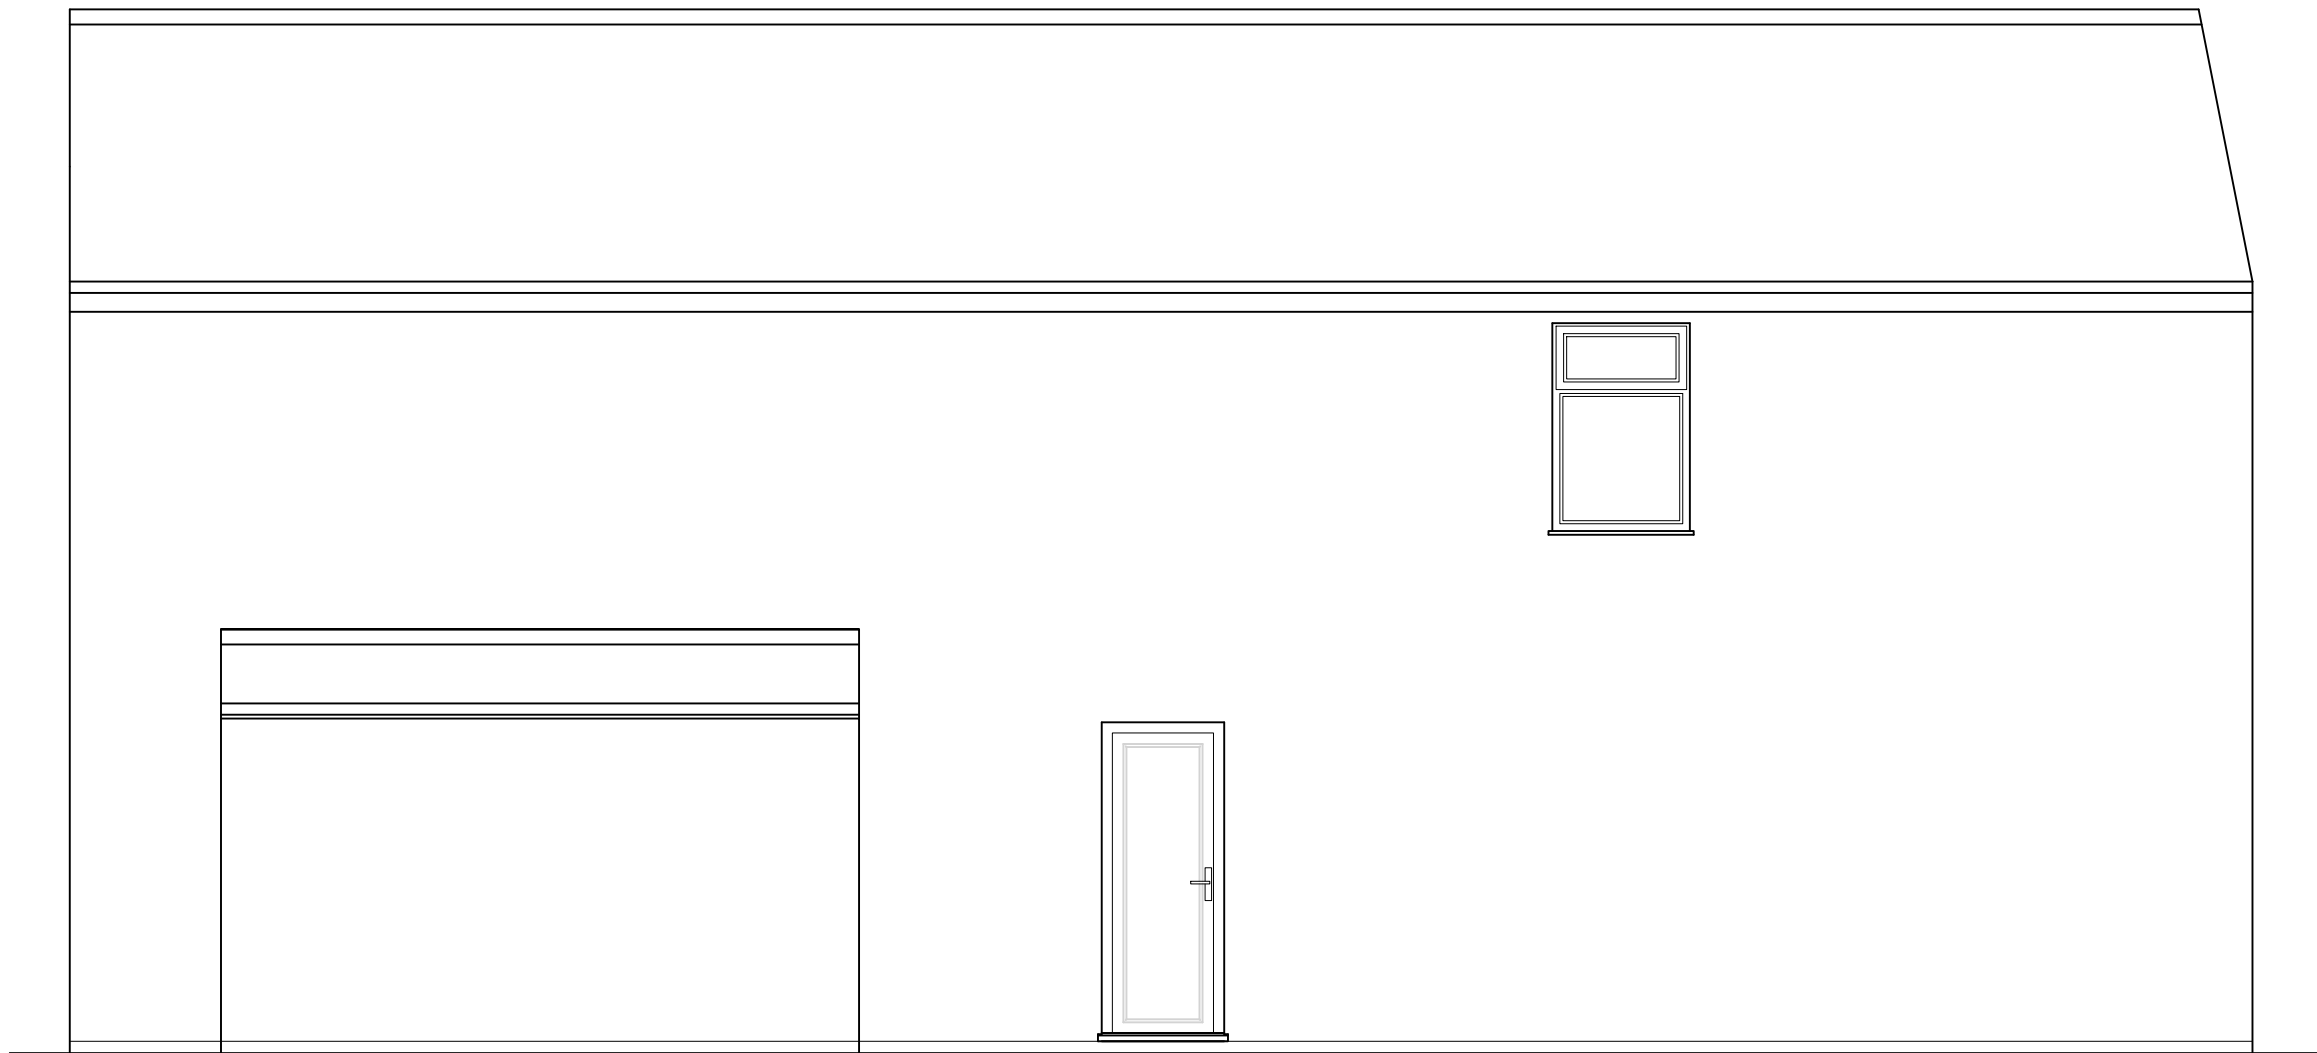

EXISTING REAR ELEVATION
(SCALE 1:50)

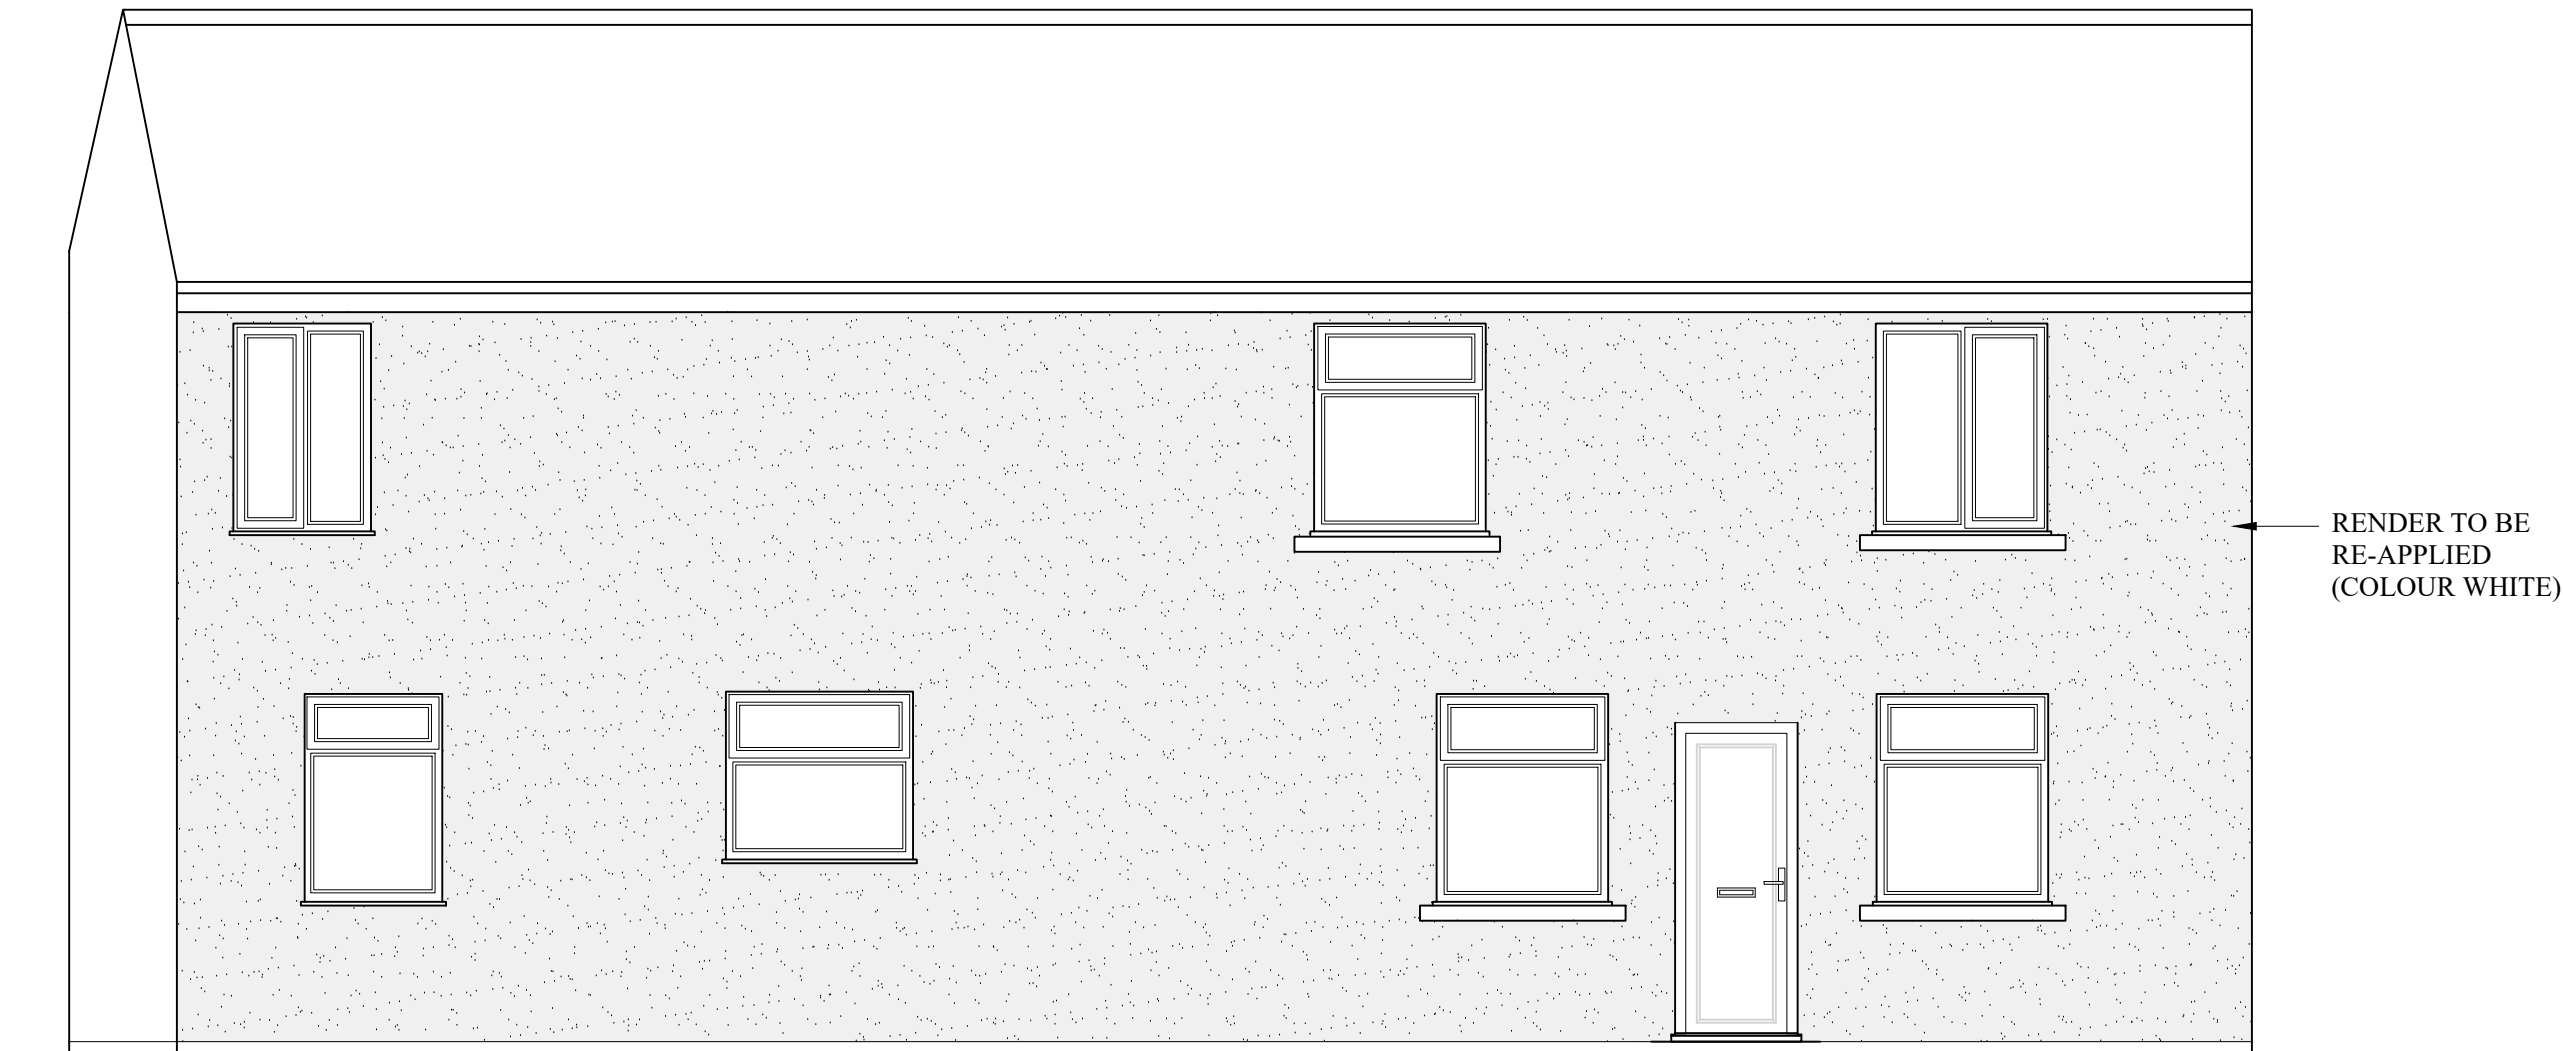


PROPOSED FRONT ELEVATION
(SCALE 1:50)

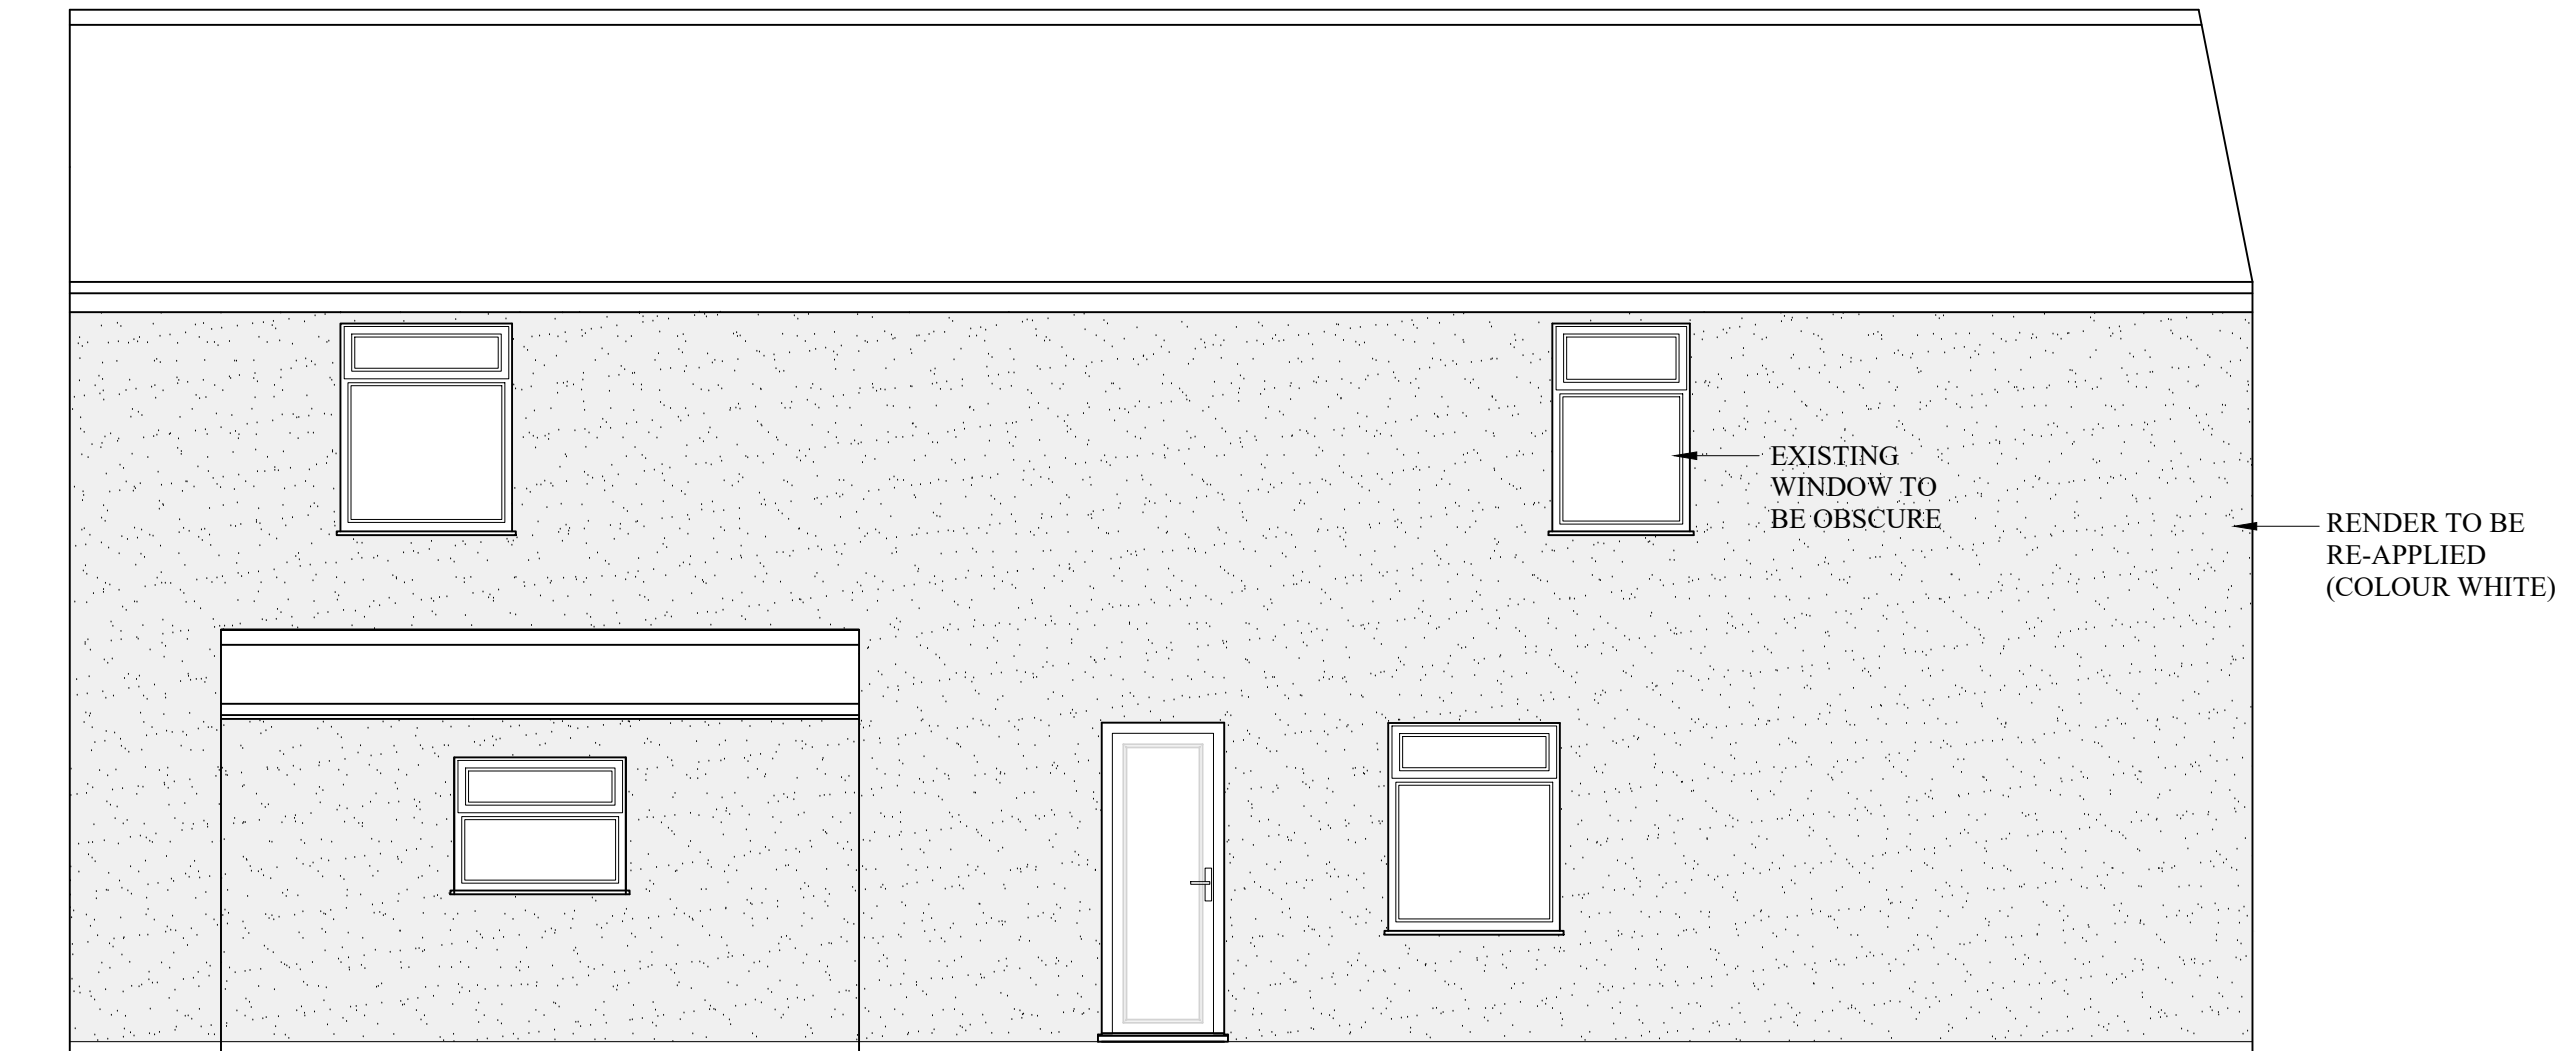


PROPOSED REAR ELEVATION
(SCALE 1:50)




A	26.03.25	ISSUED FOR PLANNING APPROVAL	
DRAWING STATUS:		FOR REVIEW	
PROJECT:		5 - 9 ANN STREET, ROCHDALE	
TITLE:		HMO CONVERSION	
SCALE @ SIZE:	STATUS:	DATE:	
1:50 @ A1 U.N.O	FOR REVIEW	MAR. '25	
PROJECT No:	DRAWING No:	REV:	
AS-001	003	A	

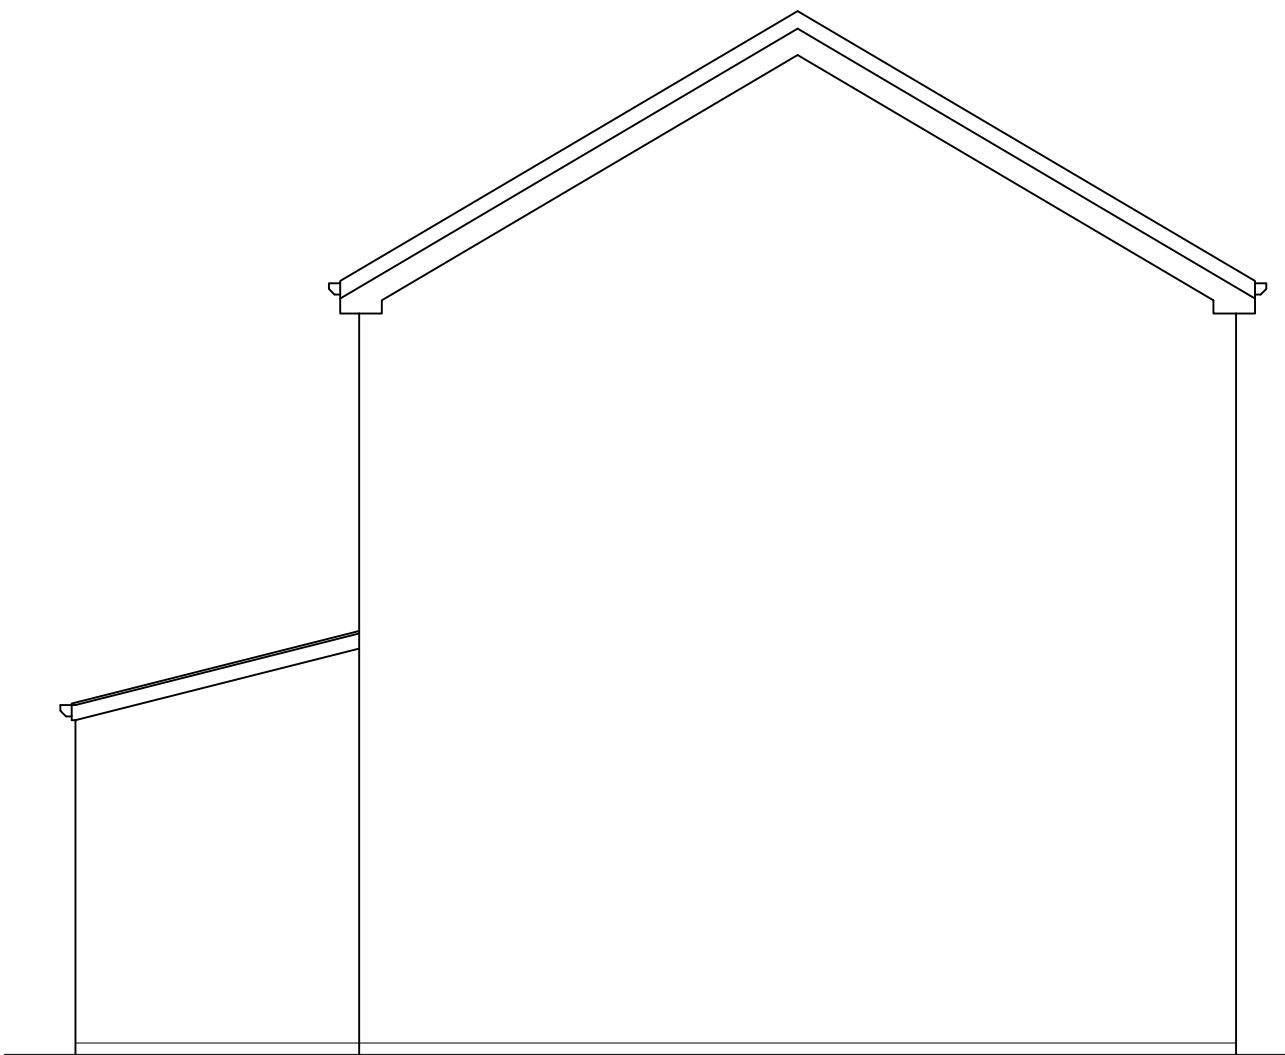


EXISTING LEFT SIDE ELEVATION
(SCALE 1:50)

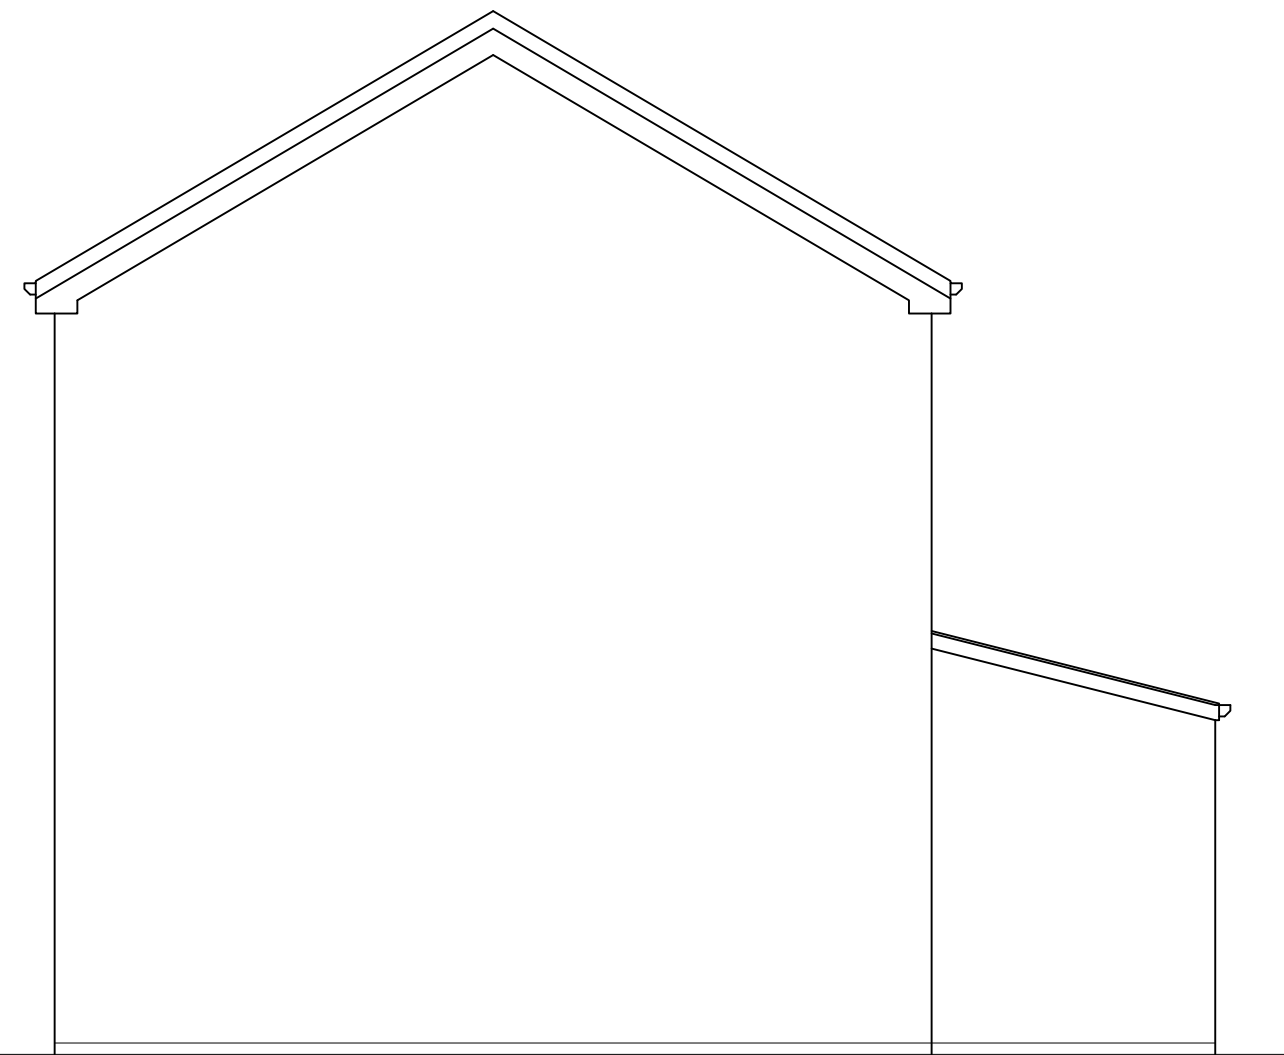

EXISTING RIGHT SIDE ELEVATION
(SCALE 1:50)

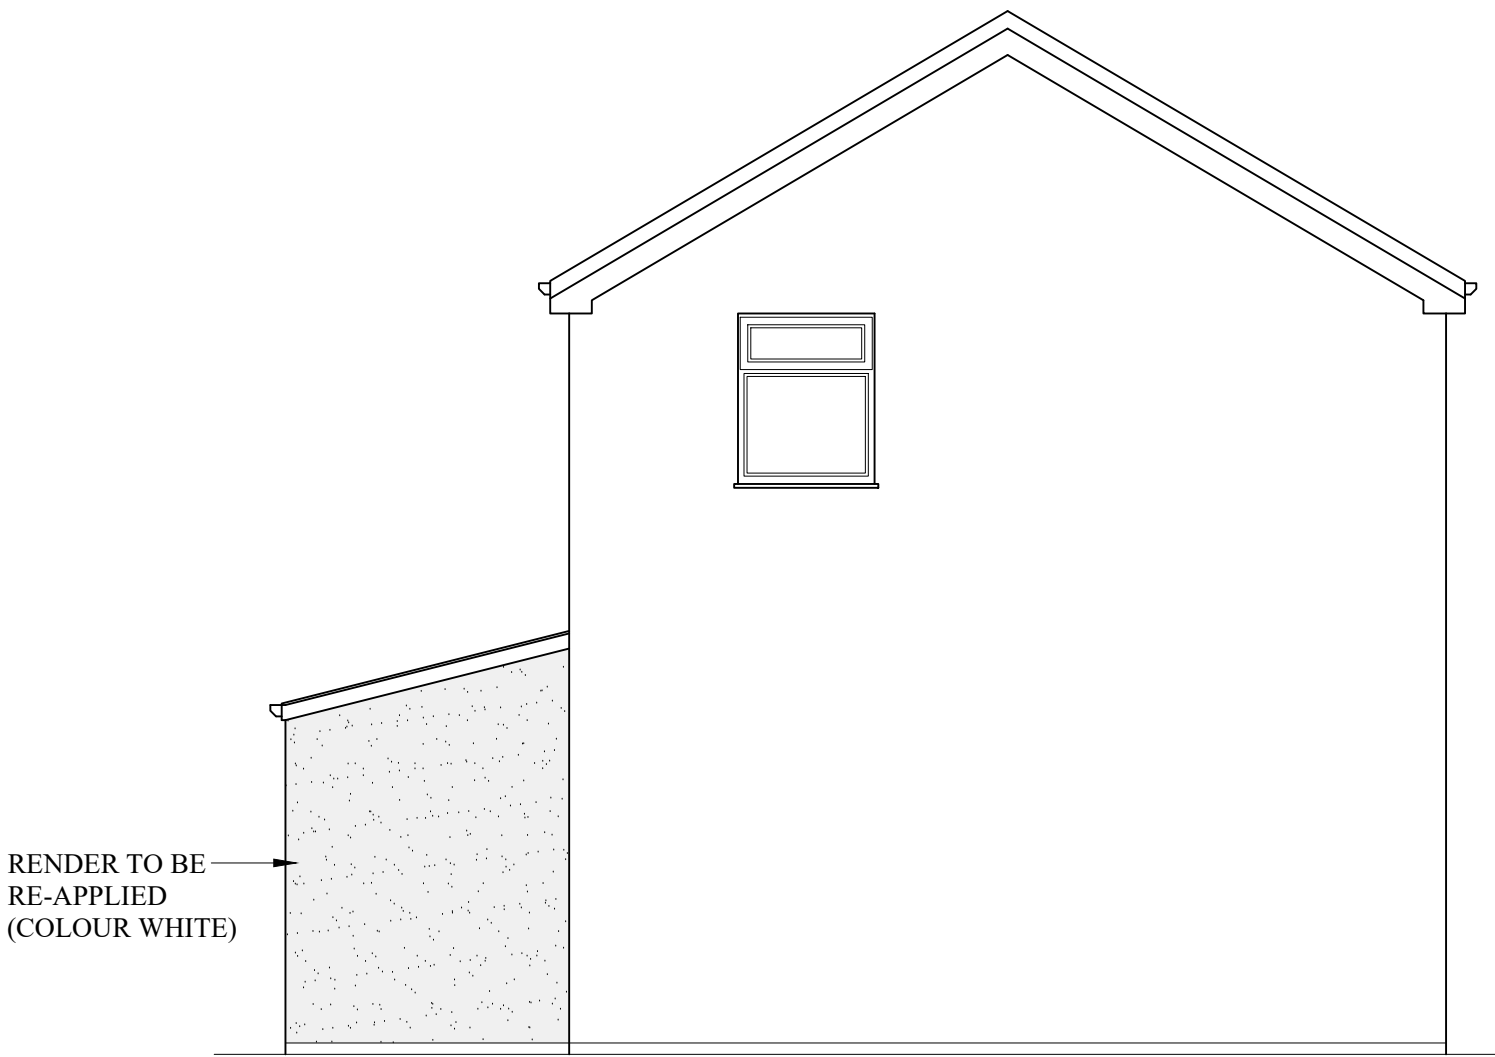

PROPOSED LEFT SIDE ELEVATION
(SCALE 1:50)

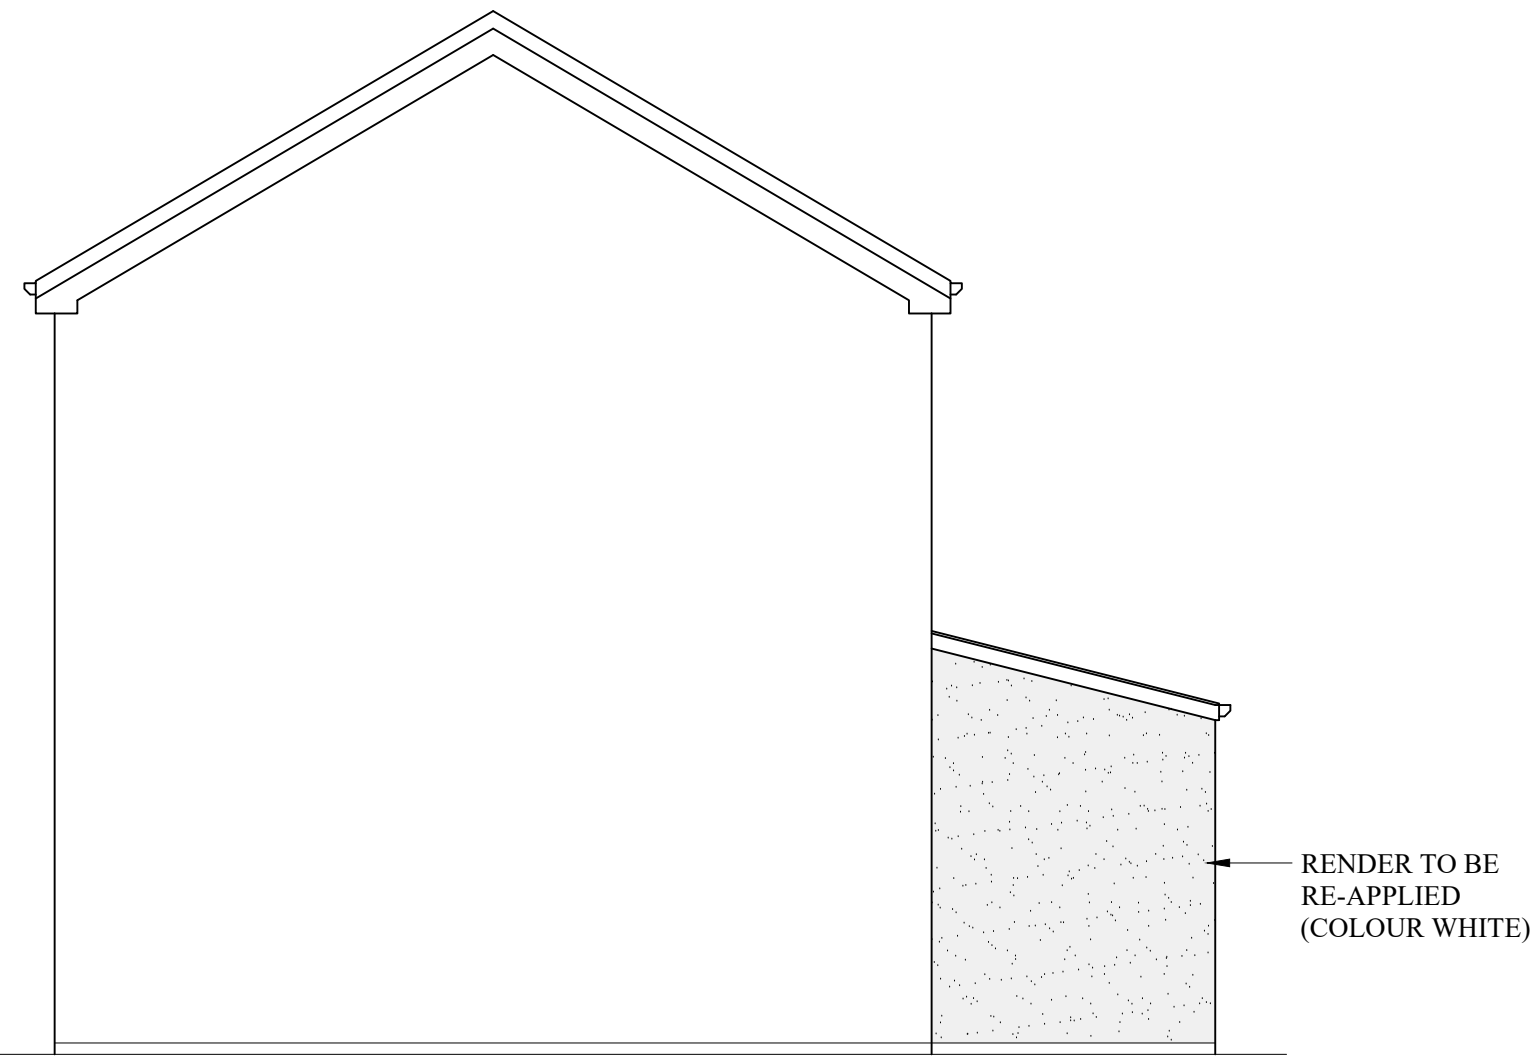

PROPOSED RIGHT SIDE ELEVATION
(SCALE 1:50)



A	26.03.25	ISSUED FOR PLANNING APPROVAL	
DRAWING STATUS:		FOR REVIEW	
PROJECT:		5 - 9 ANN STREET, ROCHDALE	
TITLE:		HMO CONVERSION	
SCALE @ SIZE:	STATUS:	DATE:	
1:50 @ A1 U.N.O	FOR REVIEW	MAR. '25	
PROJECT No:	DRAWING No:	REV:	
AS-001	004	A	