



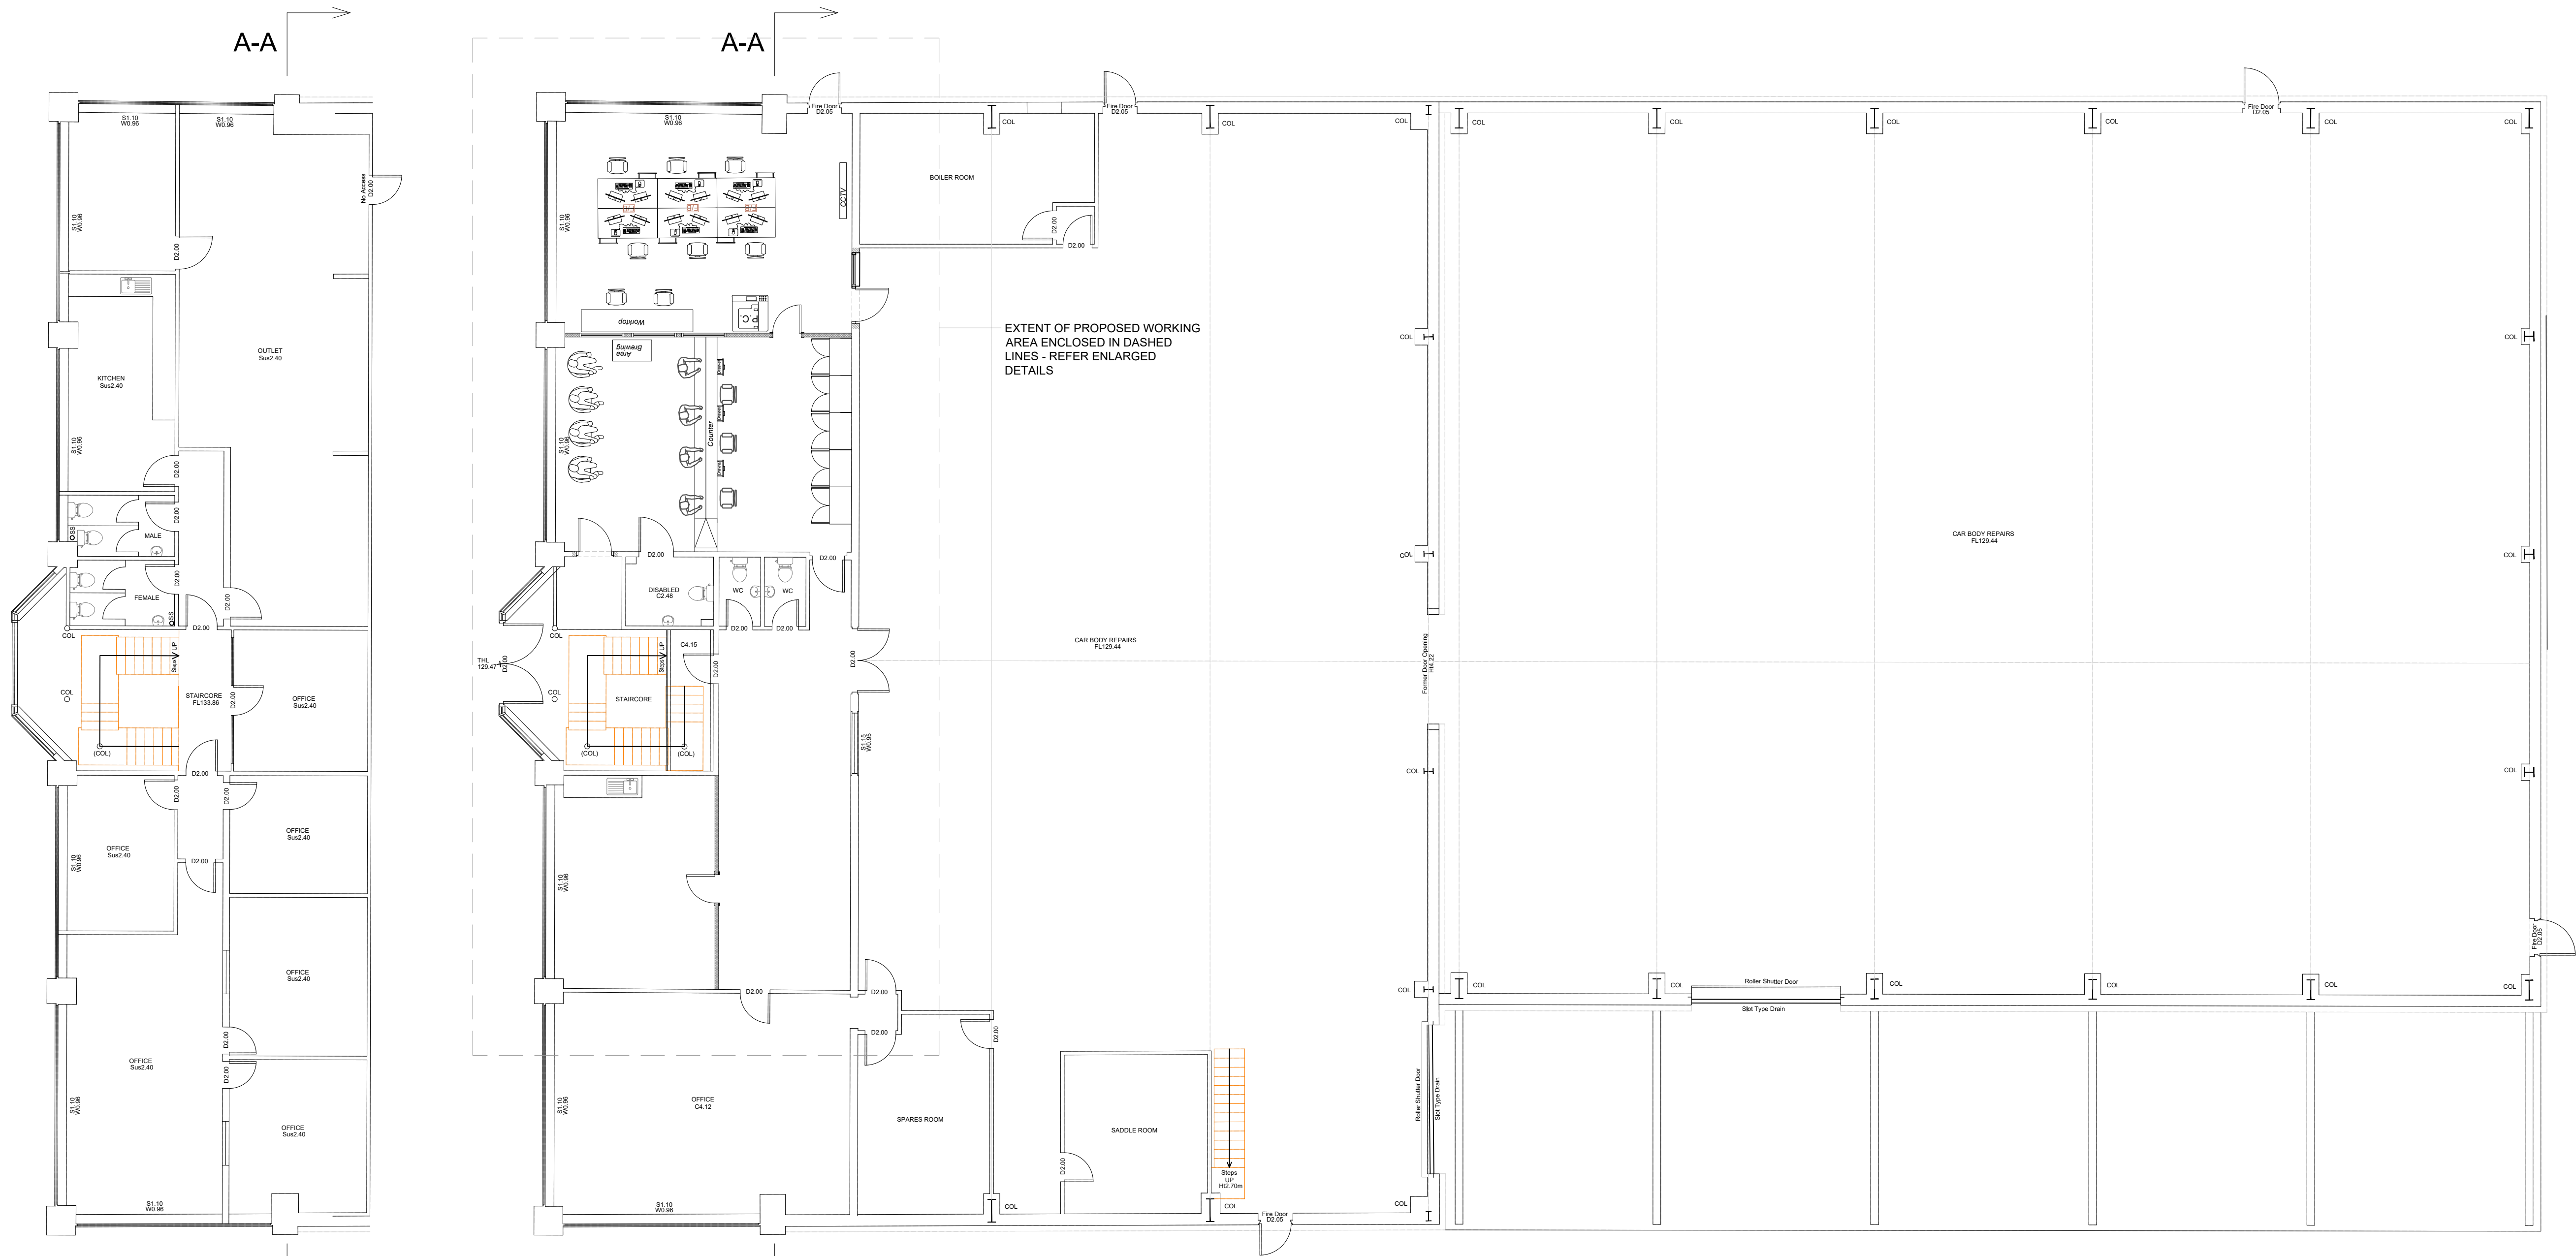

FIRST FLOOR PLAN
scale 1-100

GROUND FLOOR PLAN
scale 1-100

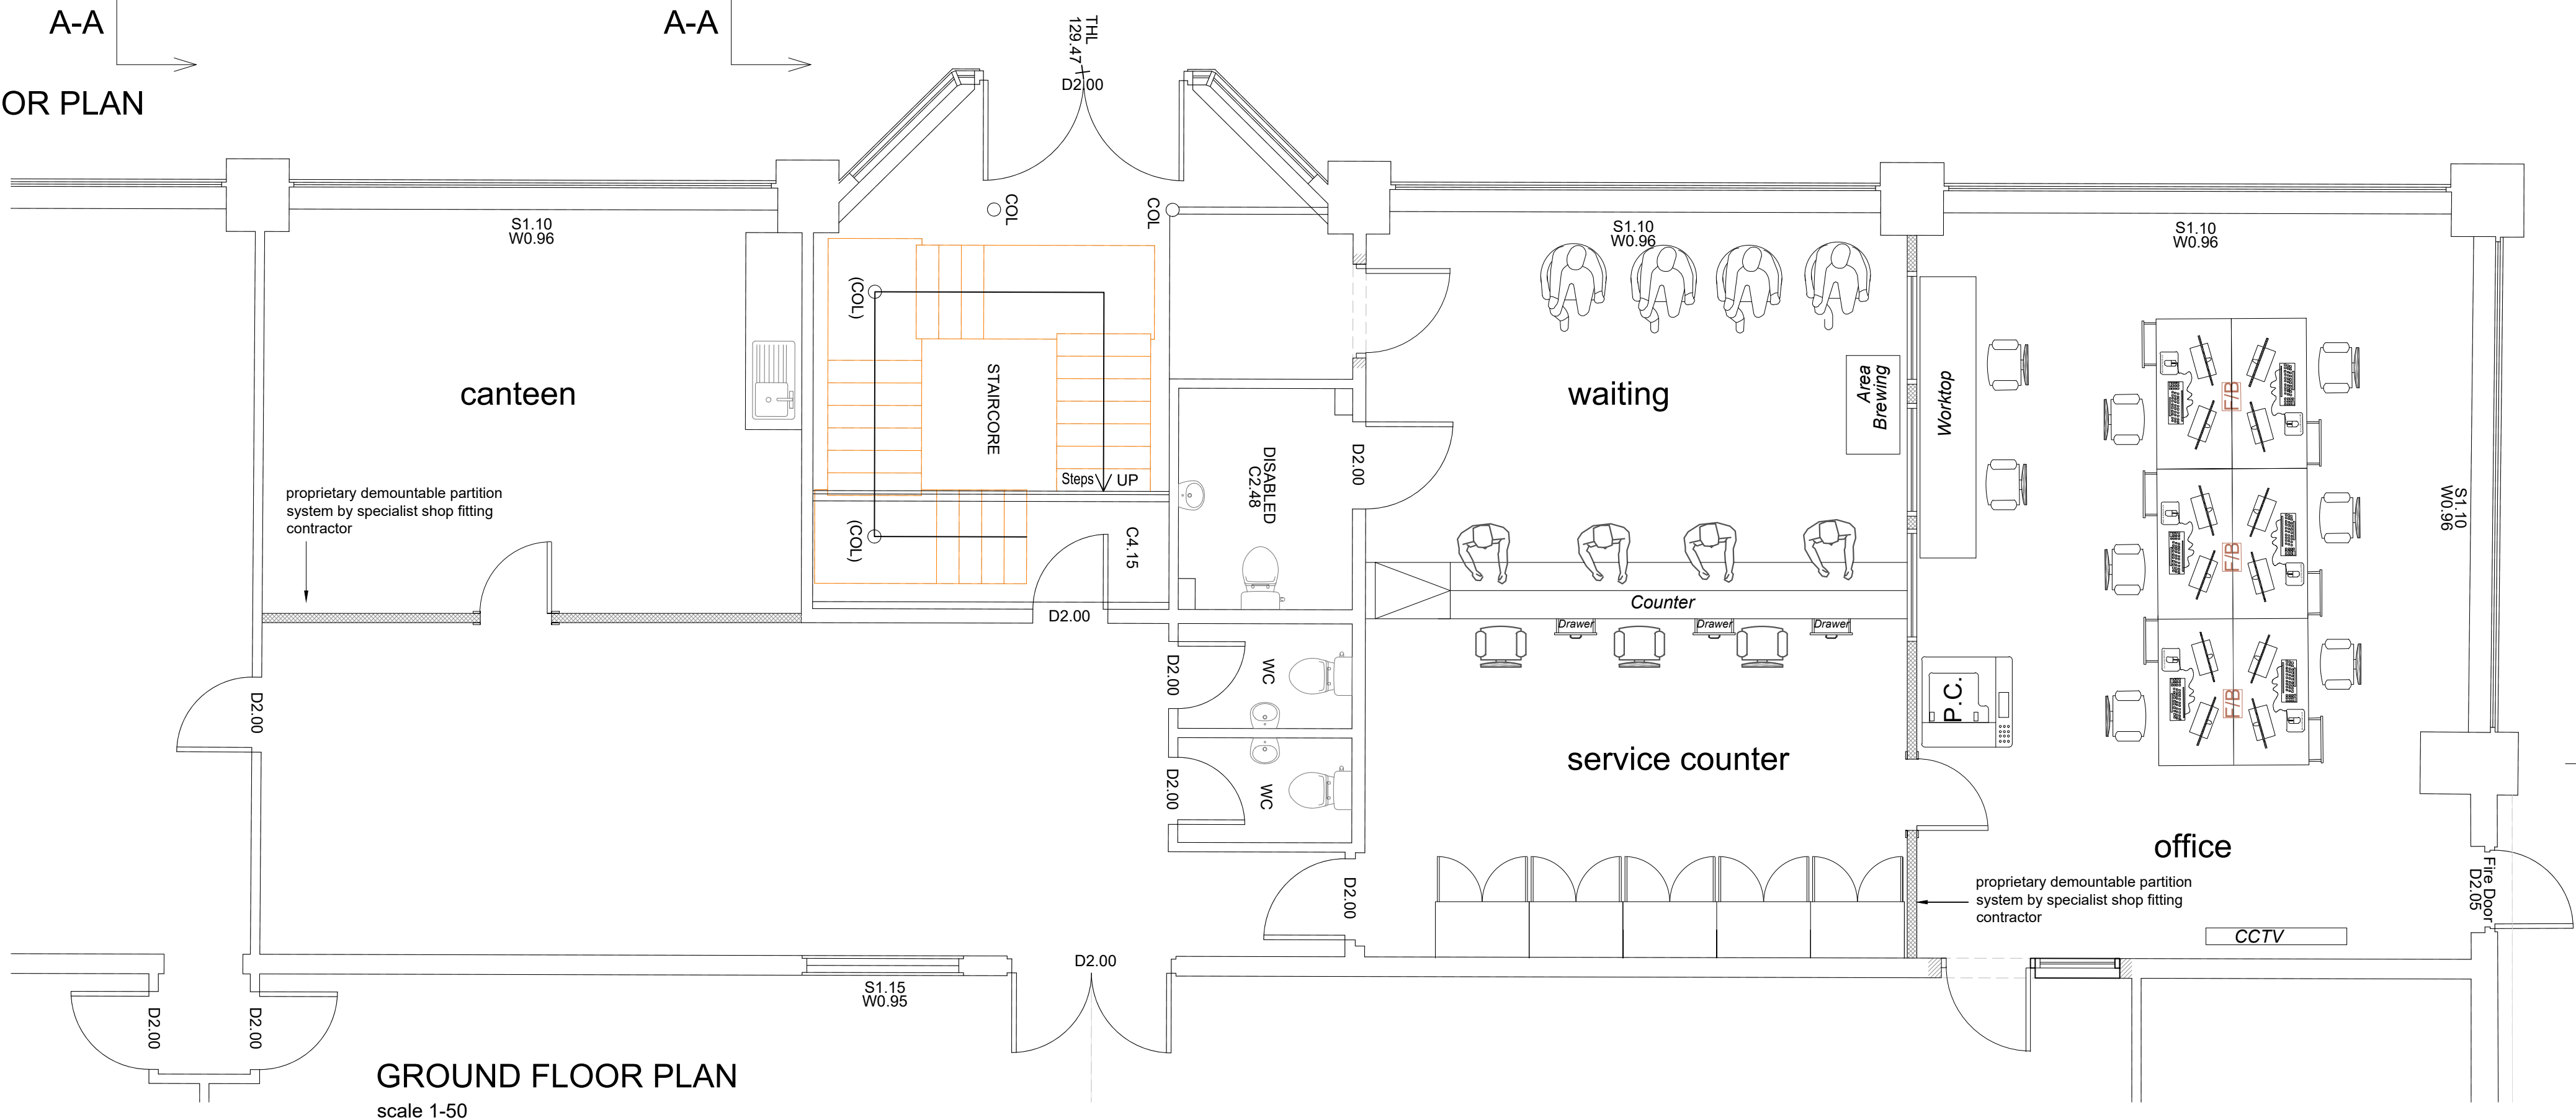

GROUND FLOOR PLAN
scale 1-50

COPYRIGHT RESERVED.
This drawing is the property of A.J.Cocker Associates Ltd. and must not be copied or used in whole or in part without their consent.
CDM:
Clients and contractors must fulfil their duties under the CDM regulations 2015. The client is required to notify the HSE of any projects lasting more than 30 days or involving more than 500 person days.

rev: date: description		
 AJ COCKER ASSOCIATES CHARTERED BUILDING SURVEYORS	New Century House 176 Drake Street Rochdale OL16 1UP Tel: 01706 764880 Fax: 01706 764881 www.ajcockerassociates.co.uk mail@ajcockerassociates.co.uk	
 the mark of property professionalism worldwide		
Project: Northern Accident Repair Unit 7 Riverside Dr Rochdale Proposed fit out		
scale: as noted @ A1 date: March 24 drawn: IS		
Client: Northern Accident Repair		
Dwg. Nr. N173-001		