


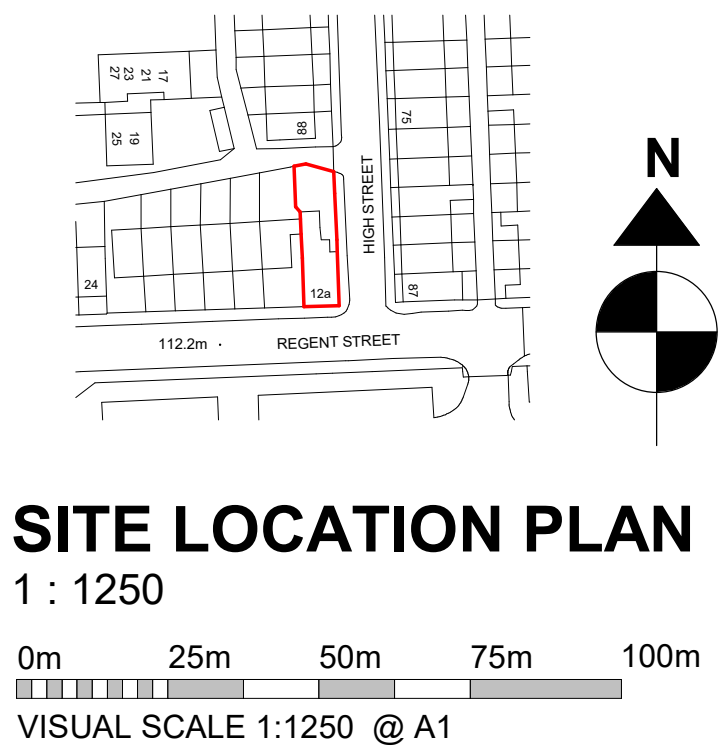

SITE LOCATION PLAN
1 : 1250



EXISTING SITE PLAN
1 : 500



PROPOSED SITE PLAN
1 : 500

The copyright of this drawing is vested with Studio FRI and must not be copied or reproduced without the consent of the company.

P02	UPDATED FOLLOWING PLANNING COMMENTS	13.06.24	II	II
P01	UPDATED FOLLOWING PLANNING COMMENTS	09.06.24	II	II
Rev.	Description	Date	Drw.	Chk.

Client:
ARSHAD MAHMOOD

Project:
12A REGENT STREET, HEYWOOD
OL10 3BX

Drawing Title:
SITE LOCATION / EXISTING SITE /
PROPOSED SITE PLANS

Drawing Status:
PLANNING

STUDIO FRI
ARCHITECTURE & PLANNING | SURVEYING | INTERIOR DESIGN | 3D VISUALISATION | BIM SERVICES
07794580995 | info@studiofri.co.uk | www.studiofri.co.uk | North West

Drawing No. 24-010.1				Revision P02
Drawn II	Checked II	Paper Size A1	Scale As indicated	Date 05.04.24