


Note:

ALL WORK TO BE CARRIED OUT IN ACCORDANCE WITH THE CURRENT BUILDING REGULATIONS & CODES OF PRACTICE.

ALL DIMENSIONS TO BE CHECKED ON SITE. DO NOT SCALE FROM THIS DRAWING.


ALL WORKS UNDERGIVEN TO THE SATISFACTION OF BUILDING CONTROL INSPECTORS.

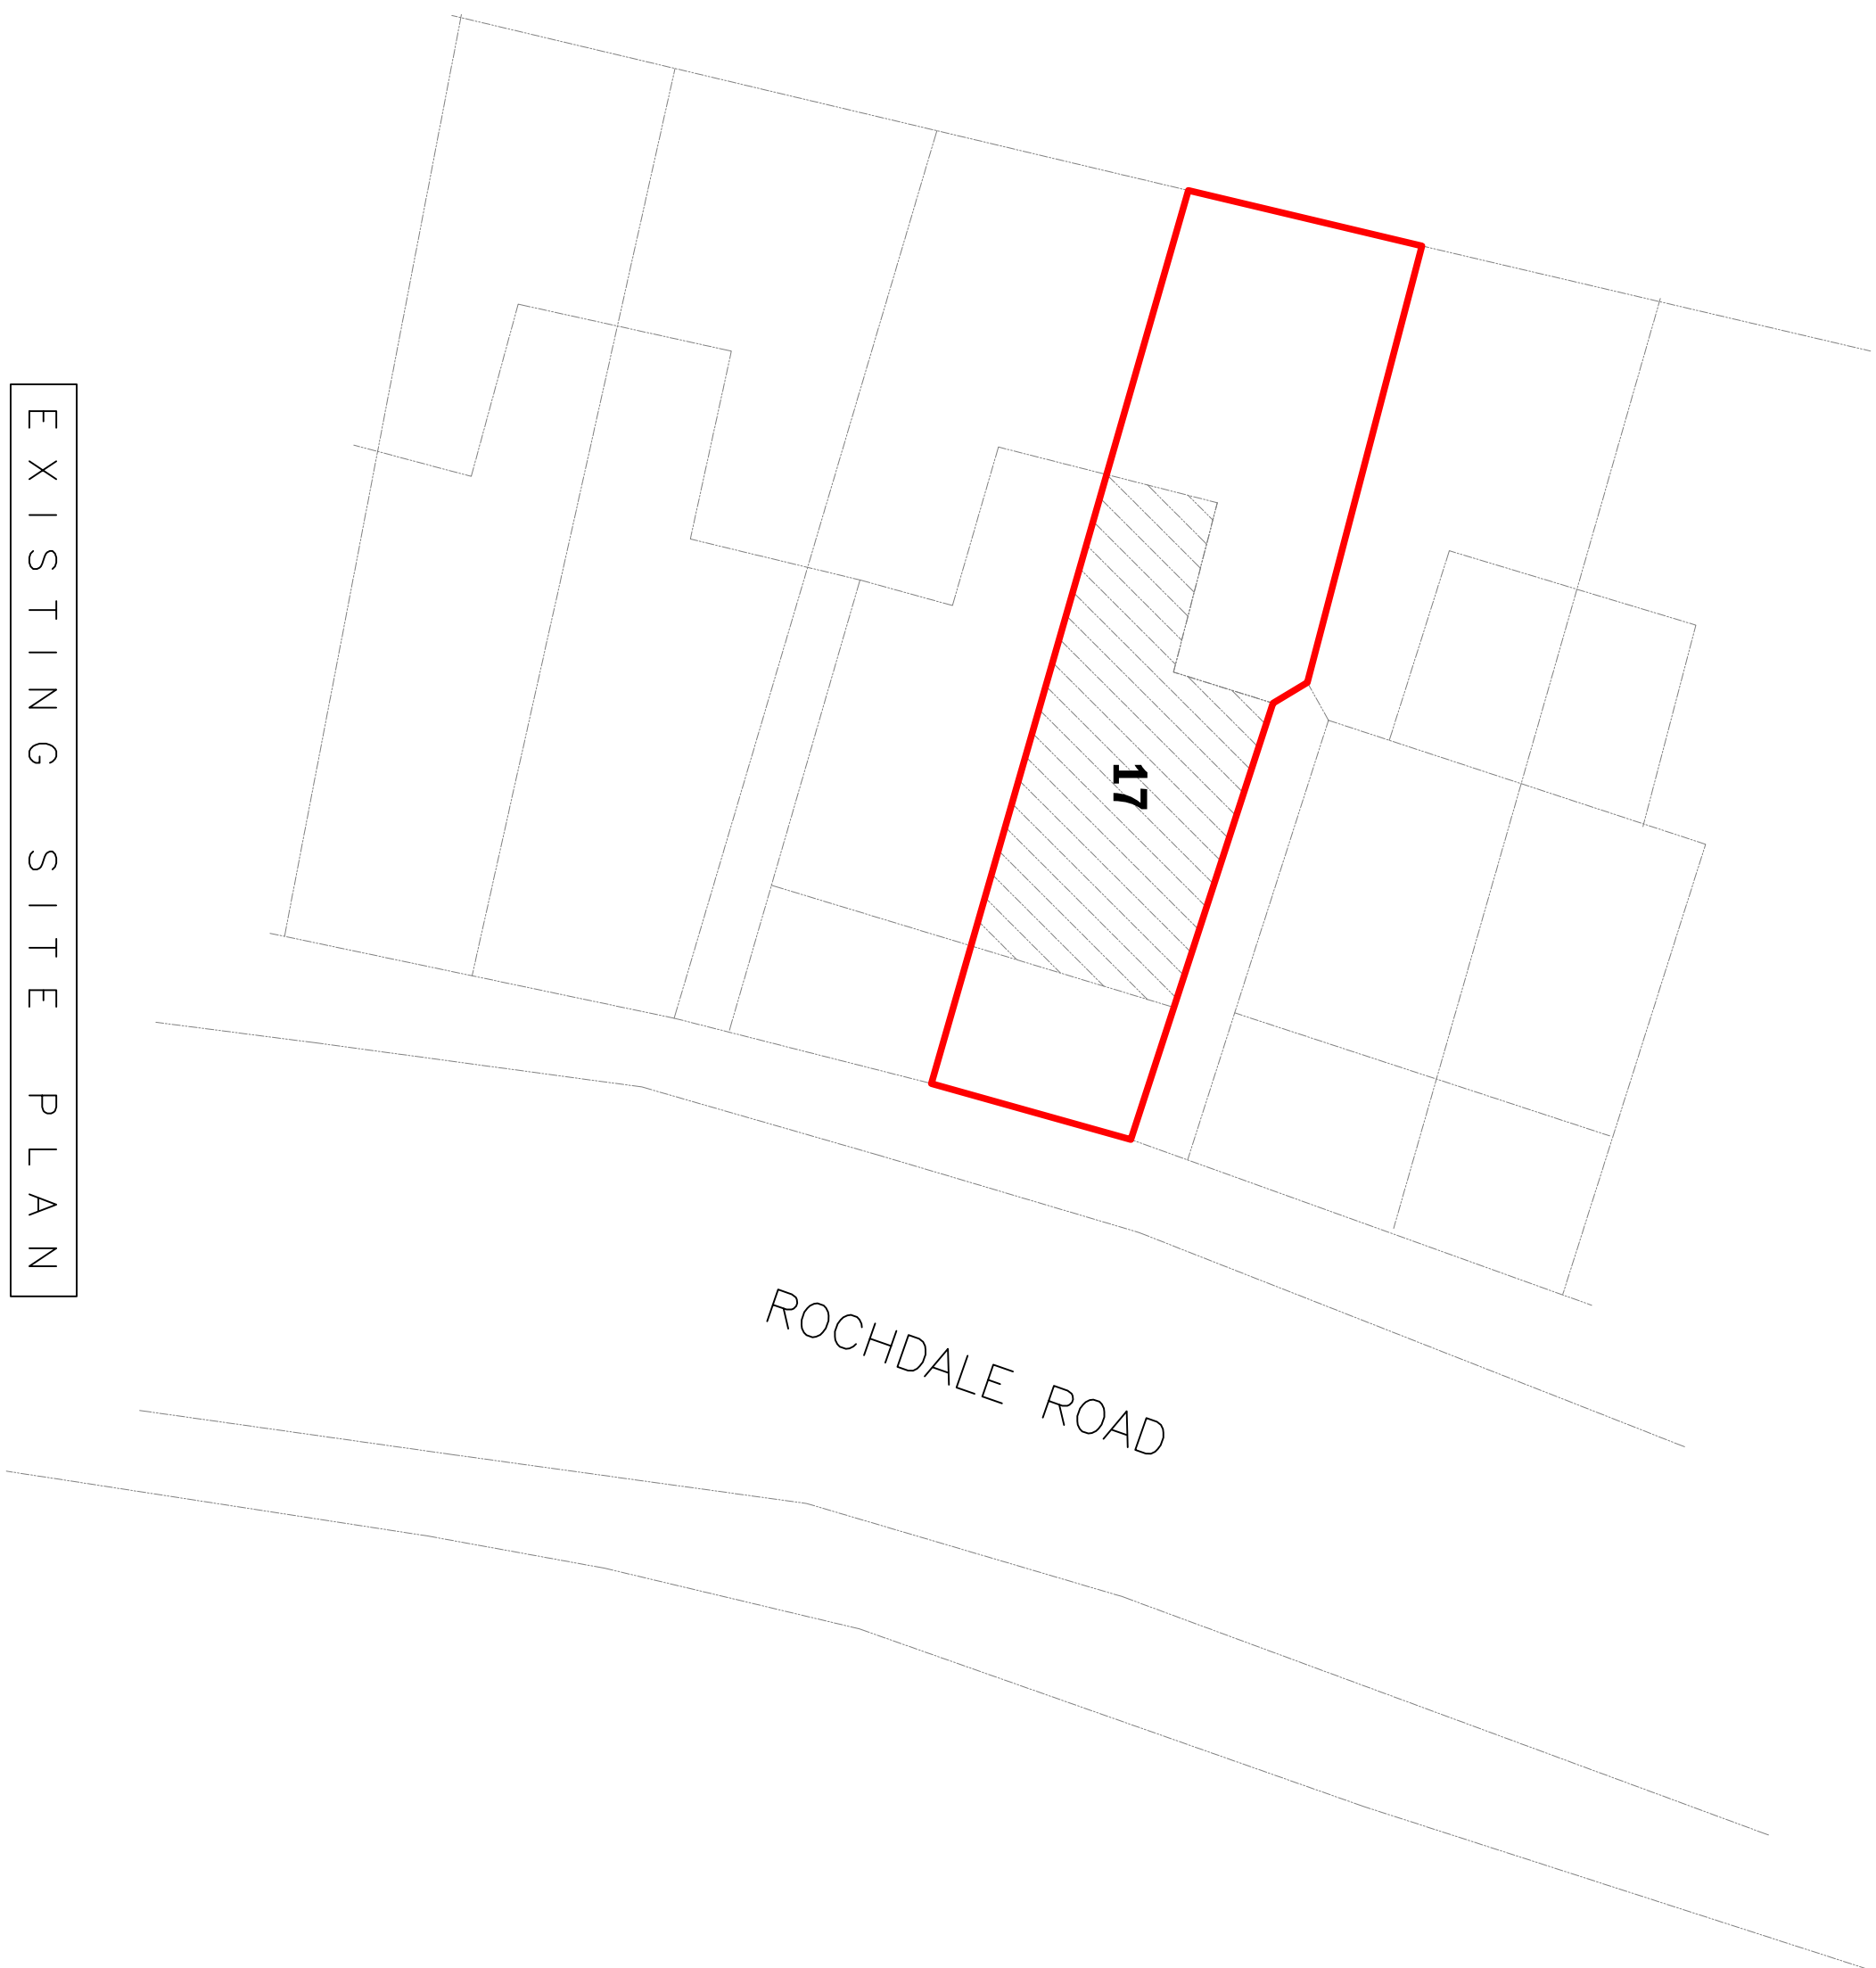

EXISTING SITE PLAN

Scale = 1:200

EXISTING

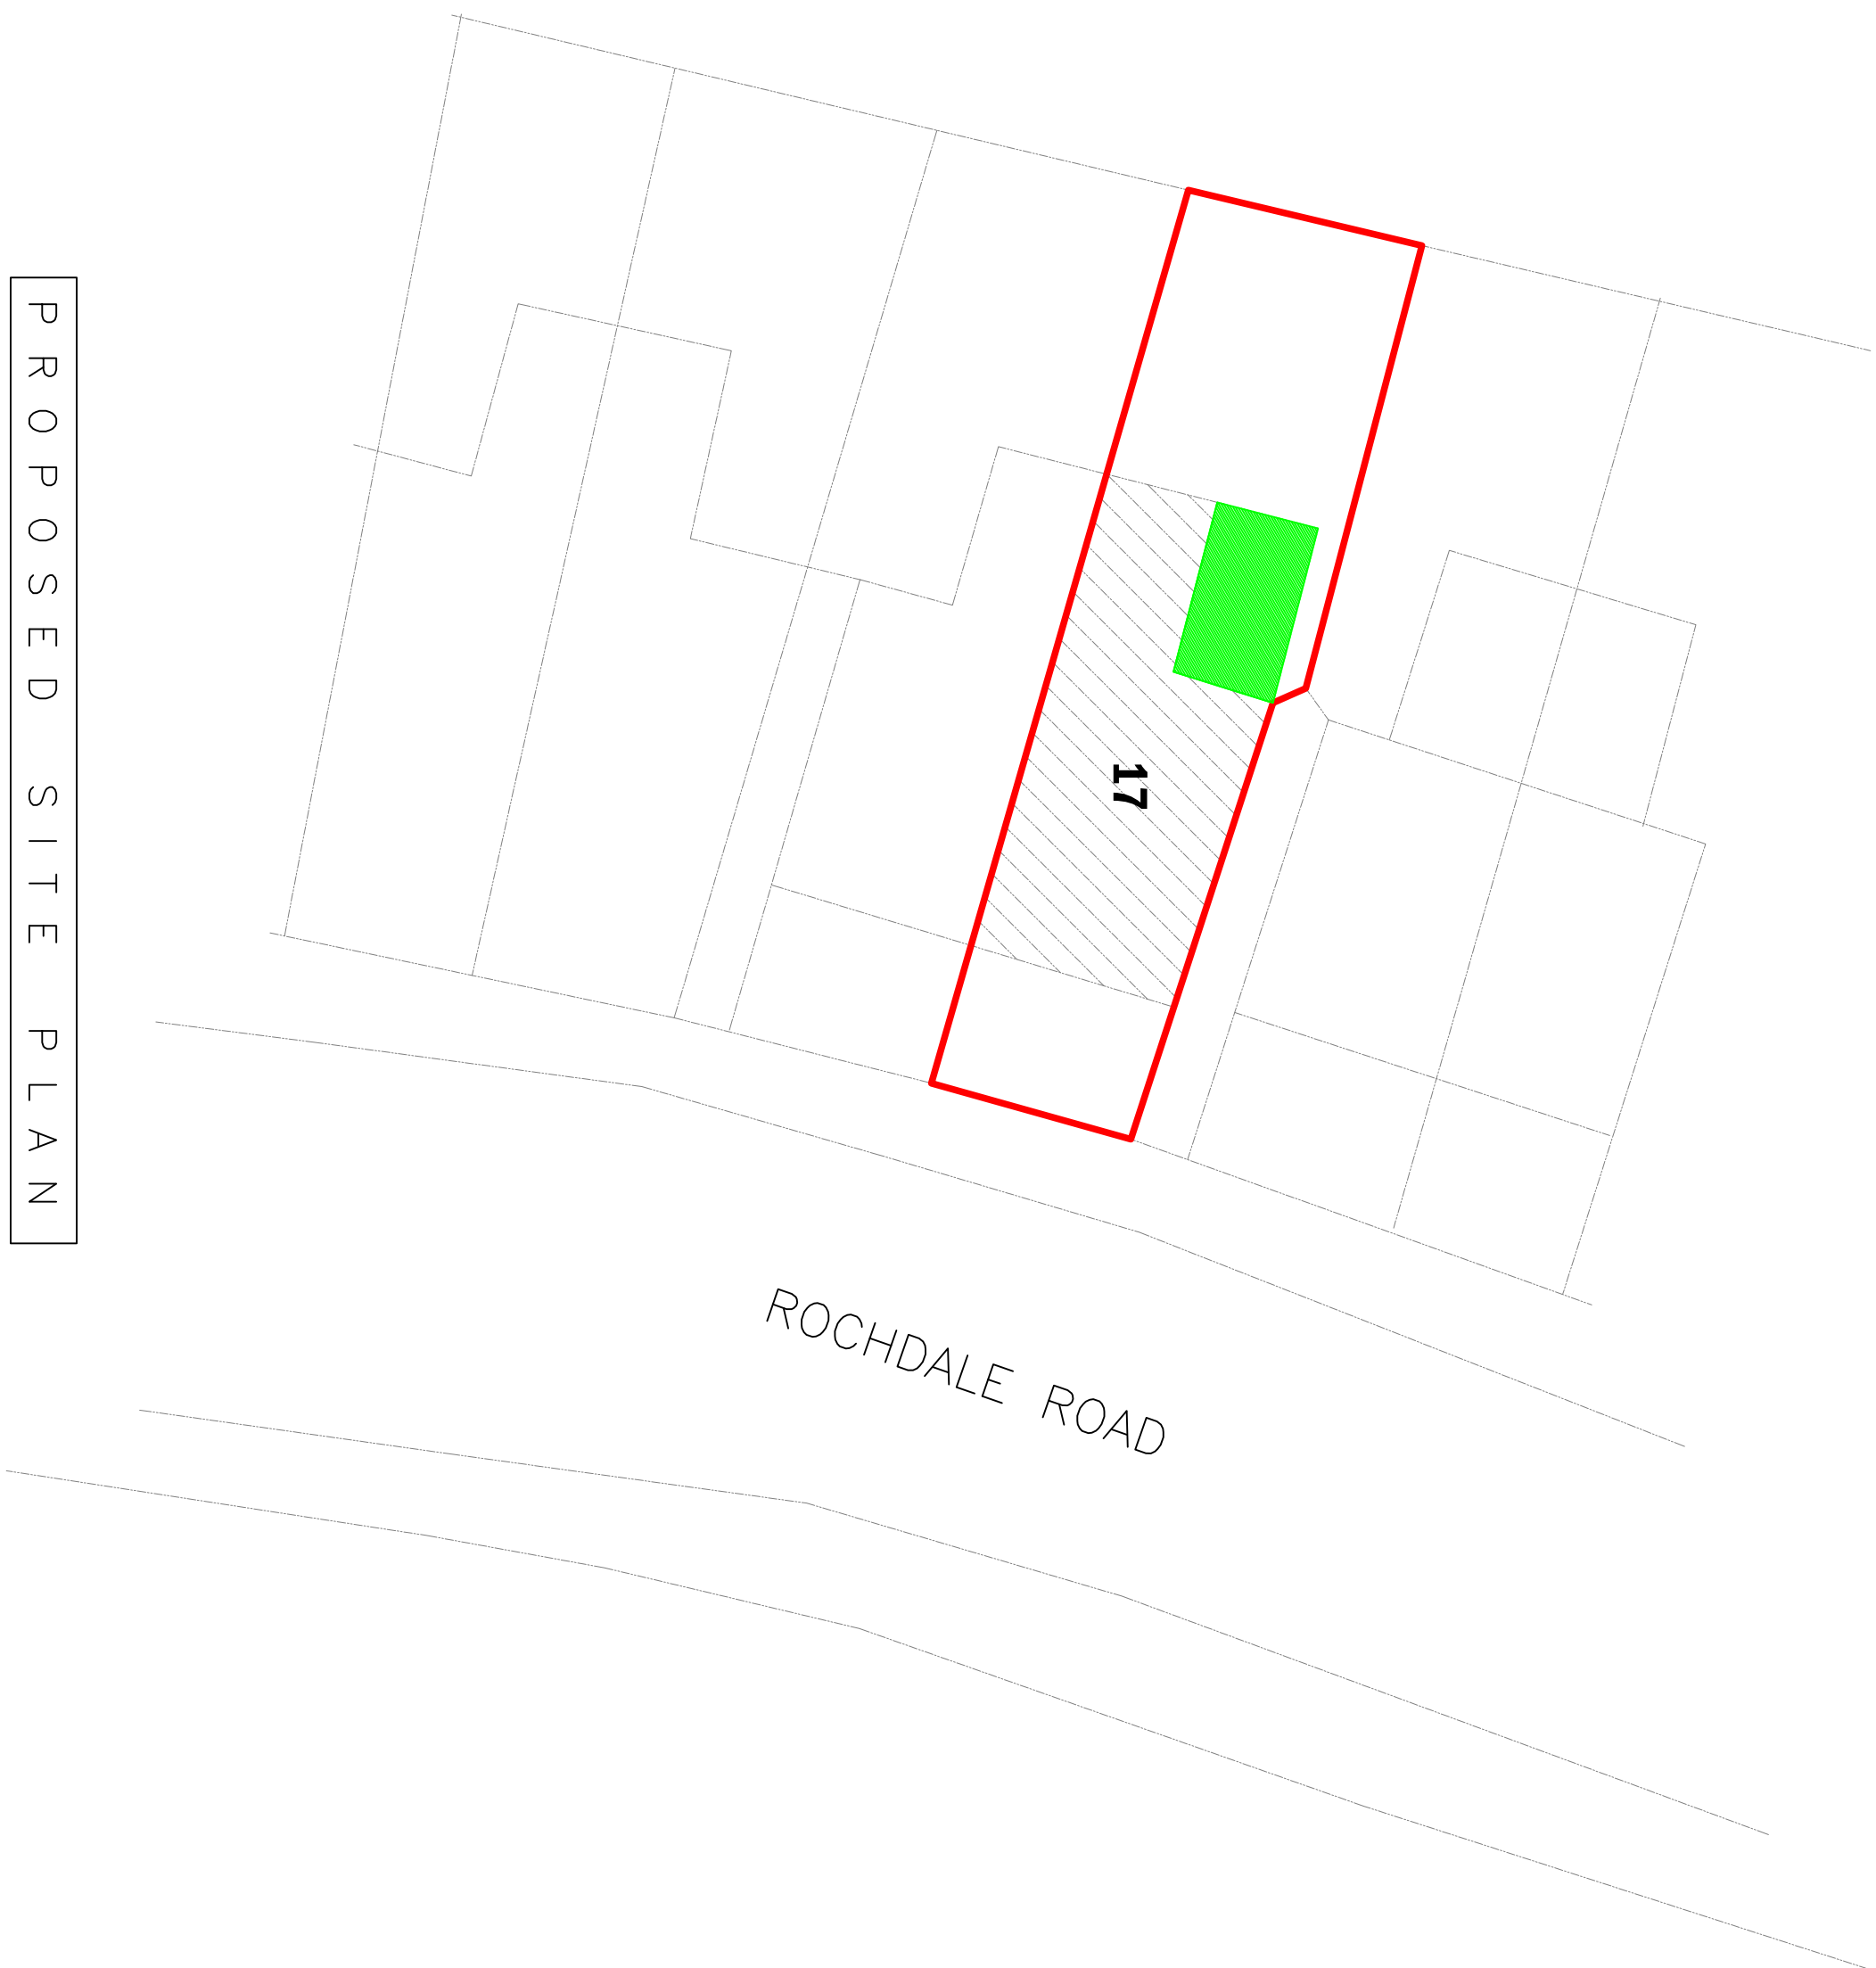

PROPOSED SITE PLAN

Scale = 1:200

PROPOSED

PLANNING

|      |                       |          |
|------|-----------------------|----------|
| A    | SITE BOUNDARY AMENDED | 23.07.24 |
| Rev: | Revision No:          | Date:    |

Client: DR. M. CHAUDHARY

Project: 17 ROCHDALE ROAD,  
MIDDLETON, M24 6DW.

Title: EXISTING & PROPOSED  
SITE PLANS

|          |        |             |           |
|----------|--------|-------------|-----------|
| Scale:   | Date:  | Drawing No: | Revision: |
| 1:200@A1 | MAY 24 | 2492-2      | A         |

**KMS CONSULTANTS & ASSOCIATES LTD**  
M - 07939 545 564 T - 0845 111 0945  
E - kmsconsultants@gmail.com