



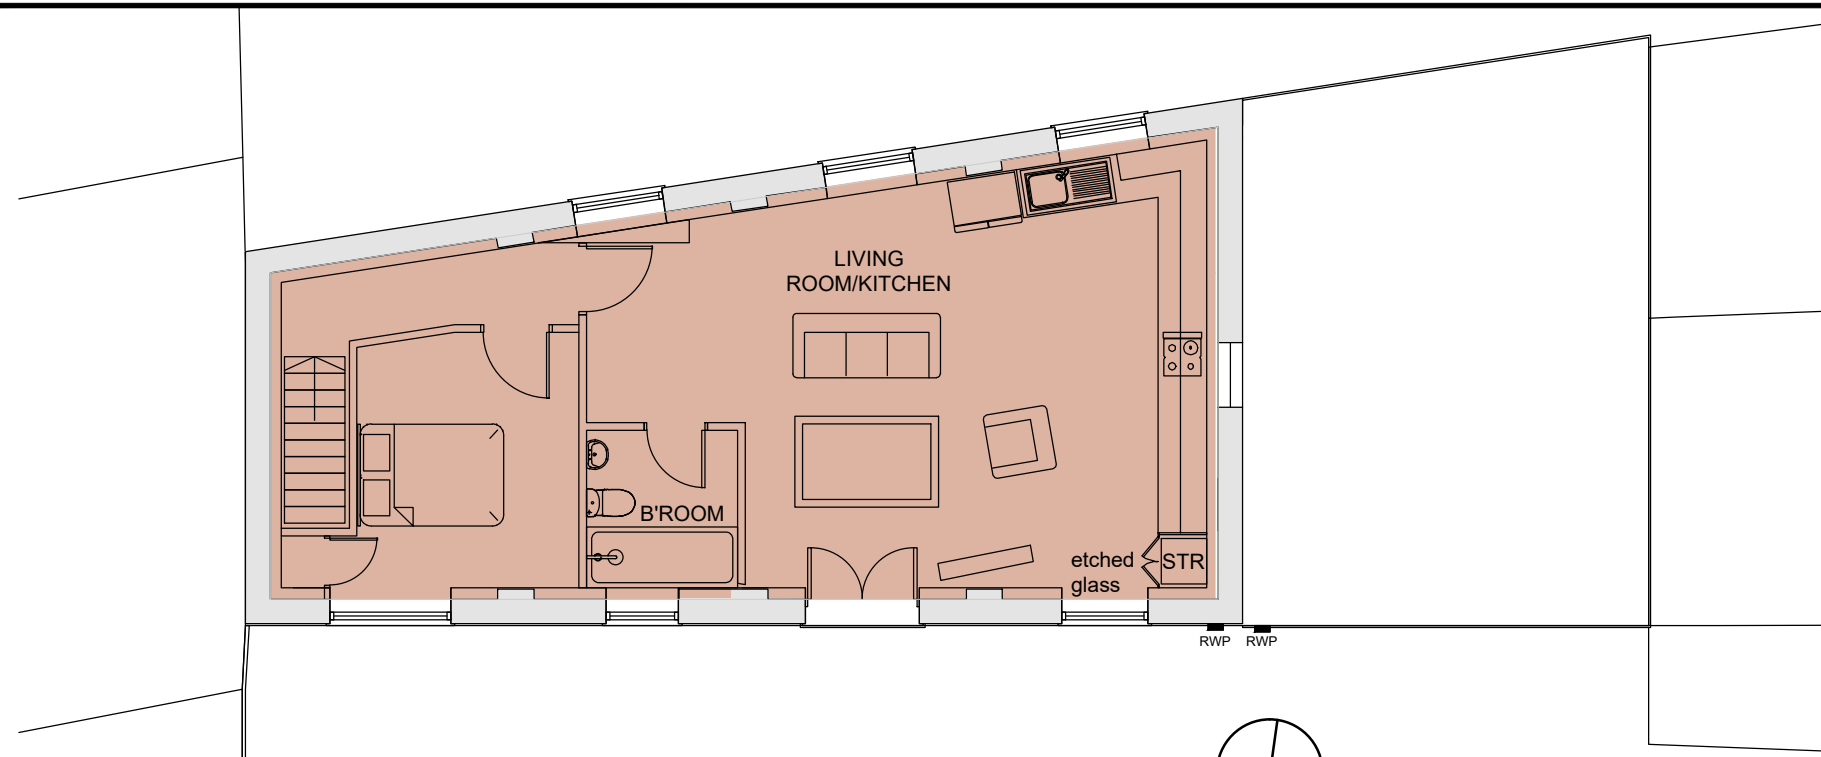

FIRST FLOOR PLAN - FLAT 2
Proposed GIA: 61 sqm

SCALE 1:100
0m 1 2 3 4 5

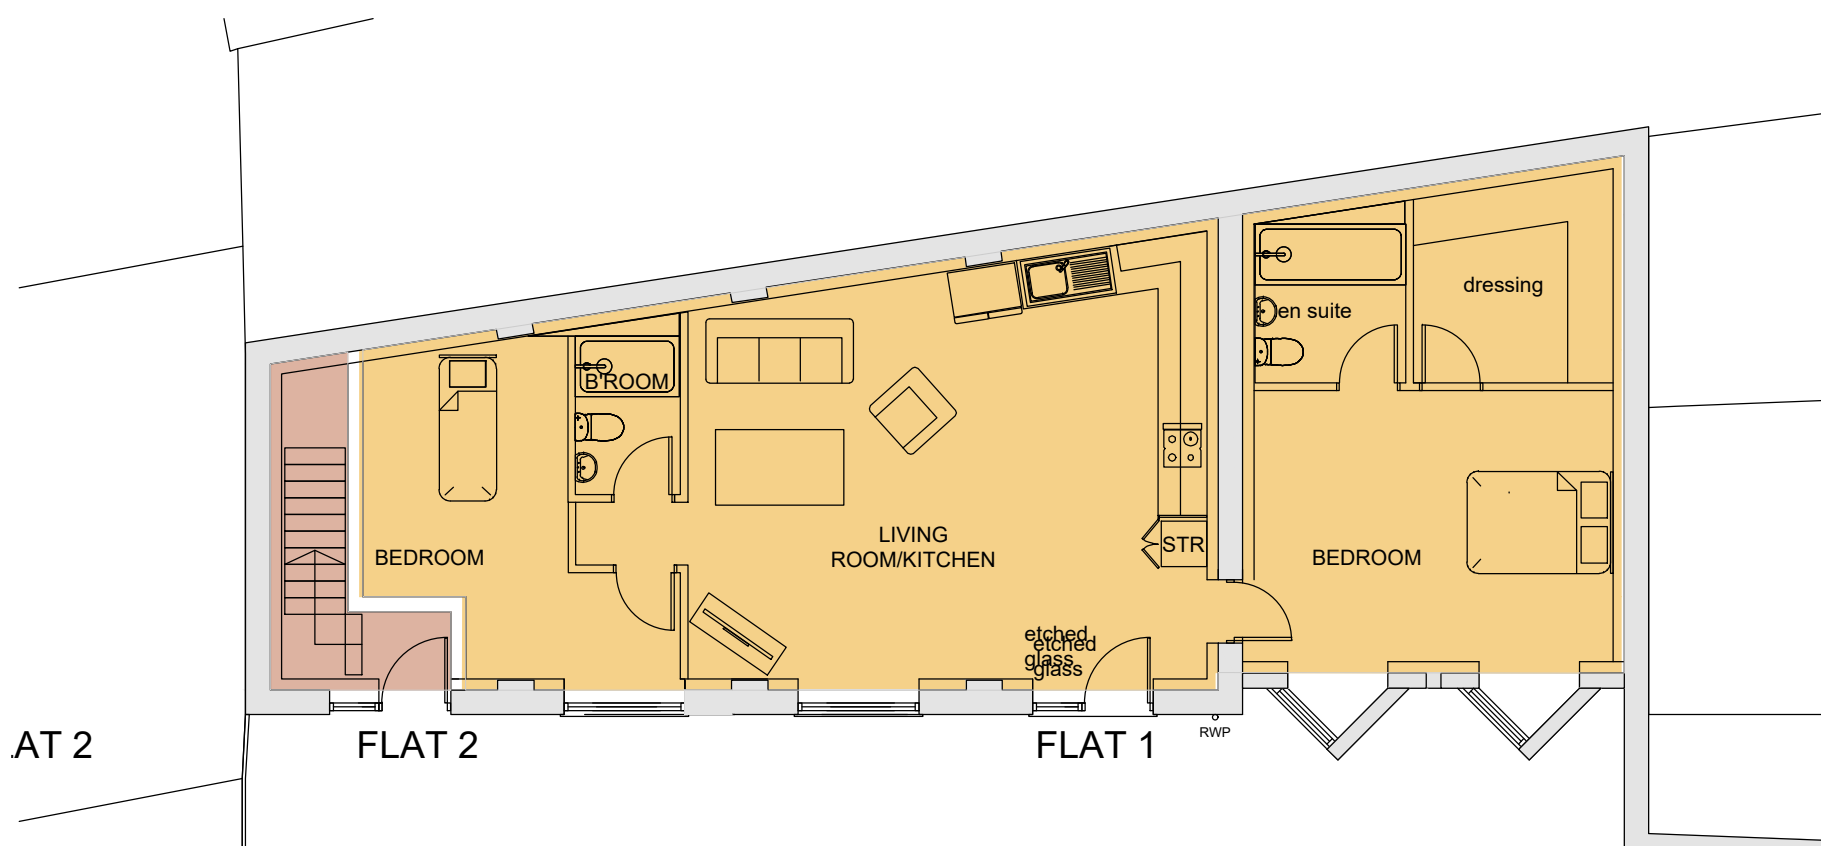

GROUND FLOOR PLAN - FLAT 1
Proposed GIA: 89 sqm

PROPOSED CHANGE OF USE. 28, CHURCH STILE, ROCHDALE
PROPOSED PLANS: REAR STORAGE UNIT

1:100 @ A3



72A Water Lane,
Wilmslow, Cheshire. SK9 5BB
01625 251644
office@fob-design.com www.fob-design.com

REV	DATE	DRAWN BY
Copyright of fob design, all rights reserved. All information contained within this drawing remains the property of fob design. The information should not be reproduced in whole or part or modified without written consent of fob design. No information within this drawing should be modified or disclosed or passed onto third parties without written consent of fob design.		
CHANGE OF USE. 28, CHURCH STILE, ROCHDALE		
Drawn NP	Status PL	Date JAN 24
Checked IM	Original A4	Scale 1:100@ A3
PL 02		A