


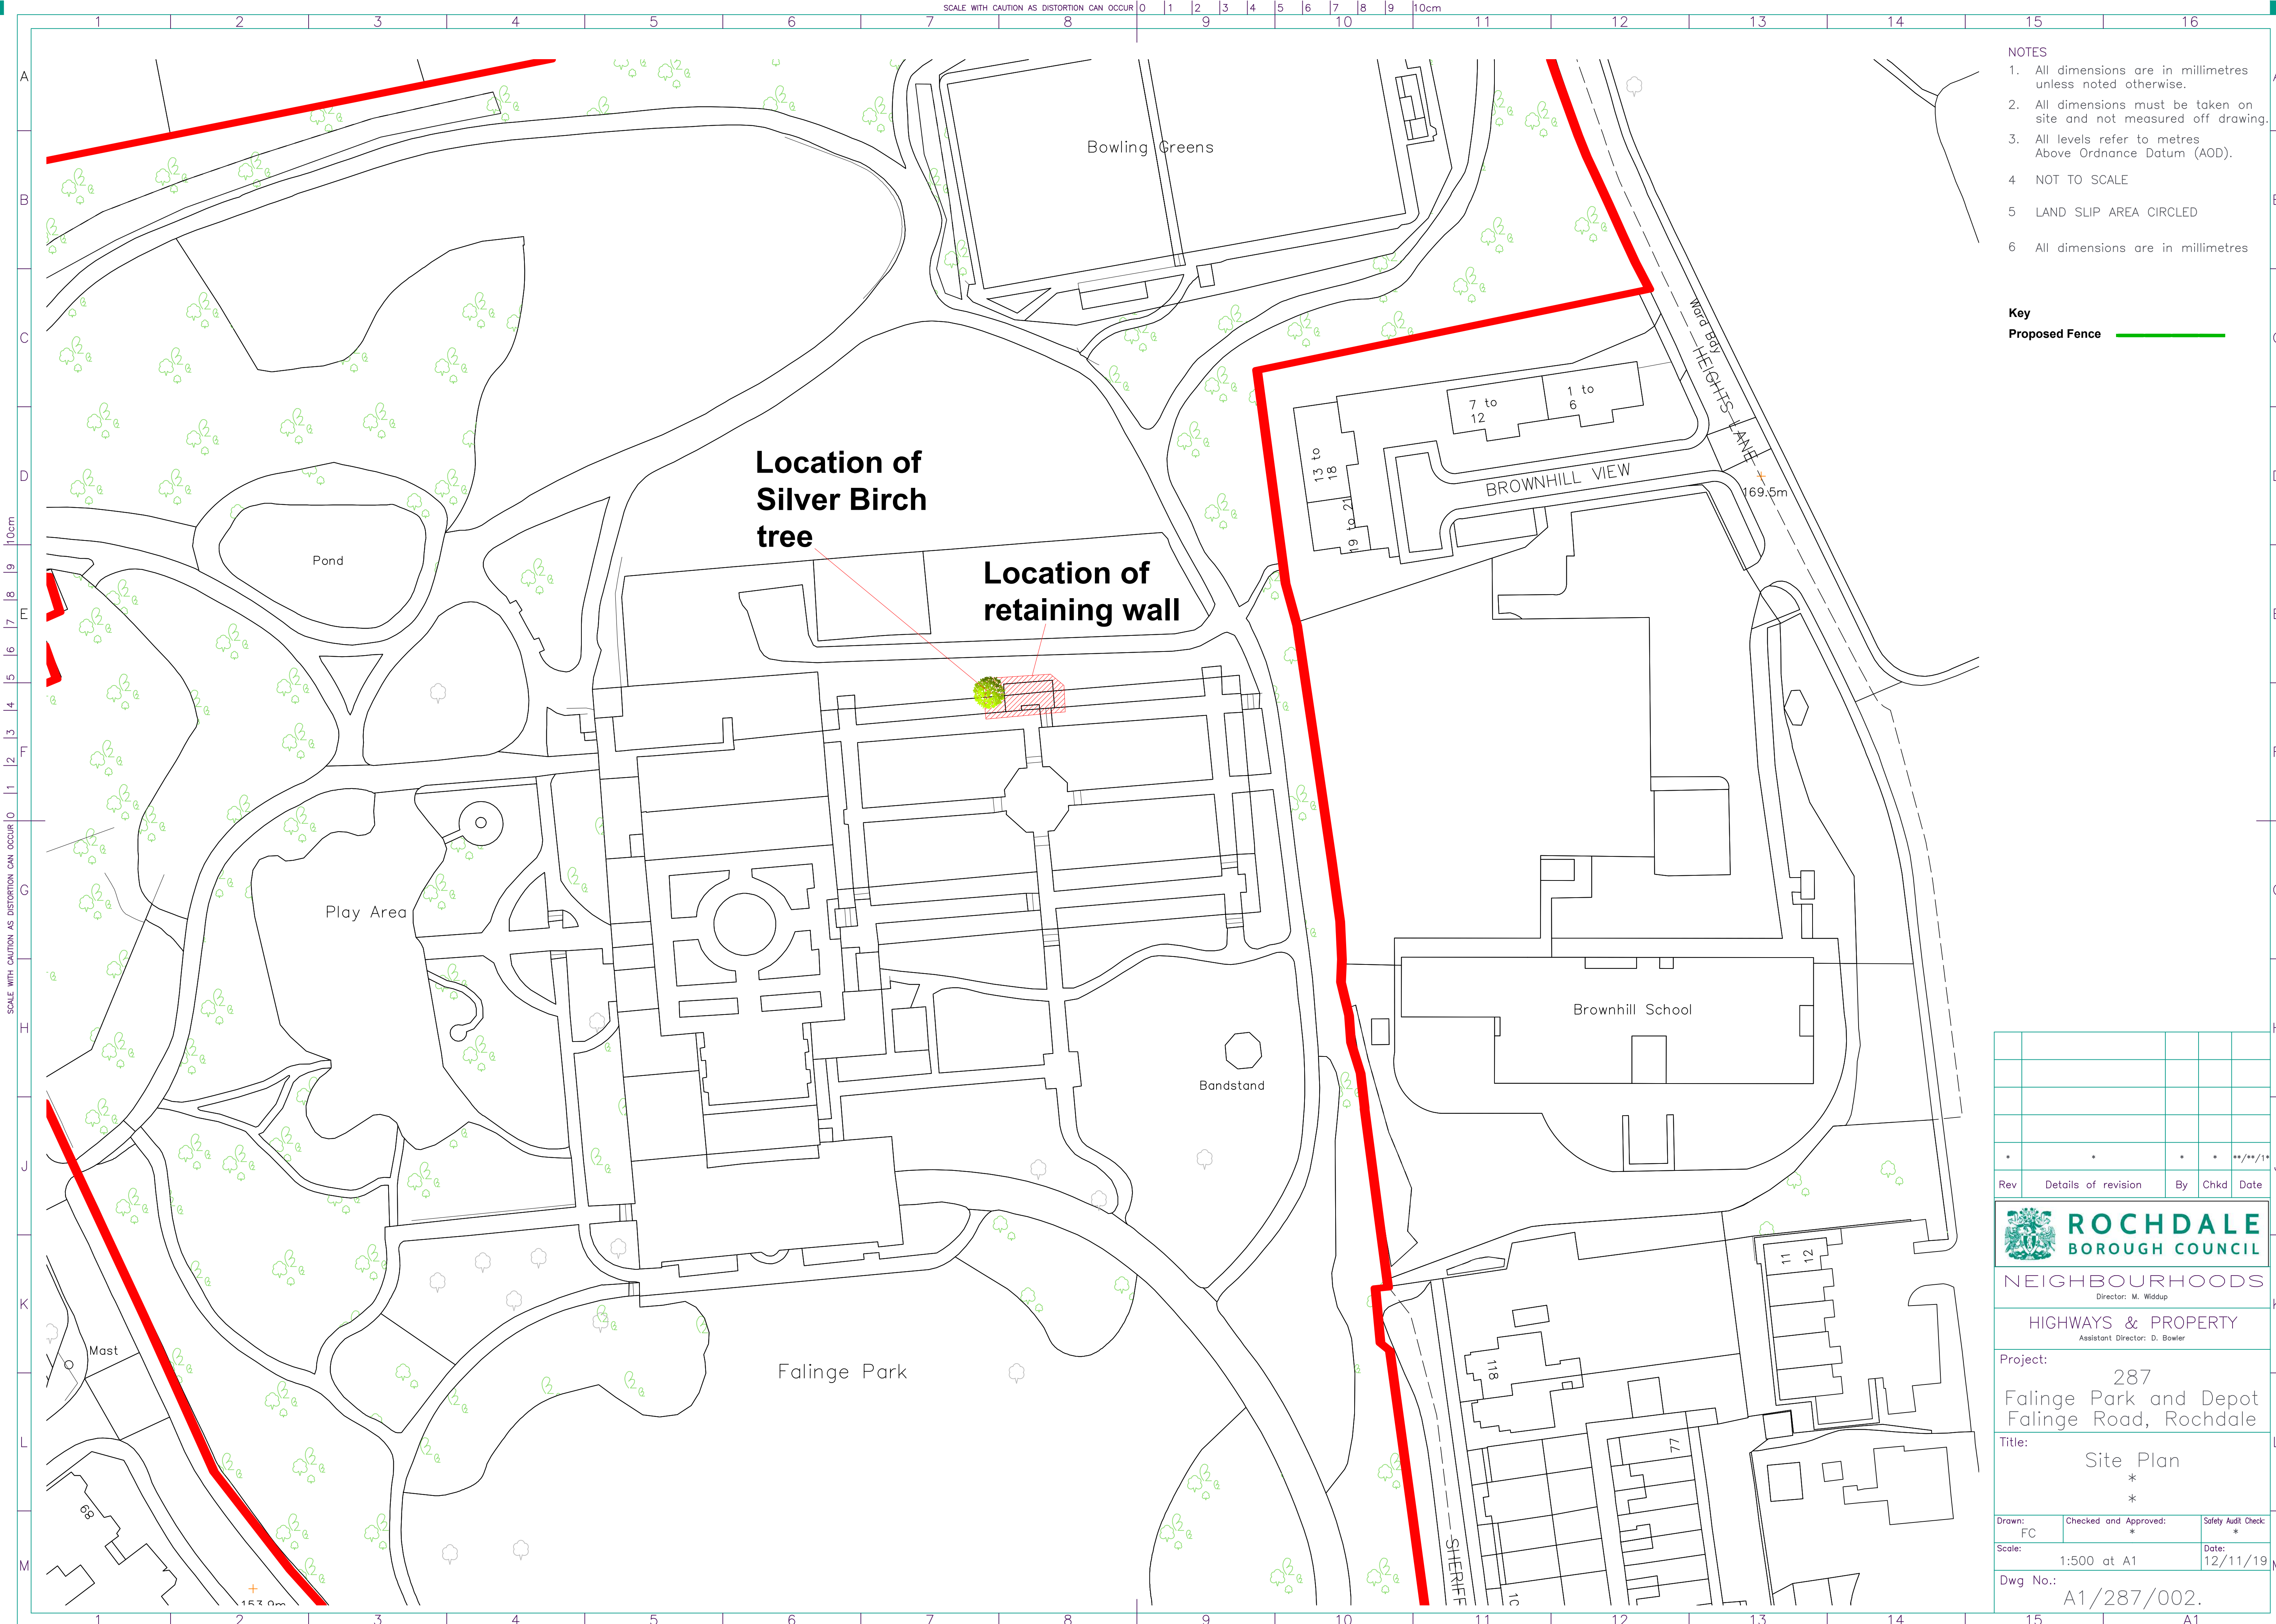

- NOTES
1. All dimensions are in millimetres unless noted otherwise.
 2. All dimensions must be taken on site and not measured off drawing.
 3. All levels refer to metres Above Ordnance Datum (AOD).
 4. NOT TO SCALE
 5. LAND SLIP AREA CIRCLED
 6. All dimensions are in millimetres

Key
Proposed Fence

*	*	*	*	**/**	*
Rev	Details of revision	By	Chkd	Date	



NEIGHBOURHOODS
Director: M. Widdup

HIGHWAYS & PROPERTY
Assistant Director: D. Bowler

Project:
287
Falinge Park and Depot
Falinge Road, Rochdale

Title:
Site Plan
*
*

Drawn: FC
Checked and Approved: *
Safety Audit Check: *

Scale: 1:500 at A1
Date: 12/11/19

Dwg No.: A1/287/002.