

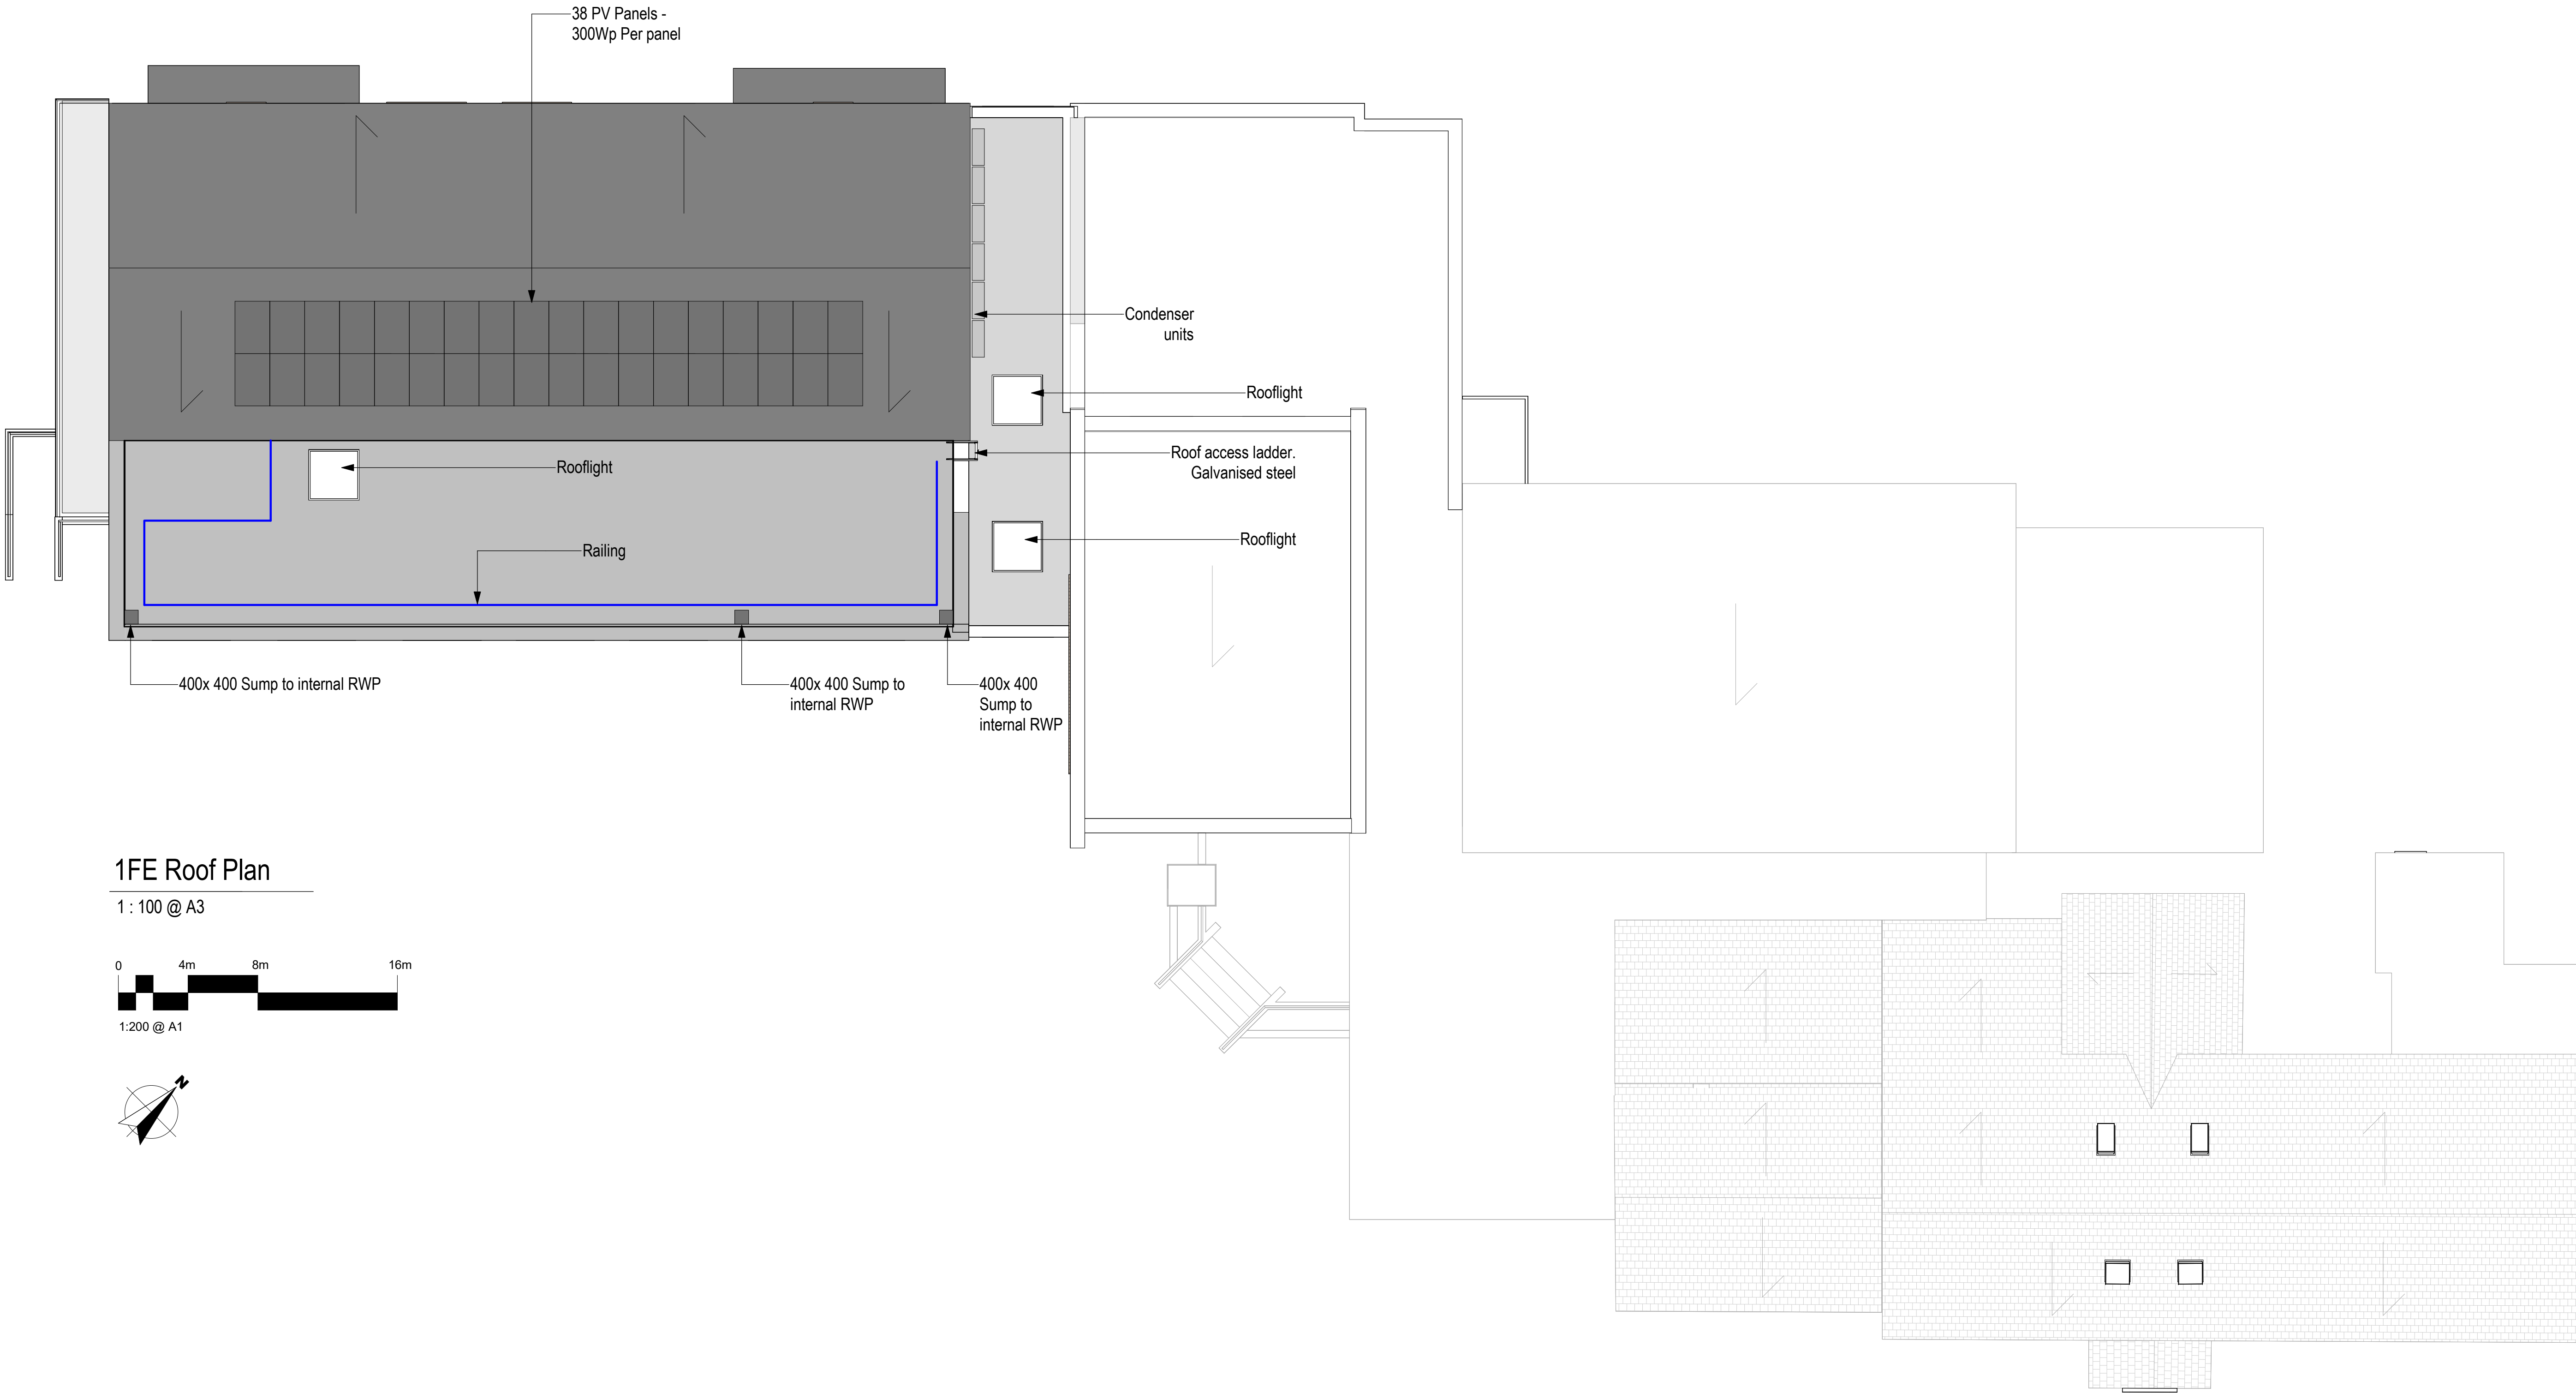


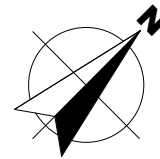

1FE Roof Plan

1 : 100 @ A3

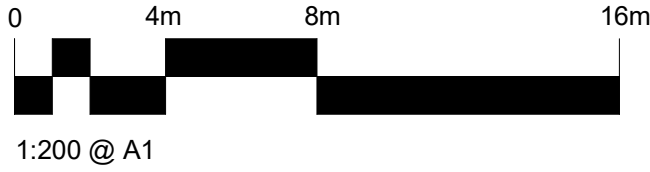

B	Updated plan	08.05.24	SD	PEH
A	Issue for Planning	29.02.24	SD	PEH
PLANNING				
Revision	Description	Date	Drawn	Checked

Halliday Meecham Architects Limited

111 Piccadilly Manchester M1 2HY
+44 (0)161 661 5566

4 Devonshire Street London W1W 5DT
+44 (0)203 440 5175

hma@hallidaymeecham.com
www.hallidaymeecham.com



Client:						
Project: St Johns Thornham						
Phase/ Location: Middleton						
Drawing: Proposed Roof Plan						
Scale @ A1	Scale @ A3	Date:	Drawn:	Checked:	Job No.	Drawing No.
		06/08/23	SD	PEH	5635	SJT-00223
Drawing Ref. 5635-HMA-SJT-02-DR-A-00223						Revision B