




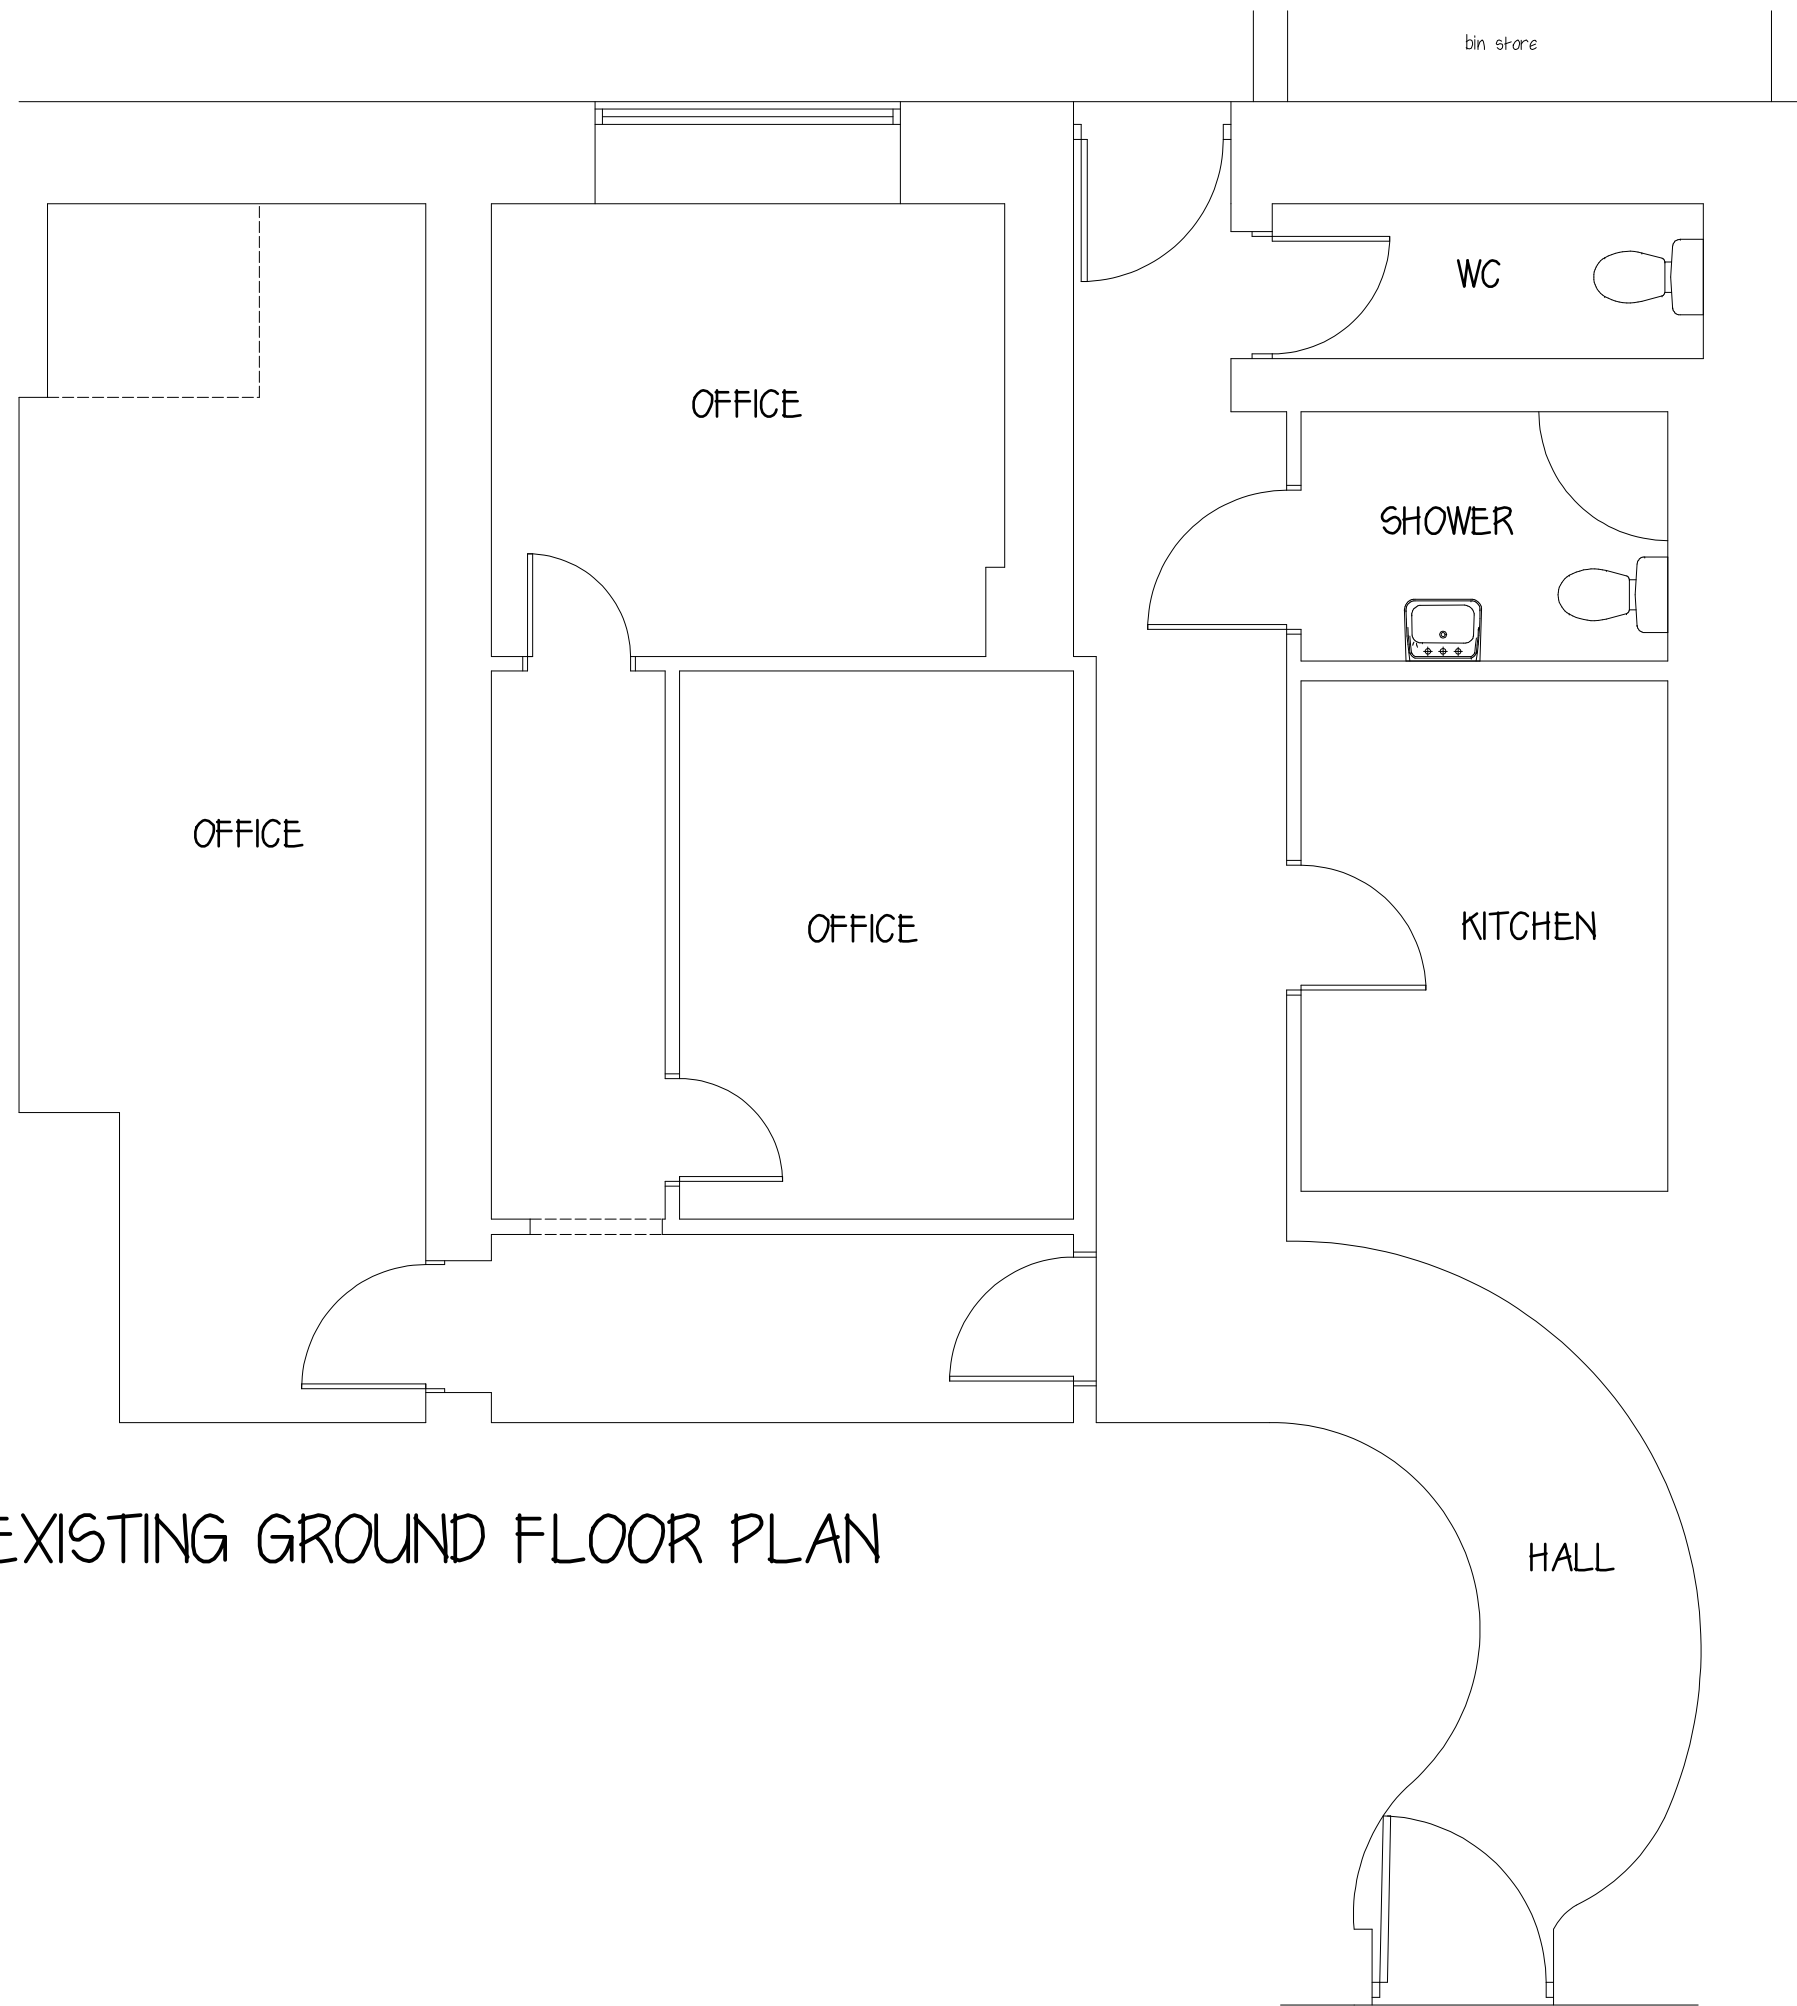

EXISTING GROUND FLOOR PLAN

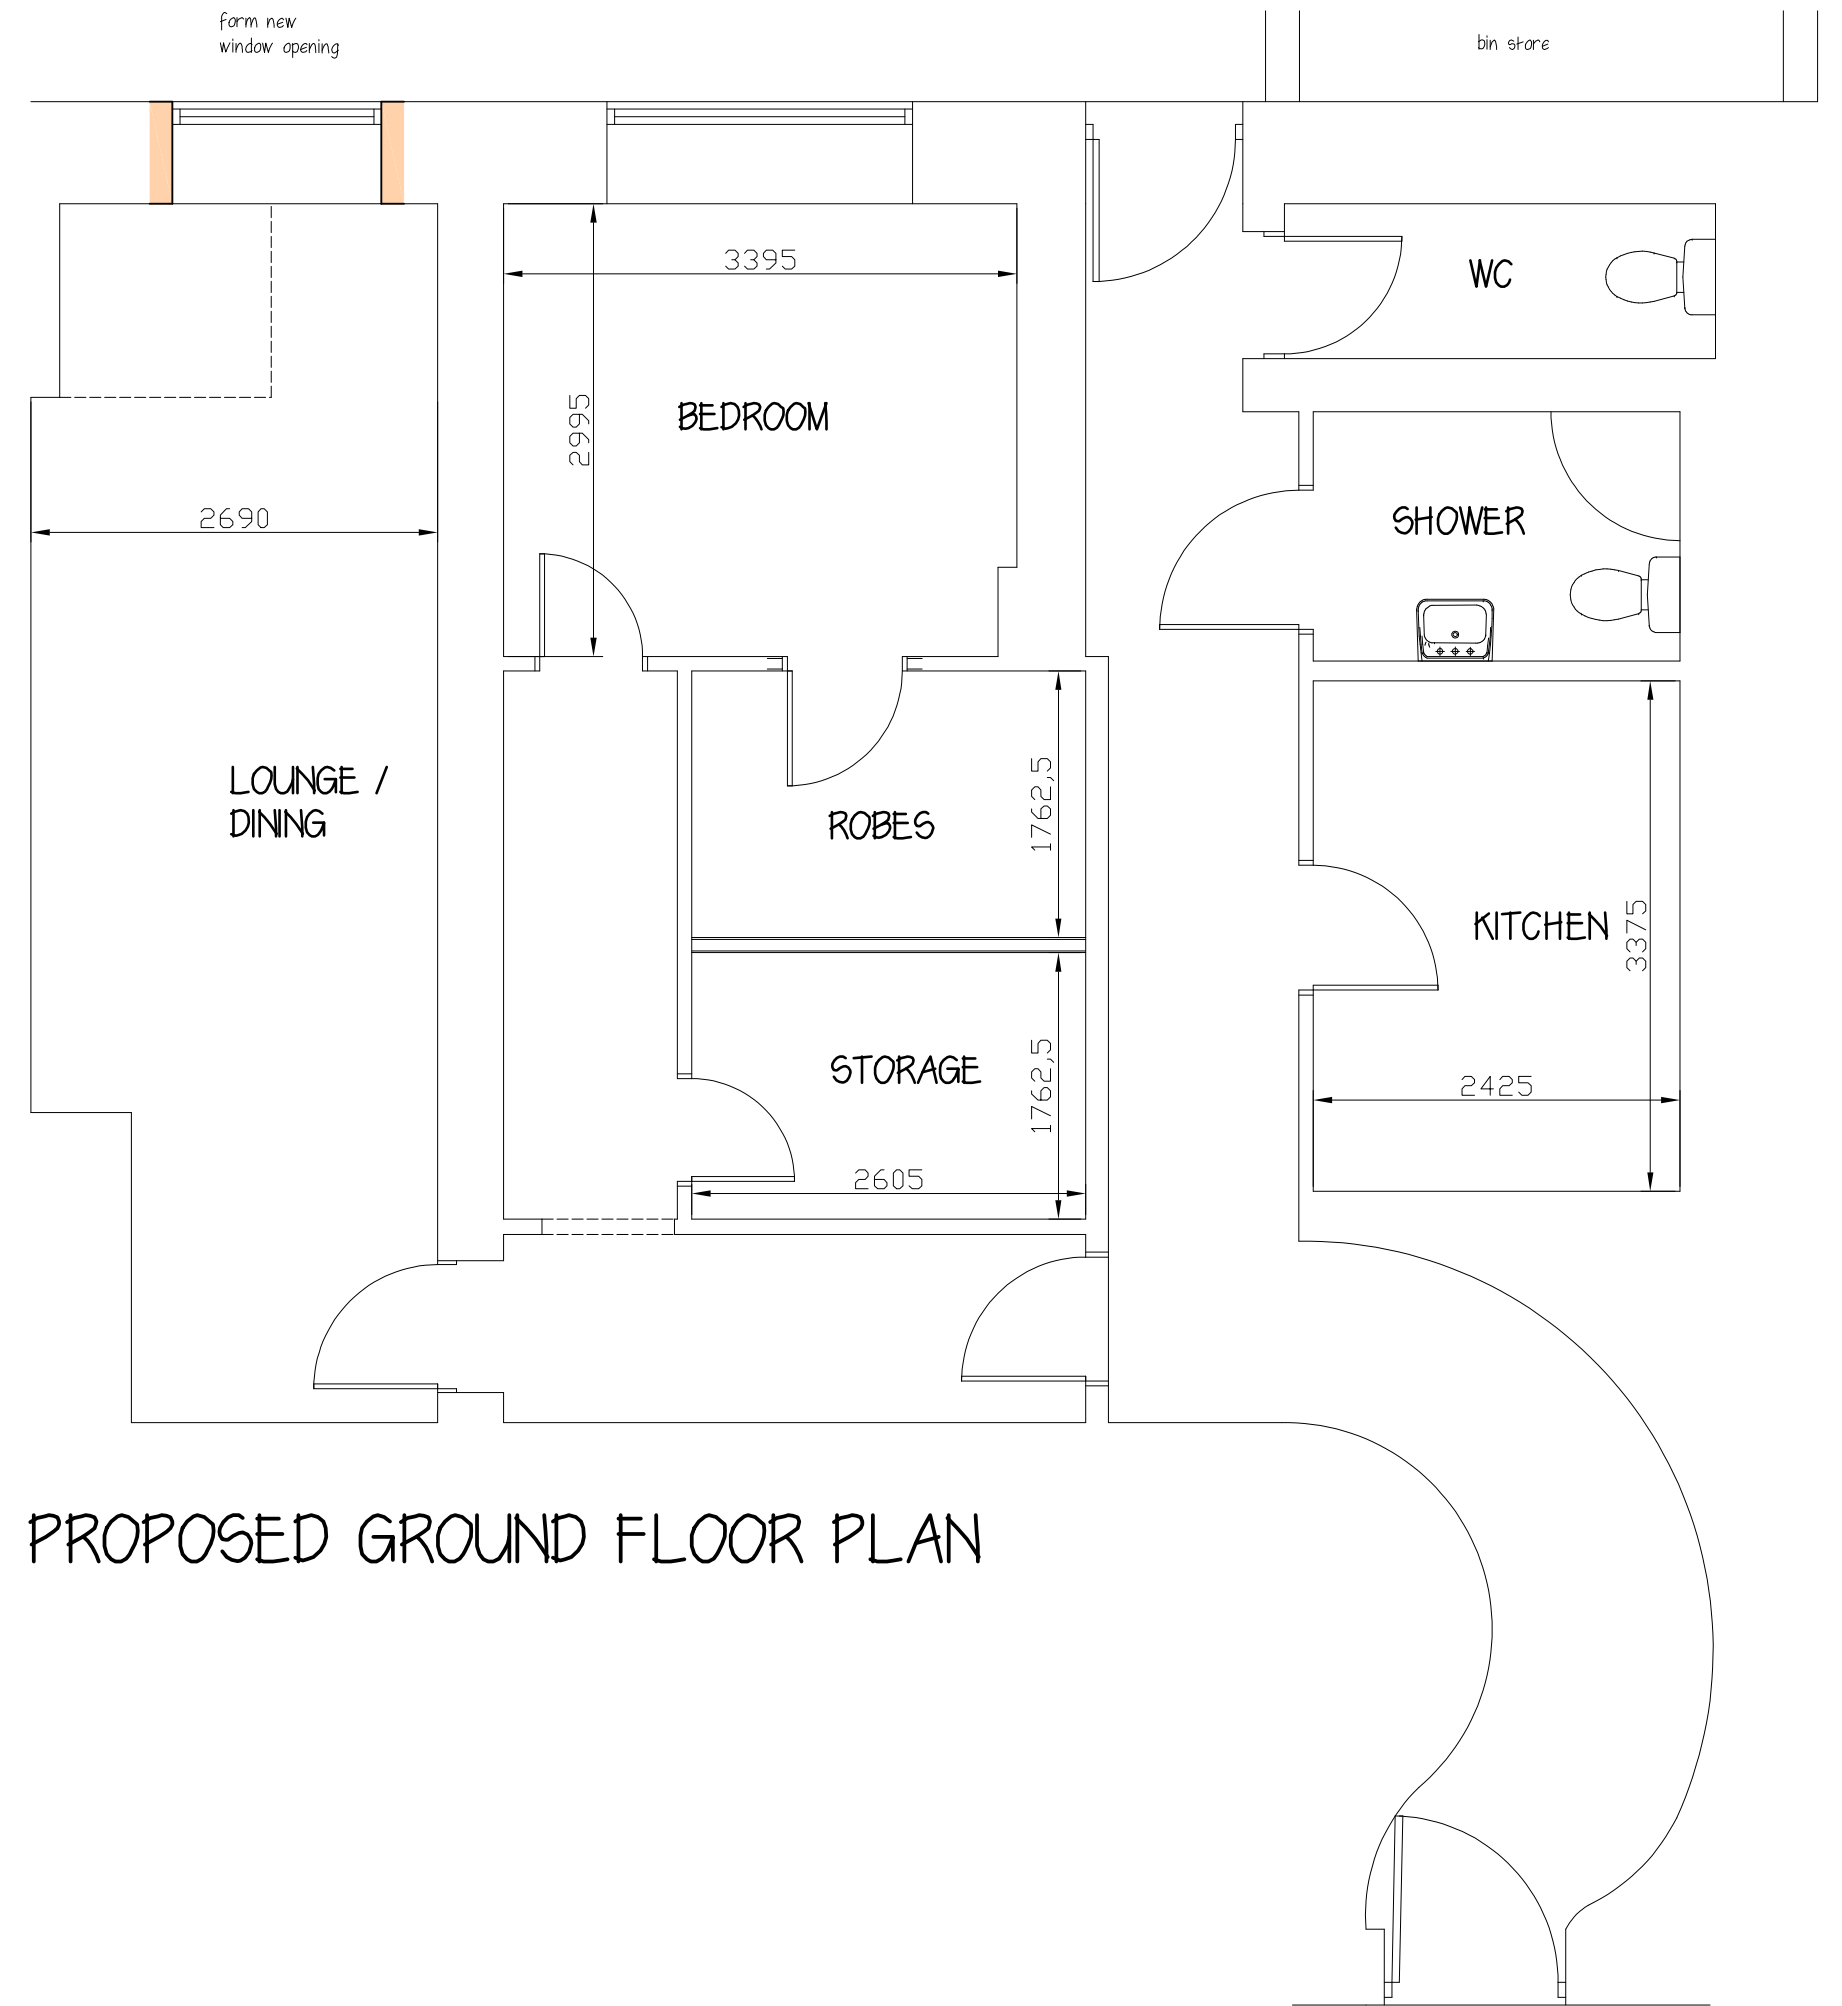

PROPOSED GROUND FLOOR PLAN

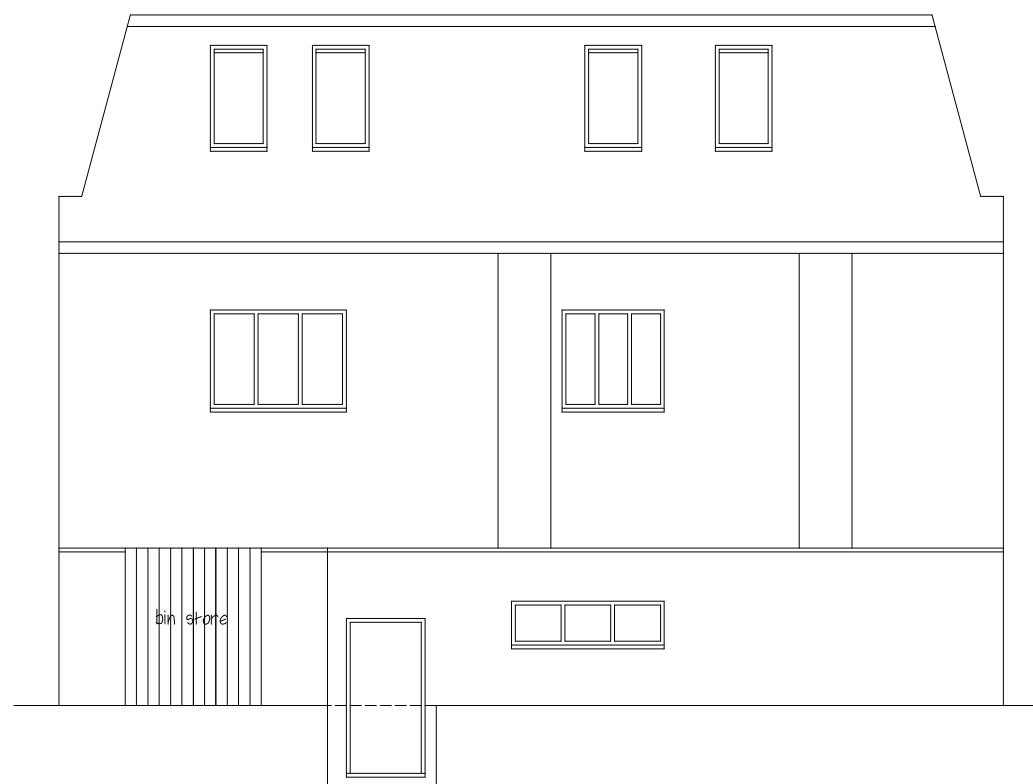


REAR EXISTING



REAR PROPOSED

DO NOT SCALE EXCEPT FOR PLANNING APPLICATION PURPOSES. USE FIGURED DIMENSIONS.
ANY DISCREPANCIES ARE TO BE REPORTED TO THIS OFFICE PRIOR TO THE CONTINUANCE OF WORKS.

THIS DRAWING IS THE COPYRIGHT OF MALCOLM B J PERCY, BUILDING DESIGN & PLANNING CONSULTANCY, & MUST NOT BE REPRODUCED IN ANY FORMAT WITHOUT THE PRIOR WRITTEN AGREEMENT OF THIS OFFICE.

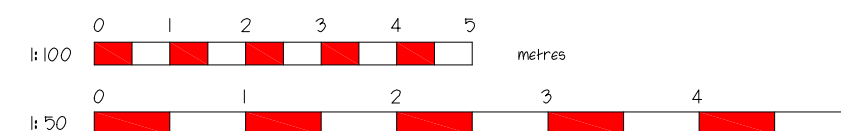


A - August 2024 - Further information requested by Planning Department.

Malcolm B. J. Percy, 5, Newark Place, Henhull, Nantwich, Cheshire, CW5 6XY.
E-mail : malcolmp Percy@hotmail.com
Mobile : 07802 663325

BUILDING DESIGN
AND PLANNING

Consultancy

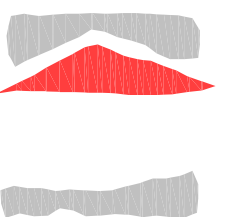

PROJECT CHANGE OF USE OF GROUND FLOOR OFFICES INTO RESIDENTIAL APARTMENT.
FARRIERS CHAMBERS, 4, SMITH STREET,
ROCHDALE, OL16 1TU.

CLIENT
MR. A. HUSSAIN.

TITLE
EXISTING & PROPOSED FLOOR PLANS & ELEVATIONS..

DATE
April 2024

SCALE
1:50 @ A2

DRAWN BY
mbjp

DRAWING NO.
2333.01

REVISION
A