


COPYRIGHT OF THIS DRAWING IS VESTED IN BM ARCHITECTURAL AND IT MUST NOT BE COPIED OR REPRODUCED WITHOUT WRITTEN CONSENT. FIGURE DIMENSIONS ONLY ARE TO BE TAKEN FROM THIS DRAWING. DO NOT SCALE OFF THE DRAWING. ... P 16 2007 ASK
ALL CONTRACTORS MUST VISIT THE SITE AND BE RESPONSIBLE FOR TAKING AND CHECKING ALL DIMENSIONS RELATIVE TO THIS WORK.
BM ARCHITECTURAL AND ITS ADVISORS OF AN VARIATION BETWEEN DRAWINGS AND SITE CONDITIONS.
ELECTRONIC DATA DRAWINGS BEING READ ONLY AND SHOULD NOT BE INTERPRETED FOR MEASUREMENT.
ALL DIMENSIONS AND LEVELS SHOULD BE READ ONLY FROM THESE VALUES STATED IN TEXT, ON THE DRAWINGS

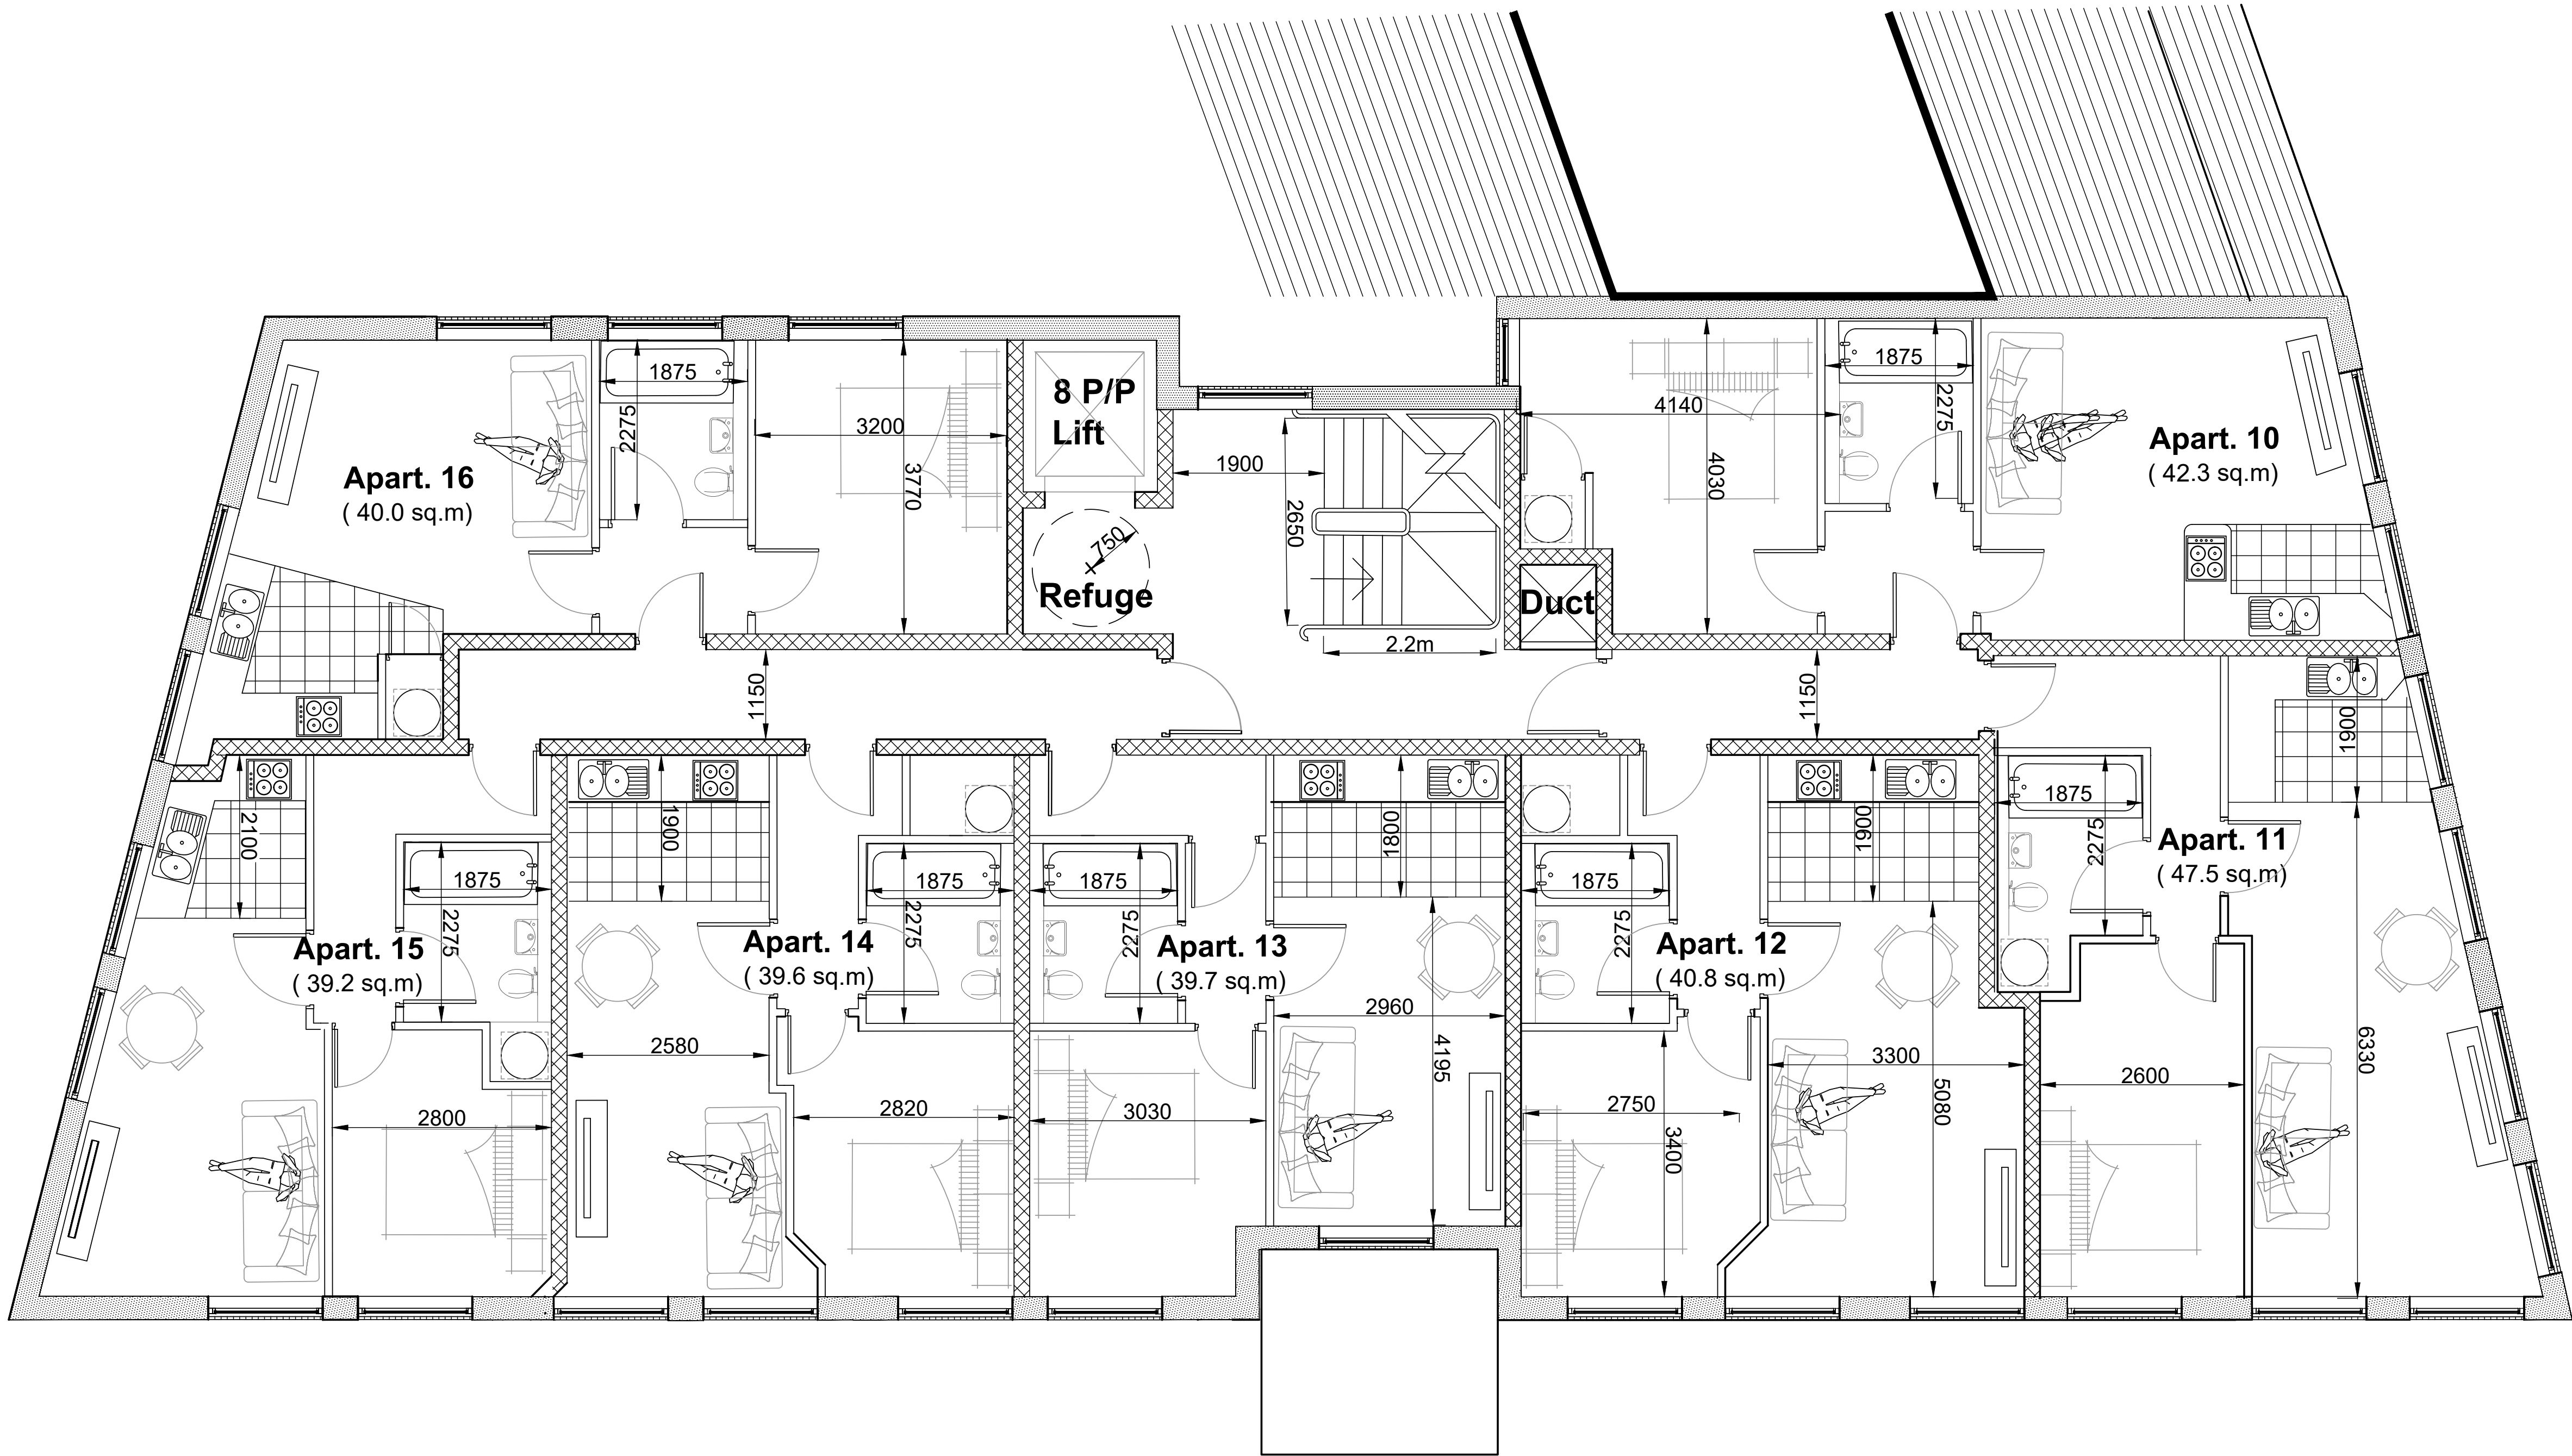

SECOND FLOOR PLAN

A 12.08.24 LAYOUT AMENDED

REV: DATE: DETAILS:

BM ARCHITECTURAL DESIGNS
APARTMENT 8
224 GREAT CLOWES STREET
MANCHESTER M7 2ZS
TEL: 07415 493002

PROJECT: NEW BUILDING,
42-46 DRAKE STREET
AND NELSON STREET,
ROCHDALE OL16 1NU

CLIENT: CASSEL AND FLETCHER PROPERTY
MANAGEMENT LTD.

TITLE: SECOND FLOOR PLAN

SCALE 1:50@A1 DATE: 06/ 2024 DRAWN: BM

STATUS: PLANNING

DRAWING NO: BM/0624/DRAKE/PL4 REV: A