




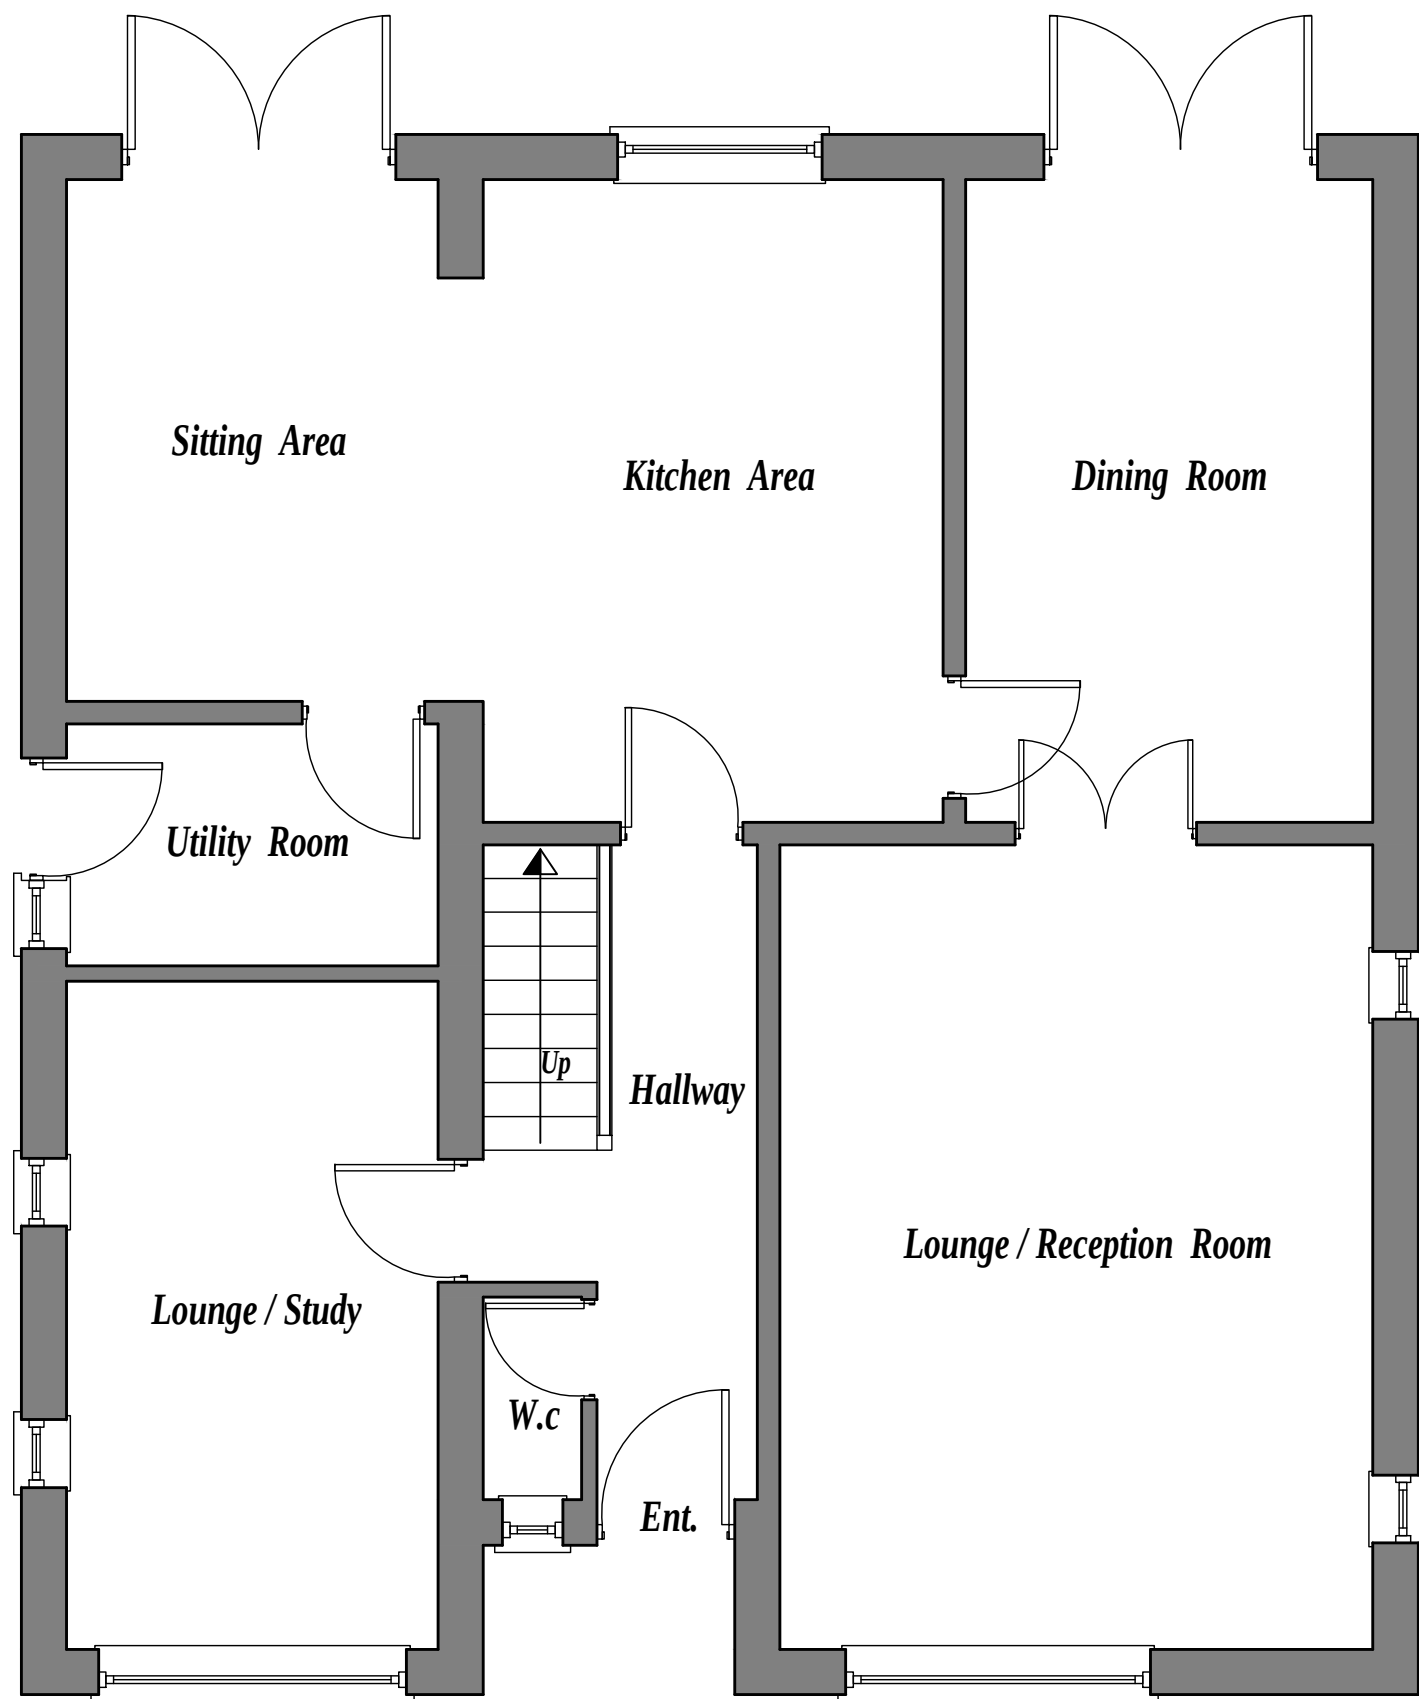

PROPOSED GROUND FLOOR PLANscale 1:50

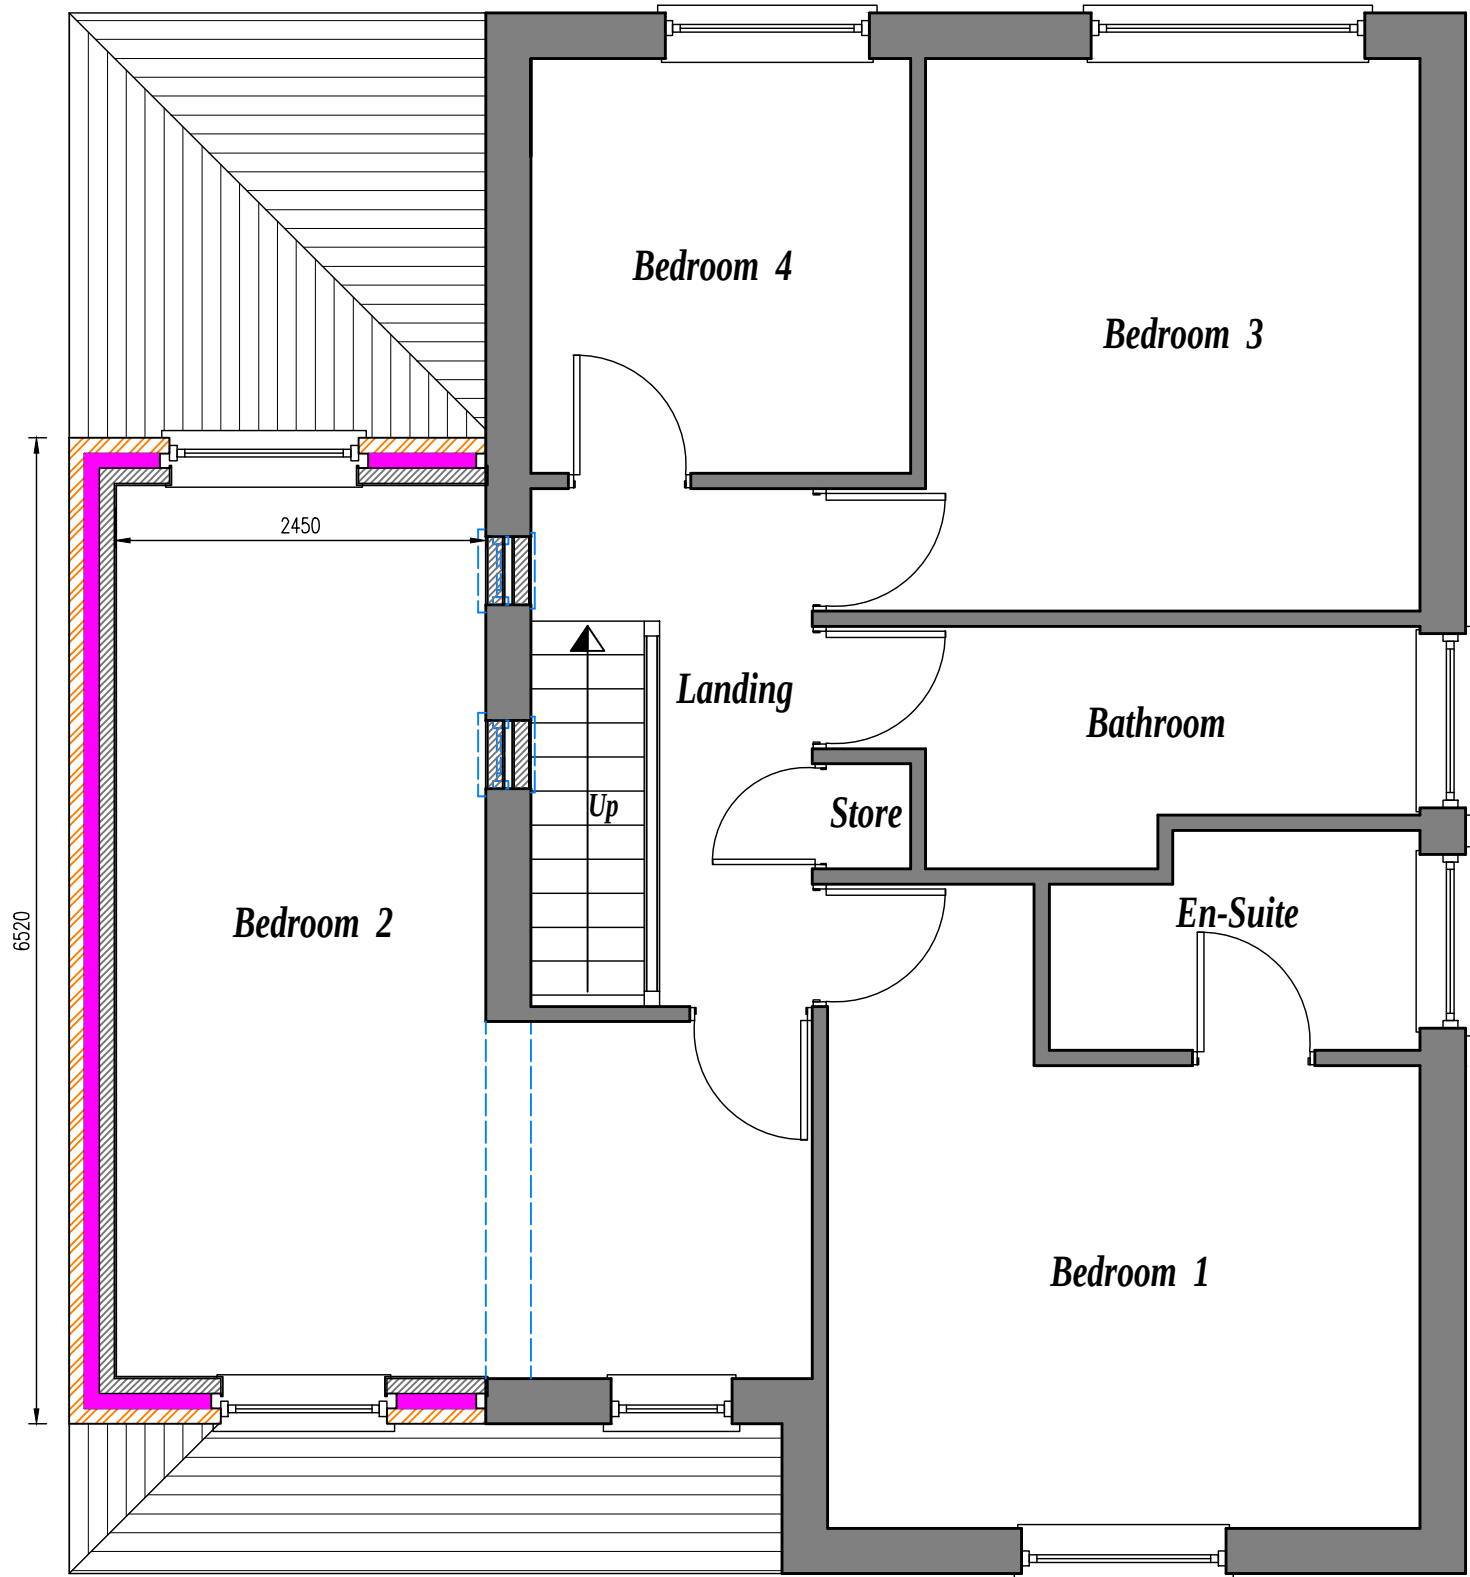

PROPOSED FIRST FLOOR PLANscale 1:50

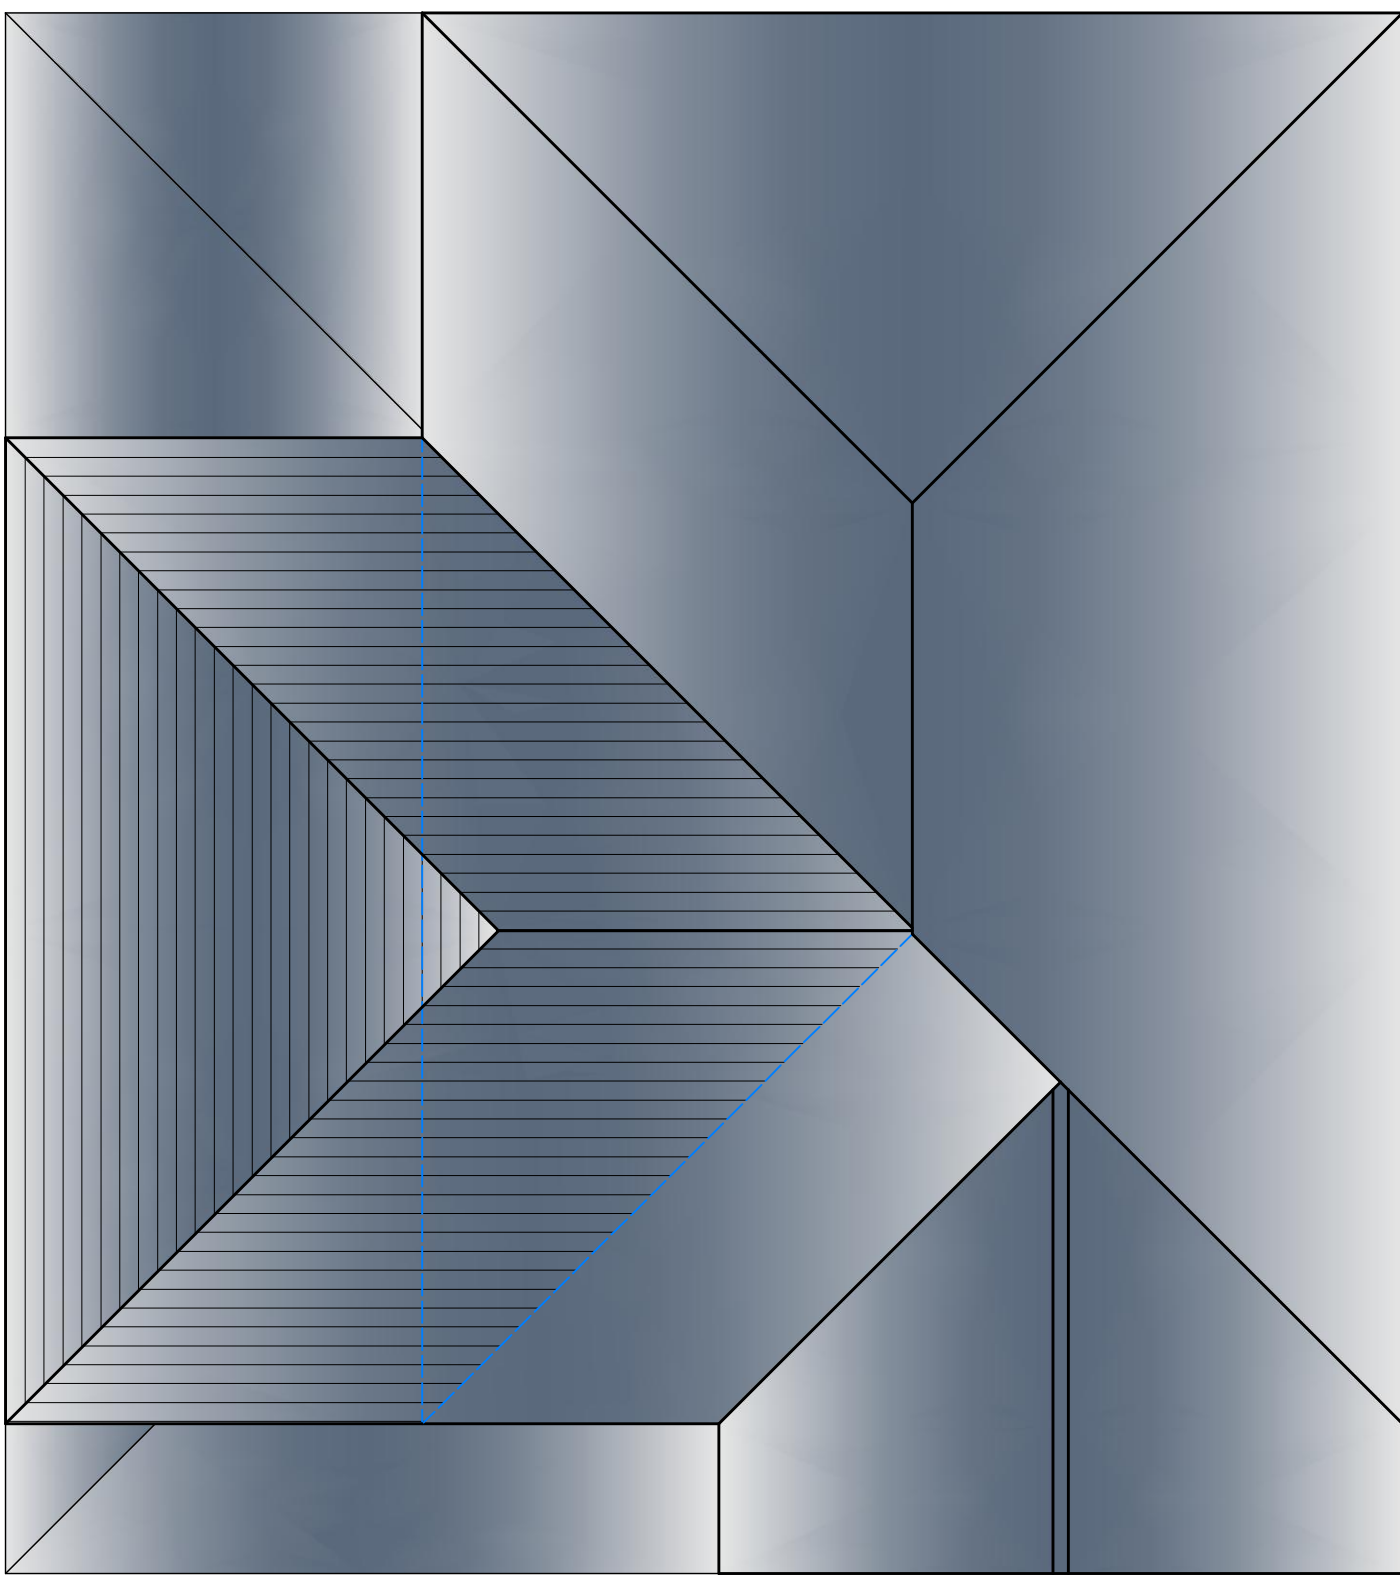

PROPOSED ROOF PLANscale 1:50


HADAS ARCHITECTS LTD	
Client:	HARRISON CONSTRUCTION
Address:	80 WHITELEY DRIVE, MIDDLETON, MANCHESTER
Project:	FIRST FLOOR SIDE EXTENSION
Dwg Title:	PLANNING: PROPOSED & EXISTING PLANS & ELEVATIONS
Date:	AUGUST 2024
Job No:	08.24.13
Drawn:	D.L.
Scale:	1:50 / 100 @A1
Dwg No:	PL01
Checked:	D.L.




PROPOSED FRONT ELEVATIONscale 1:50




PROPOSED REAR ELEVATIONscale 1:50

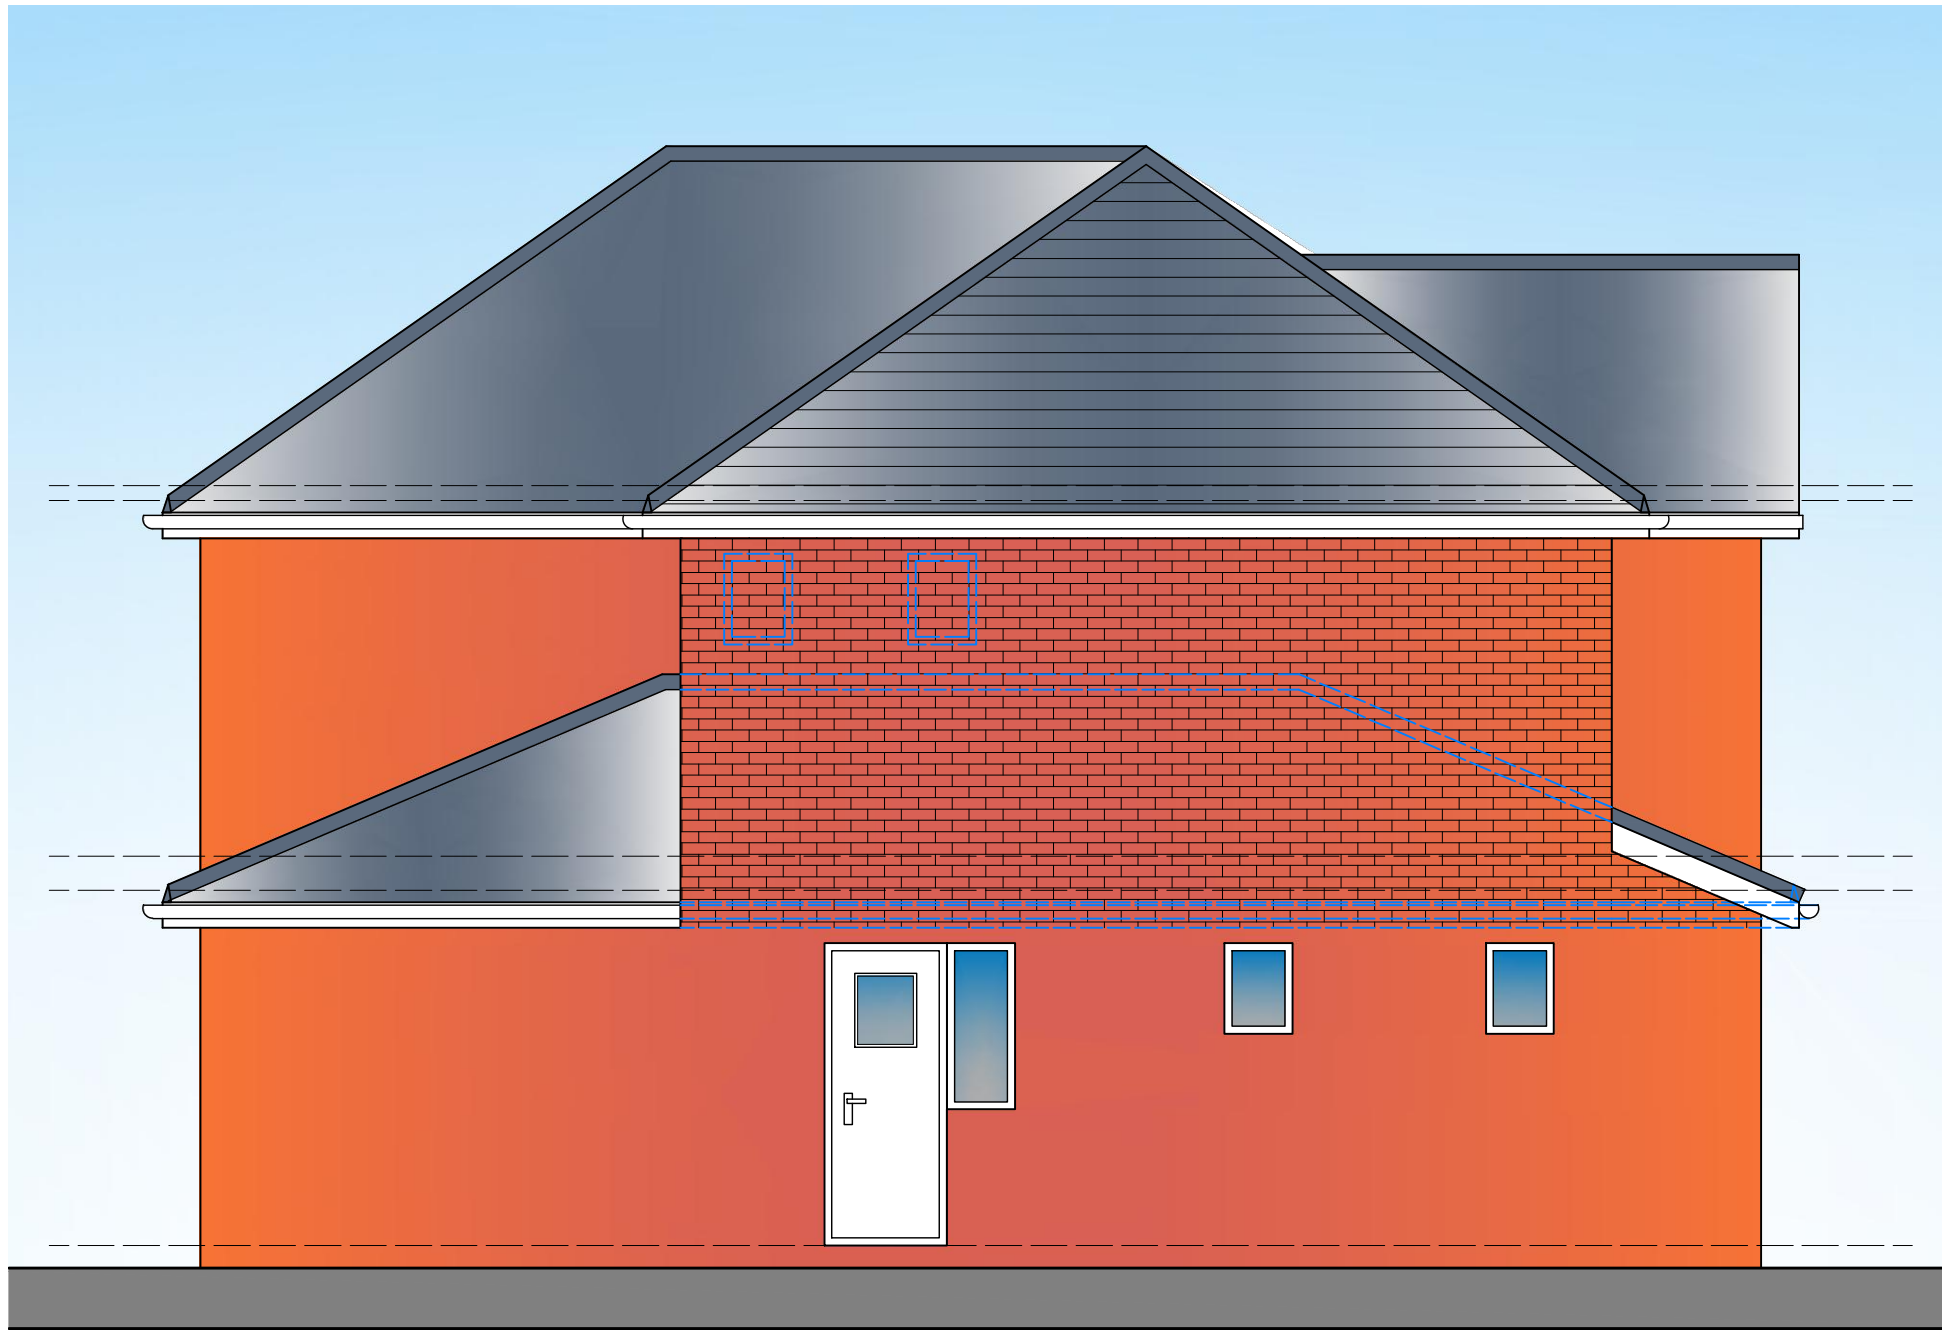


PROPOSED SIDE ELEVATIONscale 1:50

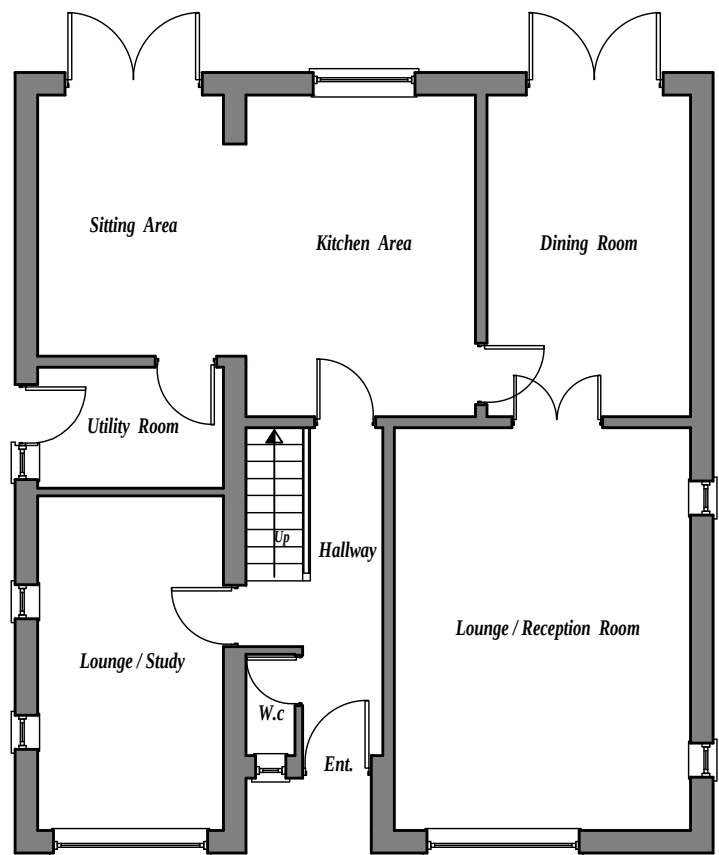

EXISTING G.F. PLANscale 1:100

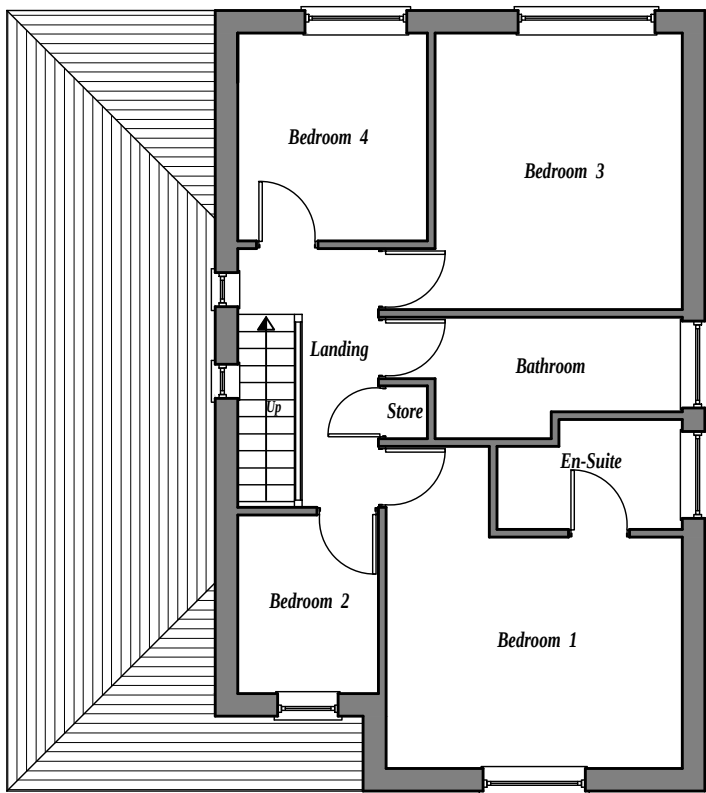

EXISTING 1F PLANscale 1:100

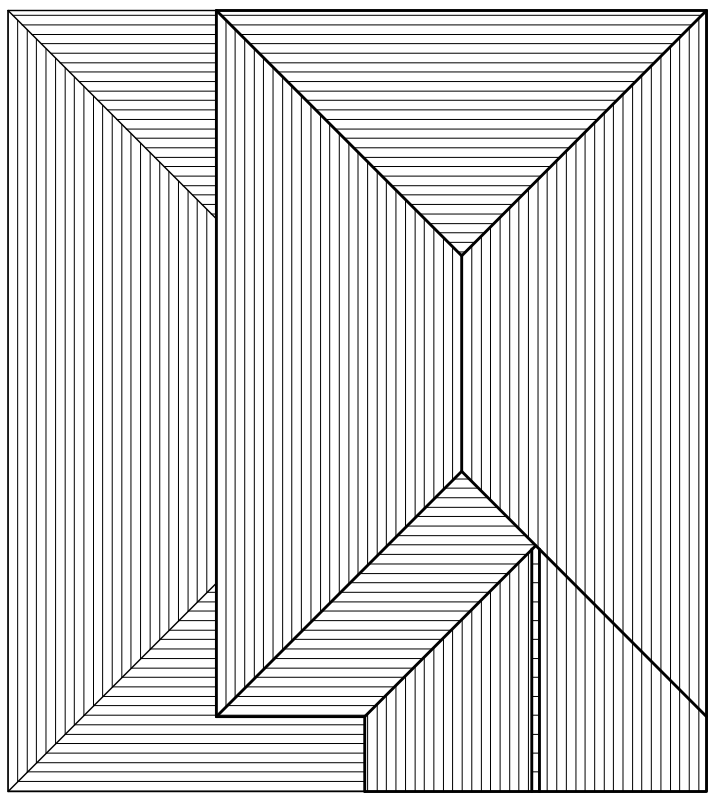


EXISTING ROOF PLANscale 1:100



EXISTING FRONT ELEVATIONscale 1:100



EXISTING REAR ELEVATIONscale 1:100

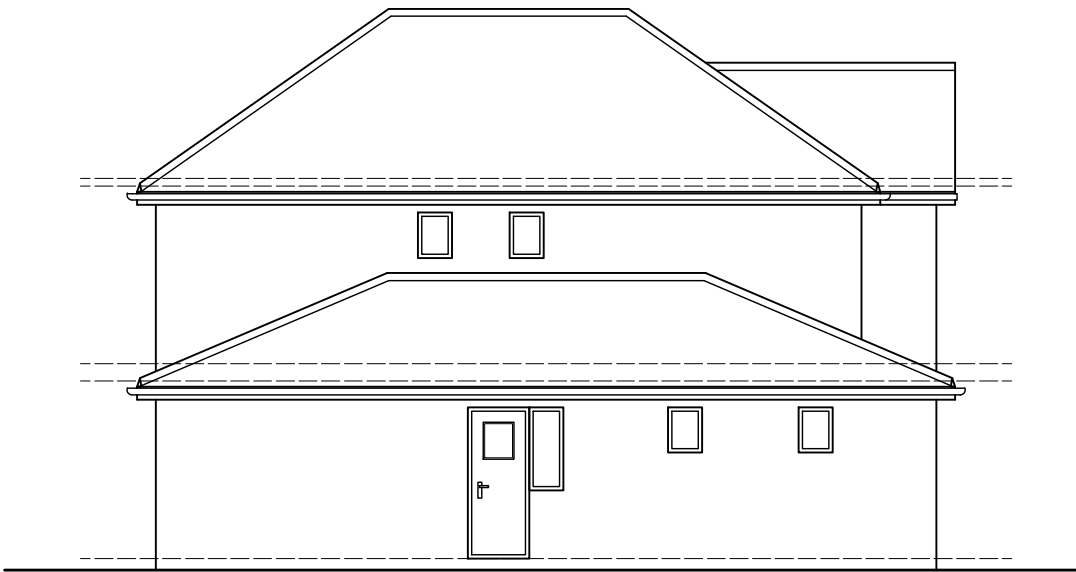

EXISTING SIDE ELEVATION scale 1:100