



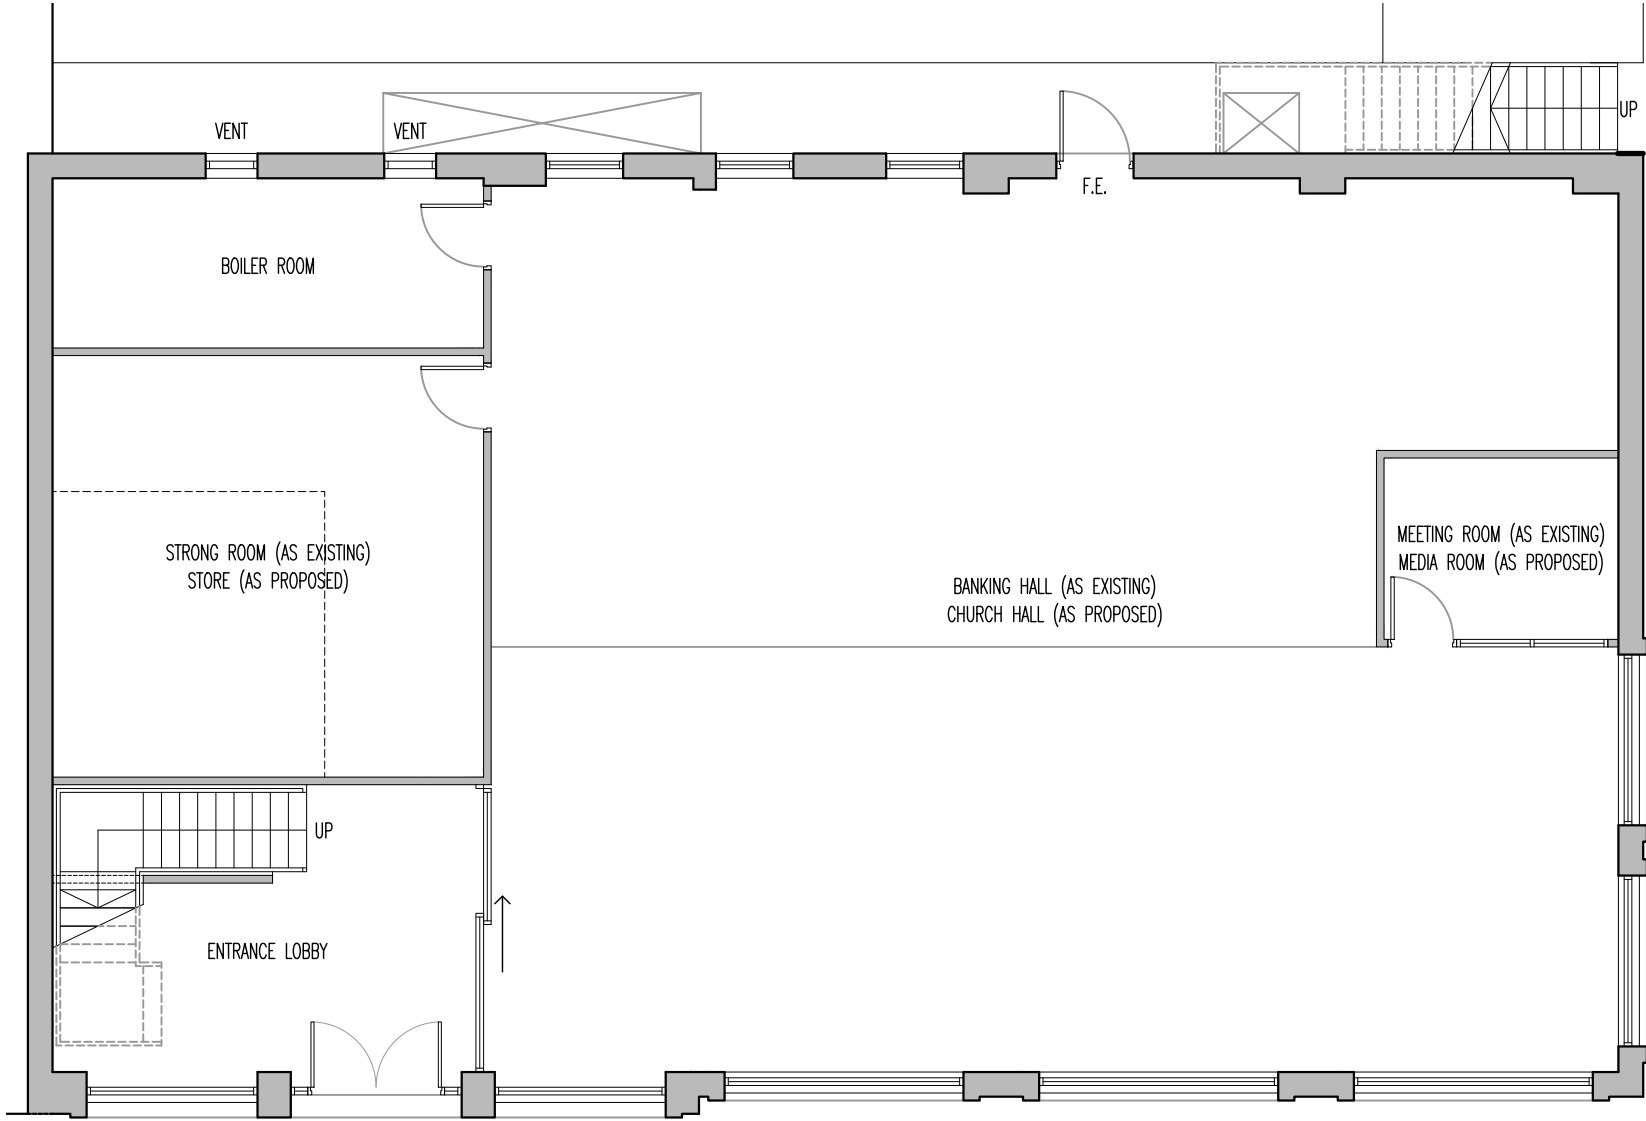

01 Ground Floor Plan
Scale 1:100 @ A2

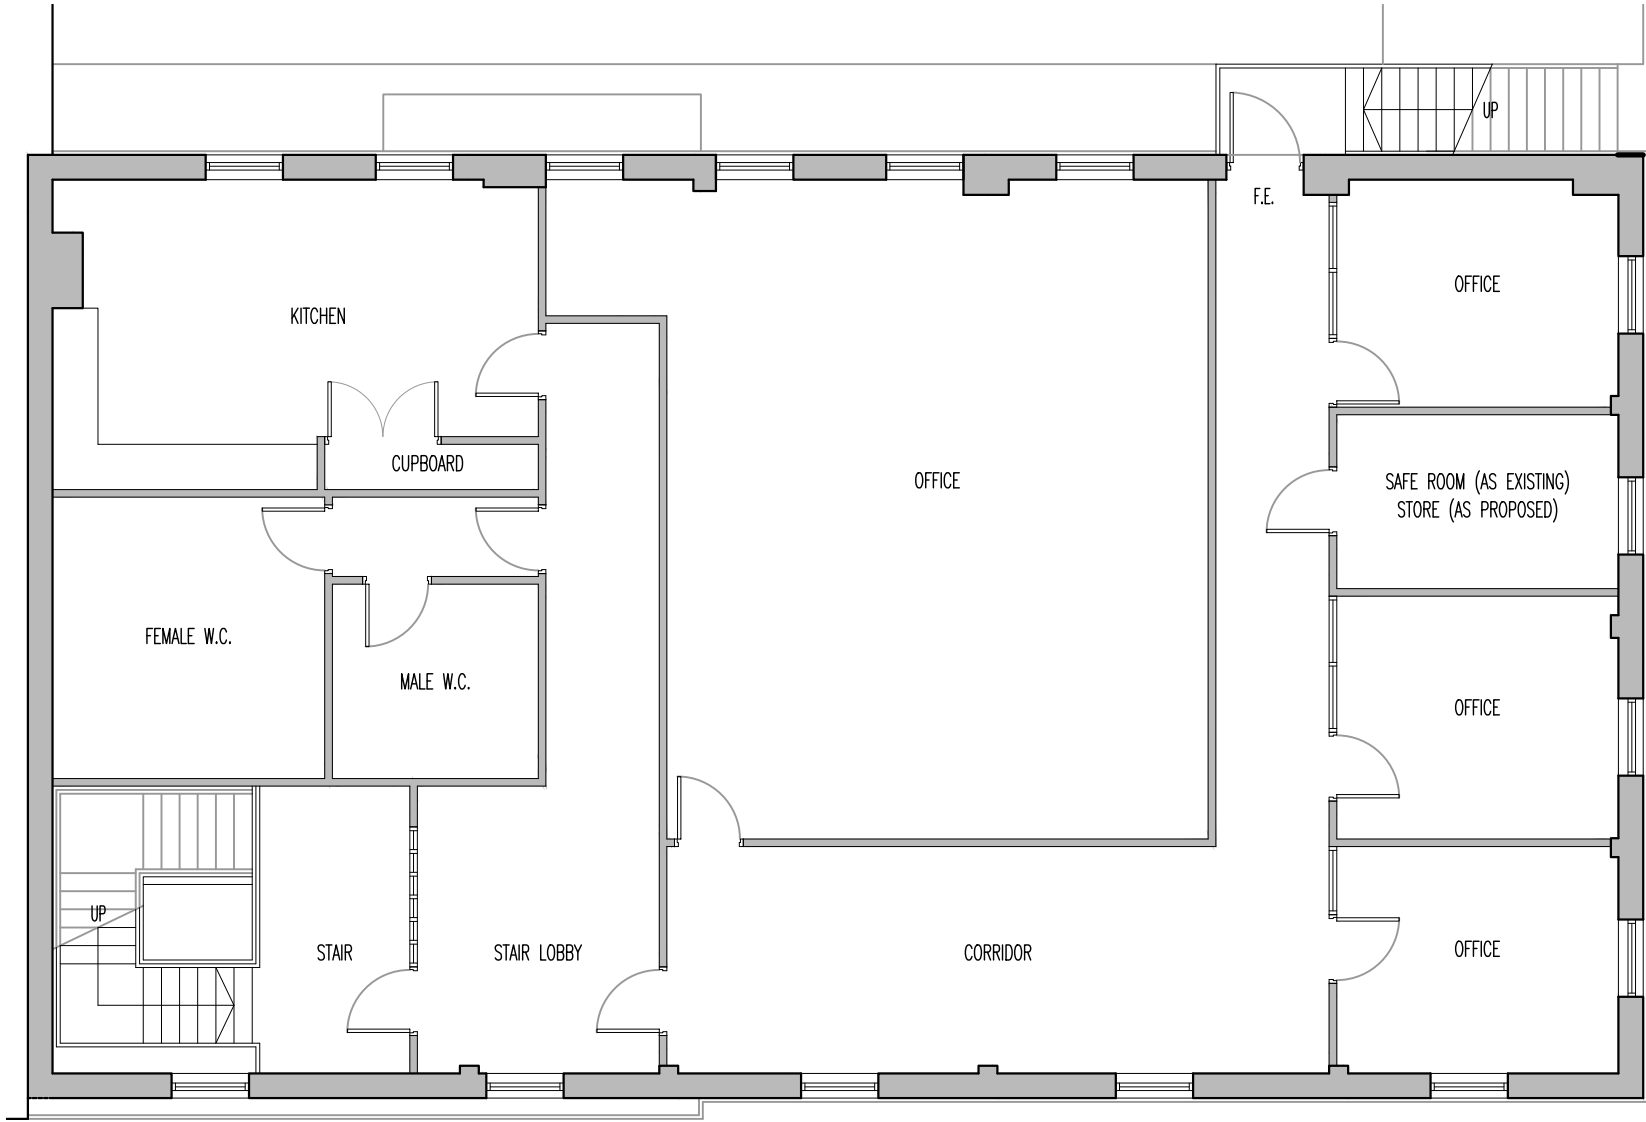

02 First Floor Plan
Scale 1:100 @ A2



GROSS INTERNAL FLOOR AREAS:

GROUND FLOOR: 244.4 SQM / 2630.2 SQFT
FIRST FLOOR: 243.7 SQM / 2624.0 SQFT
TOTAL: 488.1 SQM / 5254.2 SQFT

Rev	Description	Date	By	Chk
Status				
Planning	☒	Tender	☐	PURPOSE FOR ISSUE
Construction	☐	As Built	☐	

Client
THE REDEEMED CHRISTIAN CHURCH OF GOD

Contract
MIDWAY HOUSE
27-29 LONG STREET
MIDDLETON, M24 6TE

Drawing
FLOOR PLANS



macintosh house
cambridge street
manchester m1 5gg
tel: 0161 236 0999
fax: 0161 236 0404
mail@bate-taylor.co.uk

Drawing No.	MH1434-102	Revision	/
Scales	1:100 @ A2	Date	OCT '24
Drawn	RB	Checked	GB

This drawing is the copyright of the Architect and may not be reproduced without licence.
DO NOT scale from this drawing.

