

PROJECT REF
24070

DRAWING REF
211

Bluechip Architecture

SCALE
1:50 @ A1


DATE
DEC '24

CLIENT
MR S THOMAS
LAND @ LANGLEY LANE
MIDDLETON
MANCHESTER
M24 5AN


PROJECT
NEW BUILD PAIR OF
DETACHED HOUSES &
ASSOCIATED LANDSCAPING

DRAWING TITLE
PROPOSED ELEVATIONS
(PLOT 2)


PLANNING

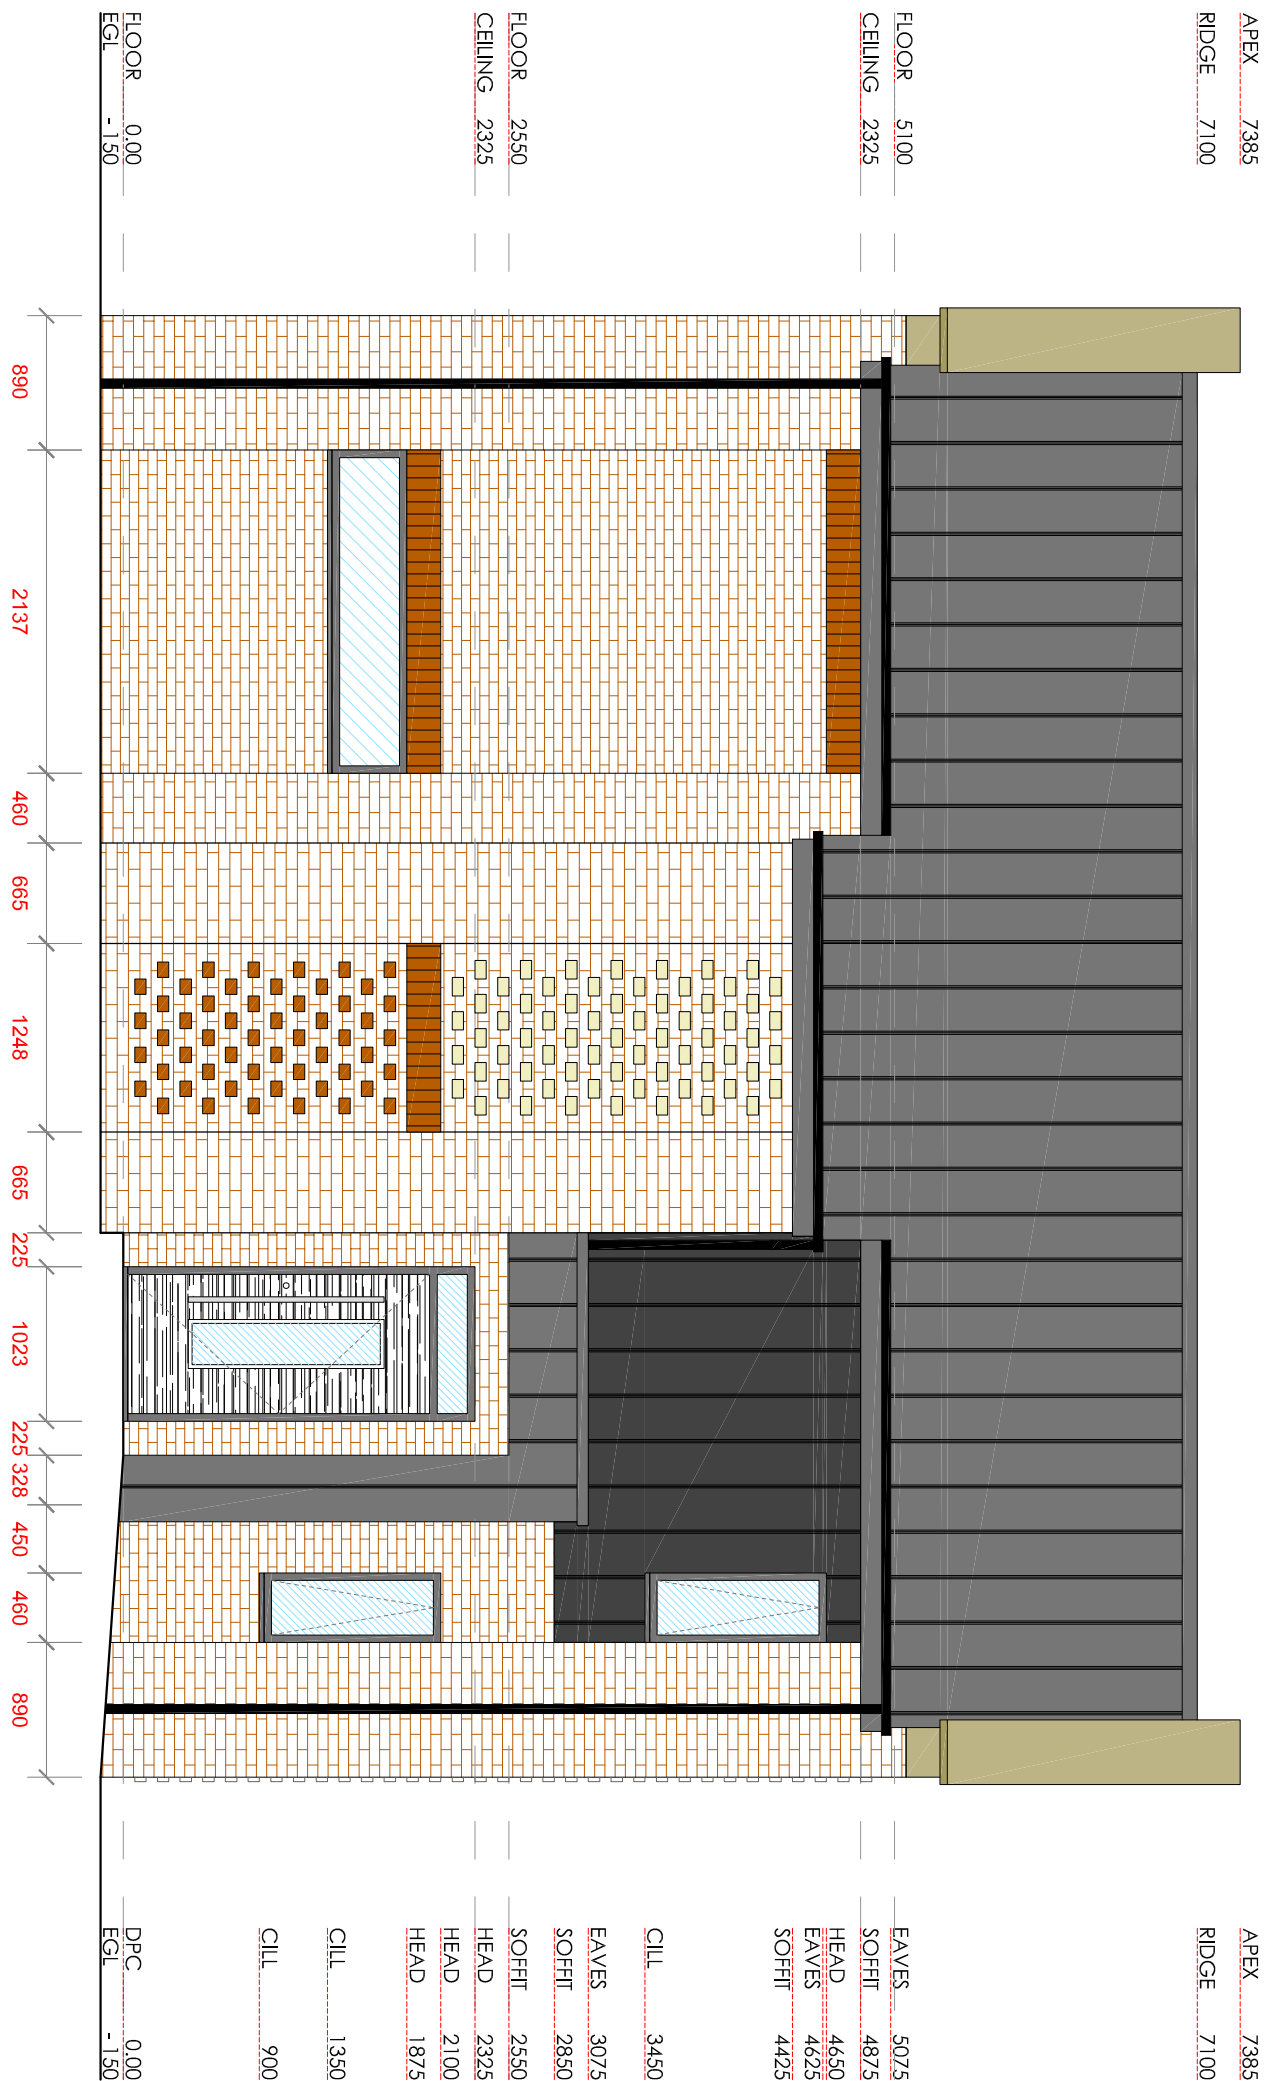


FRONT ELEVATION (SOUTH)

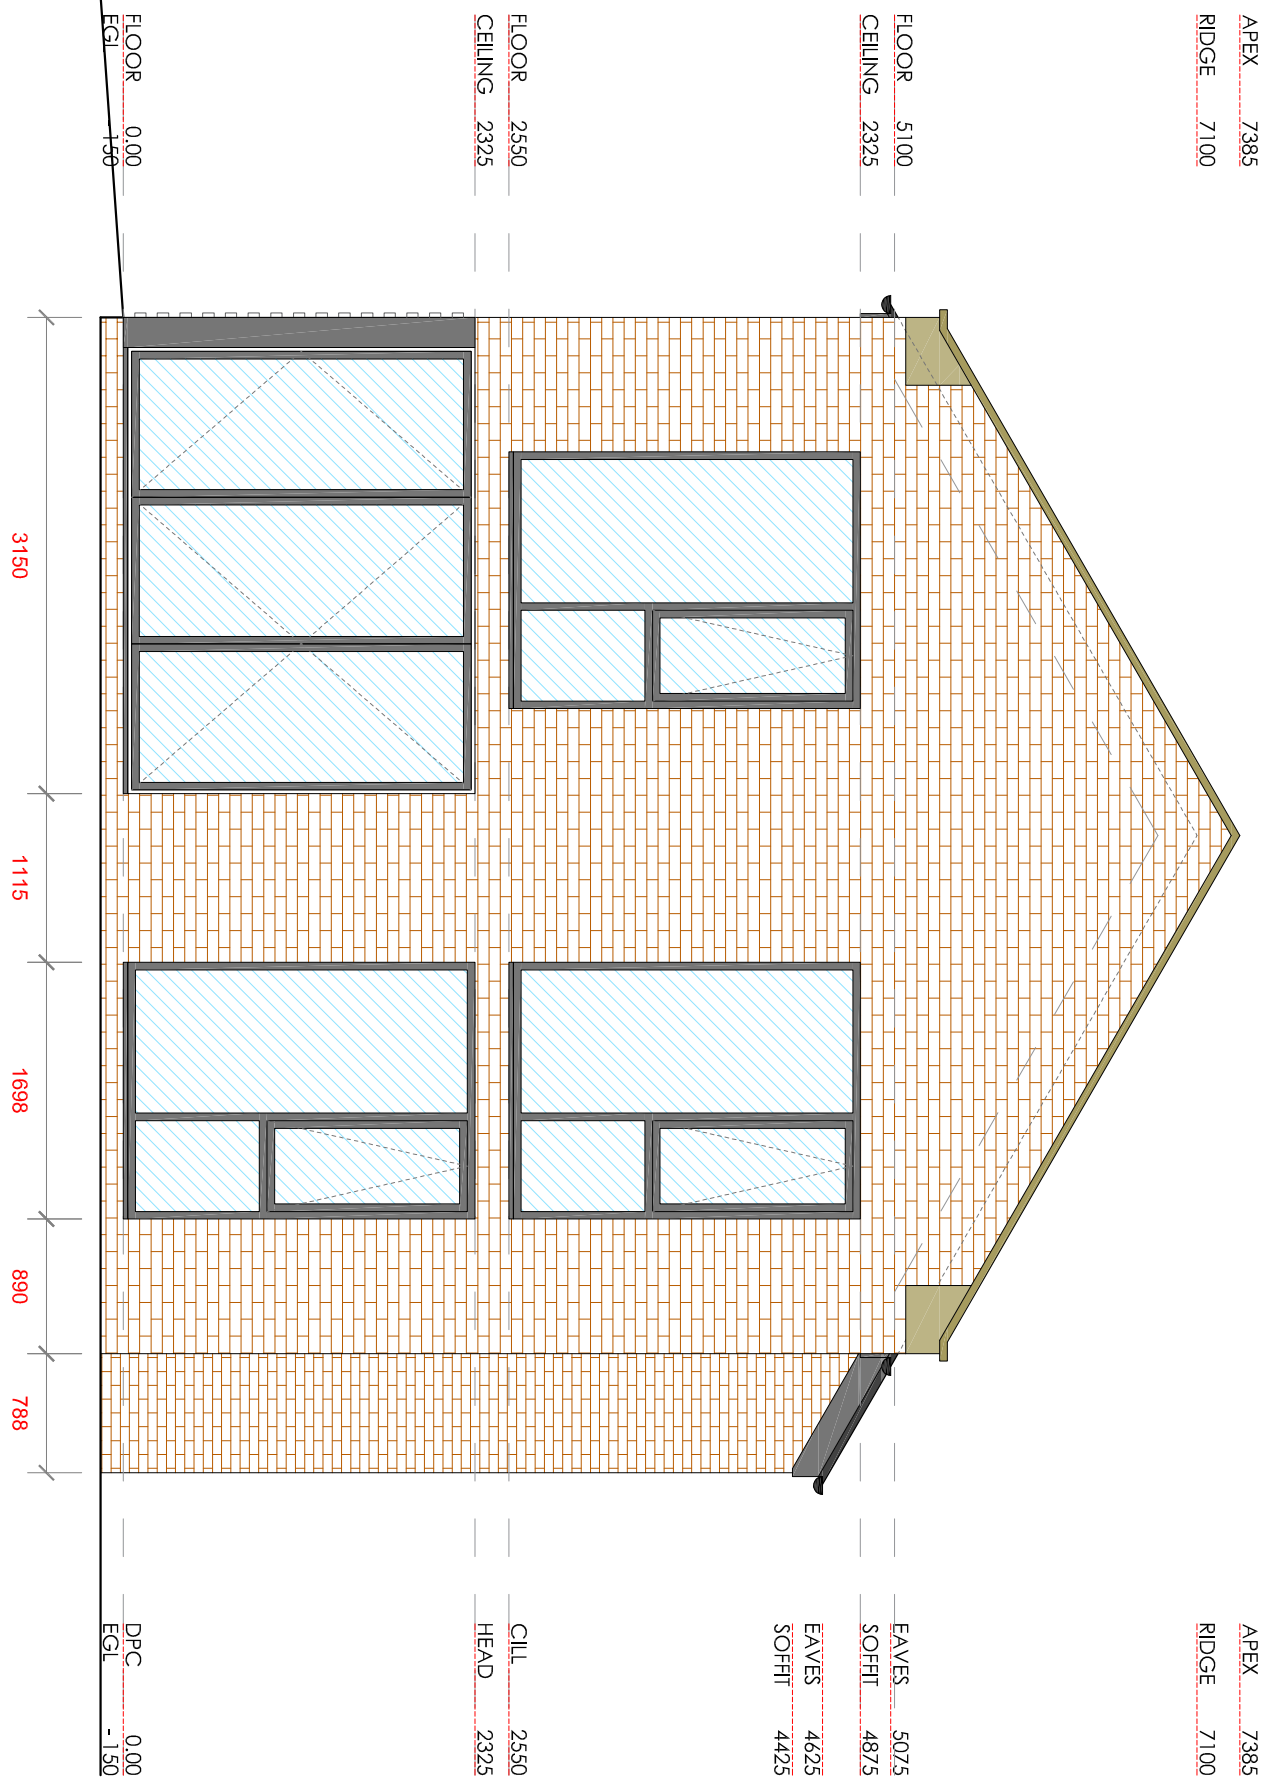


SIDE ELEVATION (WEST)

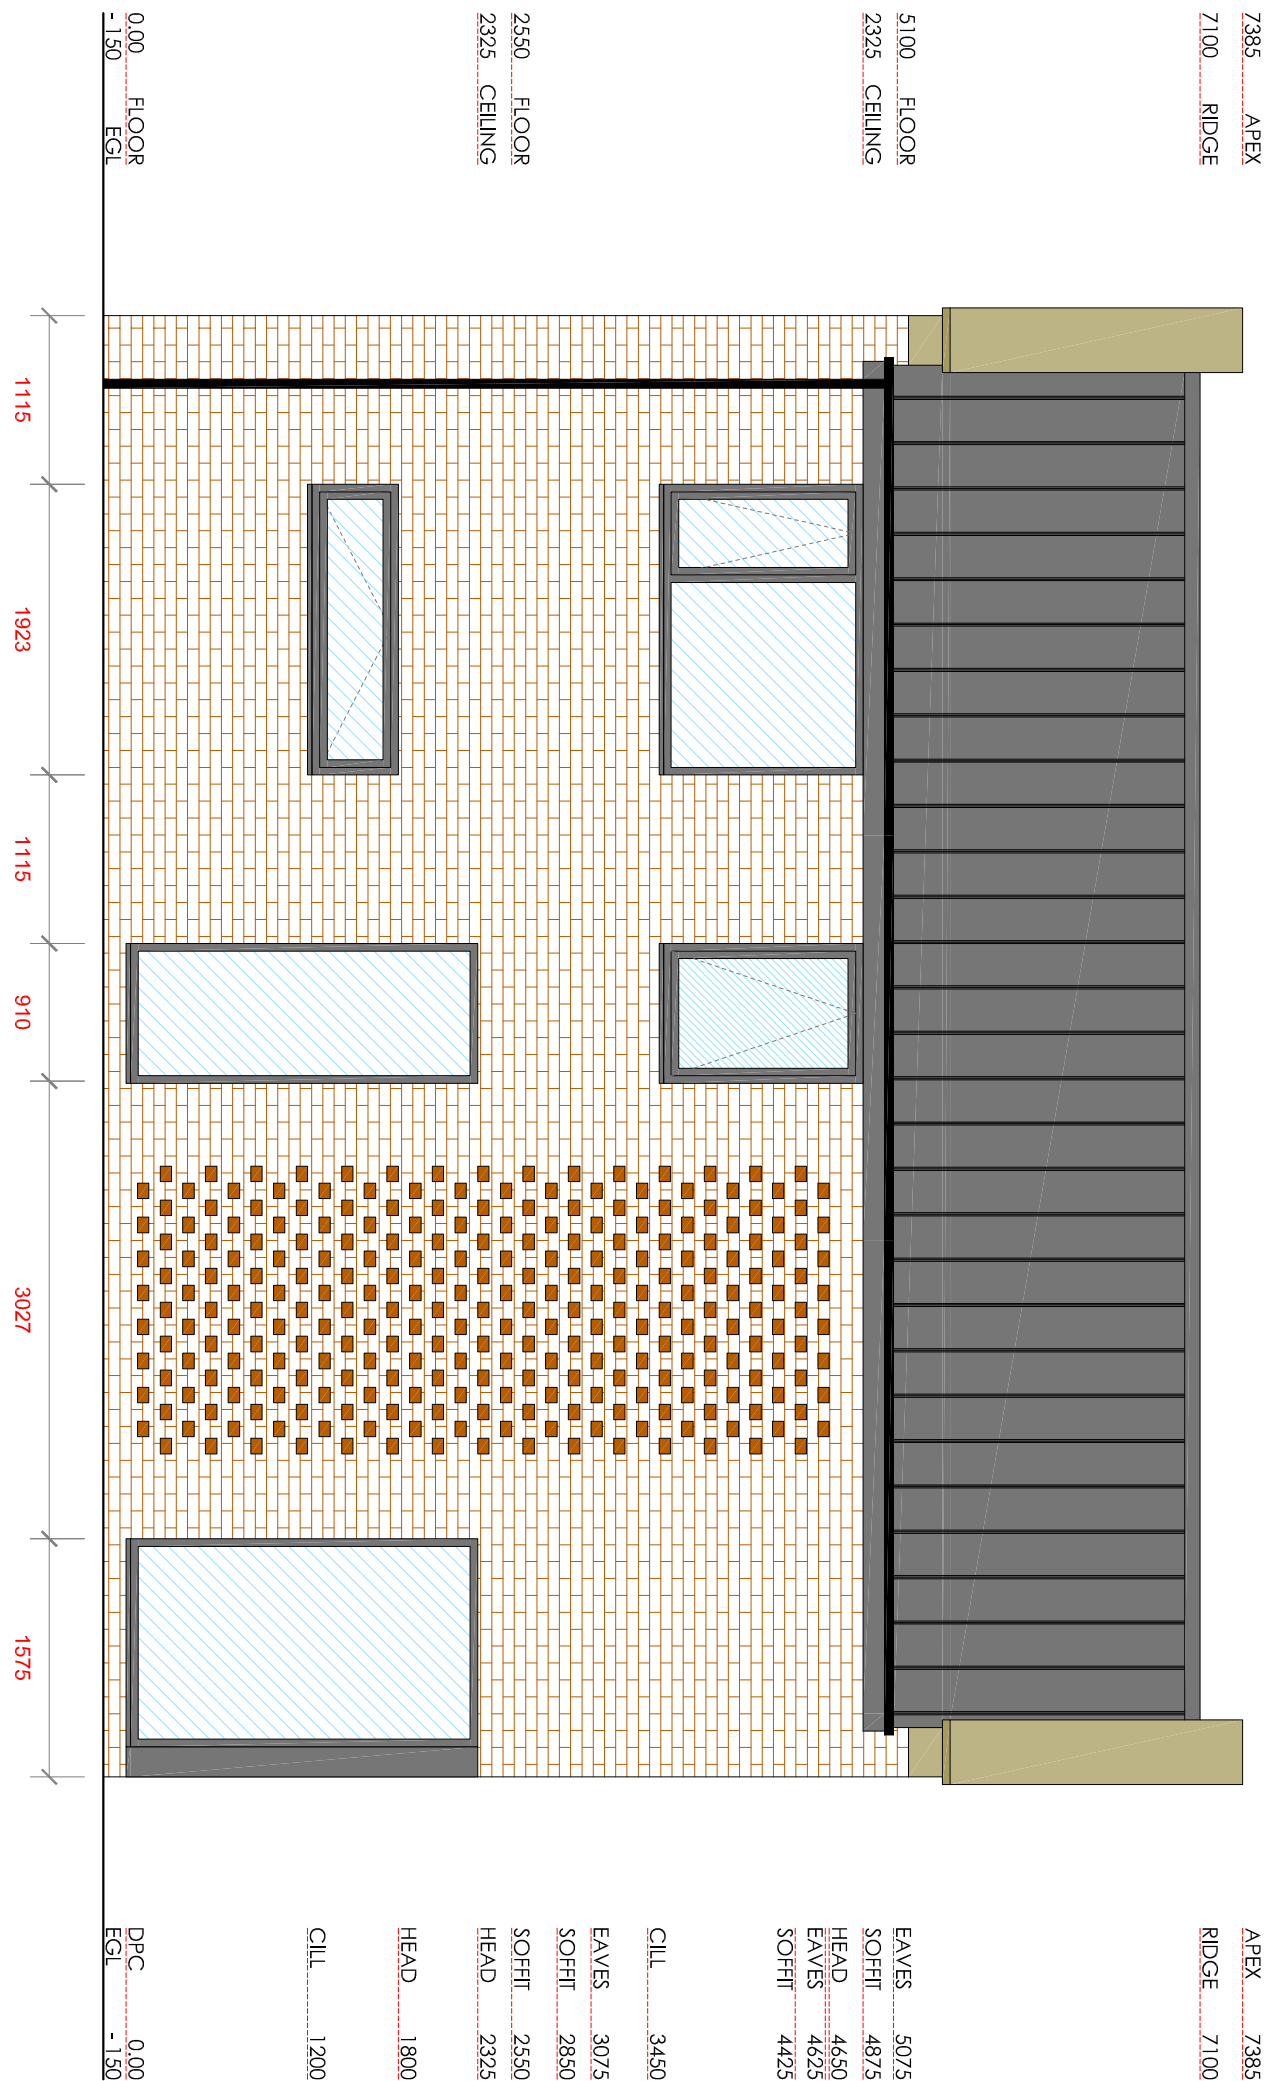

REAR ELEVATION (NORTH)

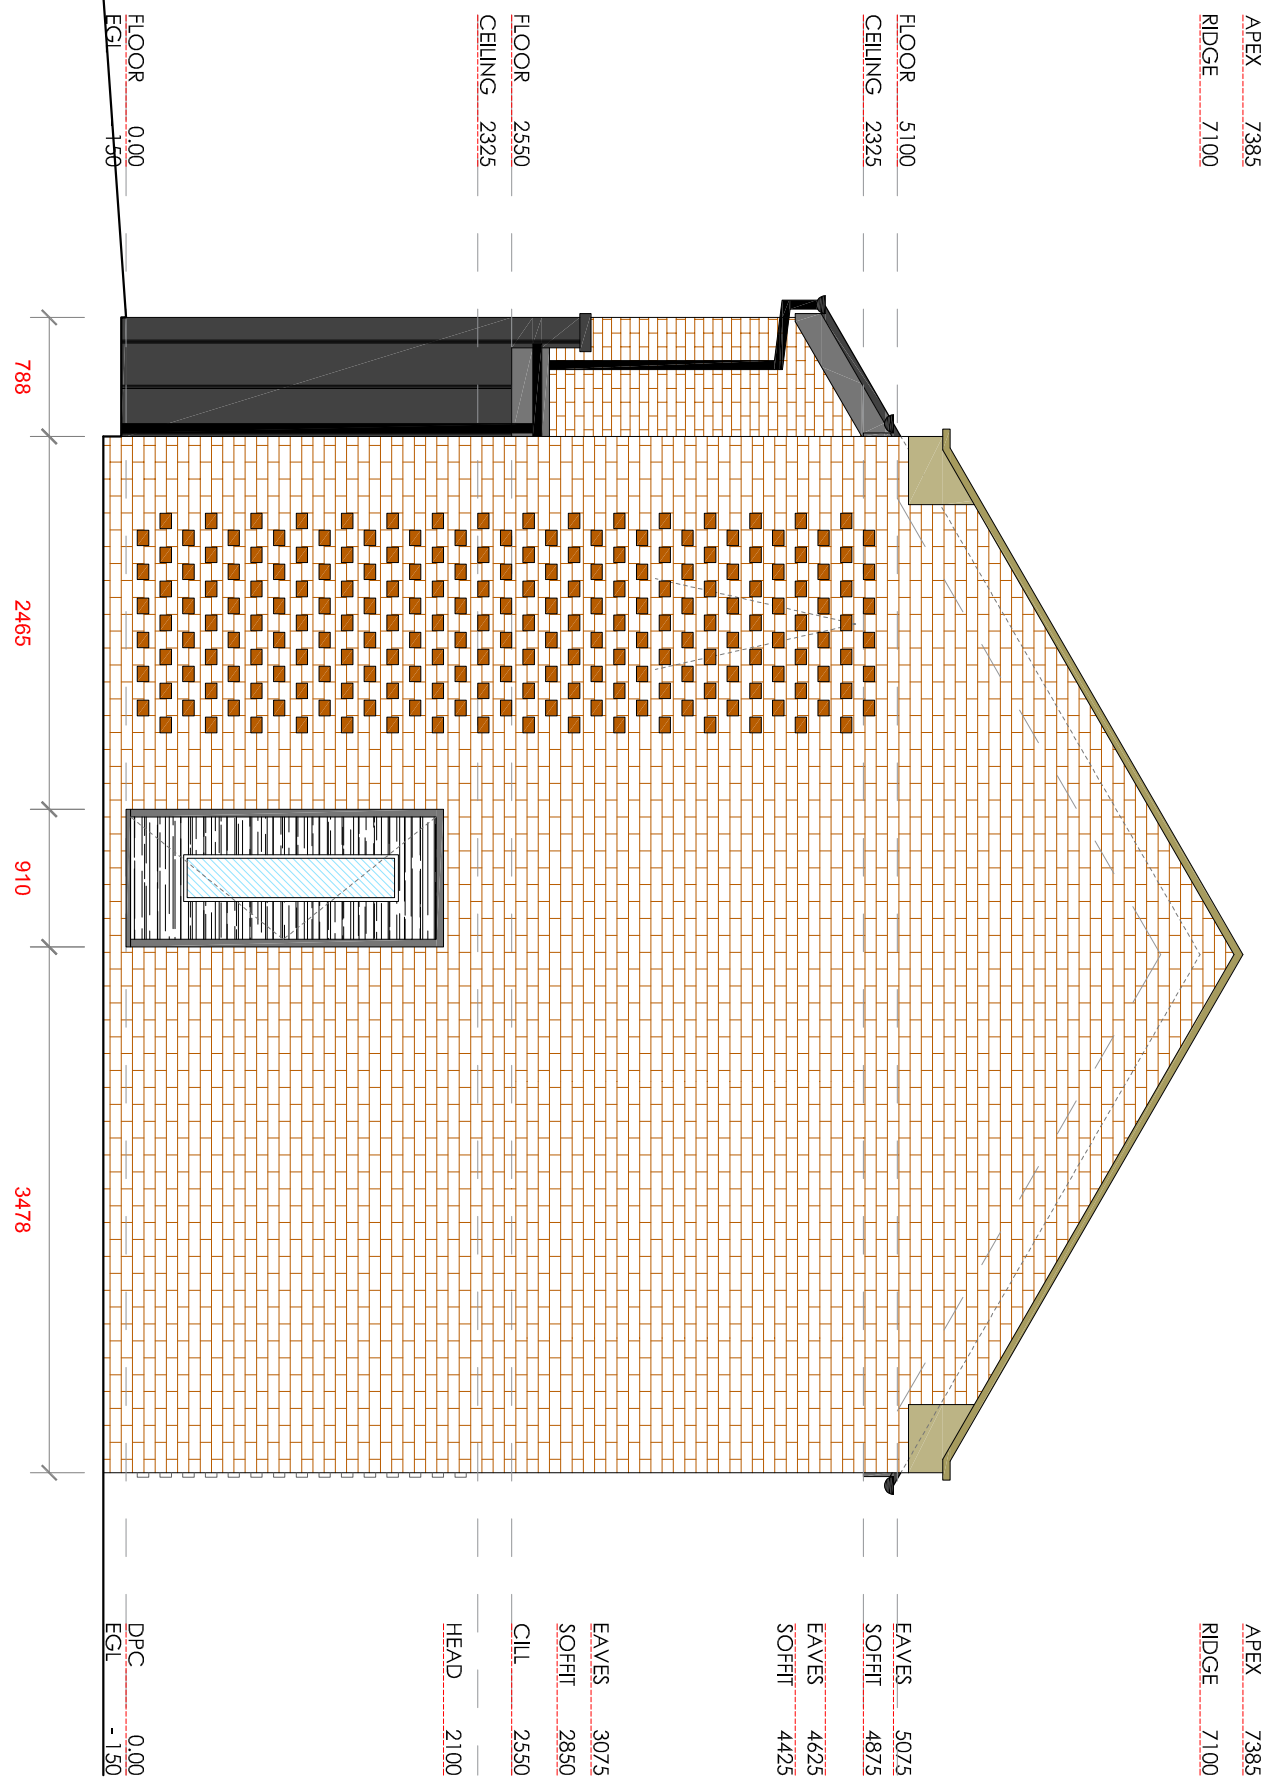

SIDE ELEVATION (EAST)

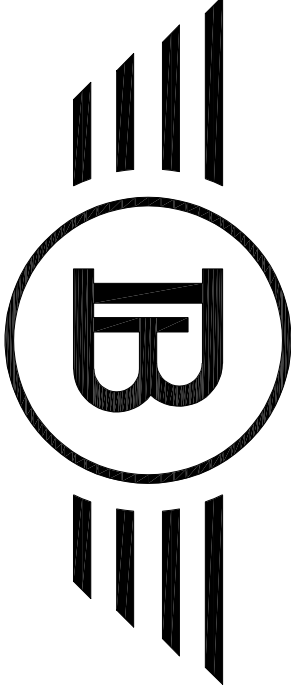

Bluechip Architecture

07999 294 675

DESIGN@BLUECHIP-ARCHITECTURE.CO.UK
WWW.BLUECHIP-ARCHITECTURE.CO.UK
18 BOTANAY ROAD | WORSLEY | MANCHESTER | M20 8JS

ISSUED FOR PLANNING APPROVAL 18.12.24

COPYRIGHT PROTECTED & ISSUED UNDER LICENCE TO THE CLIENT NAMED ABOVE. UNLESS OTHERWISE STATED, ALL RIGHTS ARE RESERVED. 18.12.24