



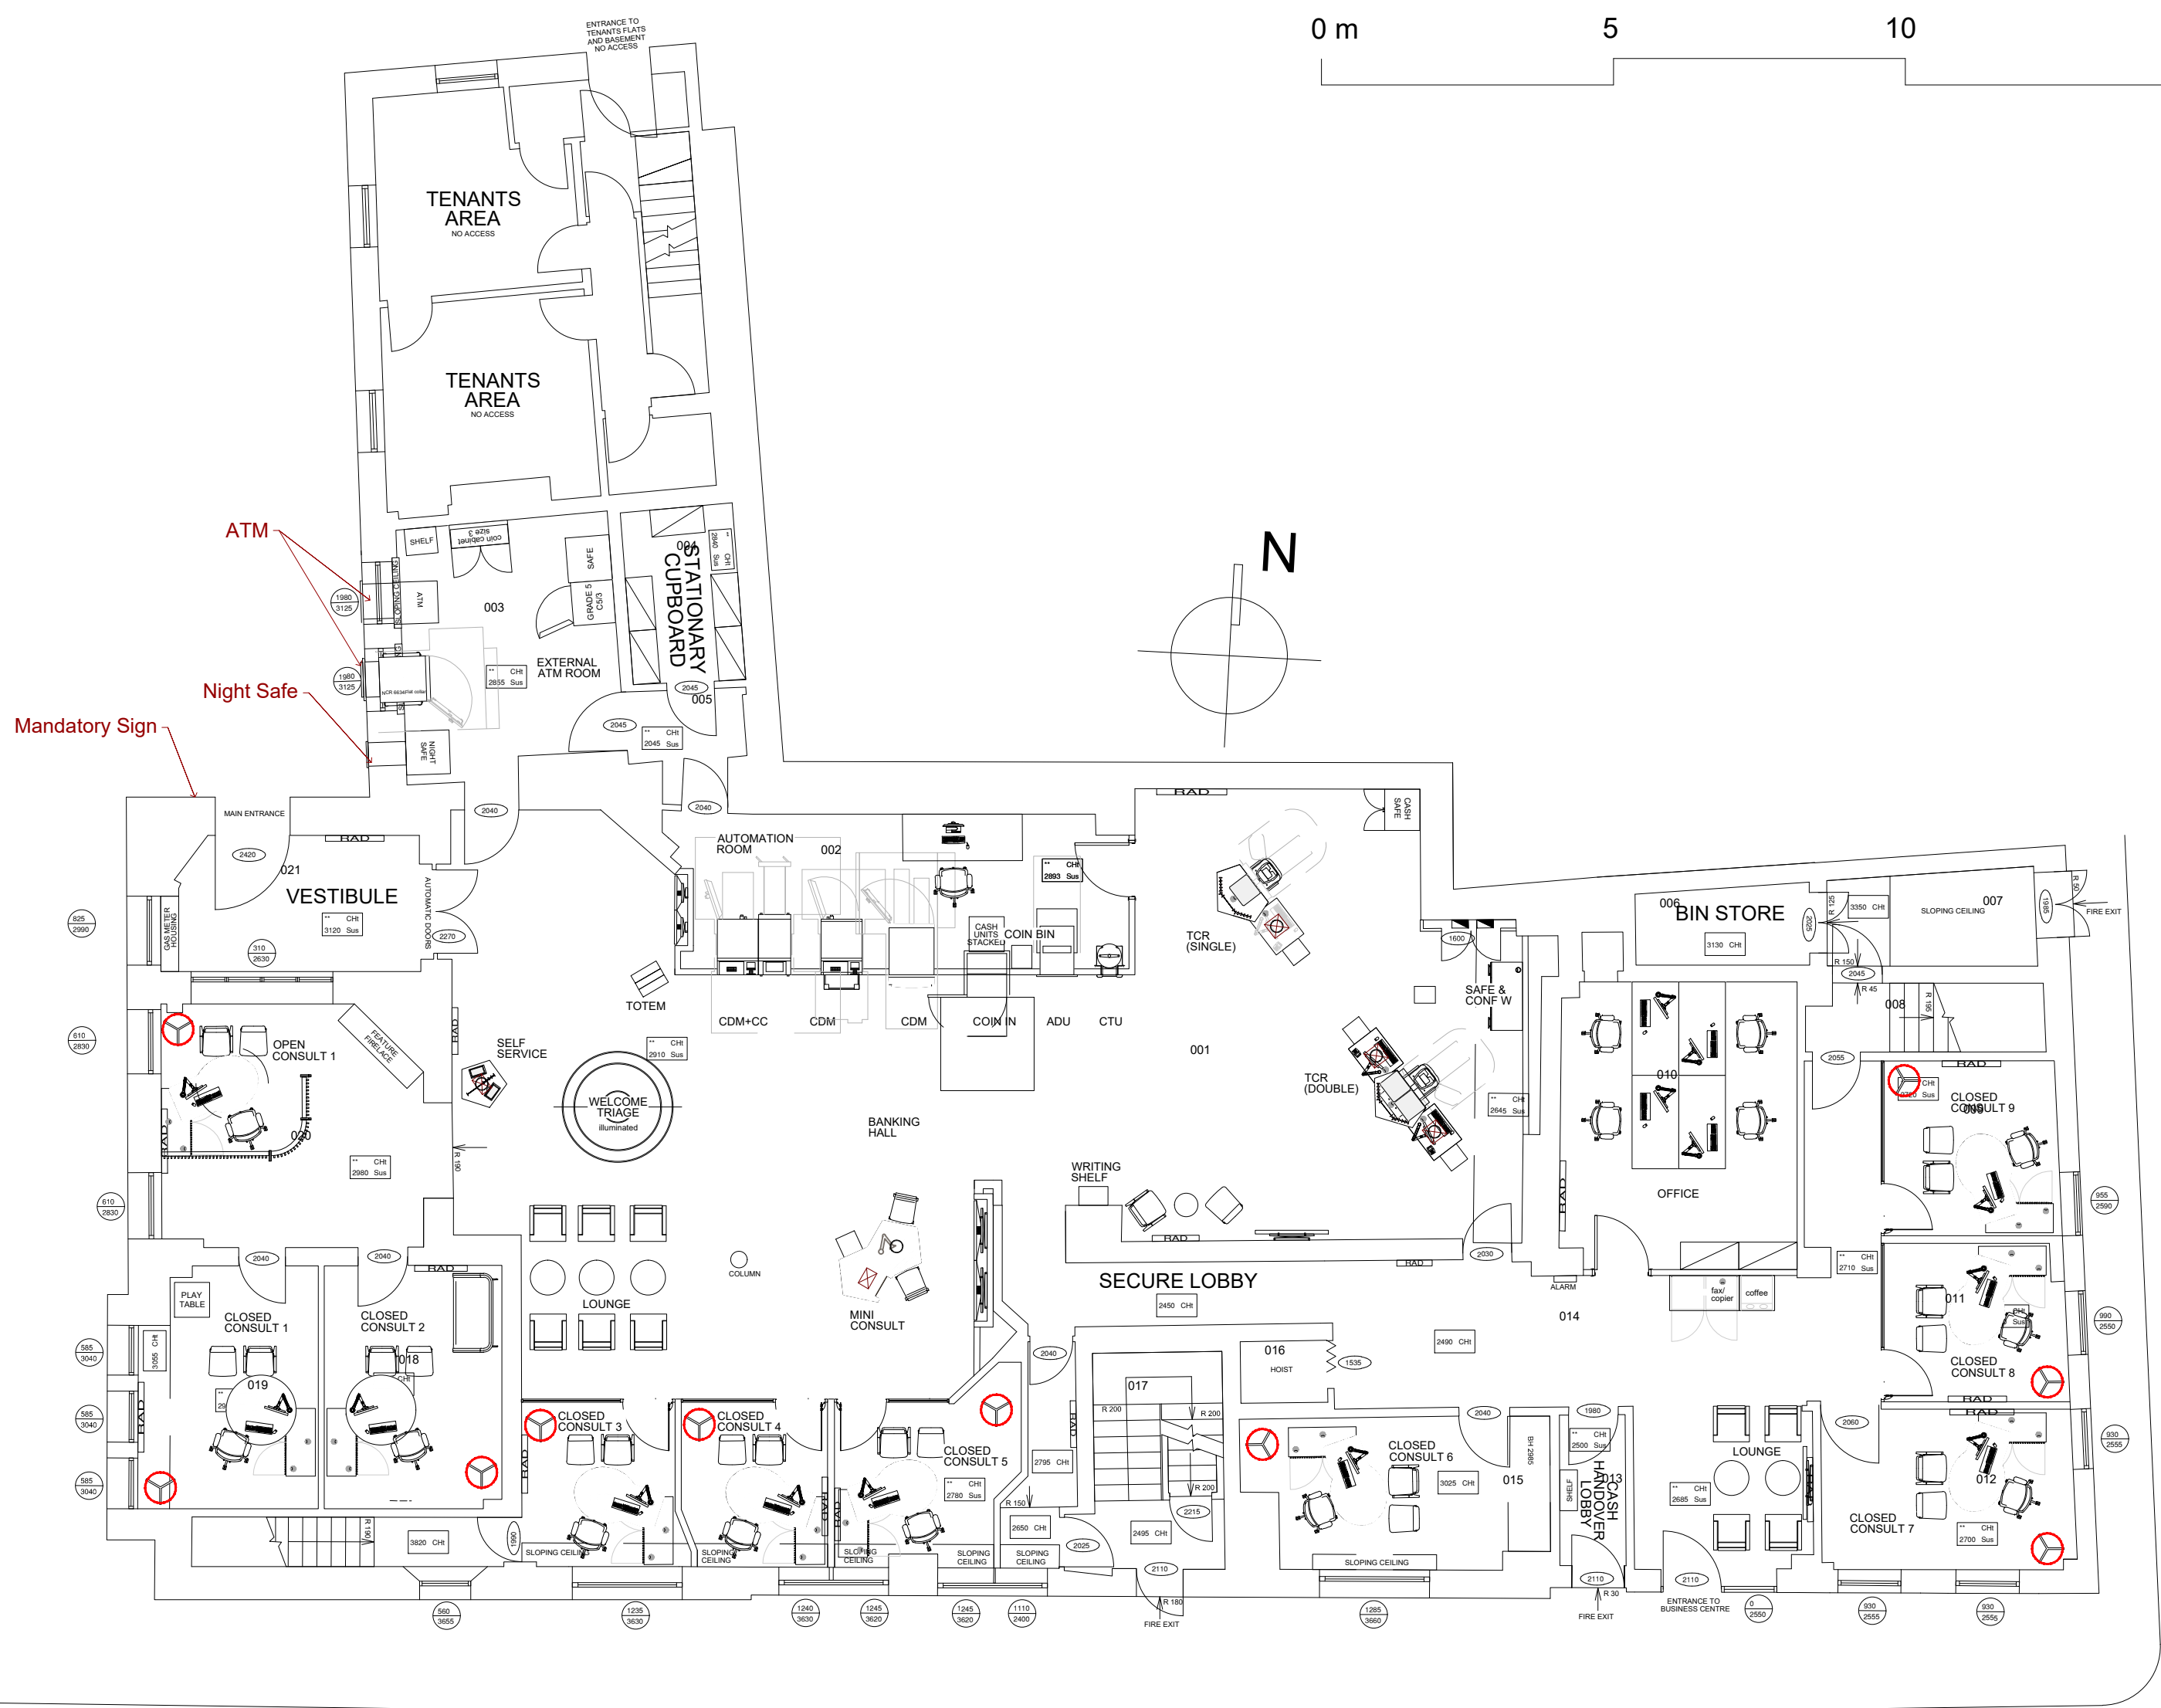


EXISTING GROUND FLOOR PLAN
1:100

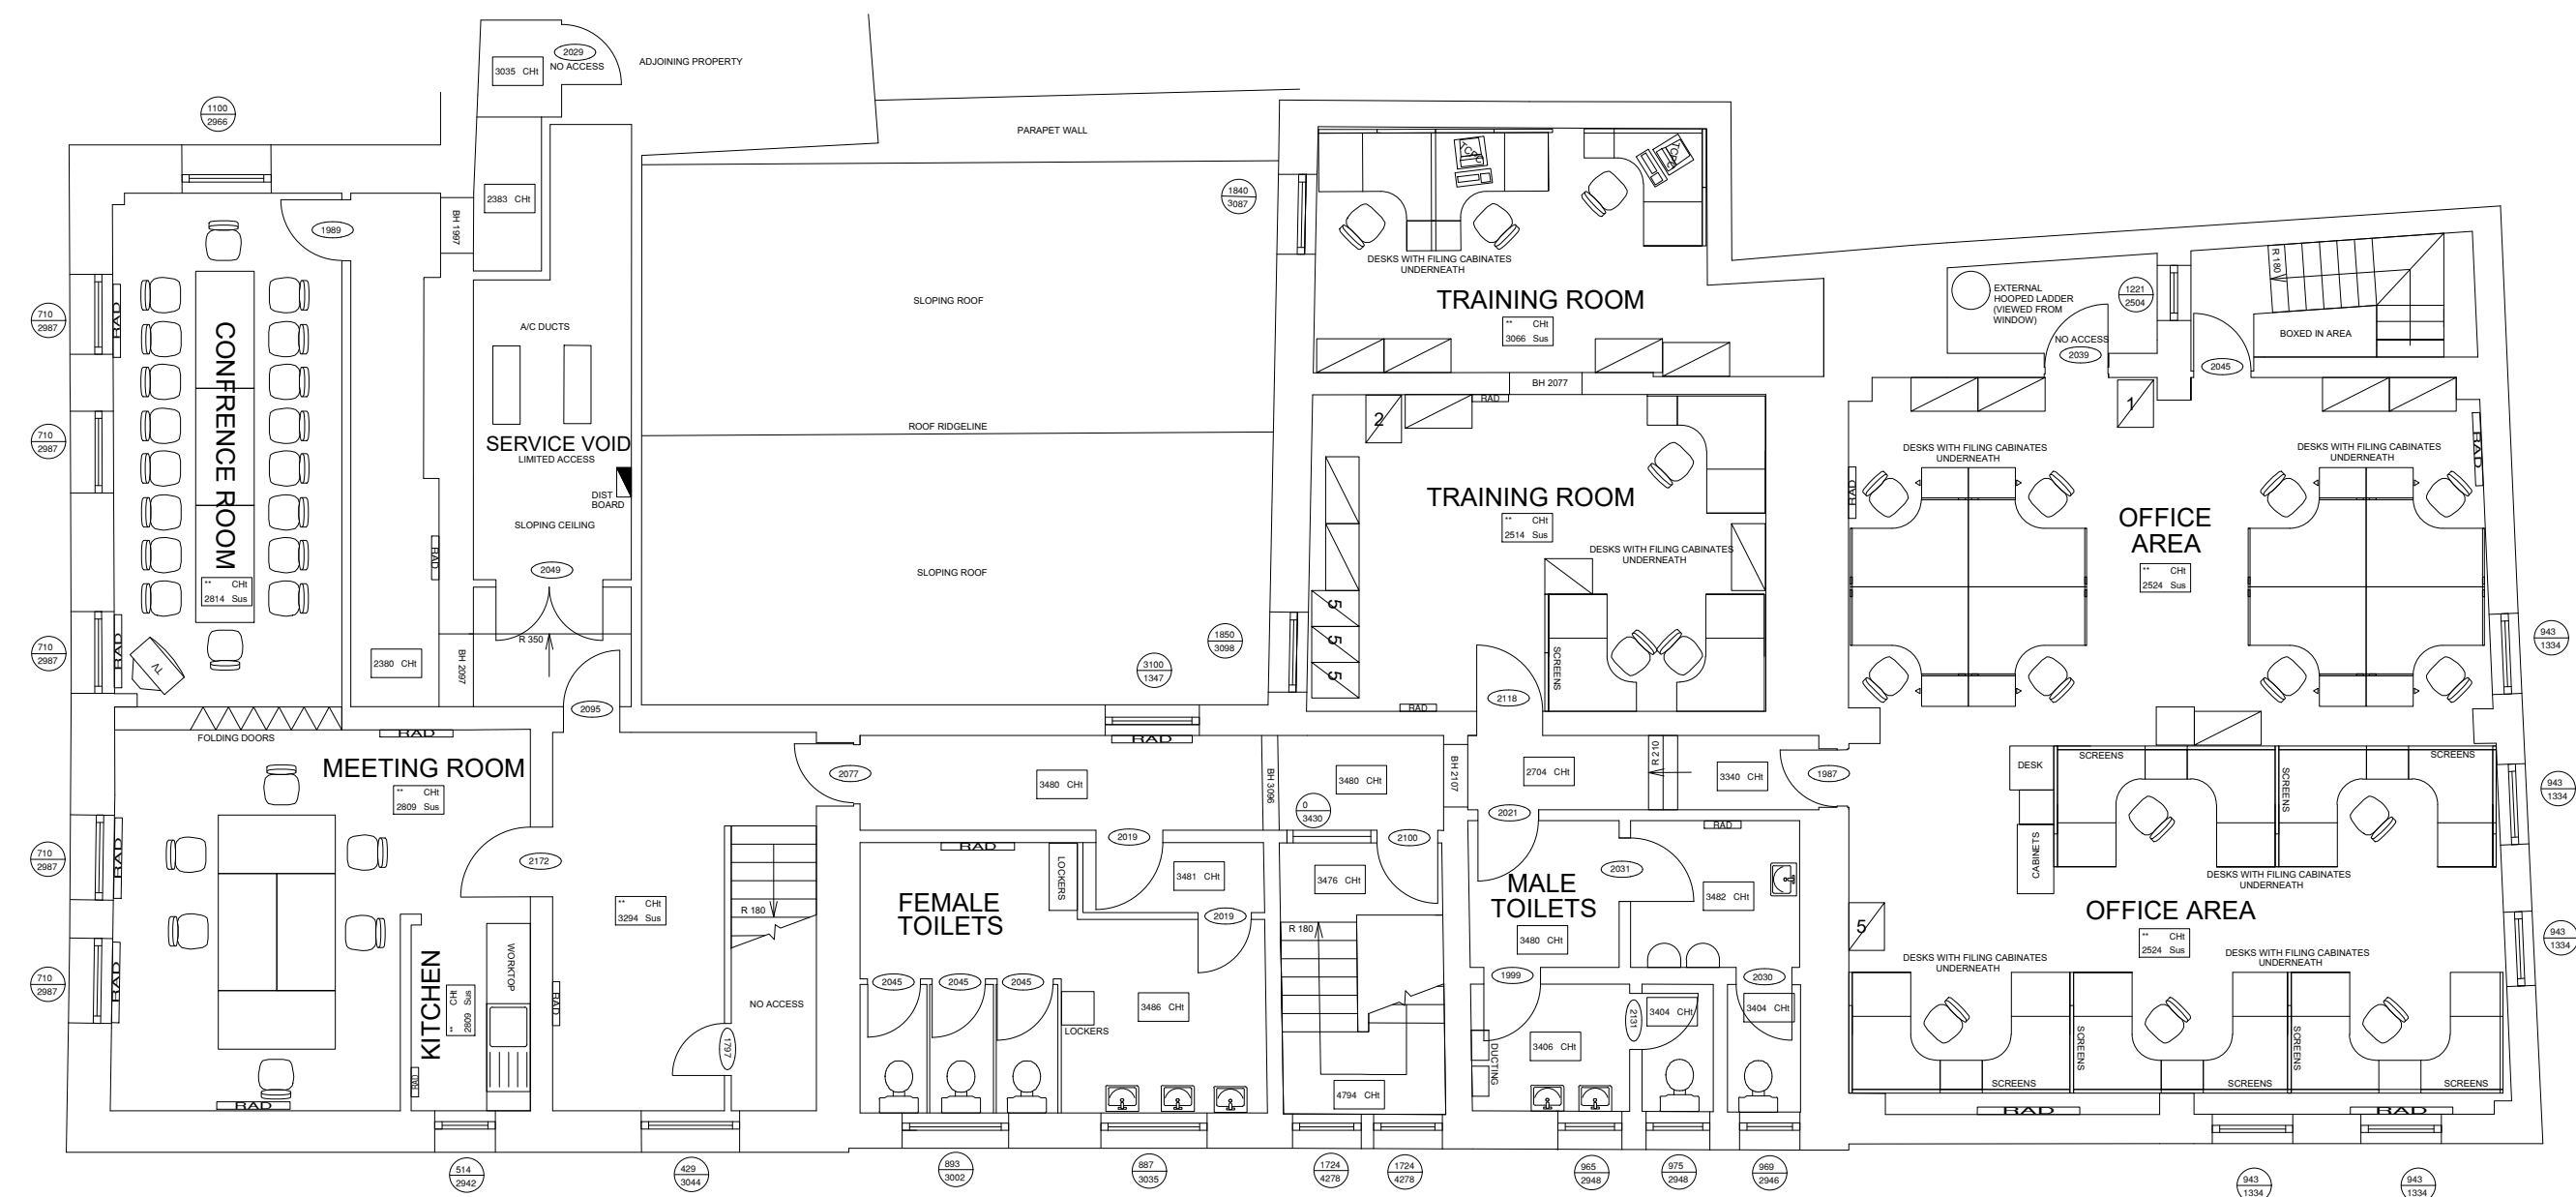

EXISTING FIRST FLOOR PLAN
1:100



EXISTING BASEMENT FLOOR PLAN
1:100

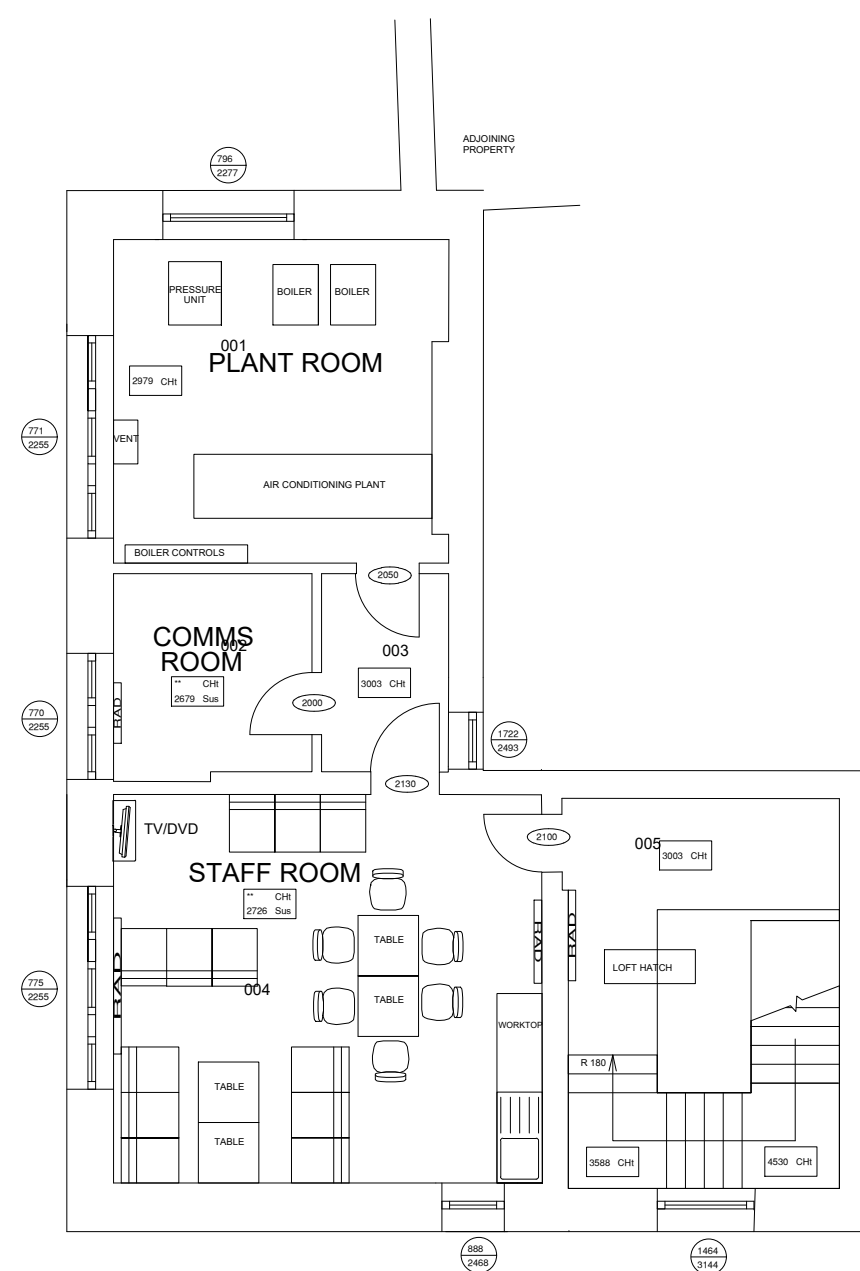

EXISTING SECOND FLOOR PLAN
1:100


NW- Rochdale

Natwest Aspen Programme 2025

This drawing is the copyright and property of NatWest Group plc. It must not be copied or published without written consent. Only scale from this drawing for planning consent purposes.



Unit 1 Rawdon Court
Moirā
BT67 0LQ
Tel. +44 (0)28 9261 1222
Fax. +44 (0)28 9261 3834
E-mail studio@tatestevenson.com

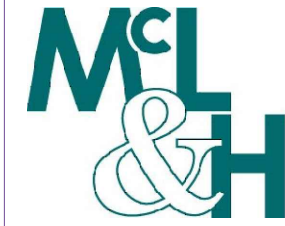

McLaughlin & Harvey

rev	date	description	drawn	checked
-	-	-	-	-
-	-	-	-	-
-	-	-	-	-
-	-	-	-	-



address
NatWest Rochdale
Town Hall Square,
Rochdale
OL16 1LL

ref no. - sortcode -

description
Natwest Aspen Programme
Plans as Existing

status
PLANNING

IPMS1 - sqm -

IPMS2 - sqm -

IPMS3 - sqm -

scale 1:100 paper size A1 brand

dwn date - Mar 25 chk date - Mar 25

drawing number 1206-18_19 D-02 rev.