



Revisions:

Revision	Date	Revision Notes	Drawn	Inspected
01	16.12.24	First Issue	EM	PR
02	06.03.25	Title Updated	RL	PR


LEGEND:

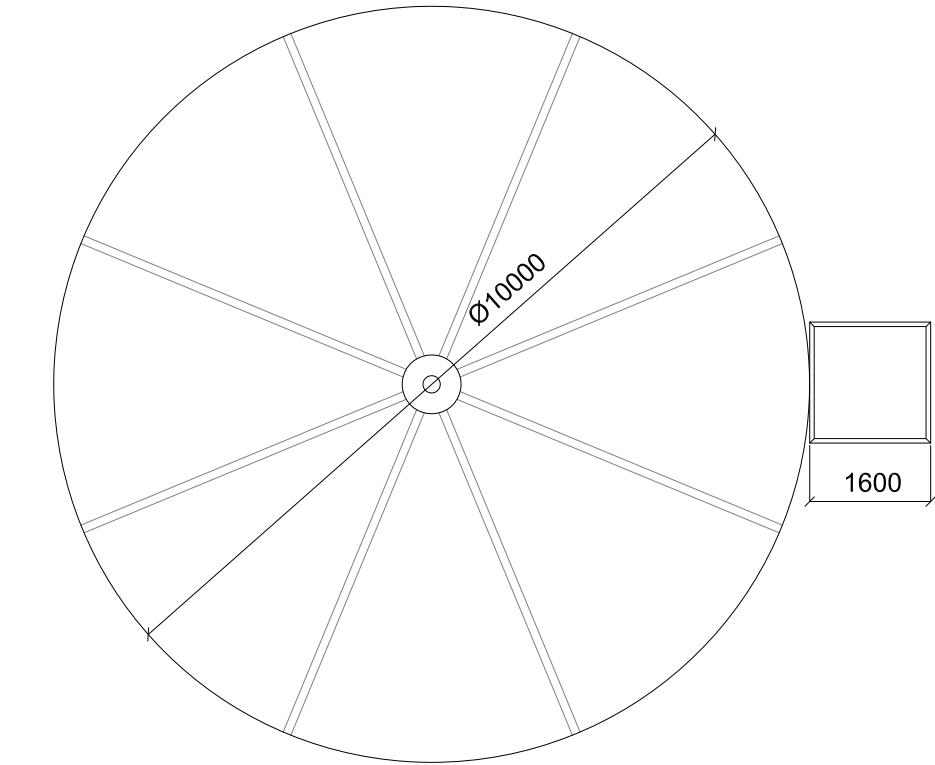


PLAN

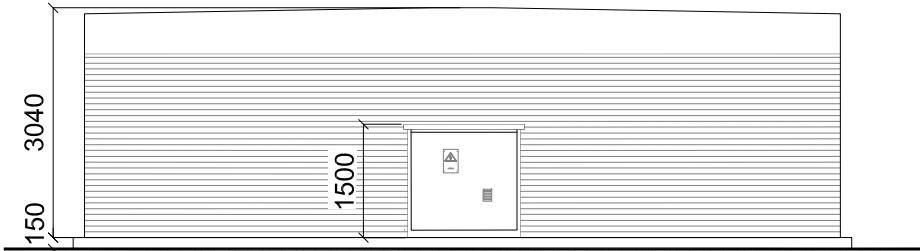

FRONT ELEVATION

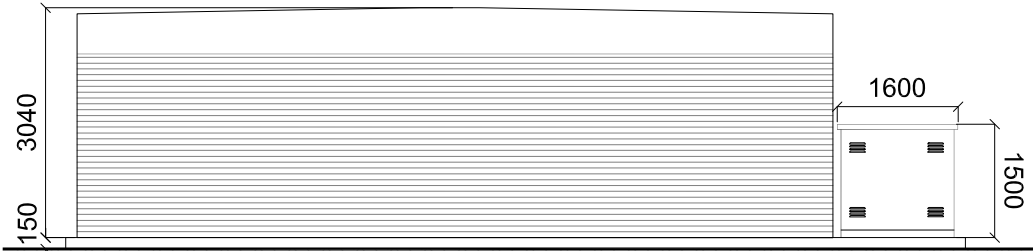

SIDE ELEVATION

 

SCALE 1:100

Status:

PLANNING

Project:

Rossendale BESS
Rochdale Road, Turn
Village

Client:



Drawn by:



CADmando Design & Draughting Solutions Ltd
Unit B2 , The Courtyard, Severn Drive, Tewkesbury Business
Park, GL20 8GD
Tel: +44 (0) 1684 850019
Mob: +44 (0) 7814436910

Drawing Title:

Standard Drawing:
240,000l Water Tank

Drawn: EM	Checked: PR	First Issued: 16.12.2024
Project Code: Drawing Number: CUB001- SD-04		
Sheet Size: A3	Scale: 1:100	Revision: 02