


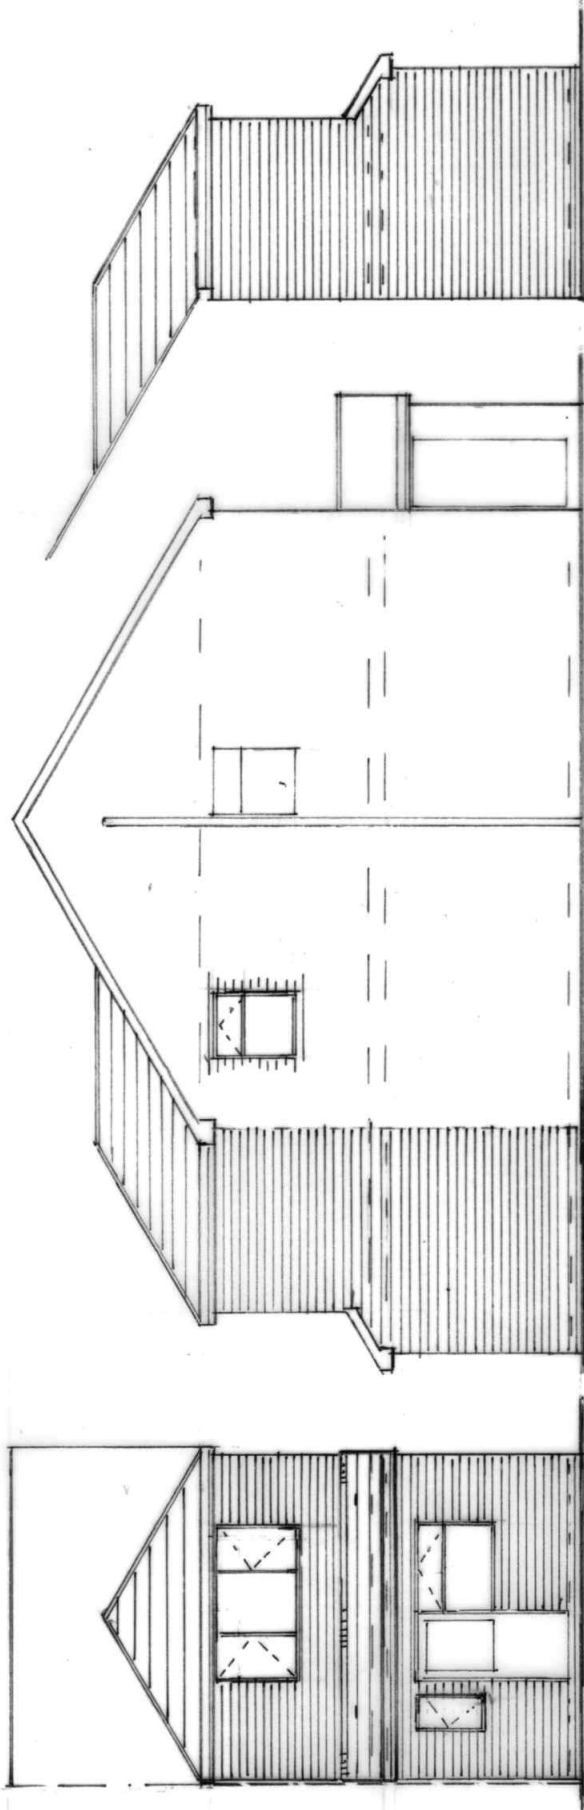

REAR ELEVATION

SIDE ELEVATION

SIDE ELEVATION

BUILDING DESIGN SERVICES		
M. FAROOQ		
418 Bury Road Rochdale OL11 5EU.		
Tel: 01706 712231 Mob: 07967605763		
PROPOSED DOUBLE STOREY REAR EXTENSION AT		
34 ELLIOT STREET ROCHDALE OL12 0HF		
For: MR TASADIQ NAVEED		
Elevation	Scale 1:100	2221/3