



SCALE WITH CAUTION AS DISTORTION CAN OCCUR	1	2	3	4	5	6	7	8	9	10cm
--	---	---	---	---	---	---	---	---	---	------

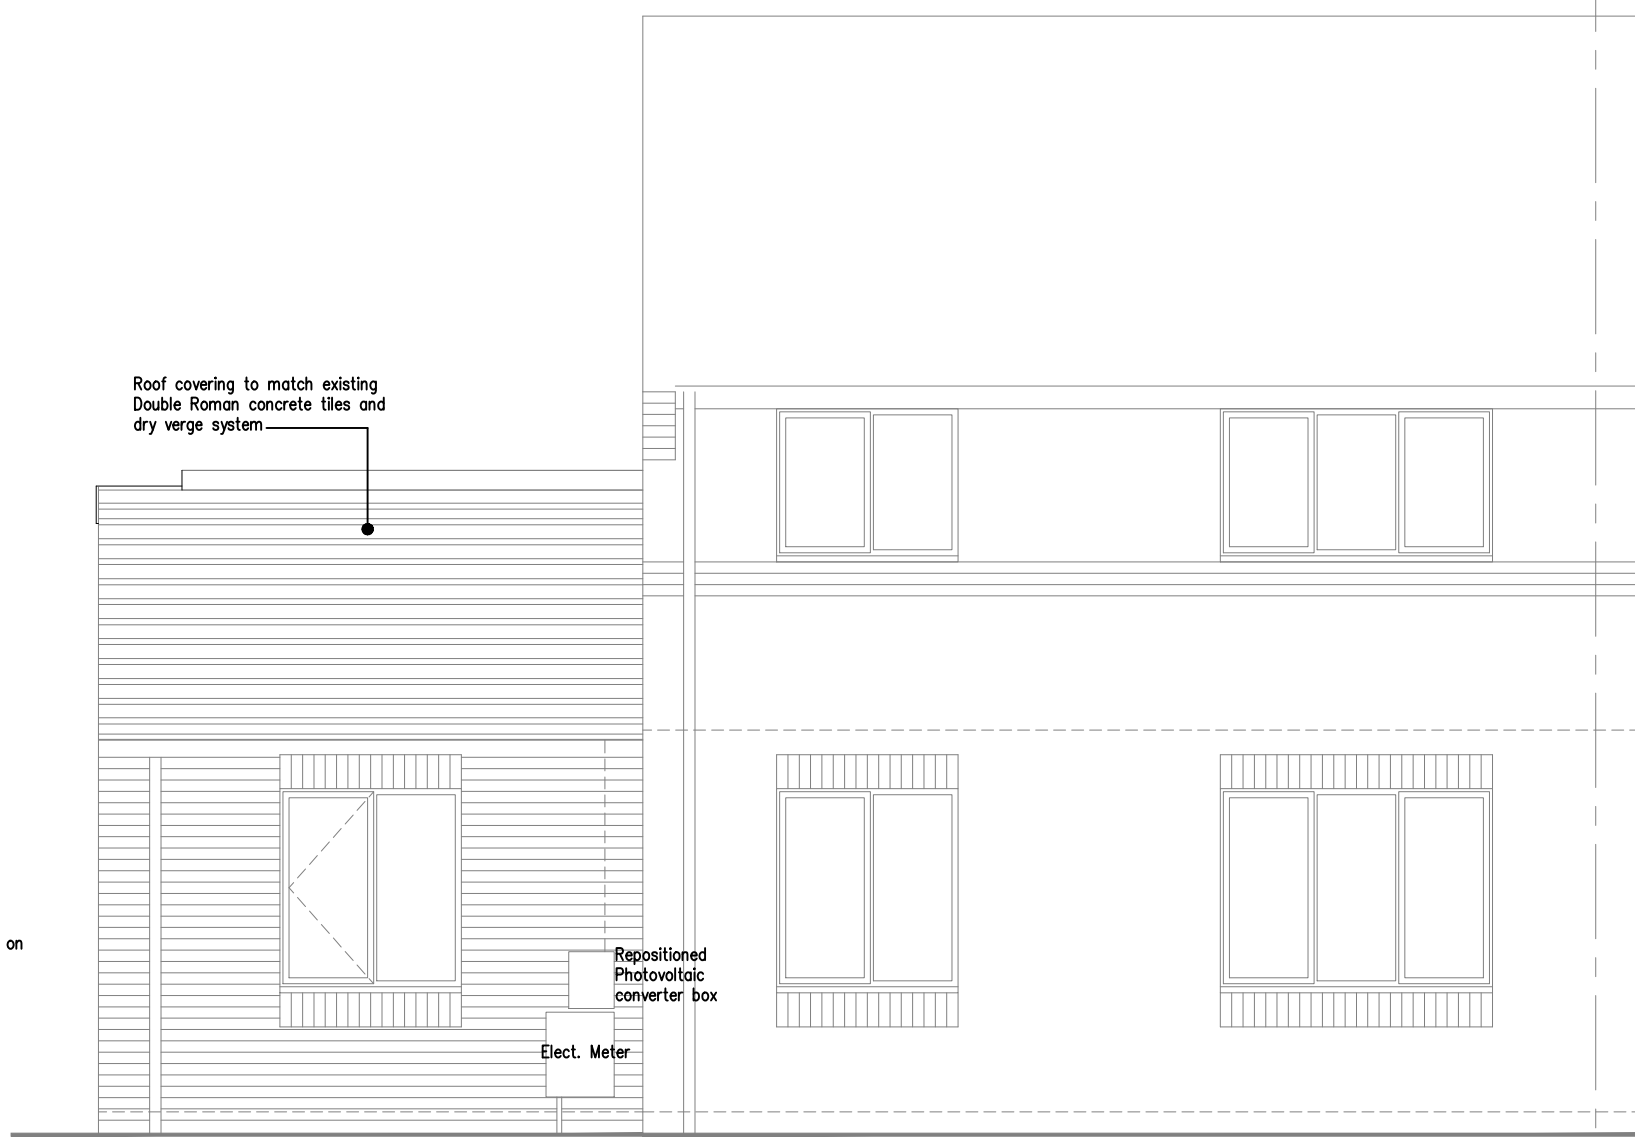

PROPOSED REAR ELEVATION


PROPOSED SIDE ELEVATION

PROPOSED FRONT ELEVATION

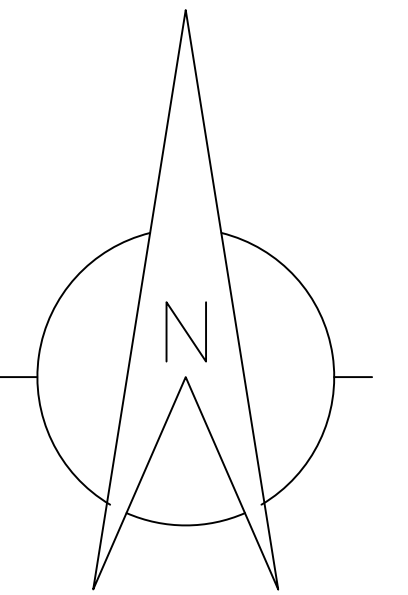


EXISTING SIDE ELEVATION

EXISTING FRONT ELEVATION

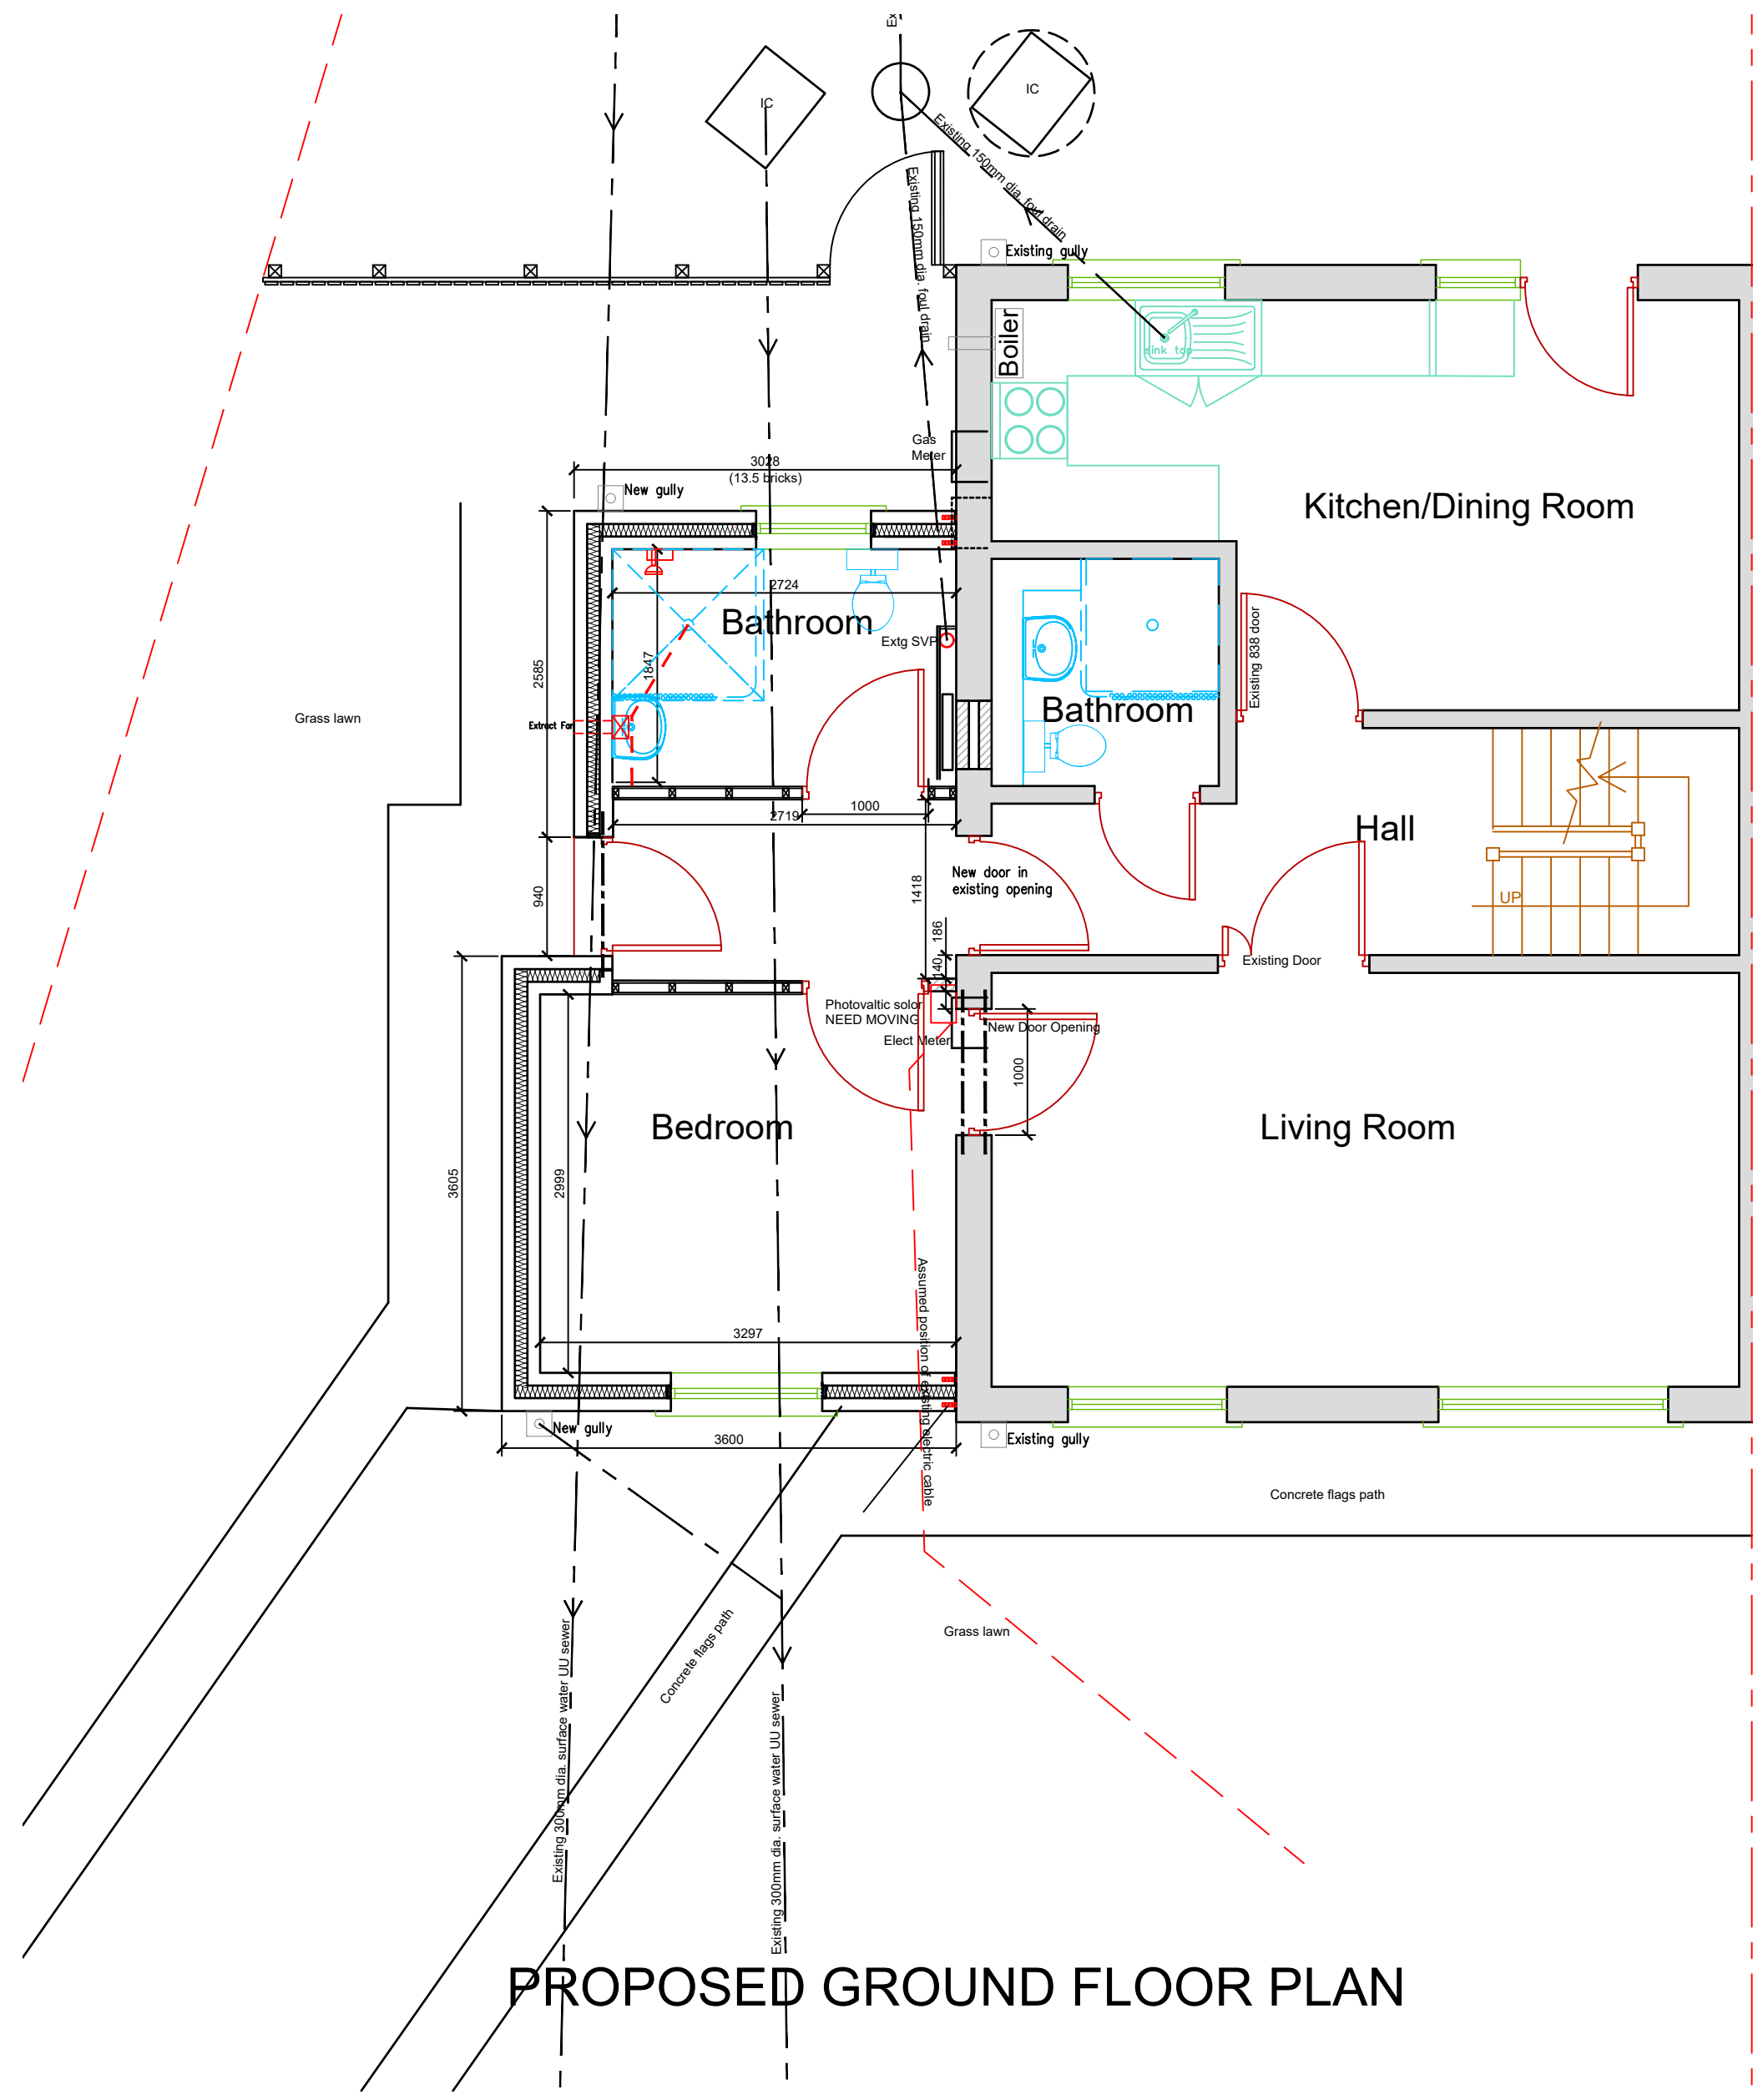

PROPOSED GROUND FLOOR PLAN

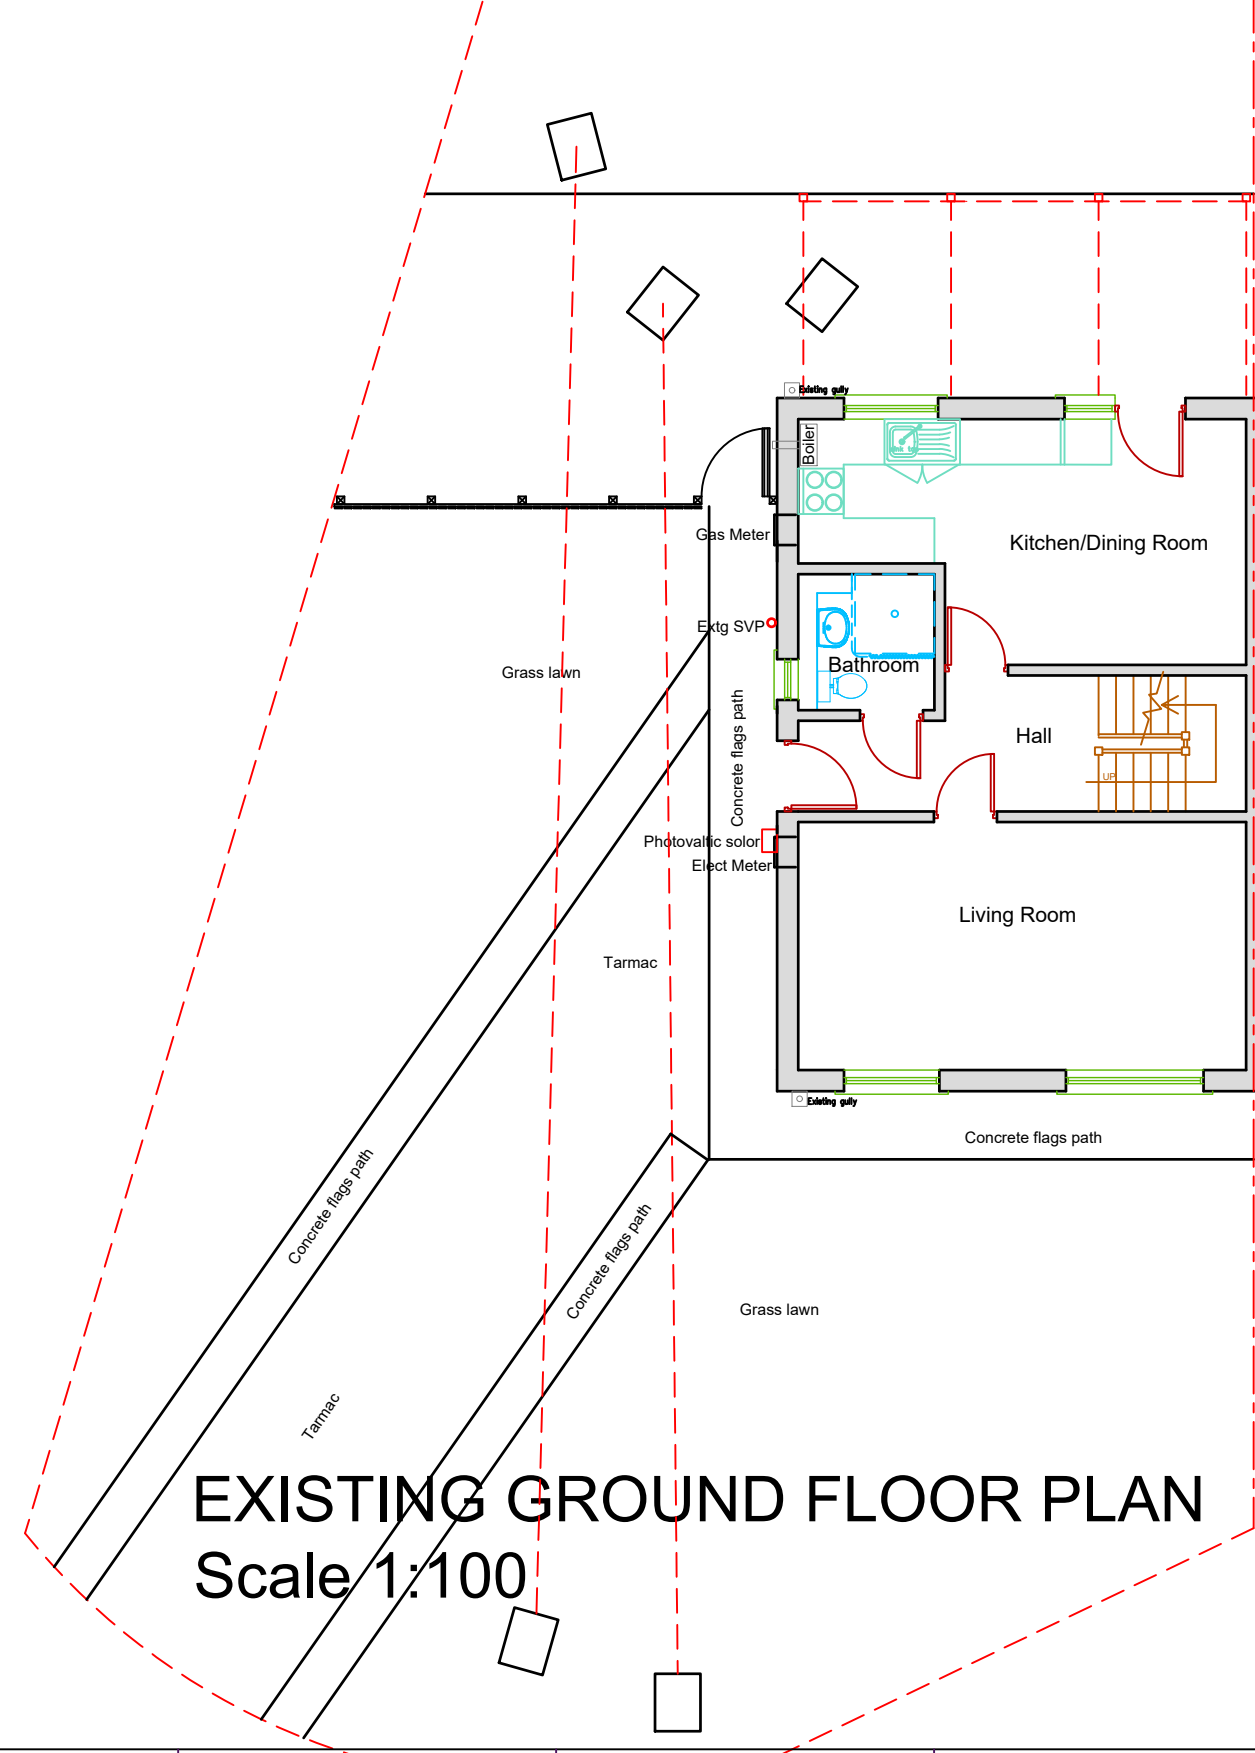

EXISTING REAR ELEVATION

EXISTING GROUND FLOOR PLAN
Scale 1:100

*	*	*	*	00/00/00
Rev	Details of revision	By	Chkd	Date



NEIGHBOURHOODS
Director: M. Widdup

HIGHWAYS & PROPERTY

Project 5 Clifford Street
Rochdale
OL11 1NG

Title

Ground Floor Extension
for a Disabled Person
Proposed Plan & Elevations

Drawn IRD	Checked and Approved *	Safety Audit Check *
--------------	---------------------------	-------------------------

Scale	Date
1/50	22/07/24

Dwg No.
A1/230136/01

1