




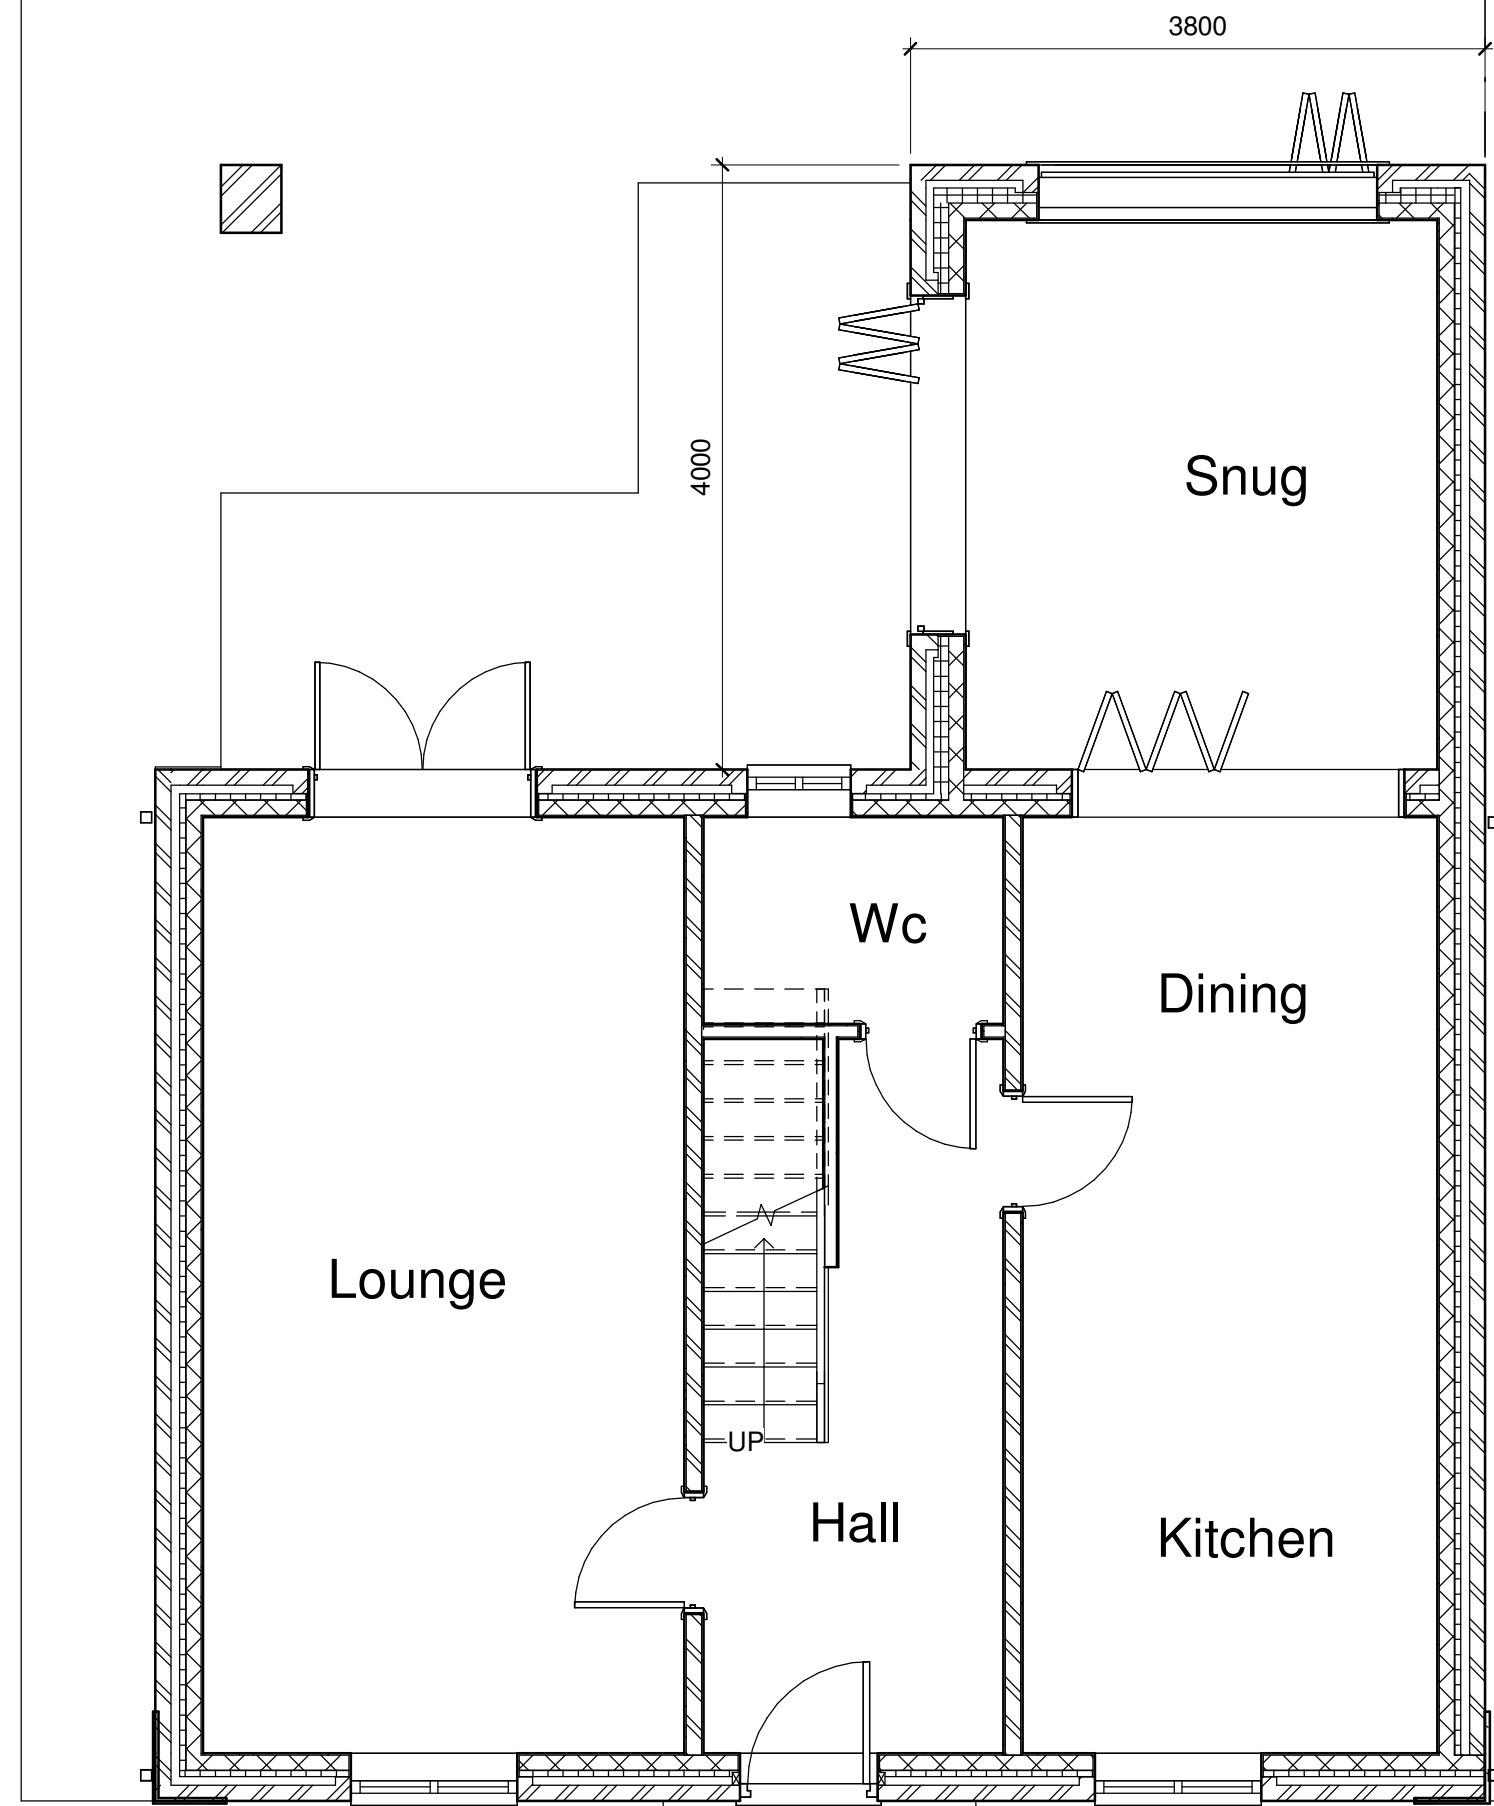


Proposed Ground Floor Plan
Scale 1:50

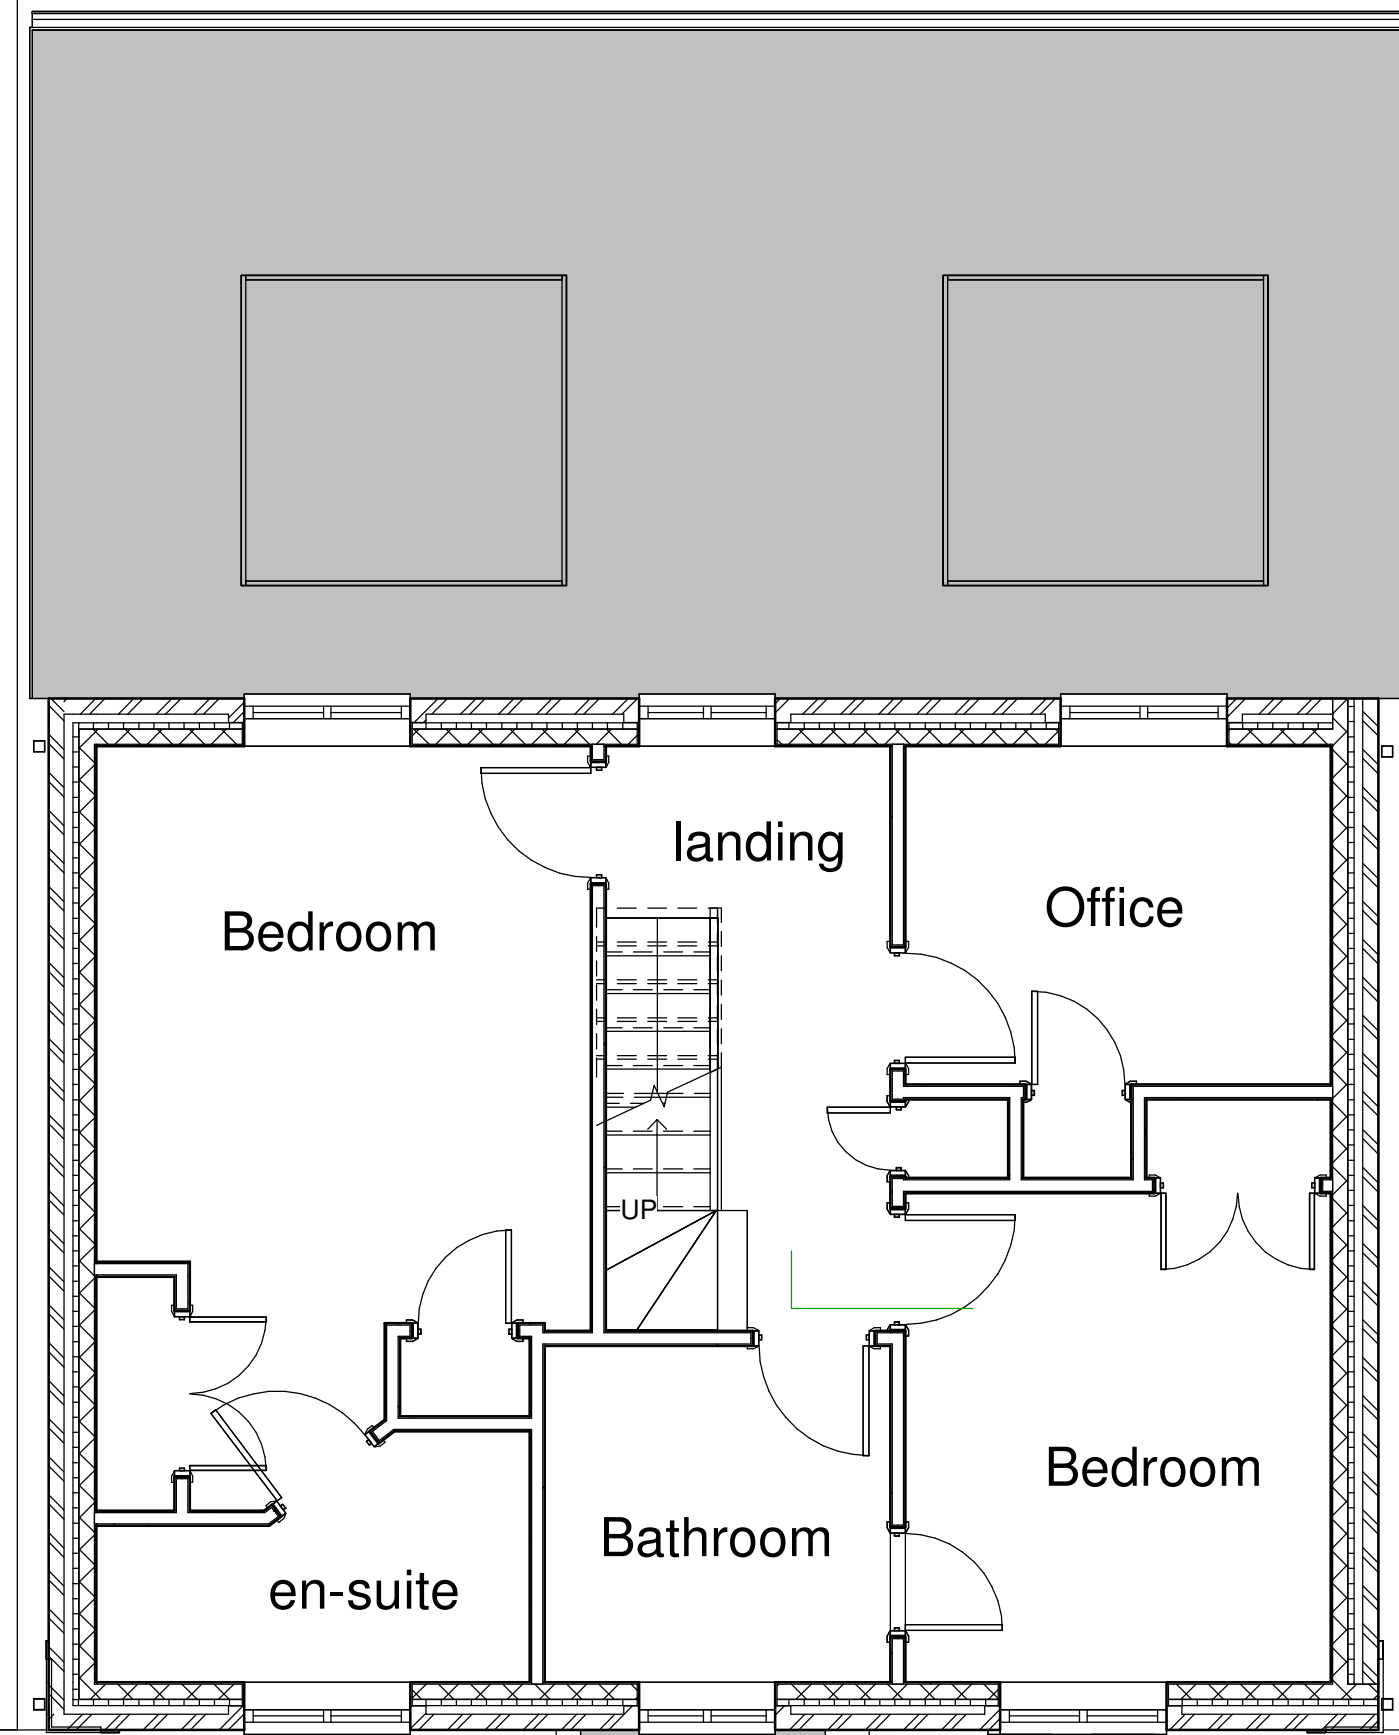

Proposed First Floor Plan
Scale 1:50

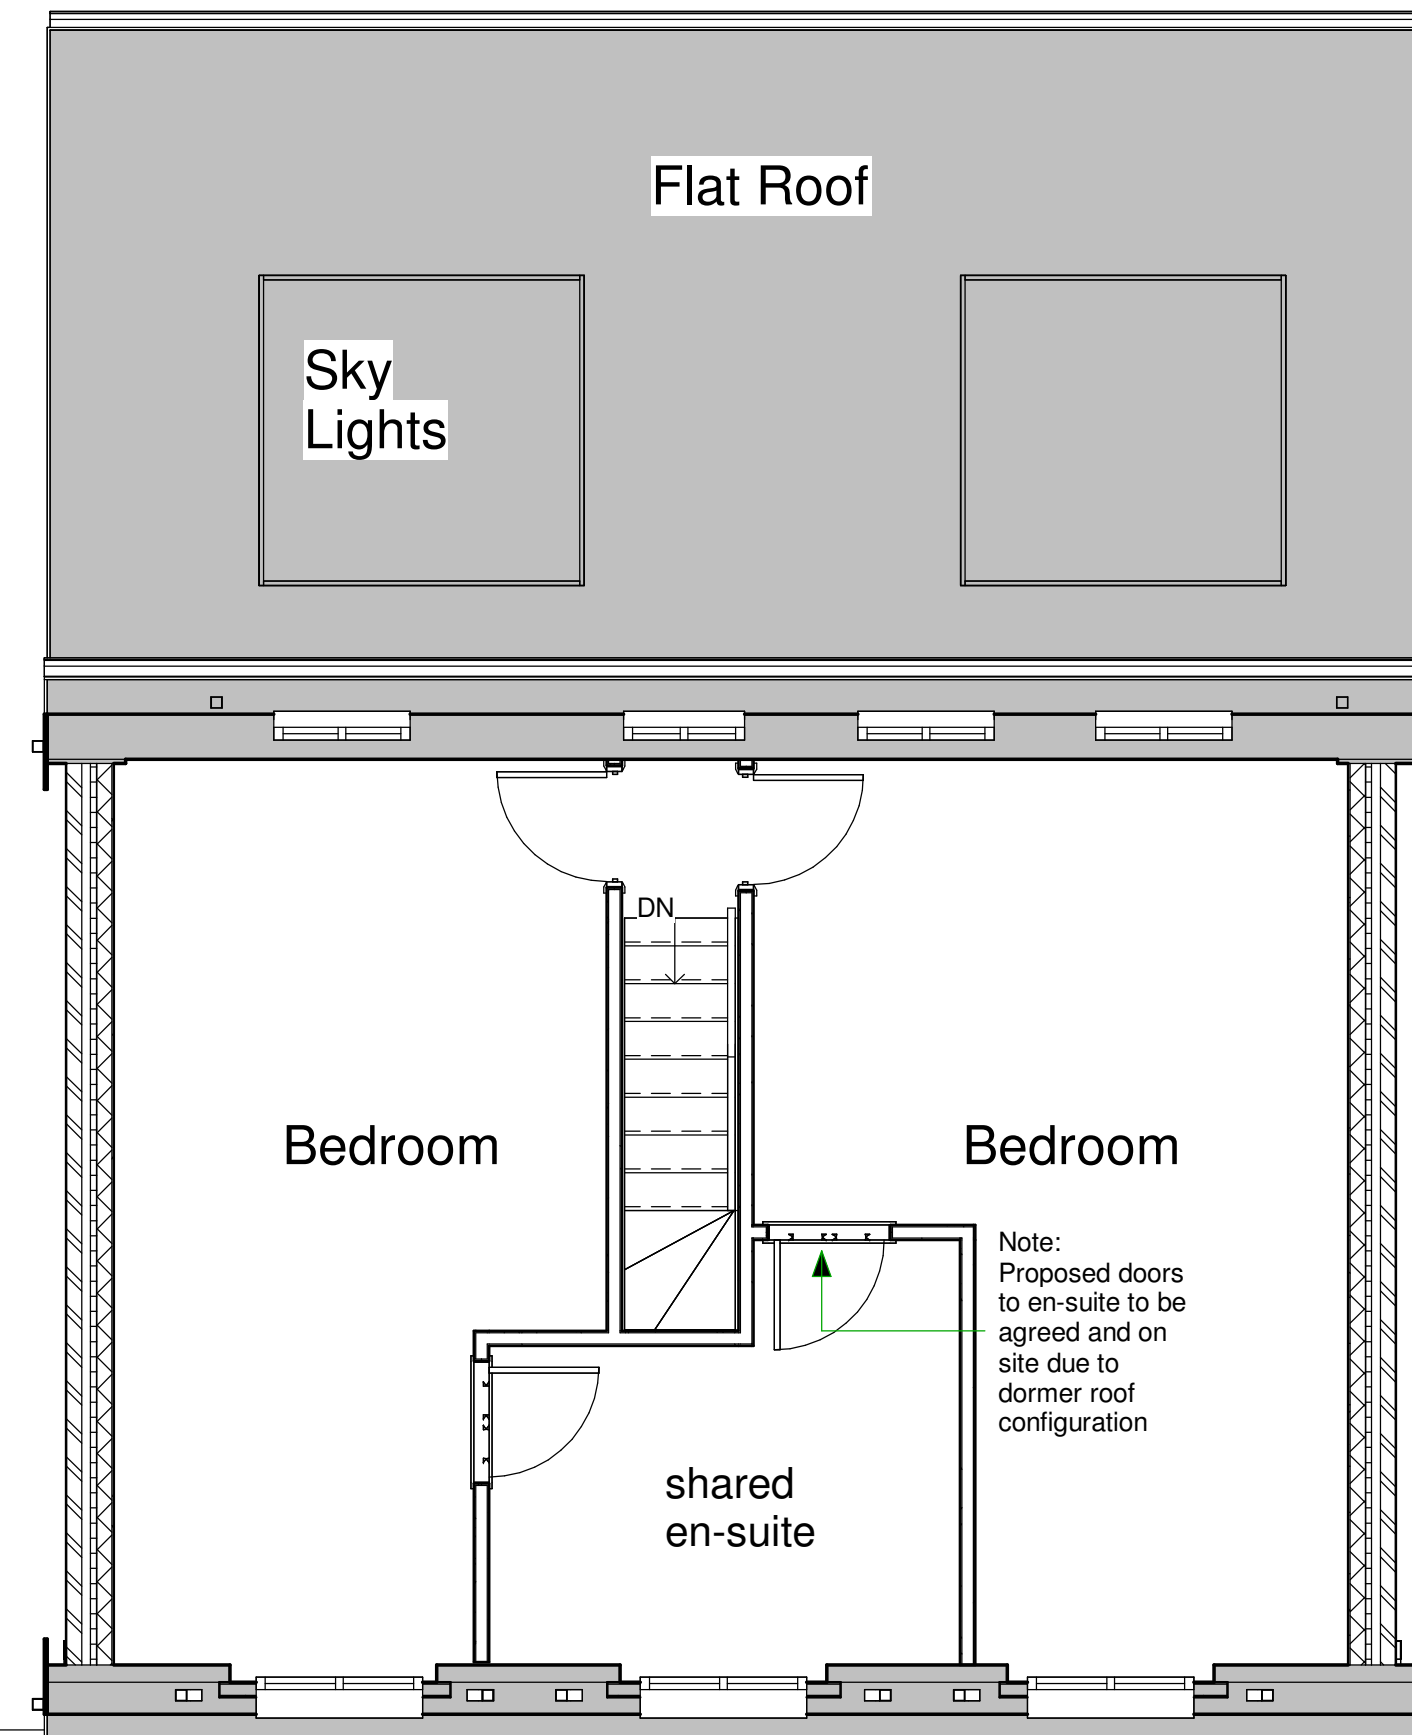

Proposed Loft Floor Plan
Scale 1:50

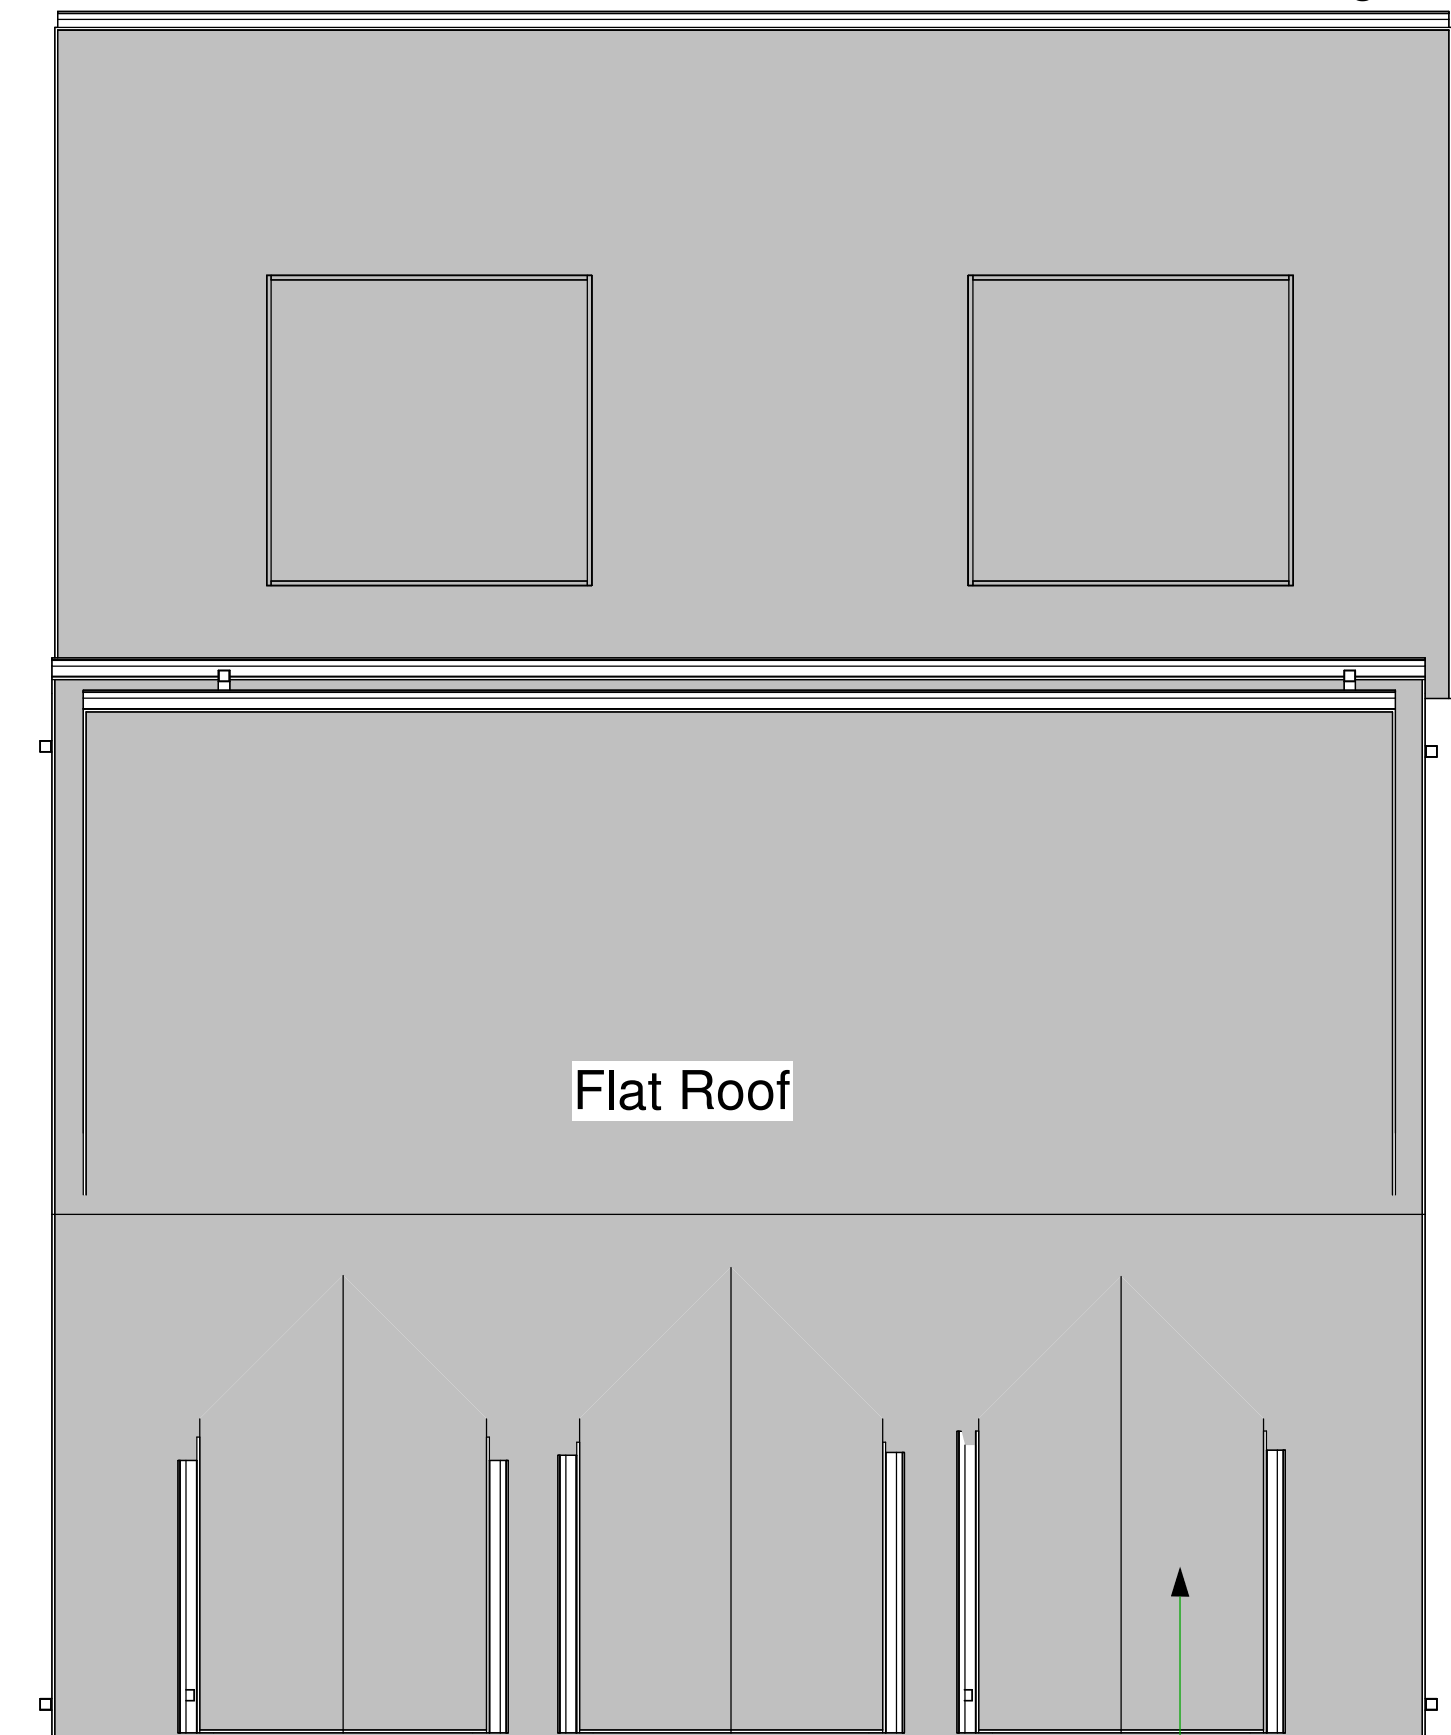


Proposed Roof Plan
Scale 1:50




Proposed Front Elevation
Scale 1:50



Proposed Rear Elevation
Scale 1:50

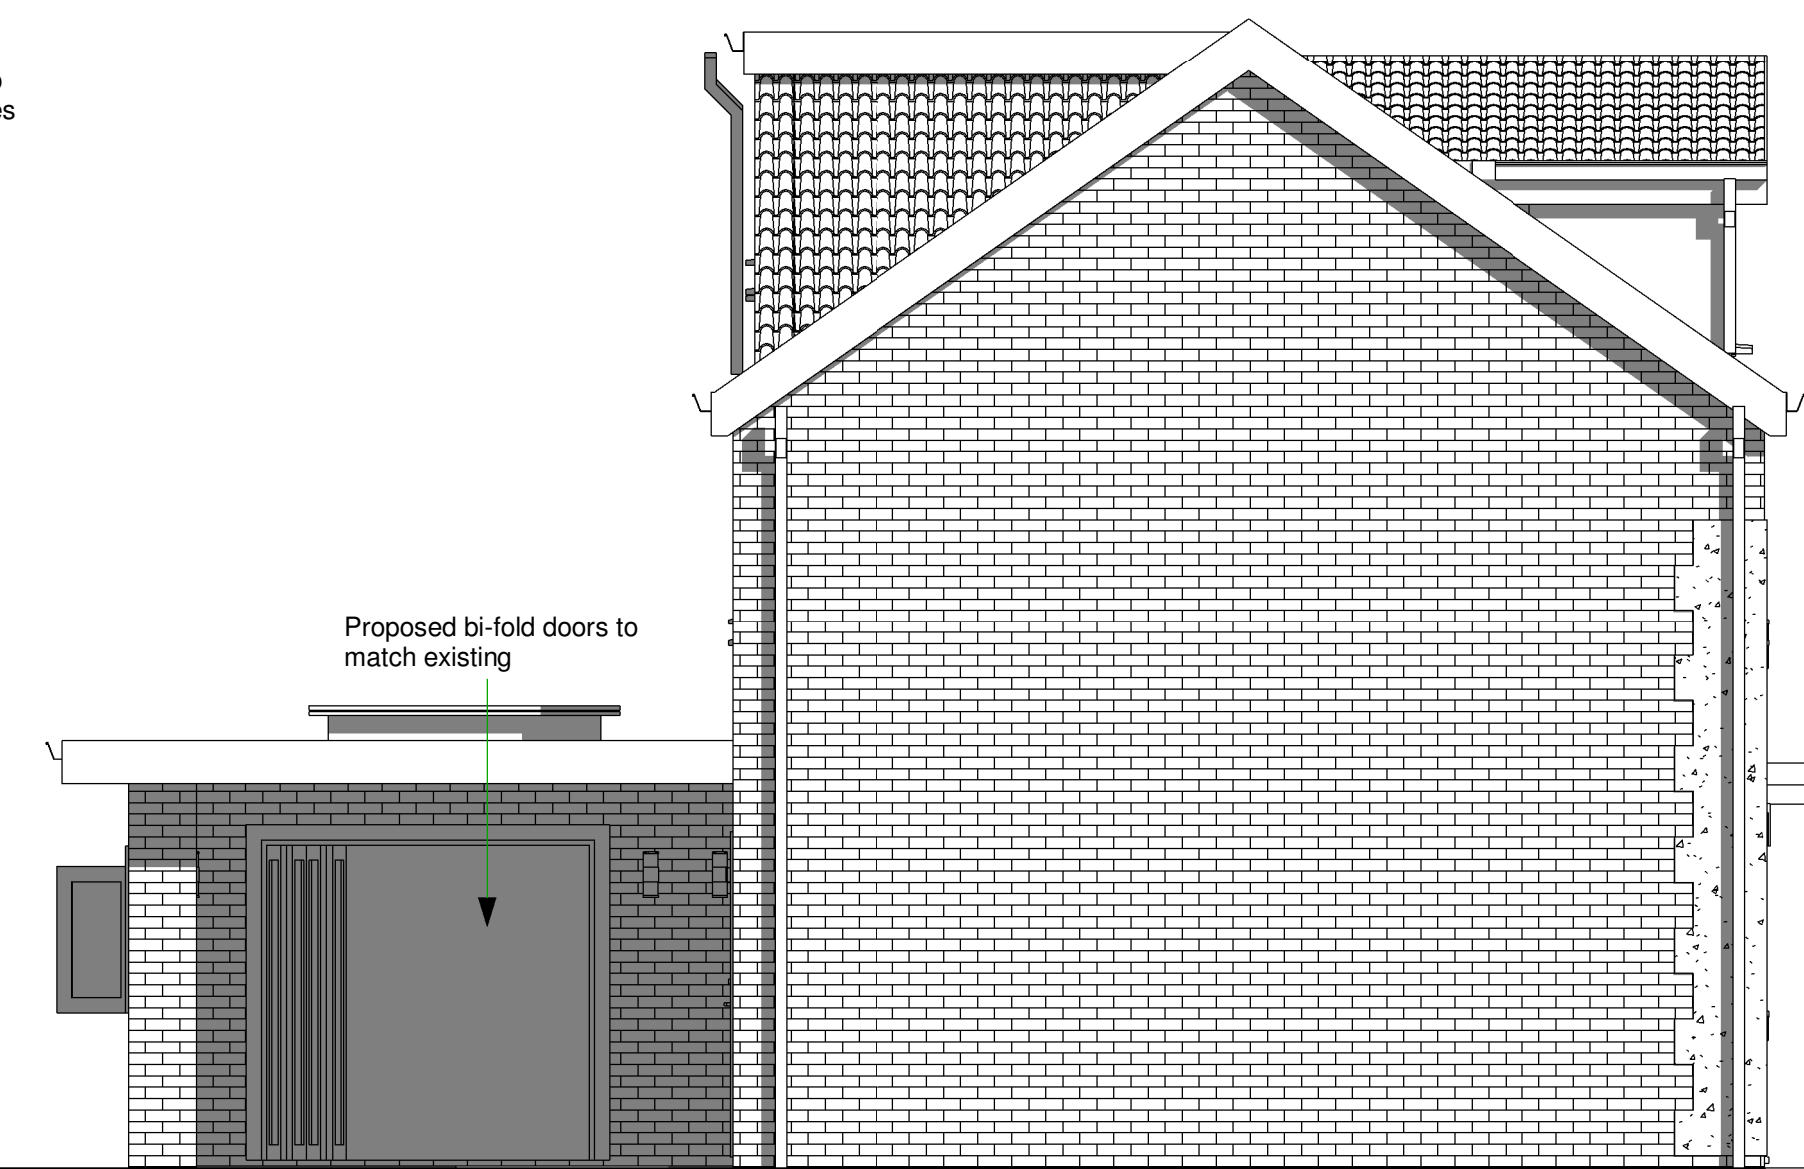

Proposed Side Elevation
Scale 1:50

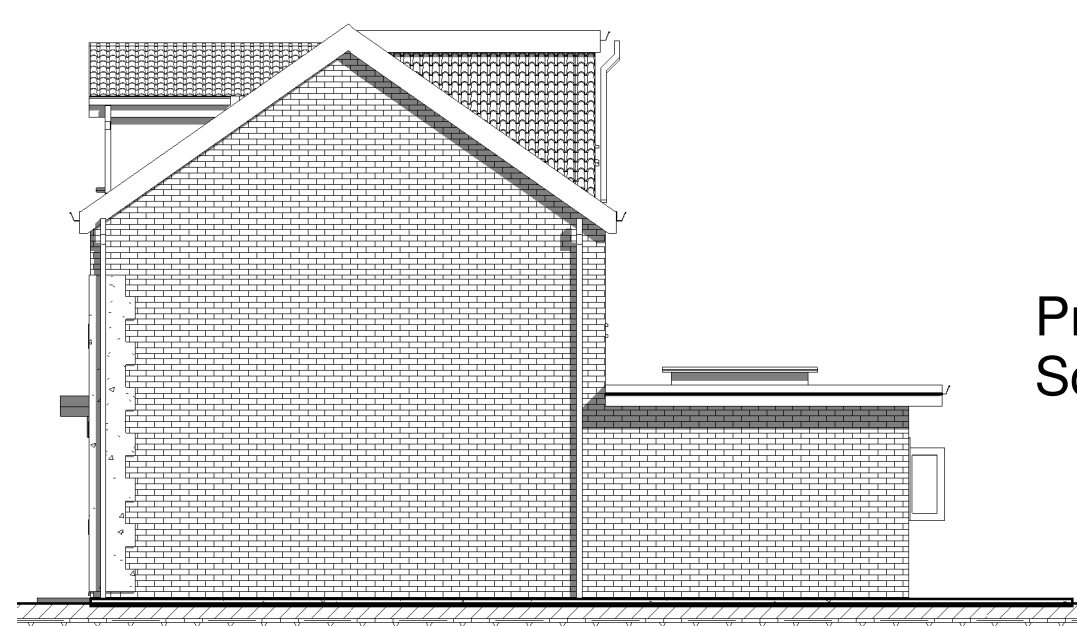

Proposed Side Elevation
Scale 1:100

Do not scale from this drawing

Rev	Description	Date	Issued	Dwn	Chk
A	Description of materials added.	26.09.25			

Client
Mrs Jane Smith

Project
Project Address
9 Biggins Gardens
Heywood OL10 2WF

Drawing

Proposed Plans, Elevations &
External Views

Scale	Date		
As indicated@A1	May 24		

HEAS
HOME EXTENSION ADVISORY SERVICE

Home Extension Advisory Service
Suite 318, Broadstone Mill, Broadstone Road, Stockport SK5 7DL
Email: info@heas.co.uk
Tel: 0161 443 4117

2024	01	02	Rev. No. A.
------	----	----	----------------