



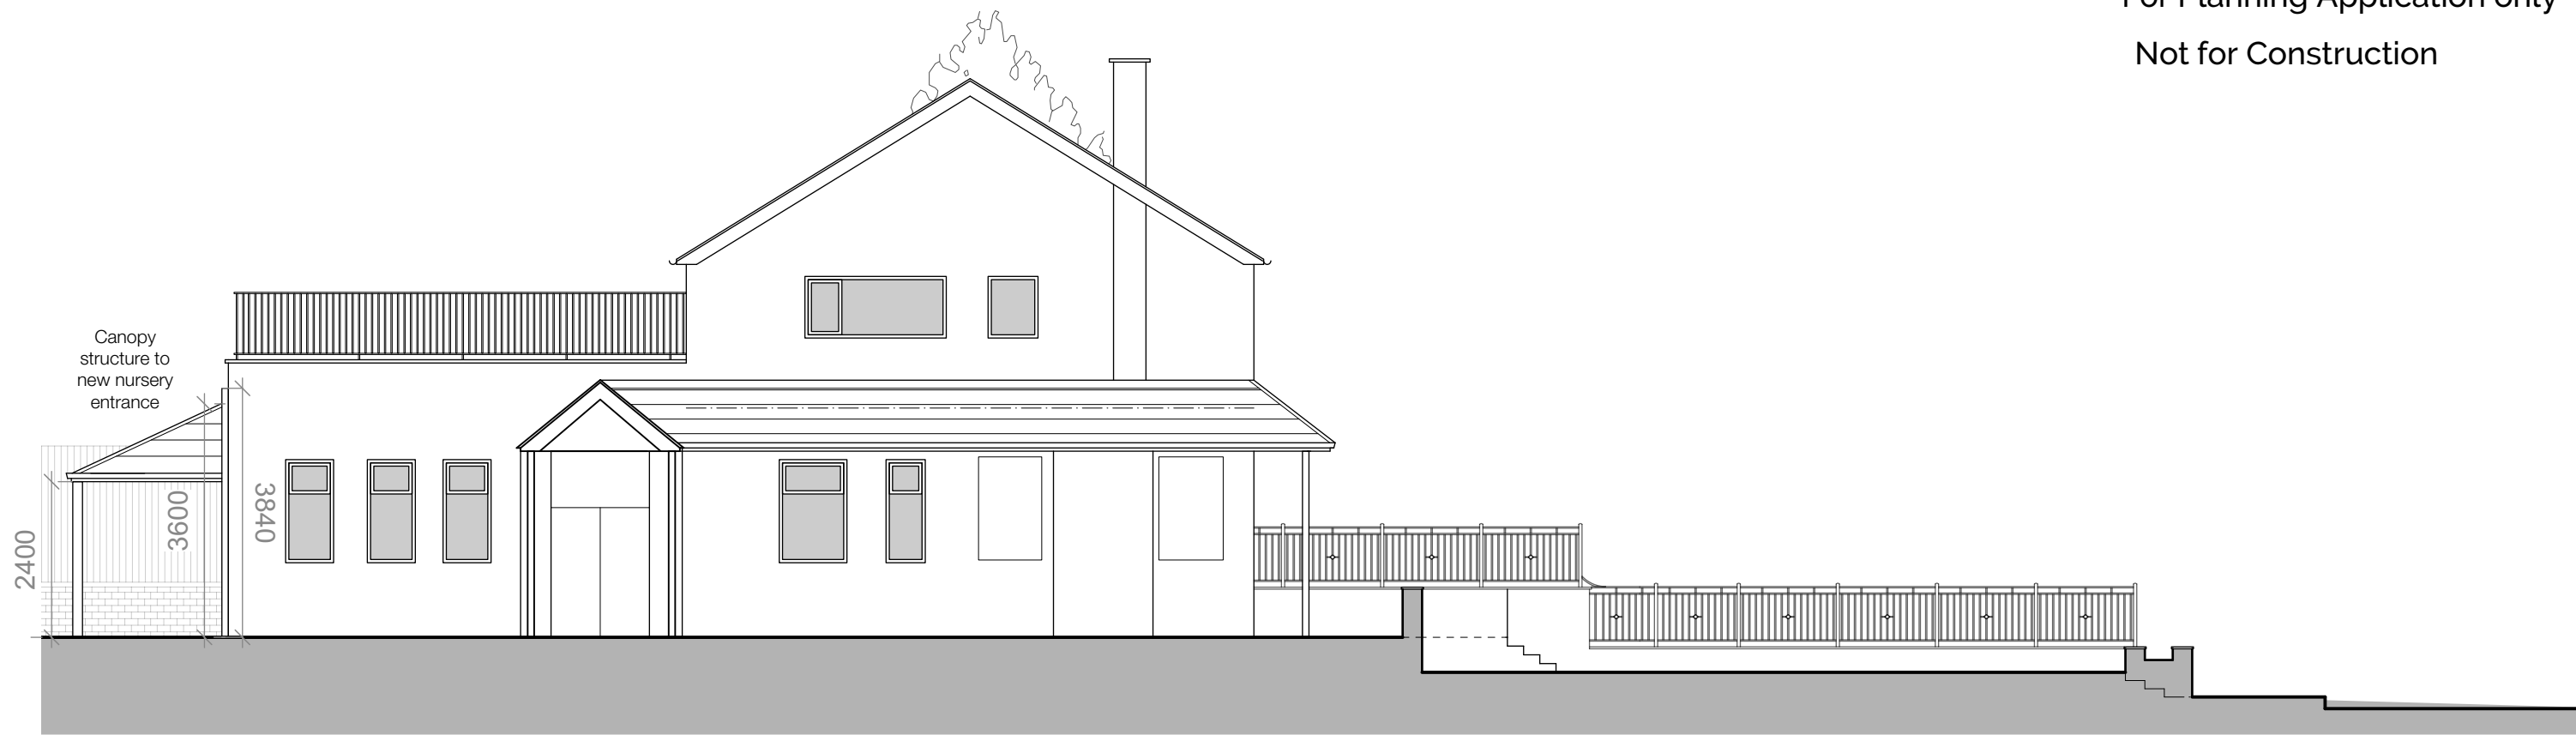

South West Elevation



North West Elevation

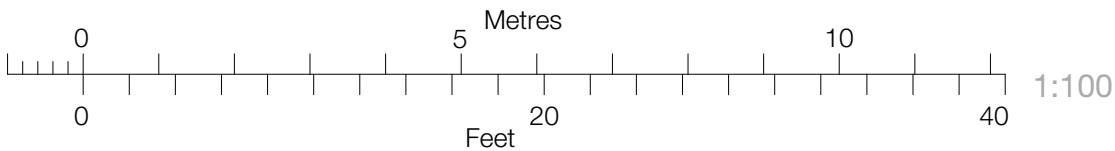

Revision	A	05/05/20	CI	Canopy structure altered
Project	Change of Use to Nursery			
Address	520 Bury Road, Rochdale			
Client	Mr E.Smethurst			
Drawing	Proposed Elevations			



Chartered Architects
RIBA Chartered Practice

www.storah.com

mail@storah.com

01706 813214

Scale	Sheet Size	Date	Drawn
1:100	ISO A3	Feb 20	LA

Drawing Number	Revision
19-081 - 221	A

© Storah Architecture Ltd.