


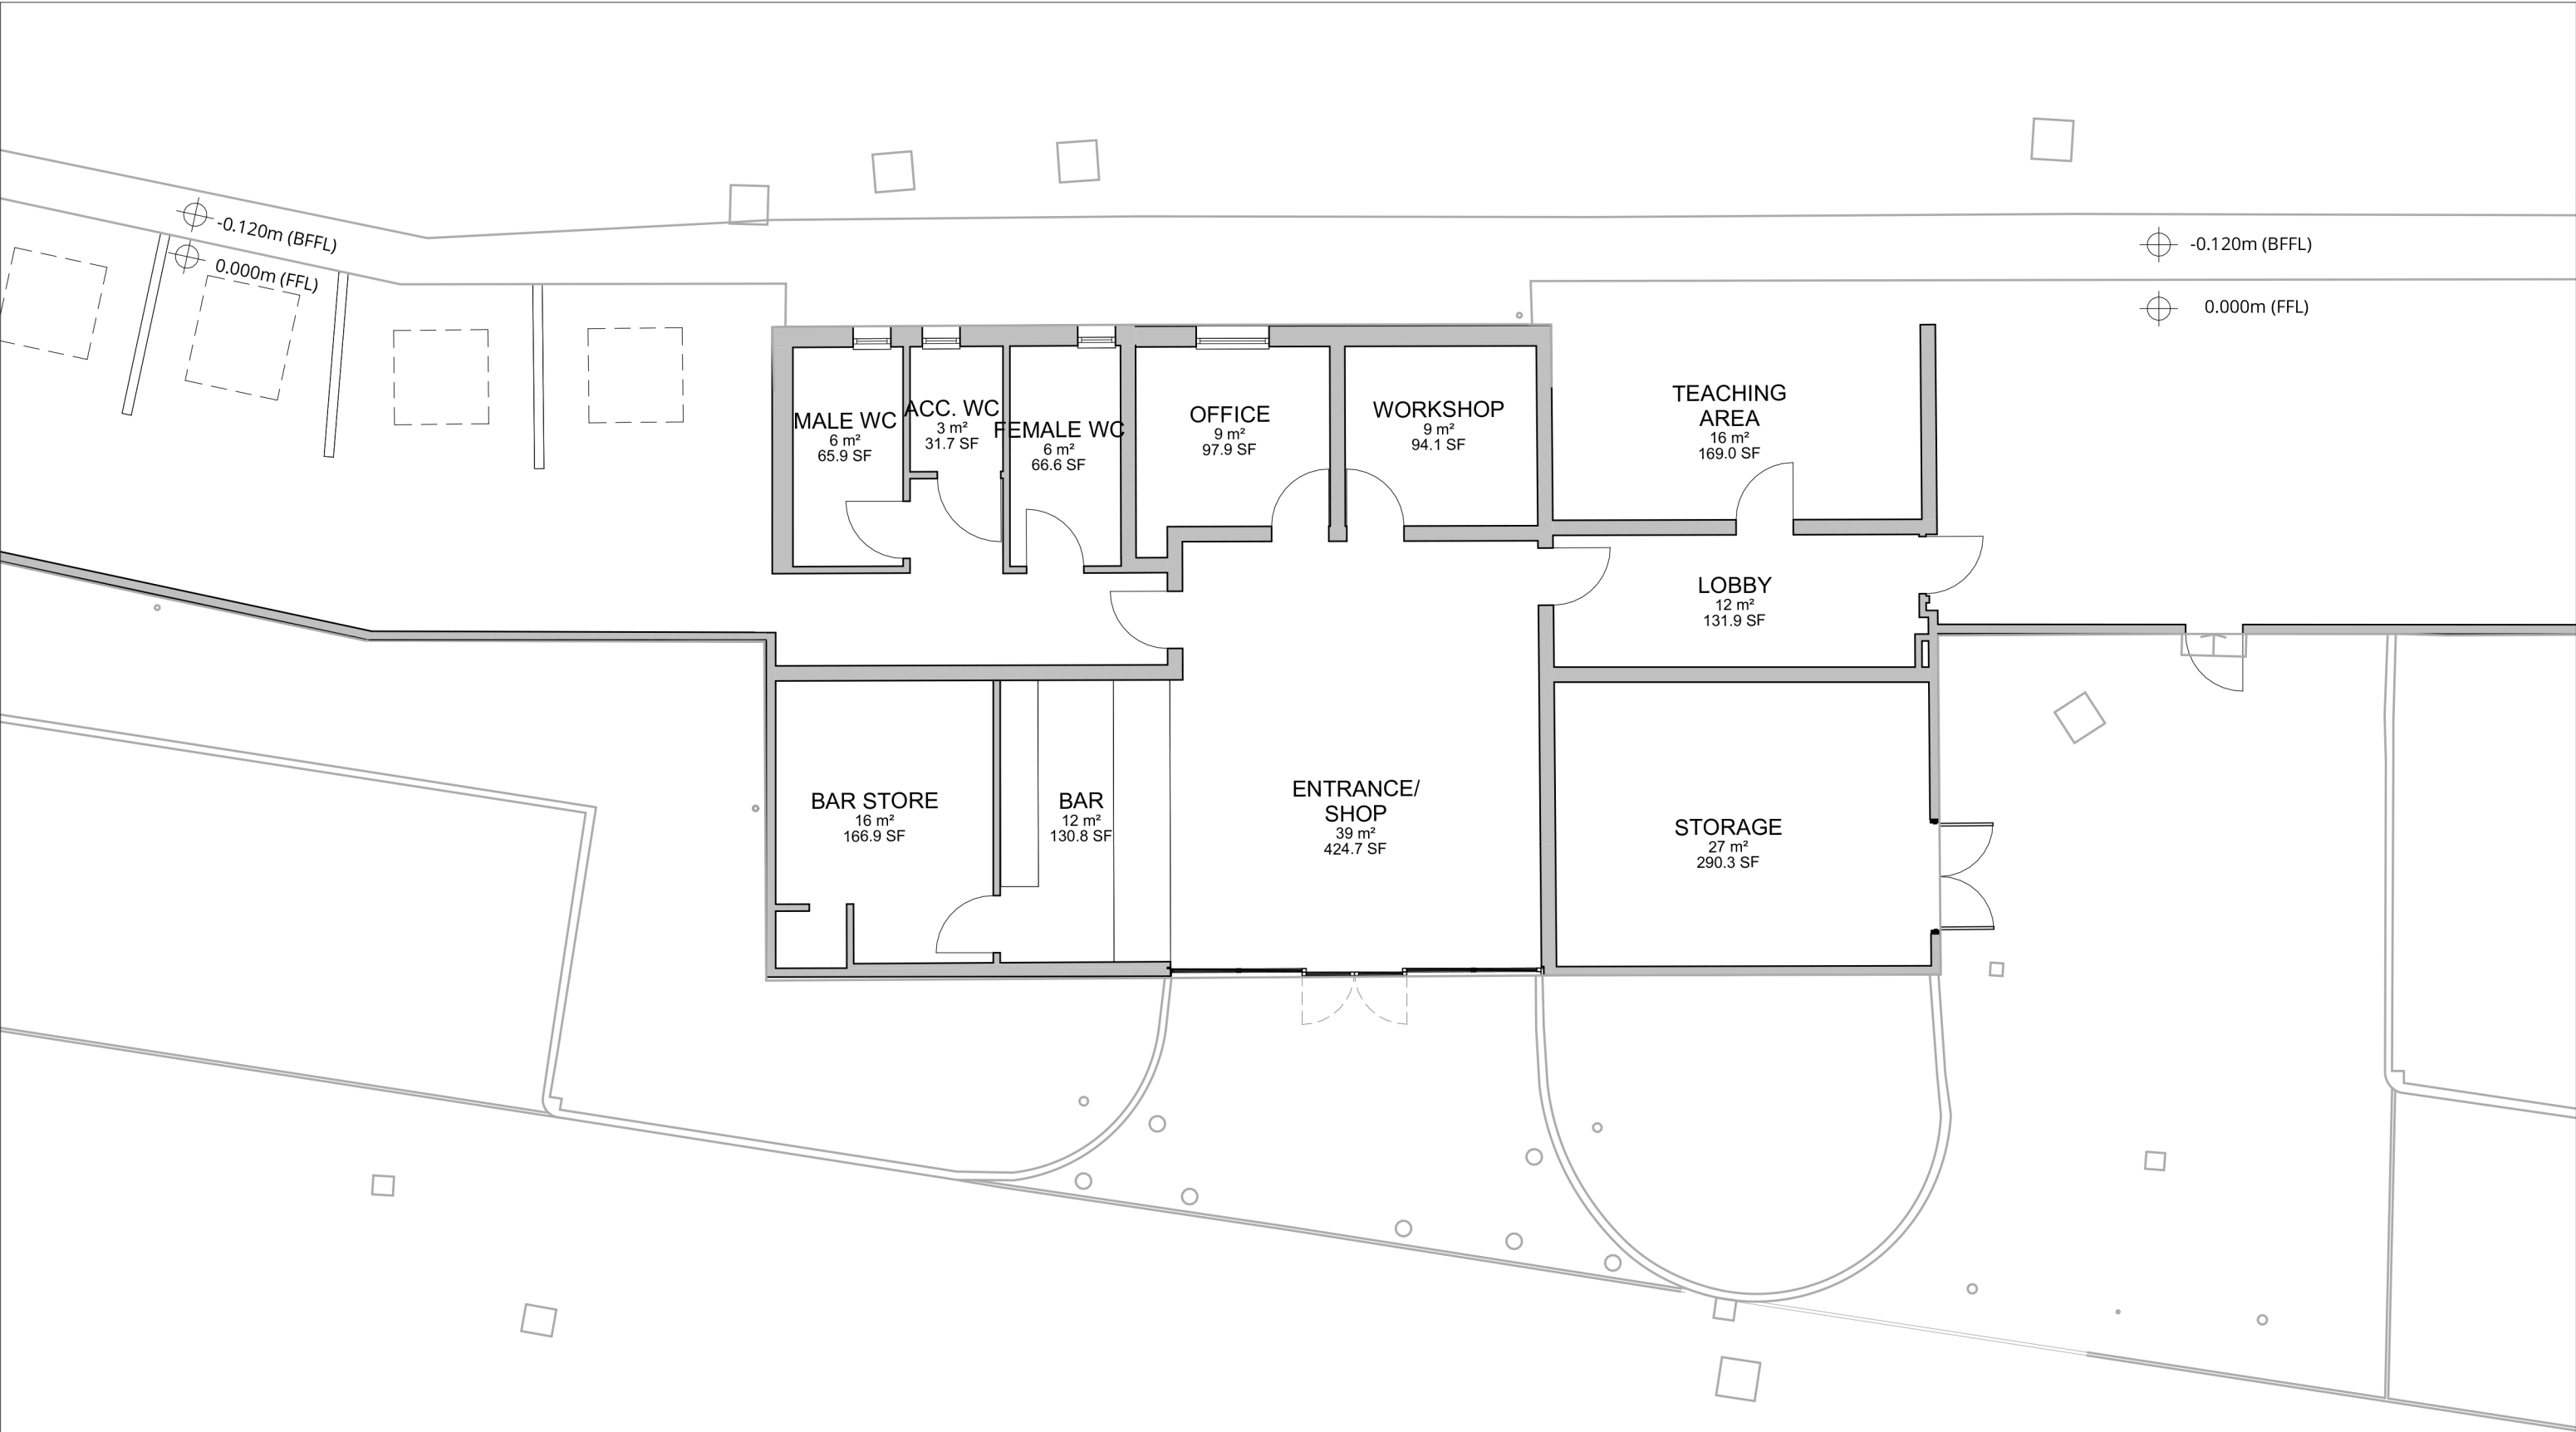

1 Existing Ground Floor Plan - Entrance & Ancillary Spaces
1 : 100

RALA SHALL HAVE NO RESPONSIBILITY FOR ANY USE MADE OF THIS DOCUMENT OTHER THAN FOR THAT WHICH IT WAS PREPARED AND ISSUED. ALL DIMENSIONS SHOULD BE CHECKED ON SITE. DO NOT SCALE FROM THIS DRAWING

ANY DRAWING ERRORS OR DIVERGENCIES SHOULD BE BROUGHT TO THE ATTENTION OF RALA AT THE ADDRESS SHOWN BELOW.

DRAWINGS SHALL BE READ IN CONJUNCTION WITH THE FOLLOWING BEFORE WORK COMMENCES:

- THE CDM DESIGN ISSUES REGISTER
- THE RALA RISK SERIES OF DRAWINGS
- THE PROJECT CDM RISK REGISTER

P00	First Issue	RB	RB	26.07.23
P01	Planning Review	RB	RB	10.06.24

CLIENT

11 Hackford Close,
Brandlesholme,
Bury,
Greater Manchester,
BL8 1XP
United Kingdom

T +44 [0]7564 361 972

Rachel Ann Lucy
RAL
Architect

PROJECT TITLE Bowlee Park Golf Driving Range		SCALE @ A3	
RDP JOB NUMBER P0019	ISO 27001 CLASSIFICATION Planning	1 : 100	
DRAWING TITLE Existing Entrance & Ancillary Spaces		DATE FIRST ISSUED 26/07/23	
DRAWING NO. BDR-RALA-ZZ-XX-DR-A(00)-0003		REVISION P01	

REVISION	DESCRIPTION	DRAWN	CHECKED	DATE	REVISION	DESCRIPTION	DRAWN	CHECKED	DATE
----------	-------------	-------	---------	------	----------	-------------	-------	---------	------

NOTES