

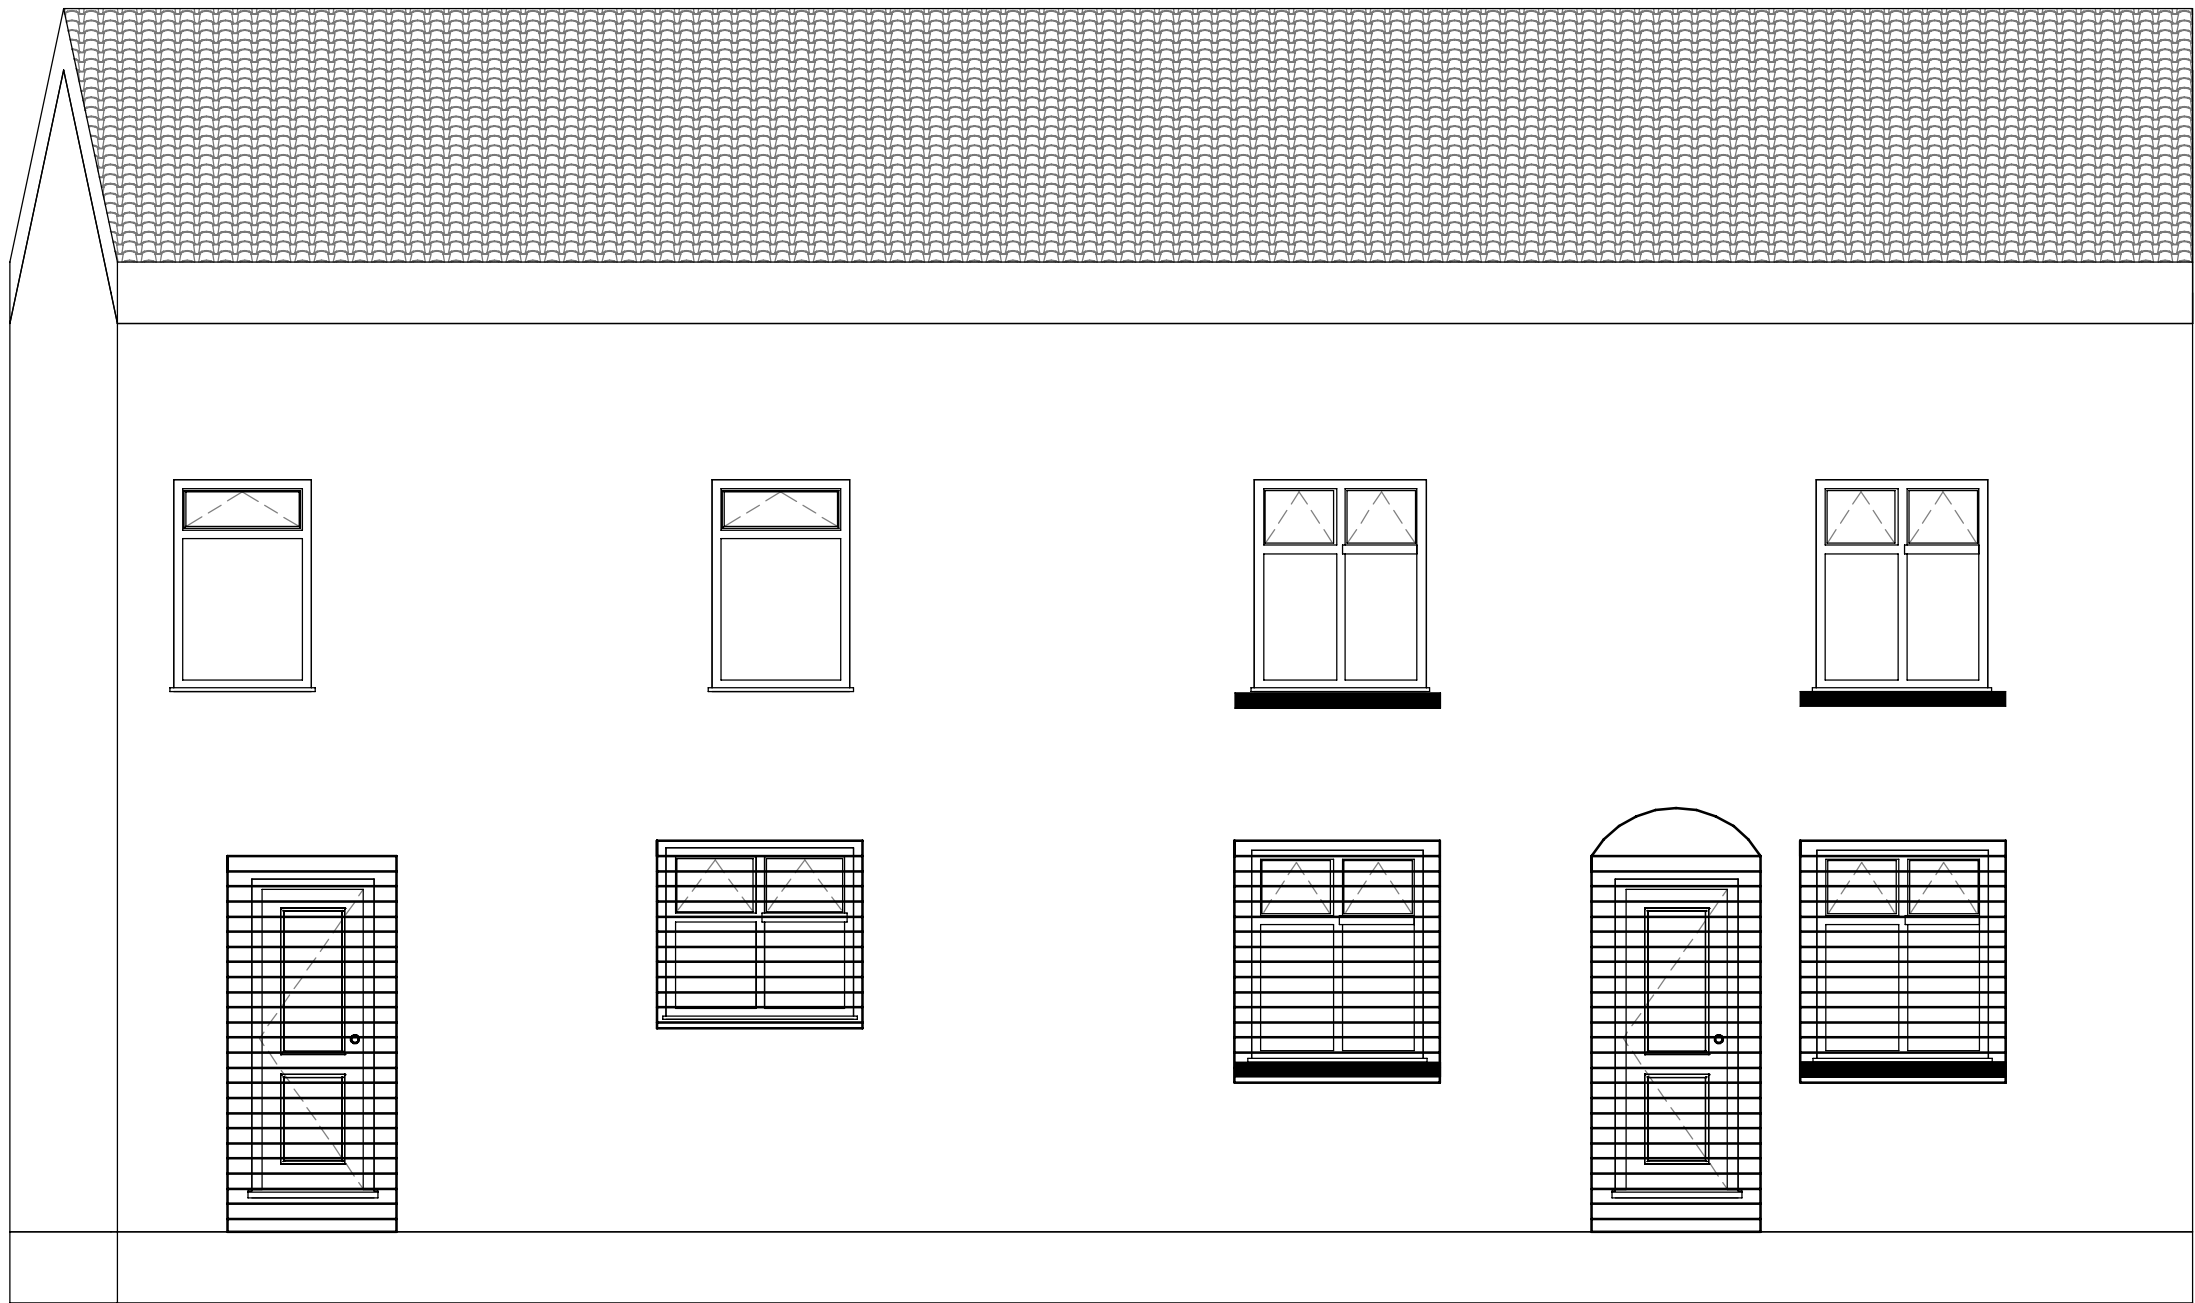


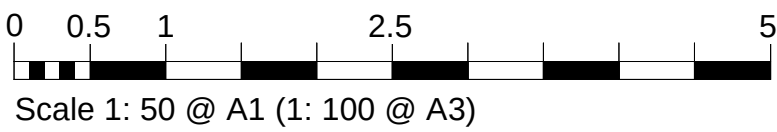


1 Existing Front Elevation

1 : 50

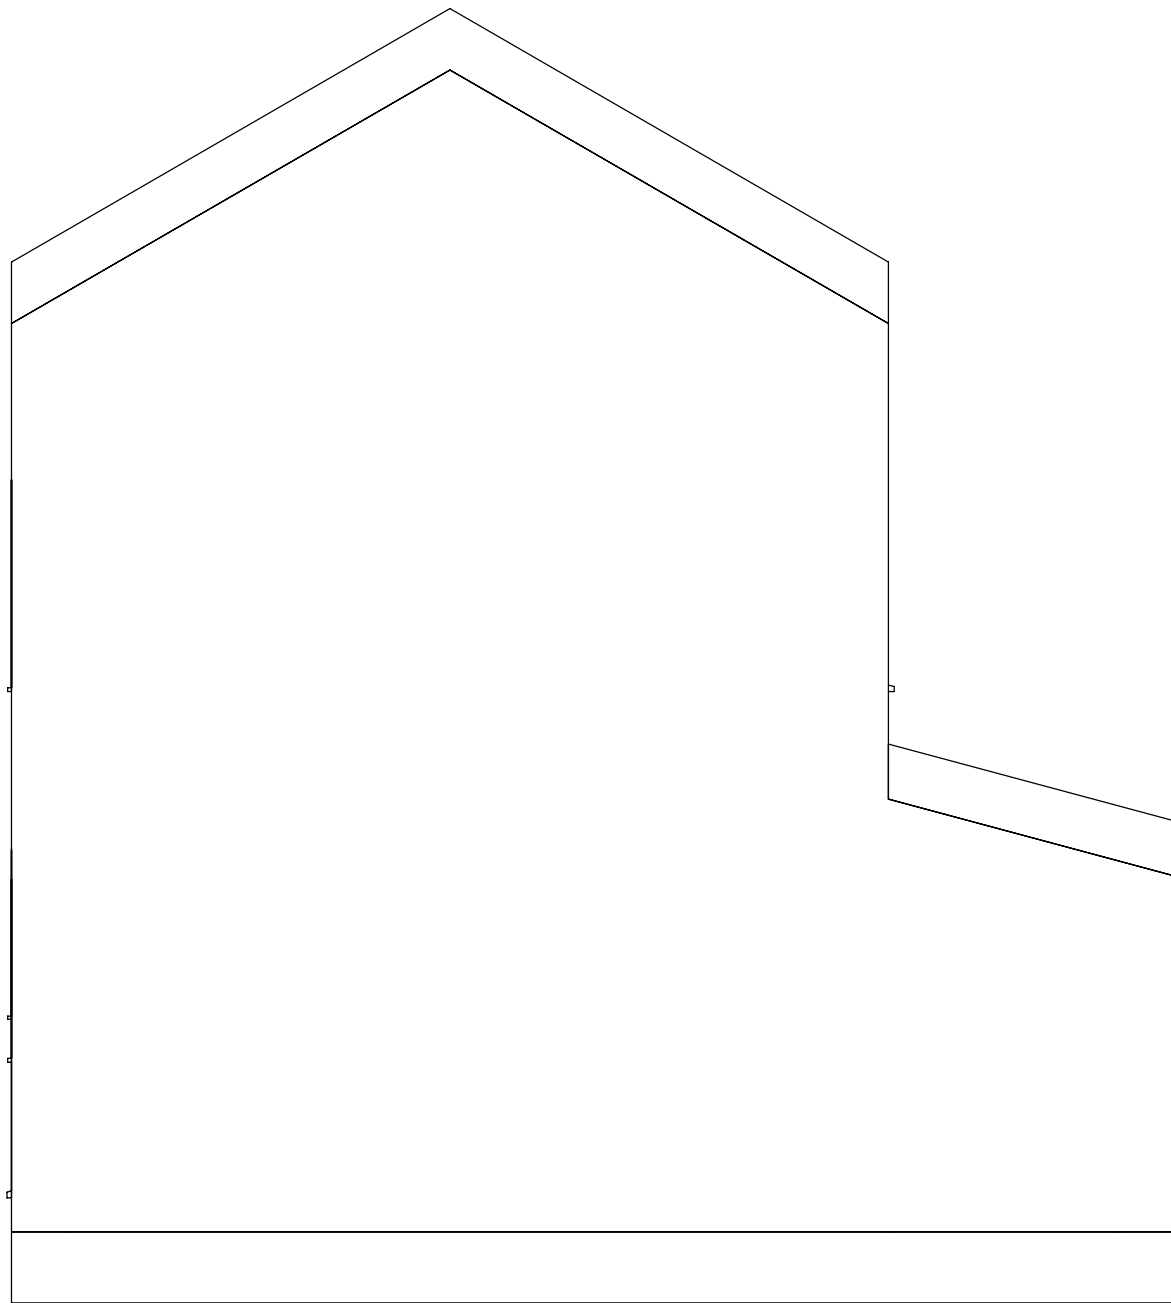


2 Existing Side Elevation A

1 : 50

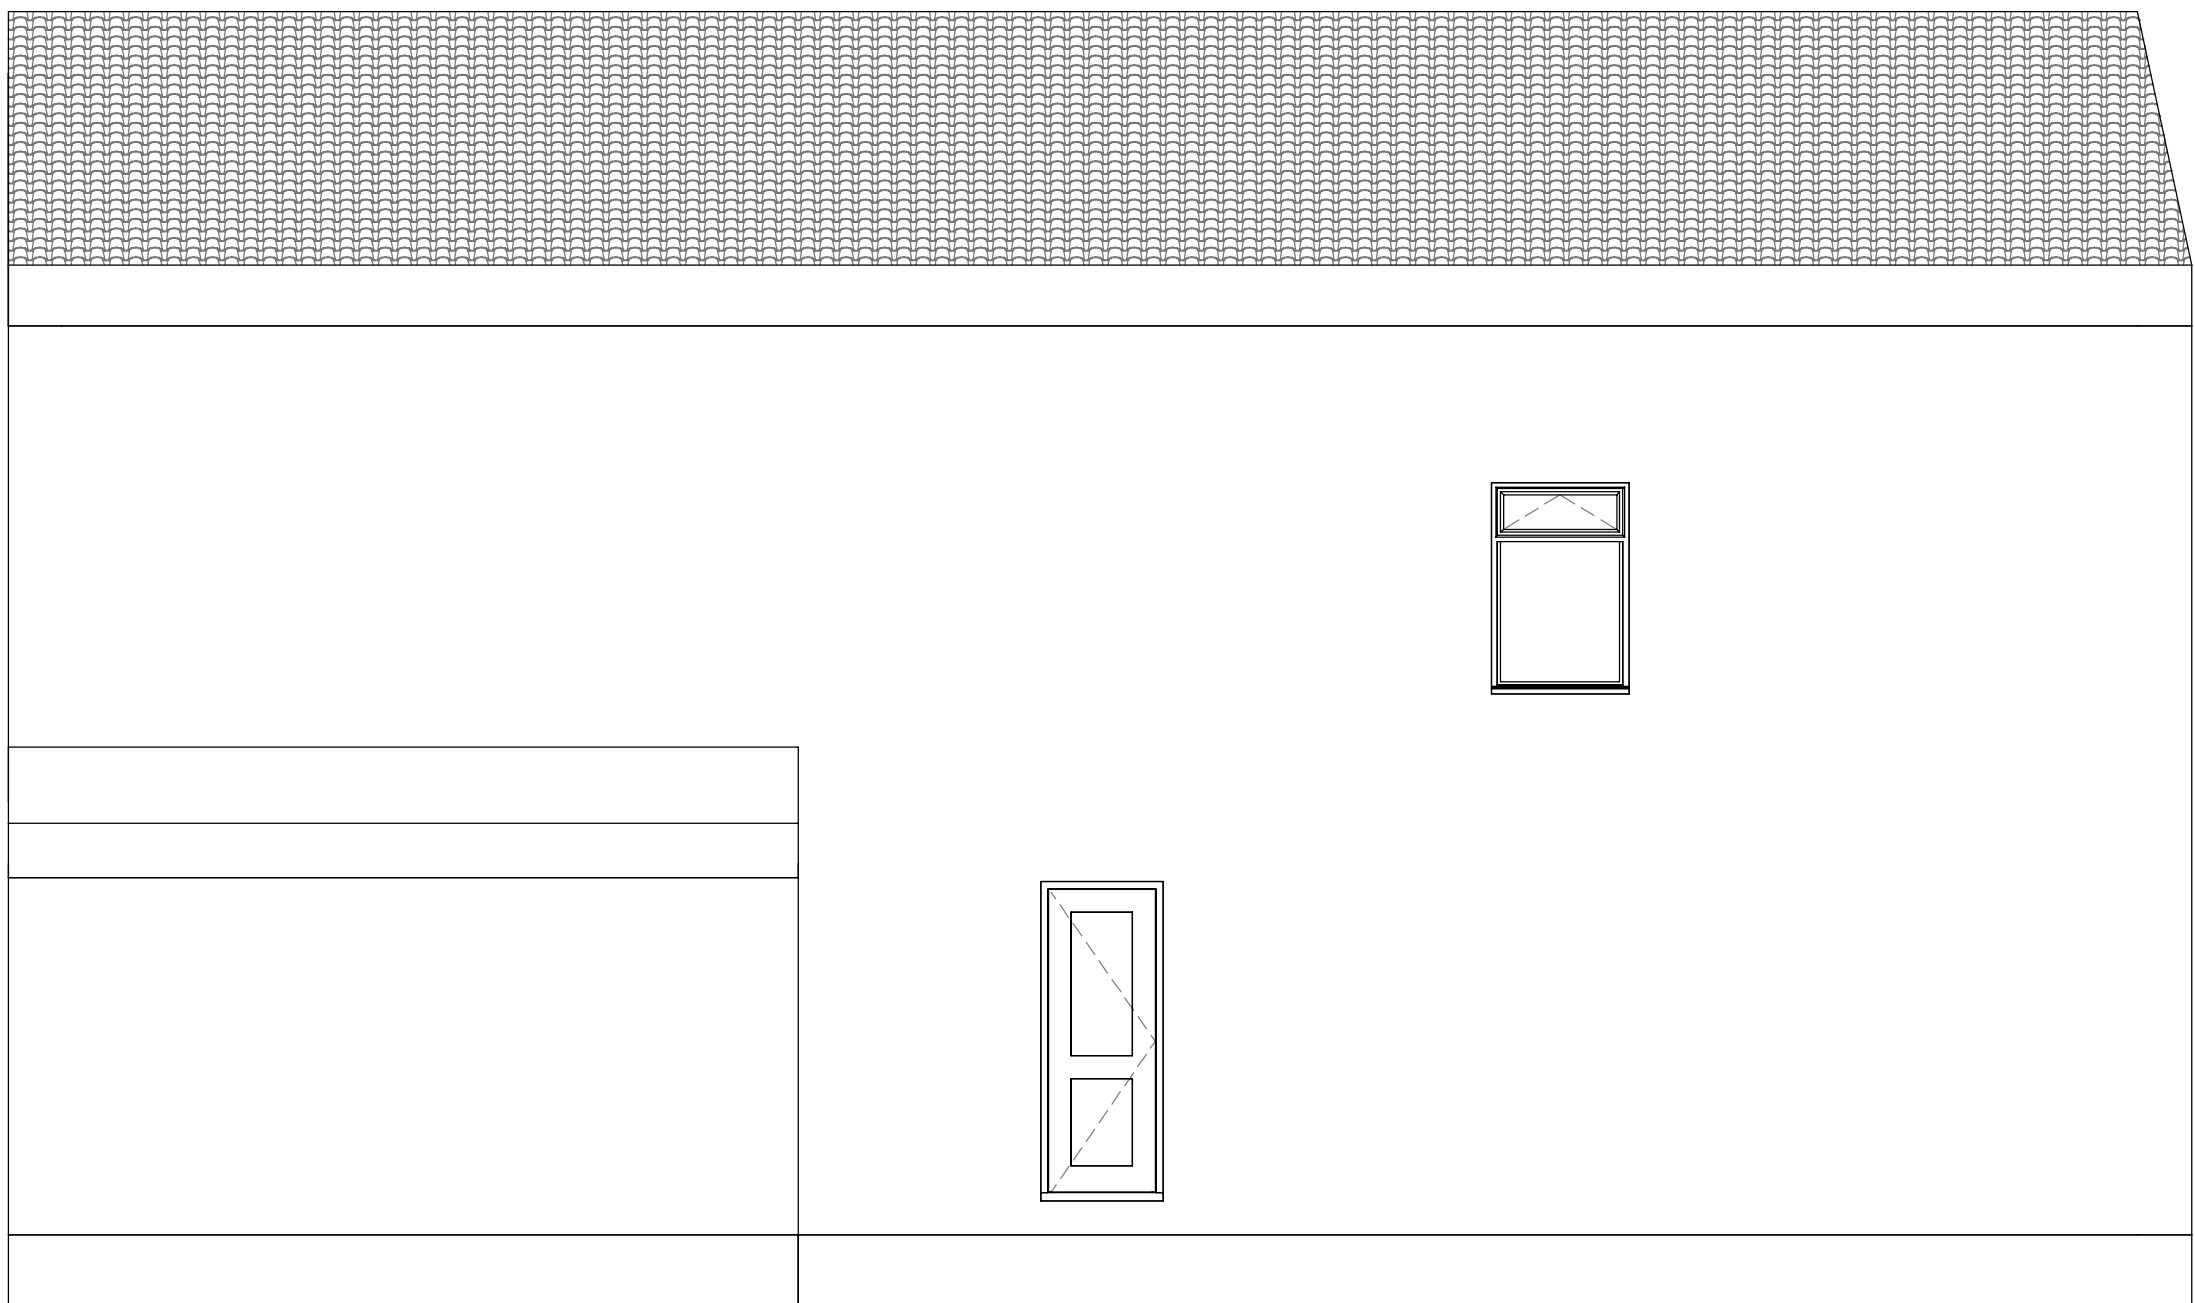

3 Existing Rear Elevation

1 : 50

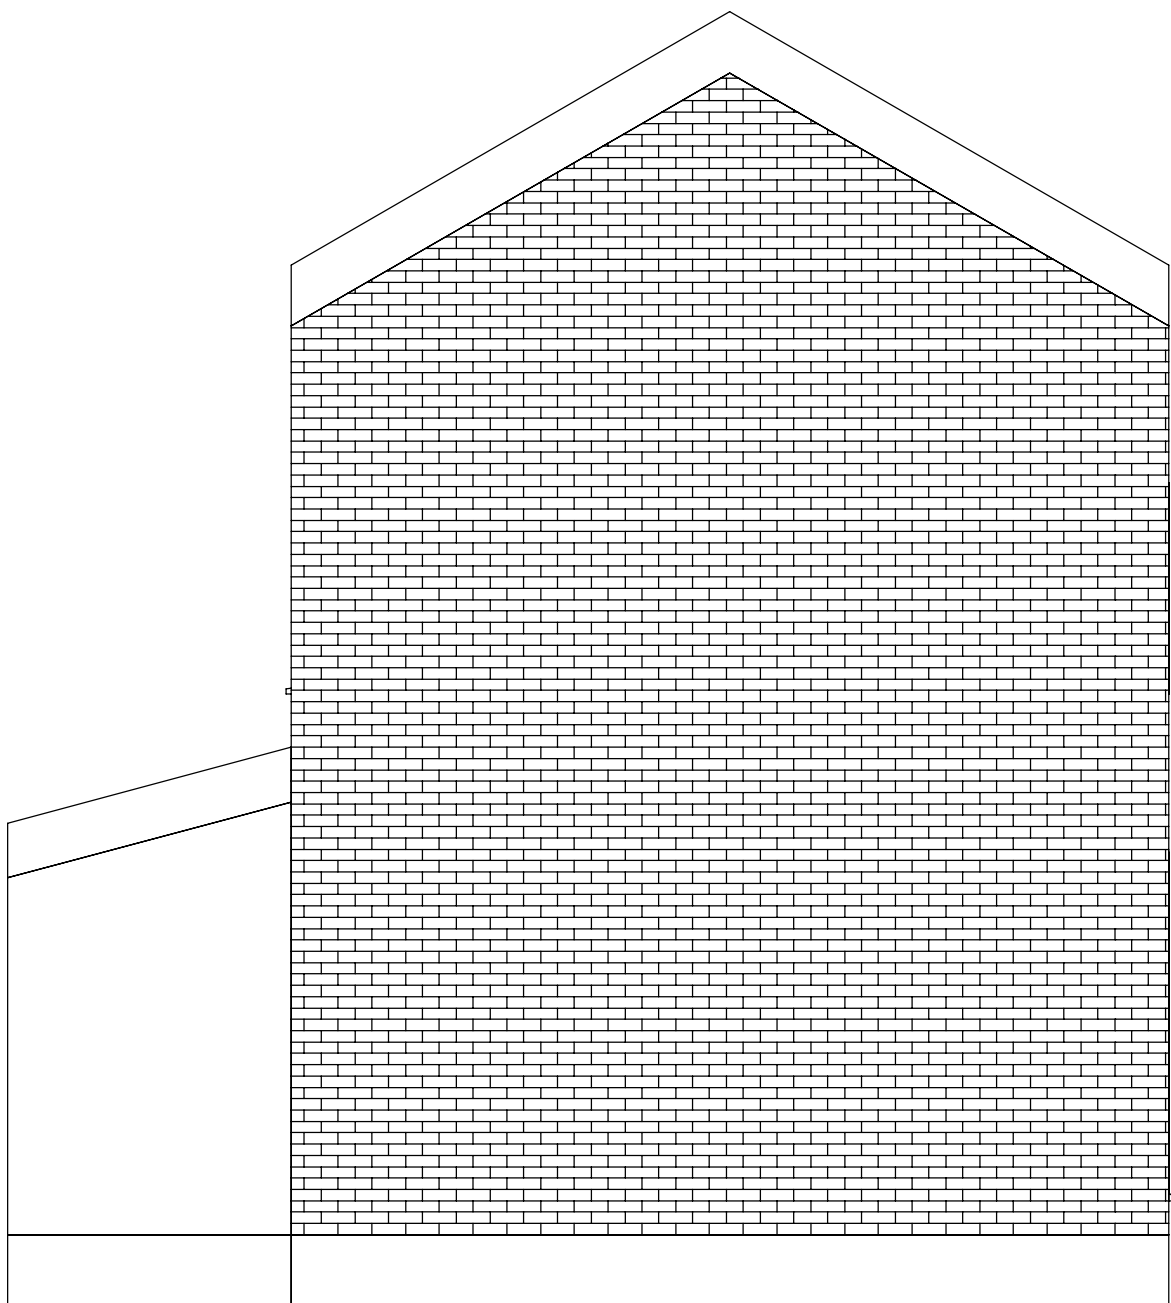

4 Existing Side Elevation B

1 : 50

Notes

Drawing intended for Planning purposes only.
All dimensions are to be checked prior to
construction work and any discrepancies are to
be identified to the Architect.

Revisions

AIM
Architectural Studios

Status
PLANNING

Client
Residencia Properties

Project
5-9 Ann St, Rochdale, OL16 1QQ

Title
Existing Elevations

Scale	Size	Date	Drawn	Checked
1 : 50	A1	07.06.24	MP	AV

Drawing No.
AM-222-A102

Rev.