


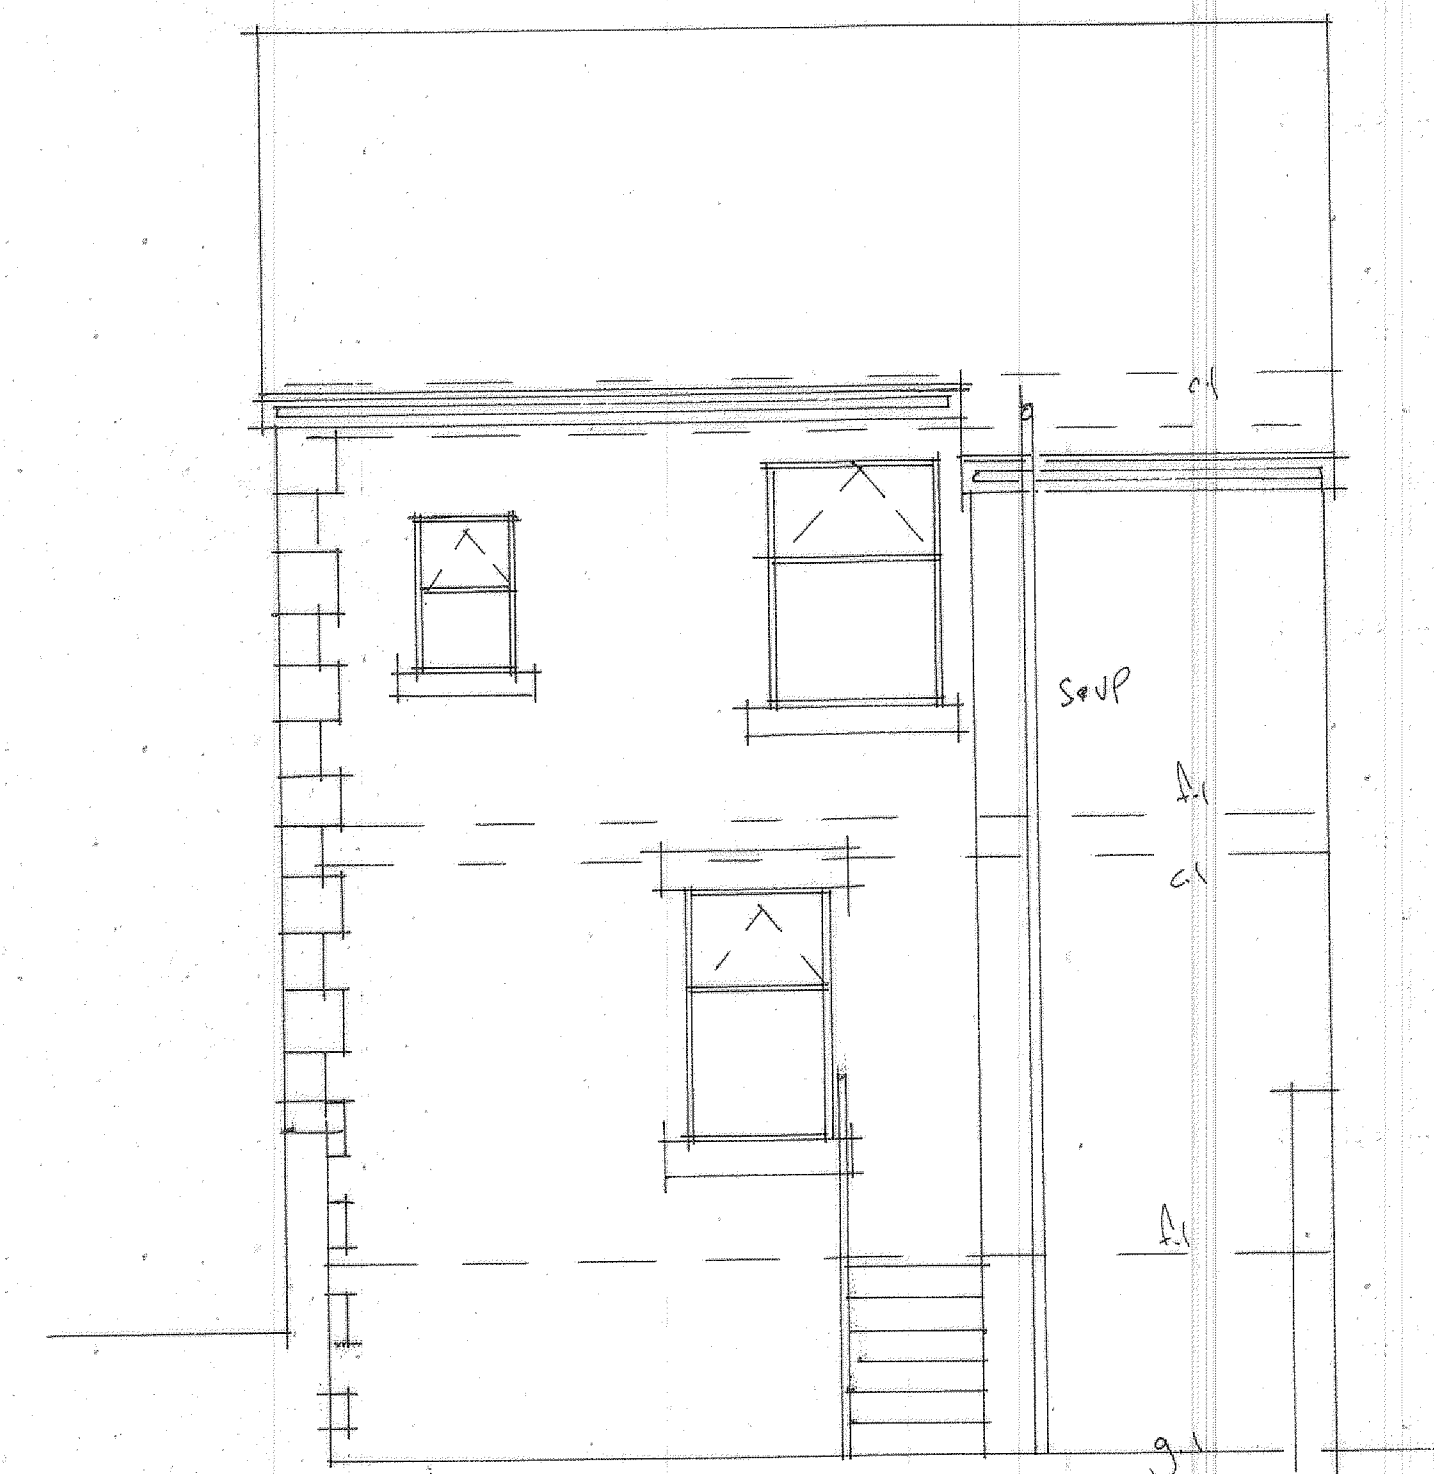


SIDE ELEVATION




FRONT ELEVATION



REAR ELEVATION

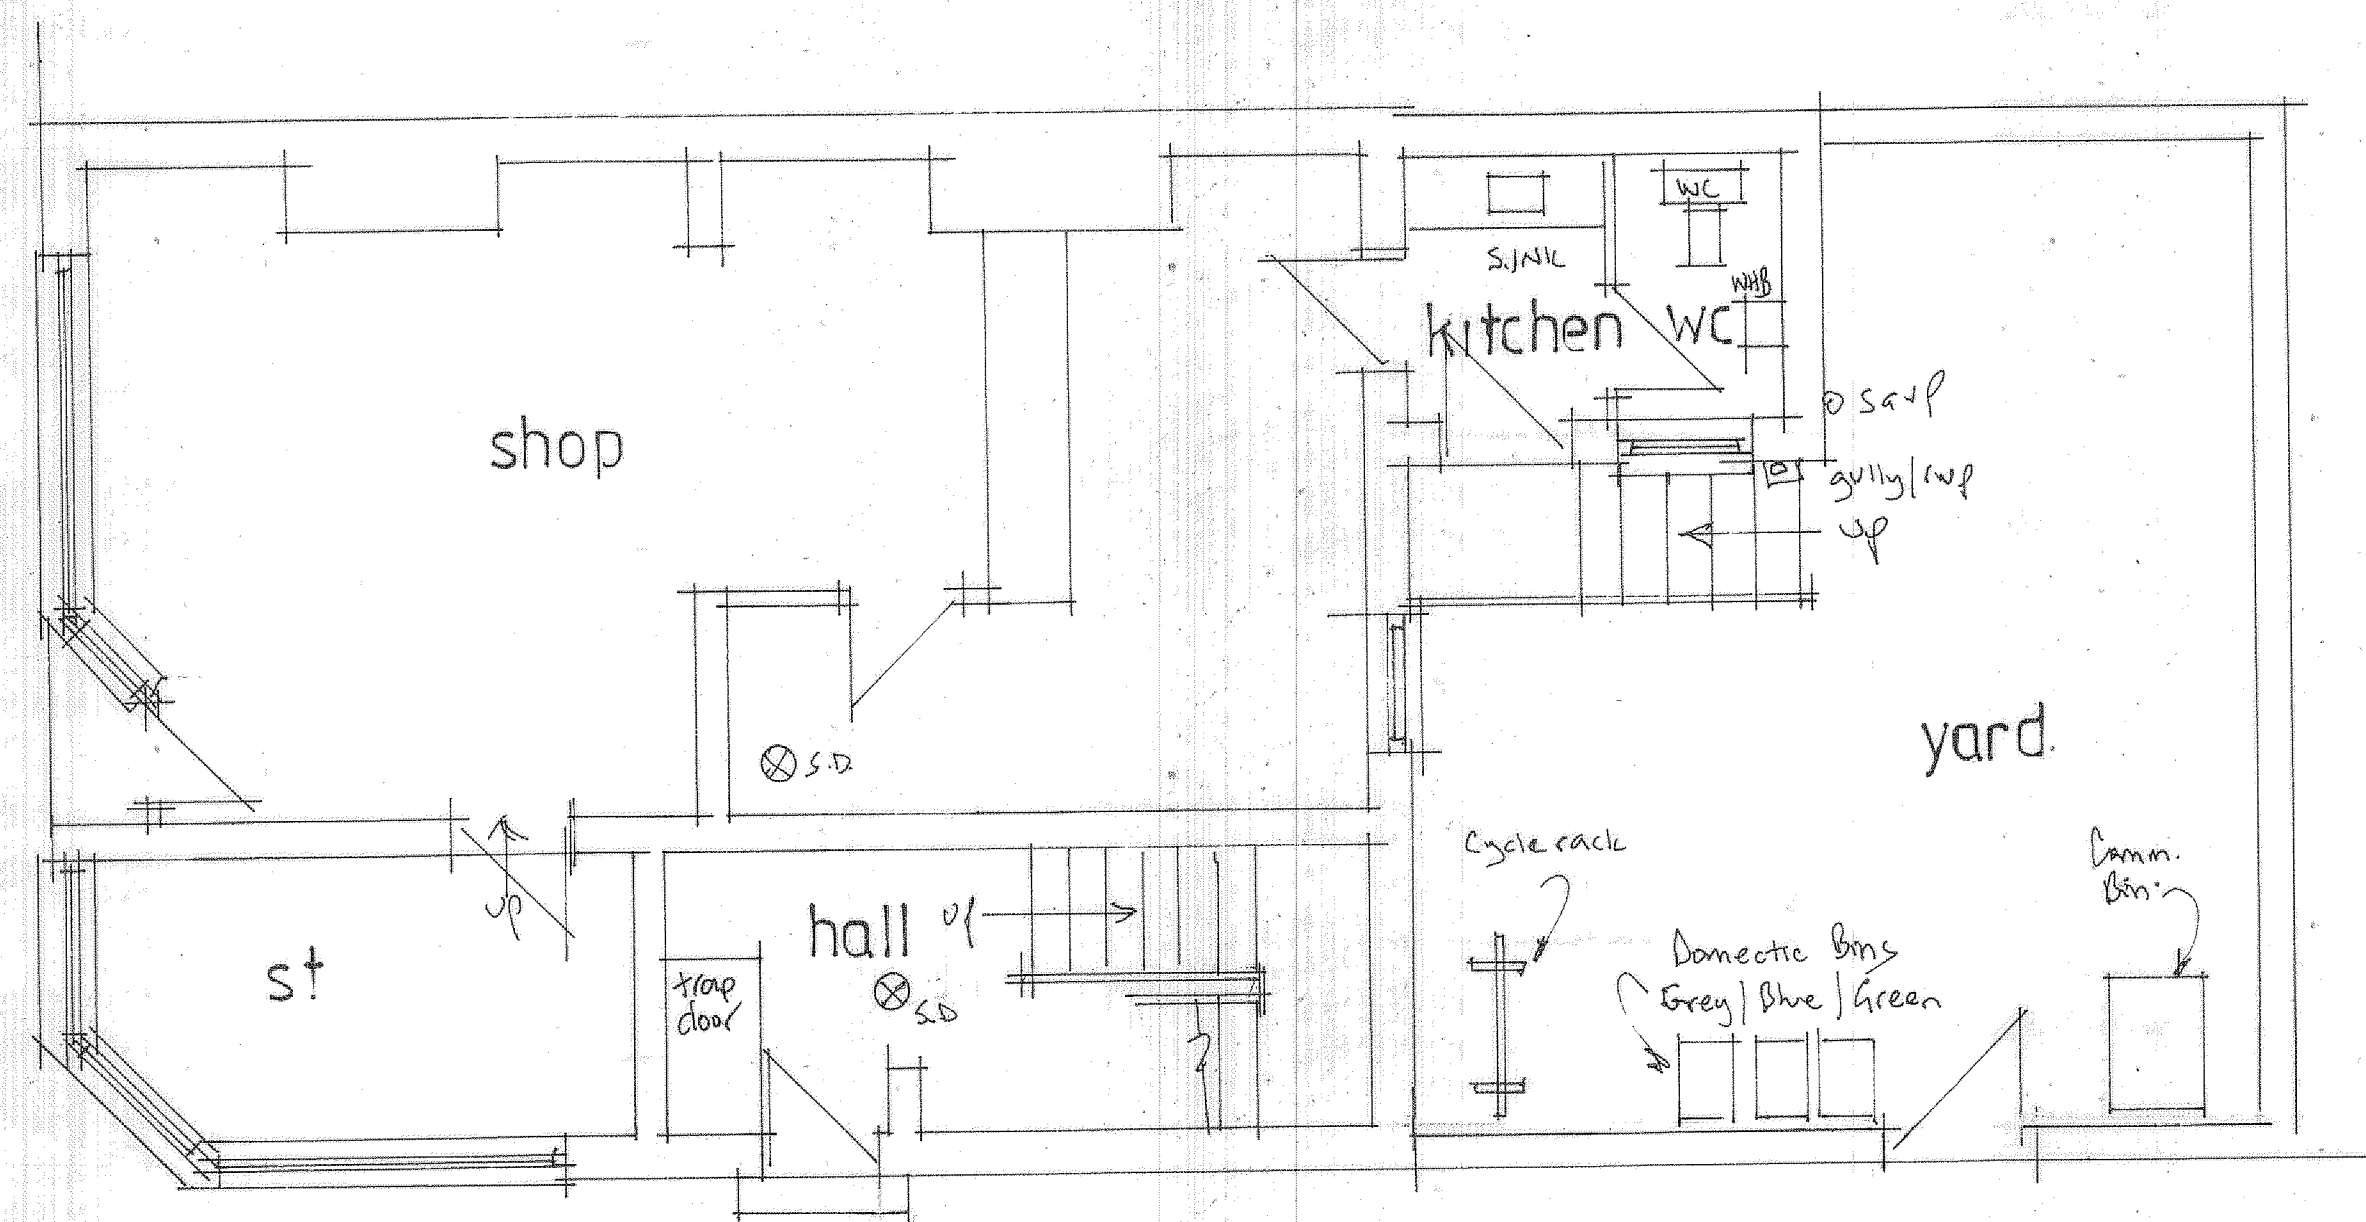

GROUND FLOOR LAYOUT

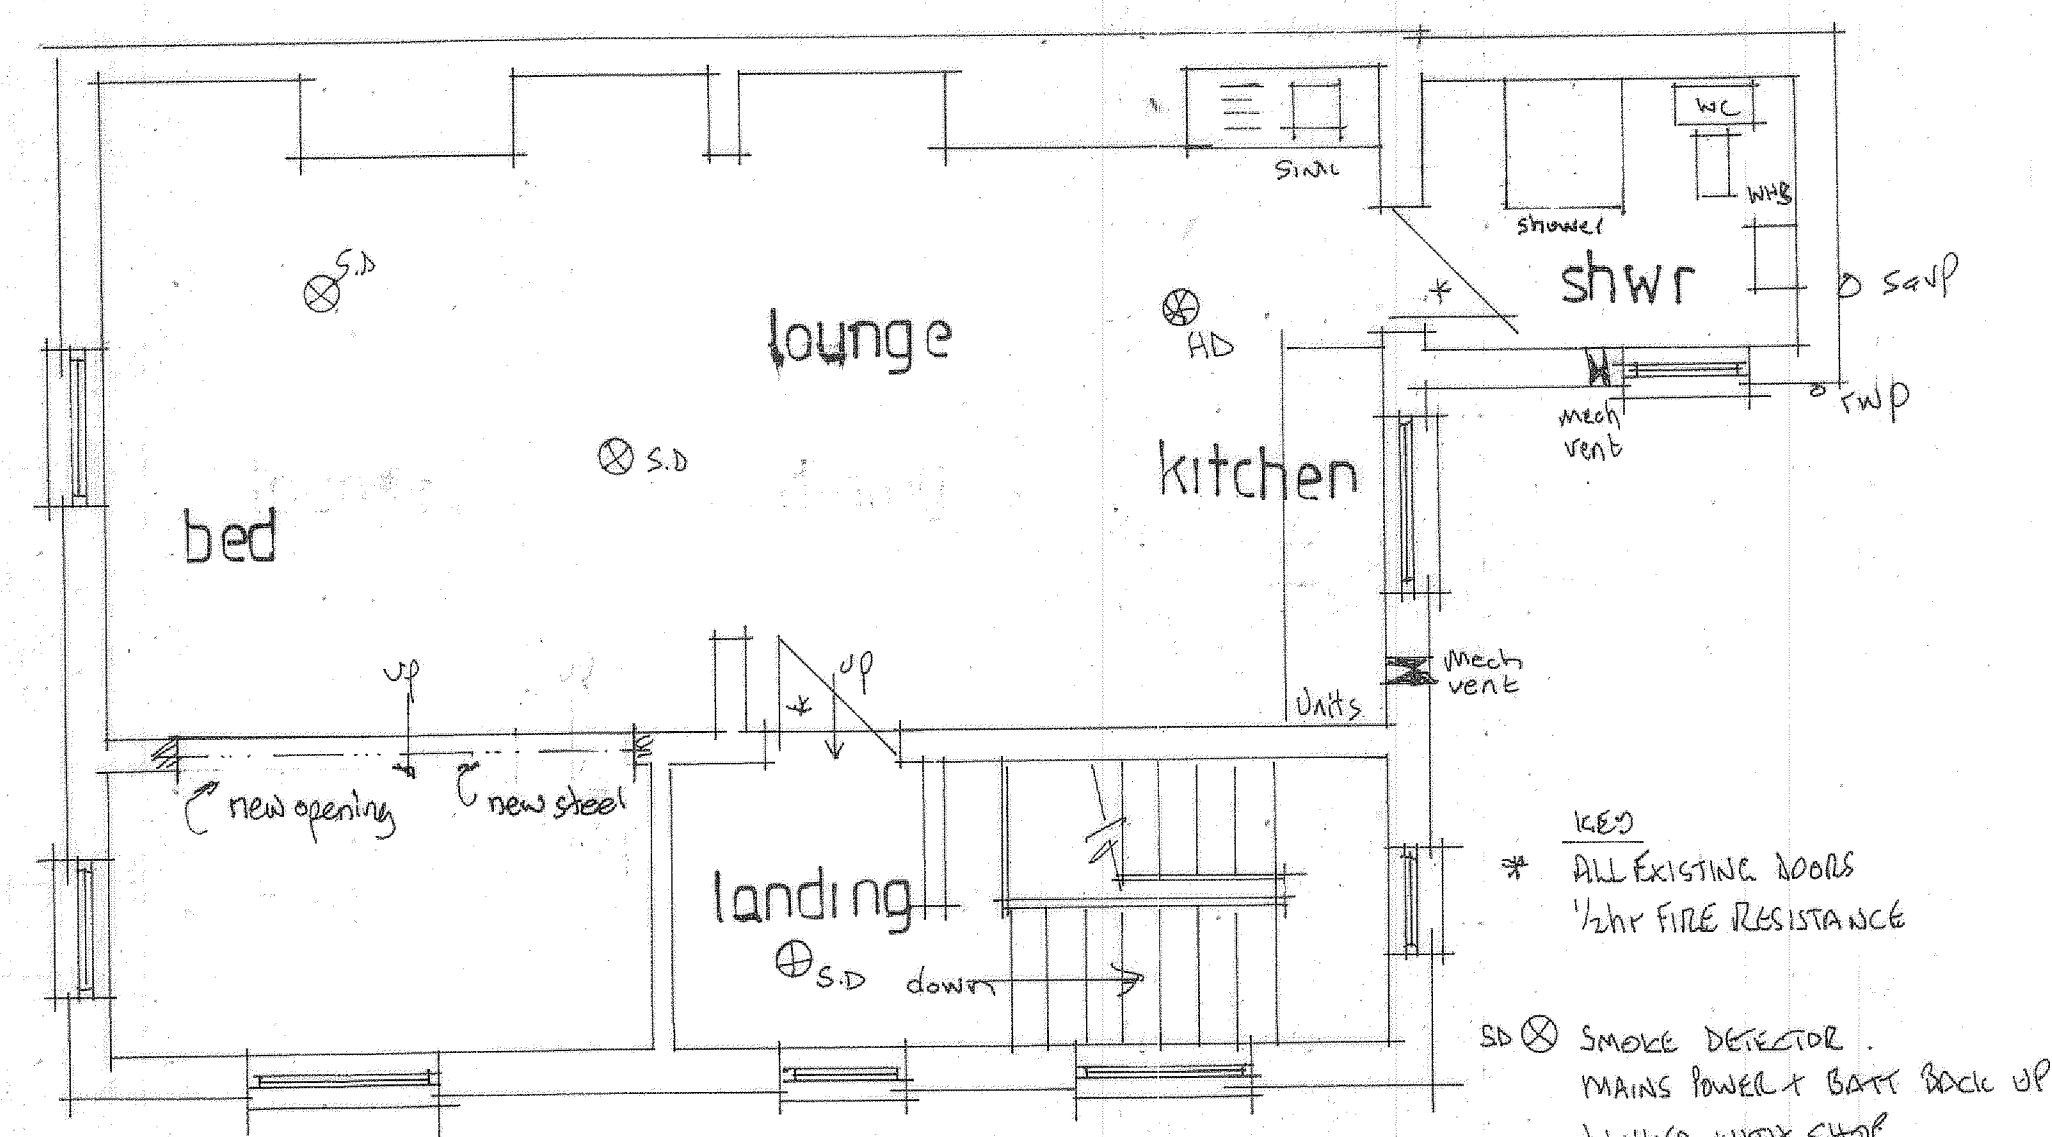

FIRST FLOOR LAYOUT

KEY
 ⊕ Smoke detector
 ⊗ heat detector

1:100
 0 1m 2m 3m 4m 5m 6m
 0 0.5m 1m 1.5m 2m 2.5m 3m
 1:50
 Scale Bar

Revision			Date
Ref	Details		
A	NEW OFFERING TO FURNISH FLAT		19/03/20

PROJECT
 PROPOSED CHANGE OF USE
 FROM NAIL BAR INTO SELF
 CONTAINED FLAT.
 DRAWING TITLE
 PROPOSED LAYOUTS
 AND ELEVATIONS.
 CLIENT
 MR SHERAZ KHAN.
 ADDRESS
 33, YORK STREET,
 HEYWOOD.
 OL10 4NN.
 SCALE
 SCALE 1:50@A1
 DRAWING No
 CL 03245882/2.A

DATE
 MAR 2024.