





Existing Site Plan (1:200)

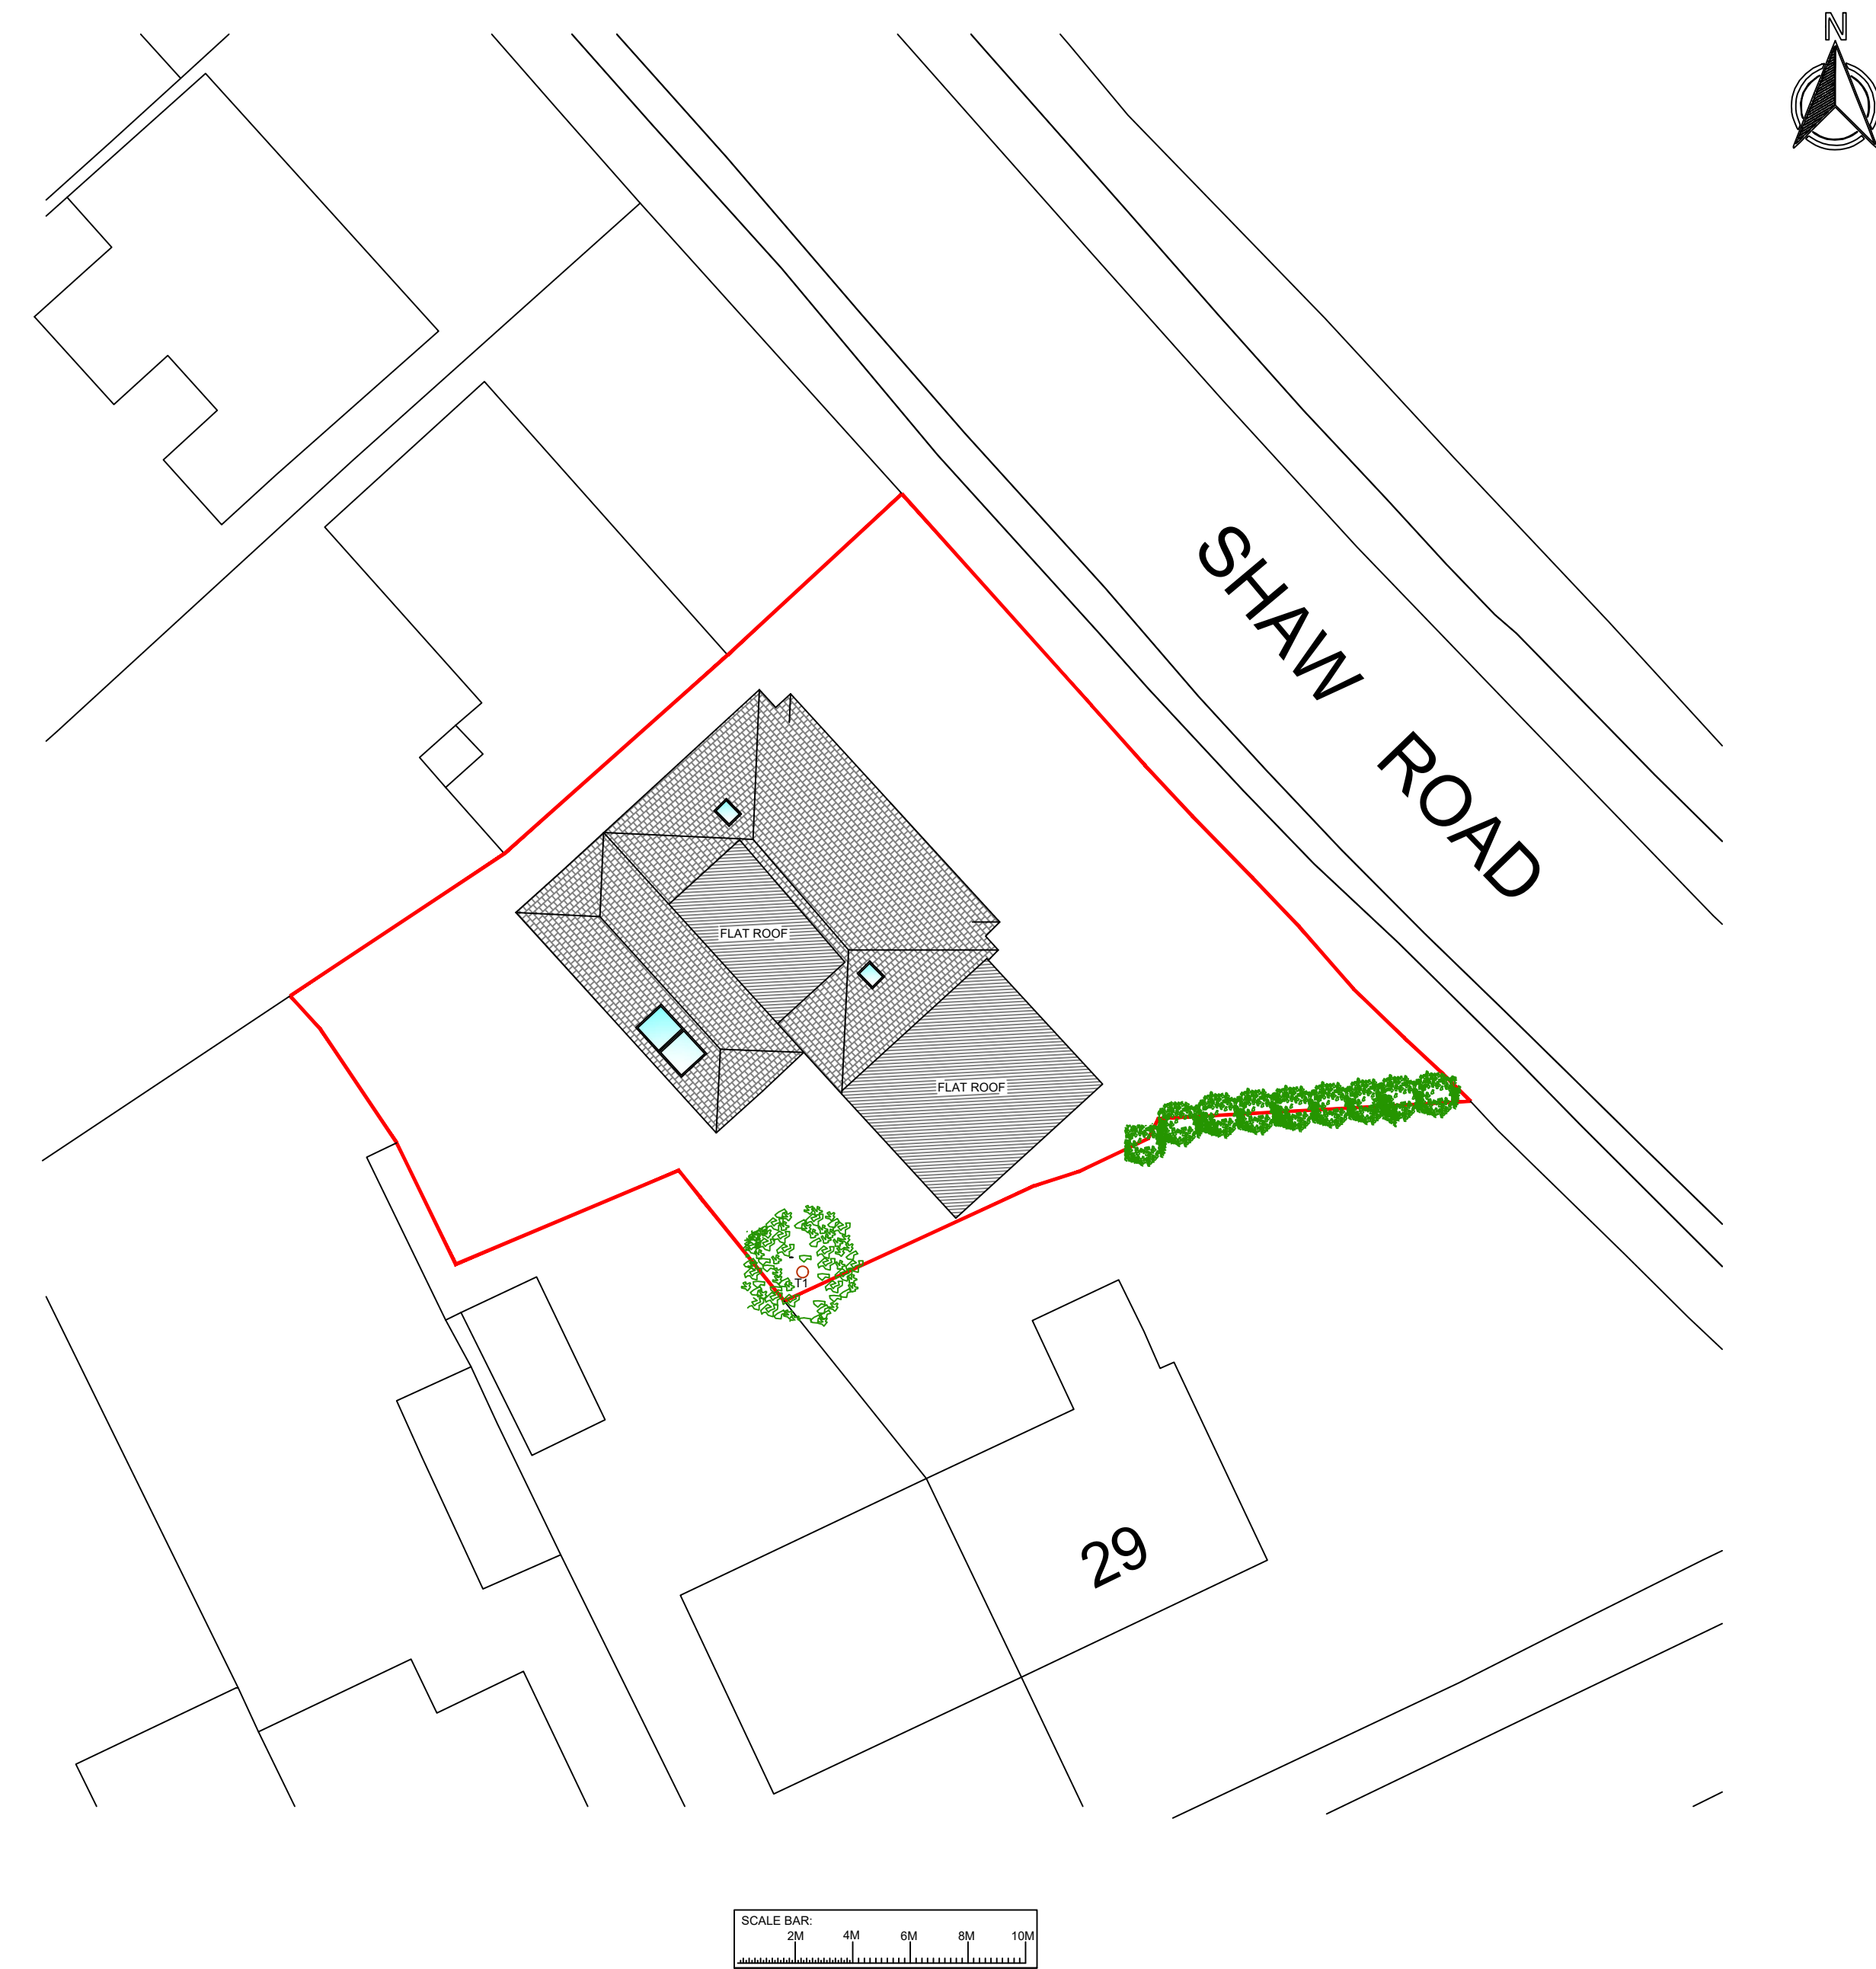

Proposed Site Plan (1:200)

 

SCALE AS SHOWN AT A1

A	Front & side elevation amended to suit Planning officer comments	S. King	March 2025
REV.	DESCRIPTION	BY	DATE
<u>GENERAL NOTES</u>			
1. All dimensions are in millimetres unless otherwise noted.			
2.This drawing is not to be copied or disclosed by or forwarded on to any unauthorised persons without prior written consent of Gamble King and Noone Limited.			
3. Do not scale from this drawing and is only to be used for Local Authority Approval purposes only.			
Client			
Mr. Steve Morgan			
Job			
110 Shaw Road, Rochdale OL16 4SQ.			
Drg			
Existing & Proposed Site Plans			
Drawn	Date	Scale	
SKing	Jan. 2025	As Shown	
Job No.	Drg No.		
D24.12.05	P05A		
Gamble King and Noone Ltd			
Consulting Structural Engineers & Building Surveyors.			
5 Queen Street Oldham OL1 1RD Tel 0161 652 1183 Mobile: 07756 902 604 07725 145 369			
