


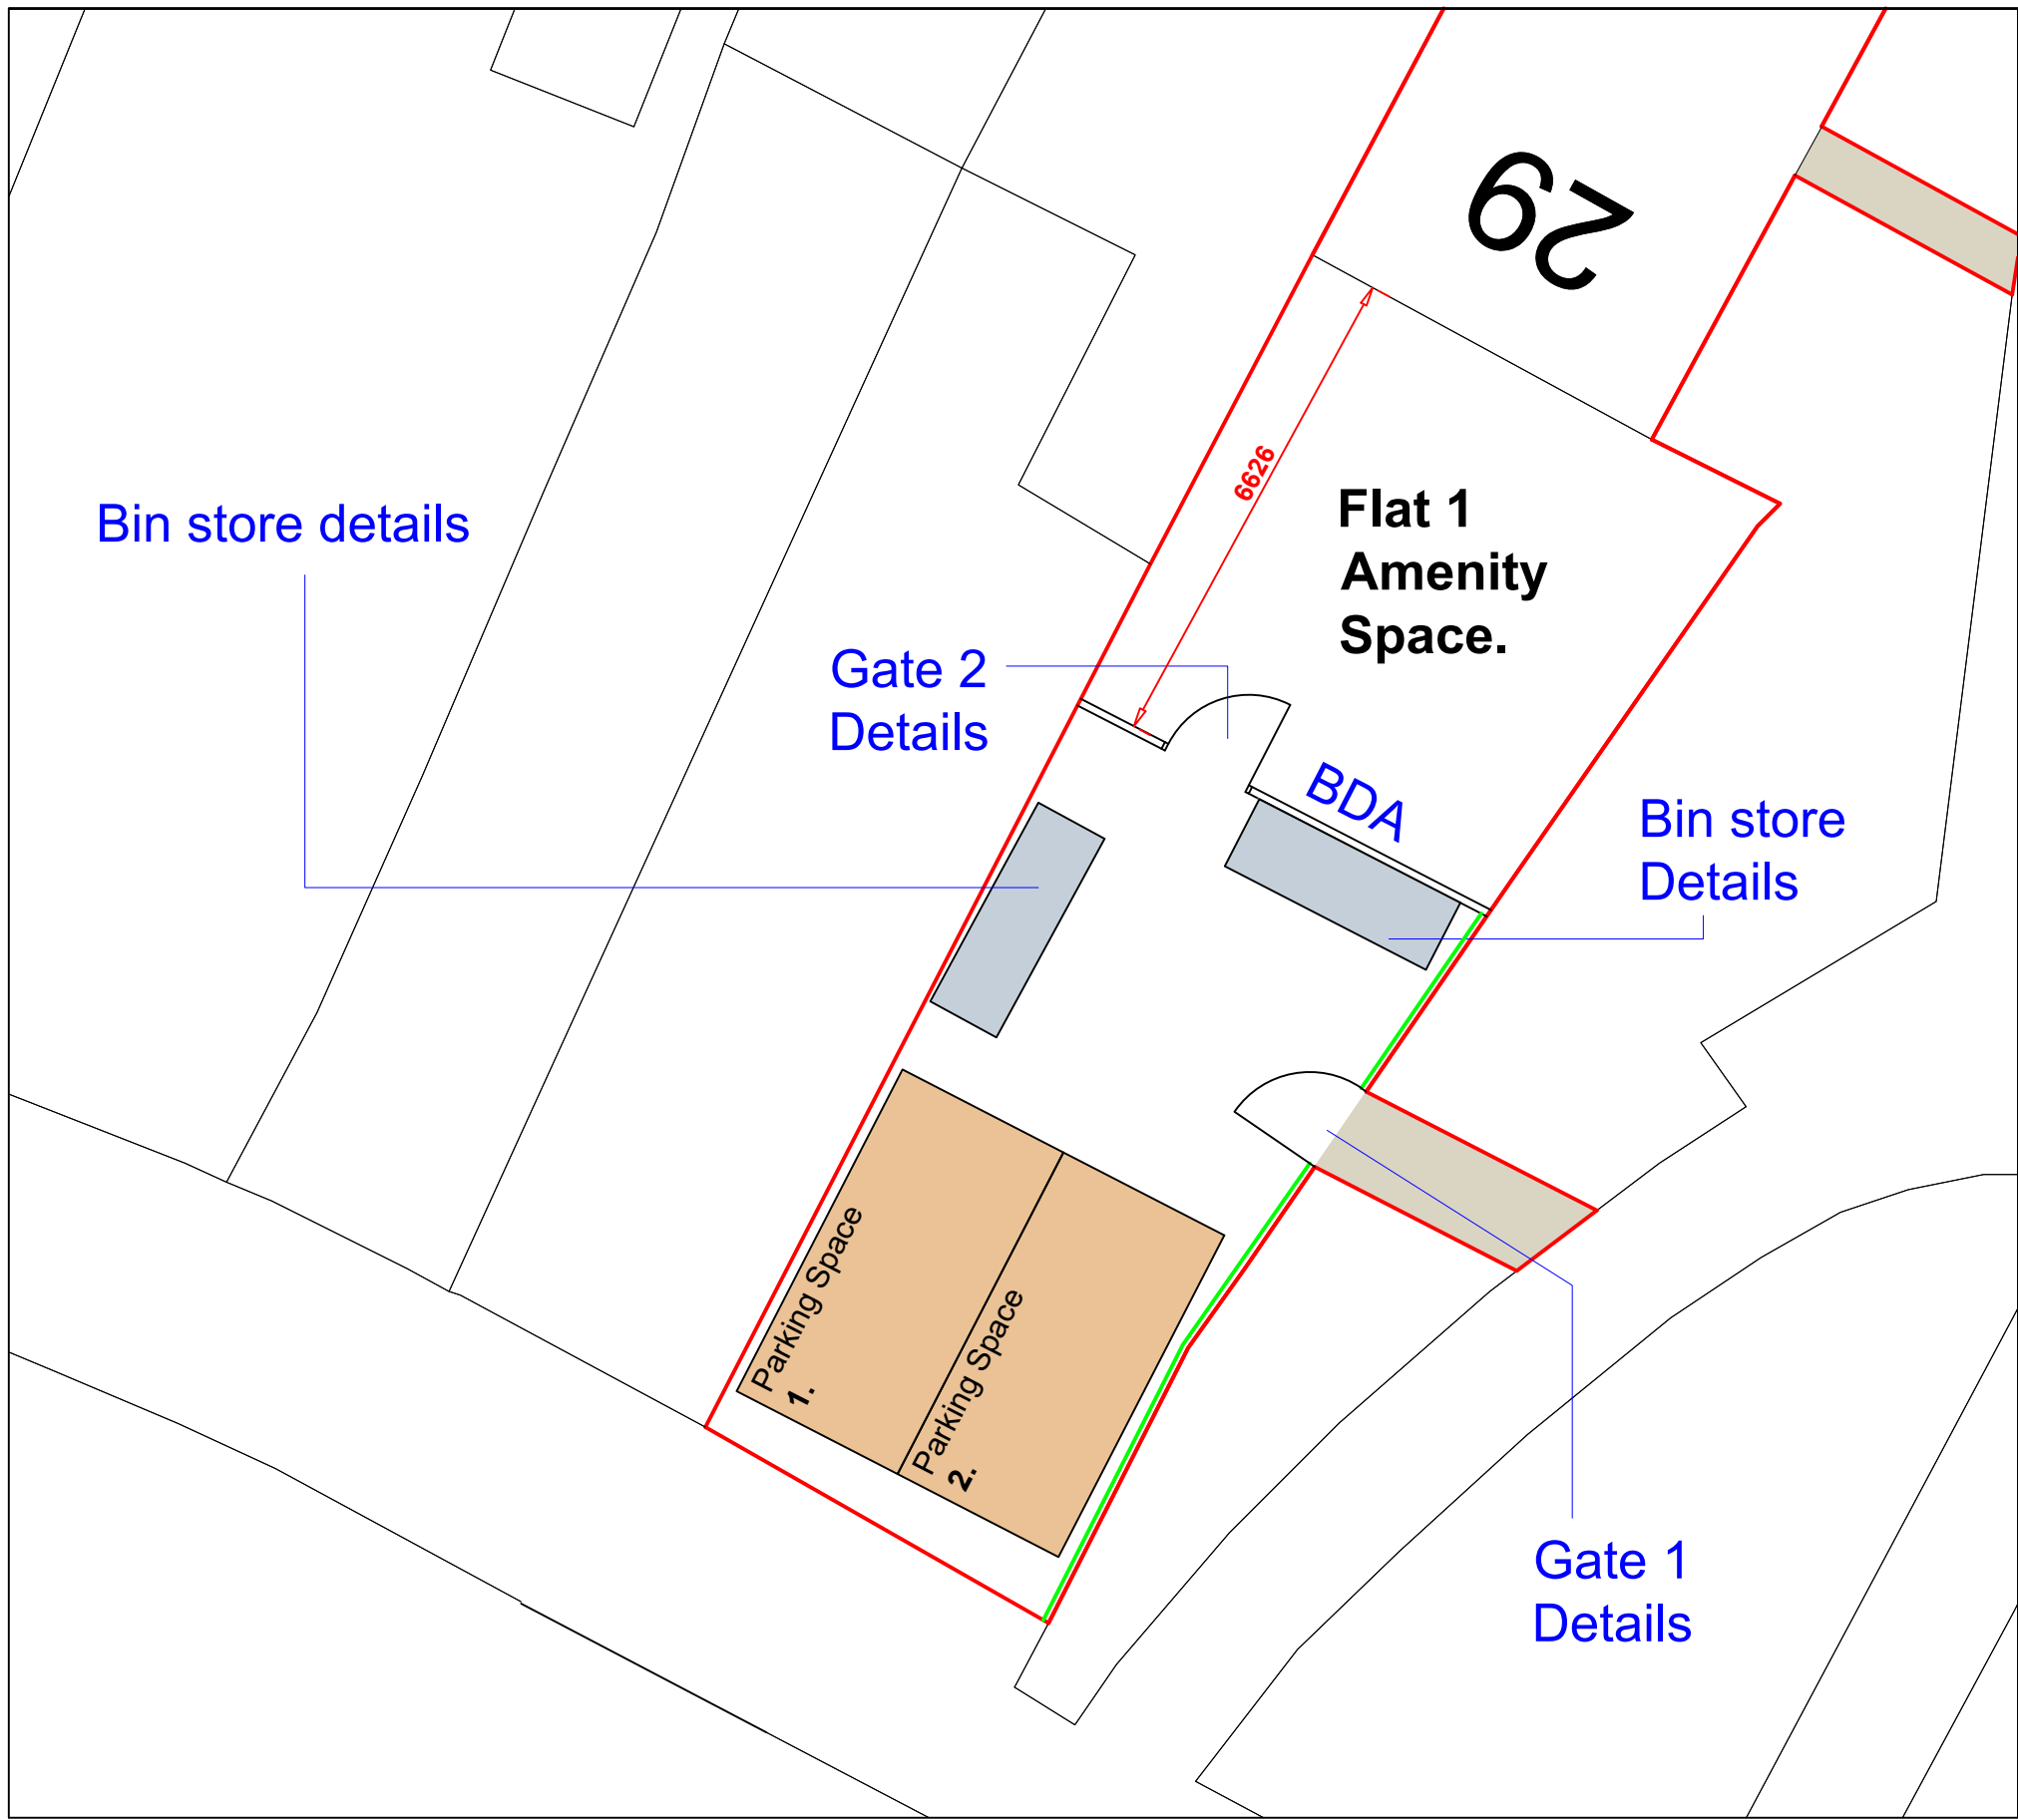


PROPOSED SITE PLAN

1:100


BIN STORE DETAILS

1:25


Proposed bin store is to be quad bin pressure treated timber store providing front access door as well as top access panel. 4x compartments to be compatible with 240L domestic bins.

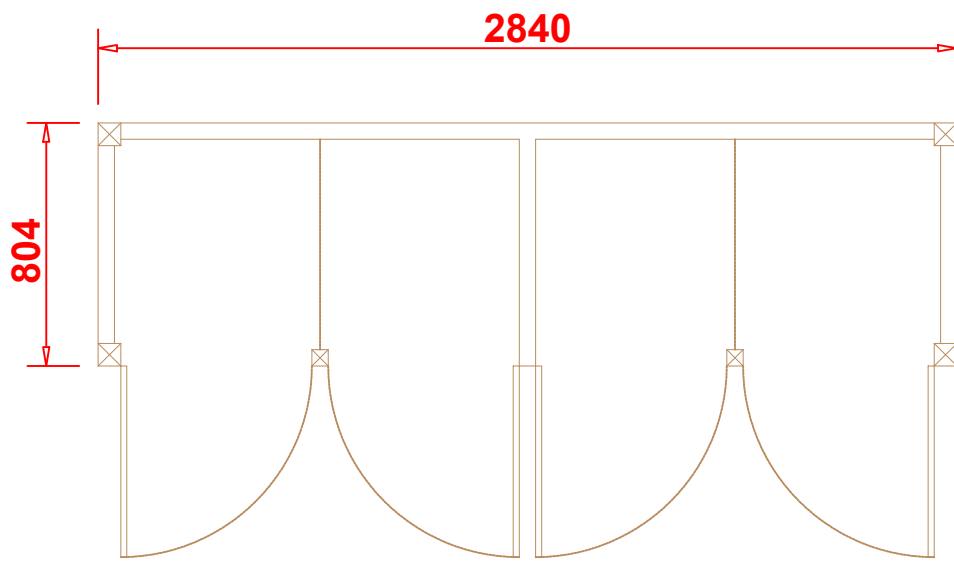


PLAN

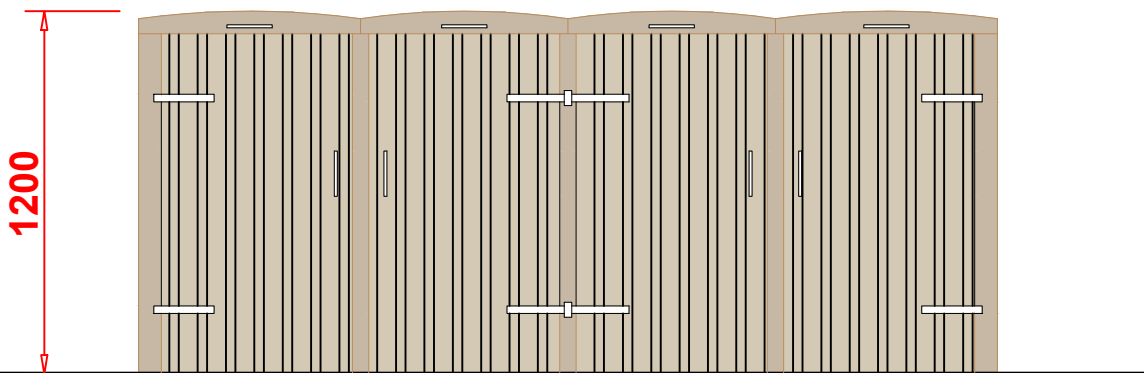


FRONT ELEVATION

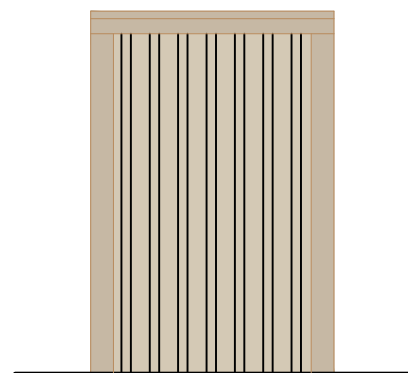

SIDE ELEVATION 1

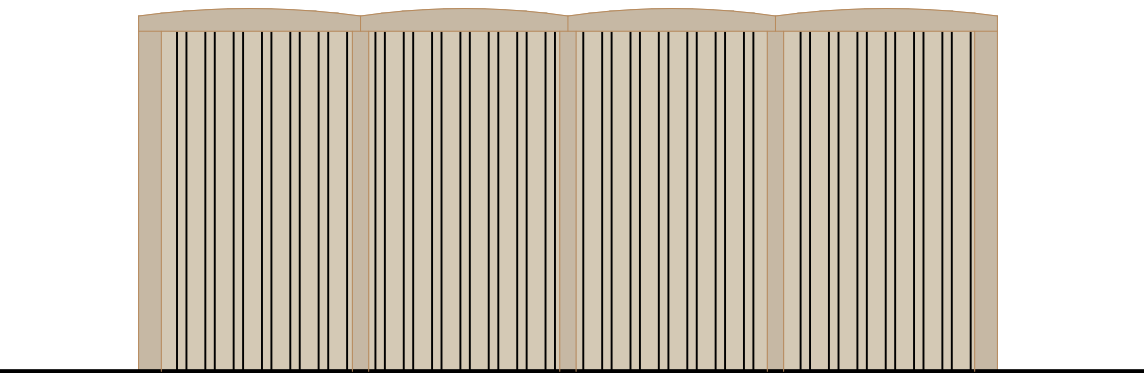

REAR ELEVATION


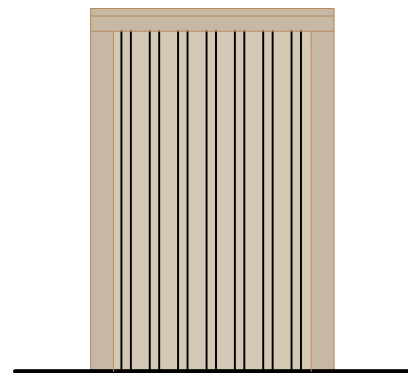


SIDE ELEVATION 2

GATE 1 DETAILS

1:25



Existing timber fence is to be retained as indicated. New close board timber gate to be provided (1200mm) supported off new 100 x 100 timber posts bedded into post mix min. 600mm below ground level.

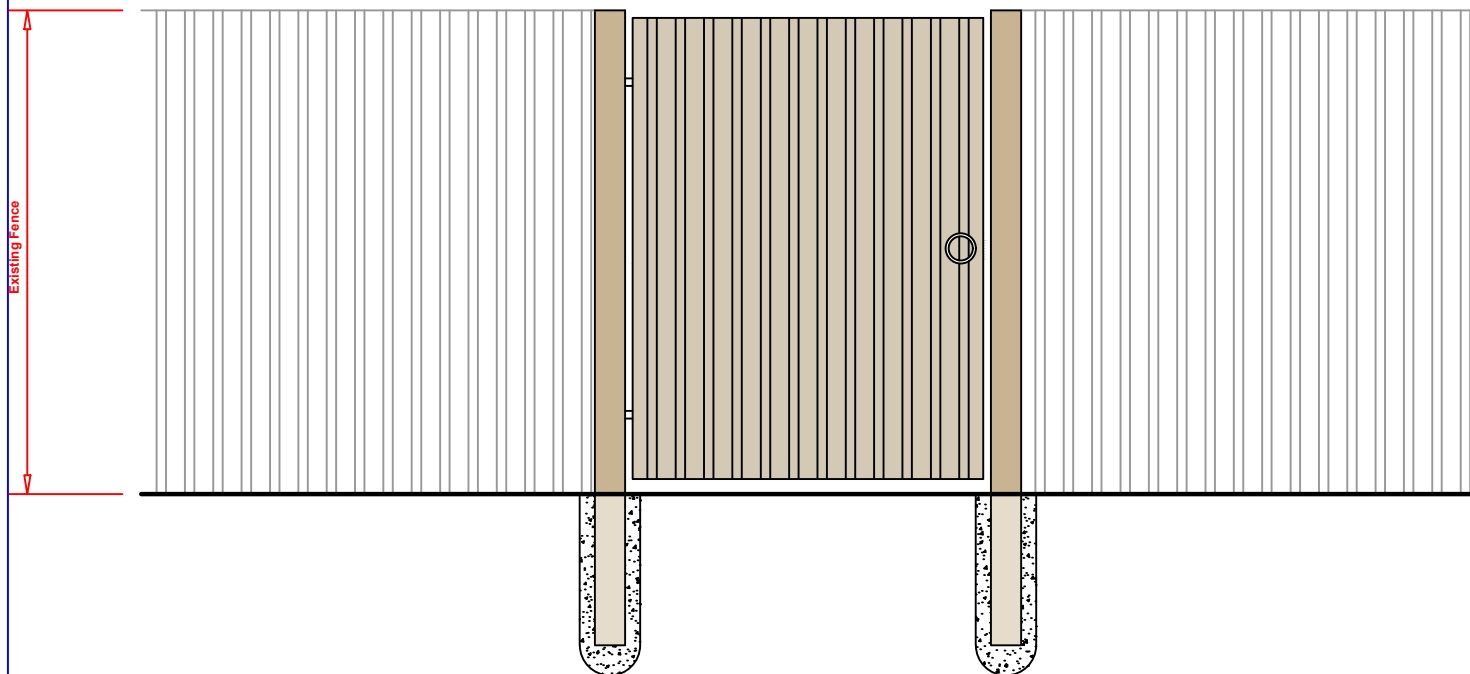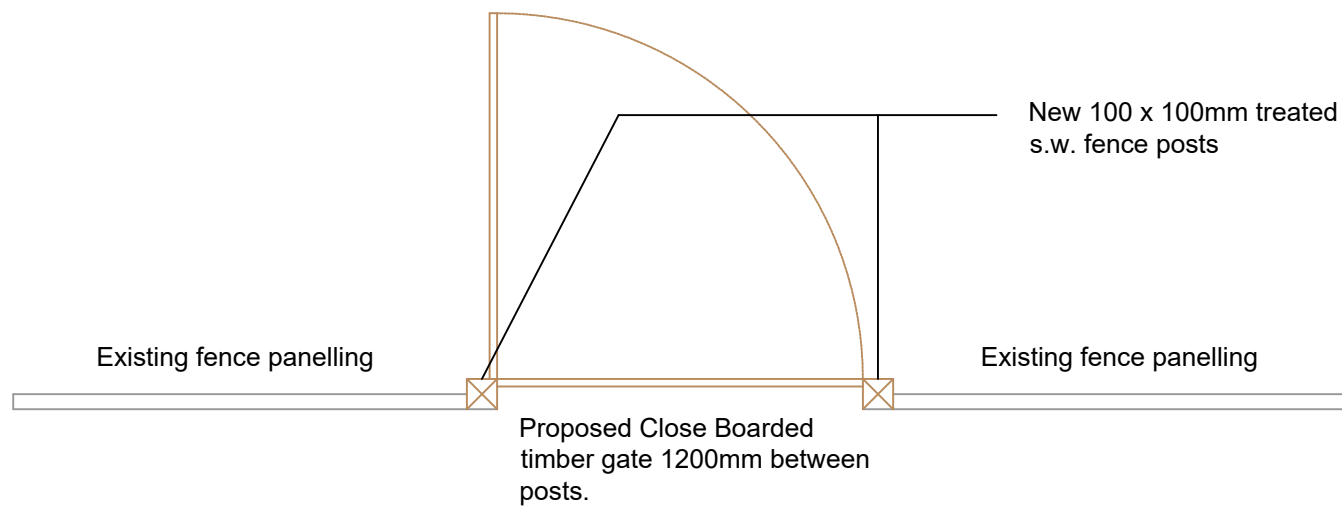

GATE 1 DETAILS


1:25

New timber boundary fence to be provided to amenity area, fence detail as BDA. New close board timber gate to be provided (1200mm) supported off new 100 x 100 timber posts bedded into post mix min. 600mm below ground level.

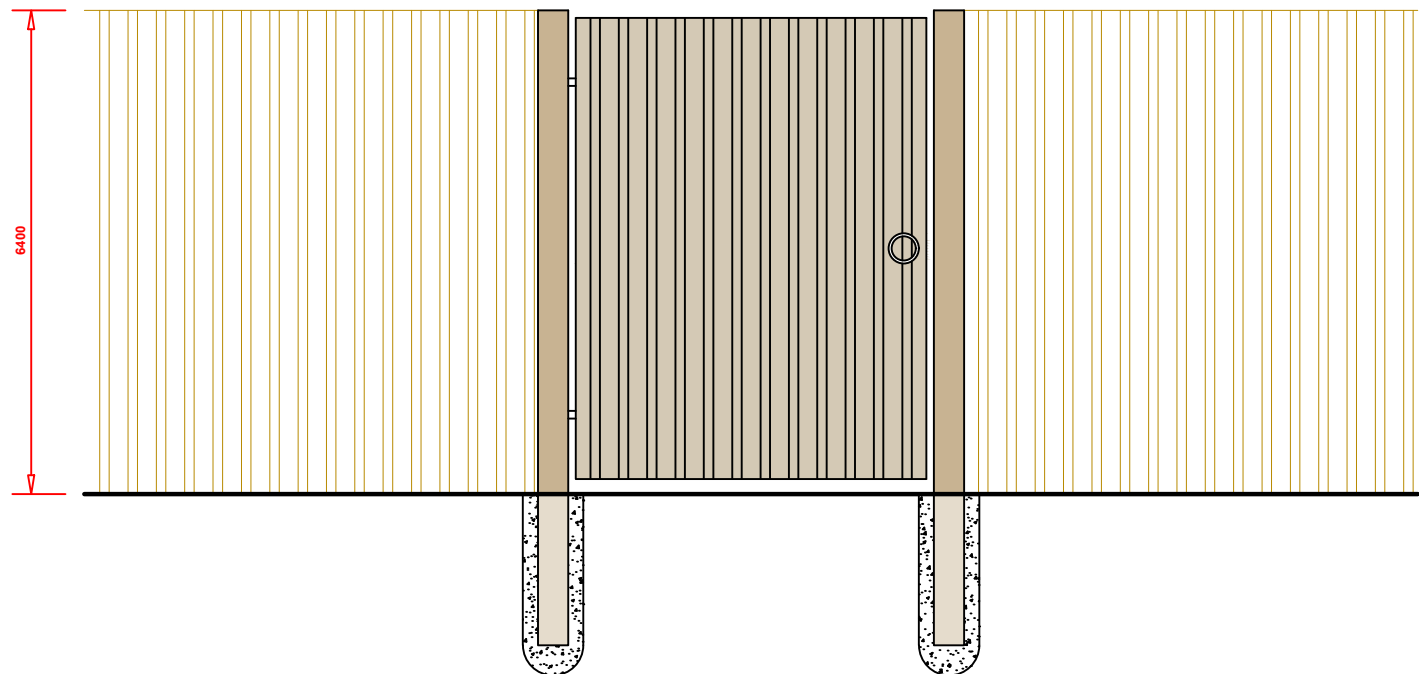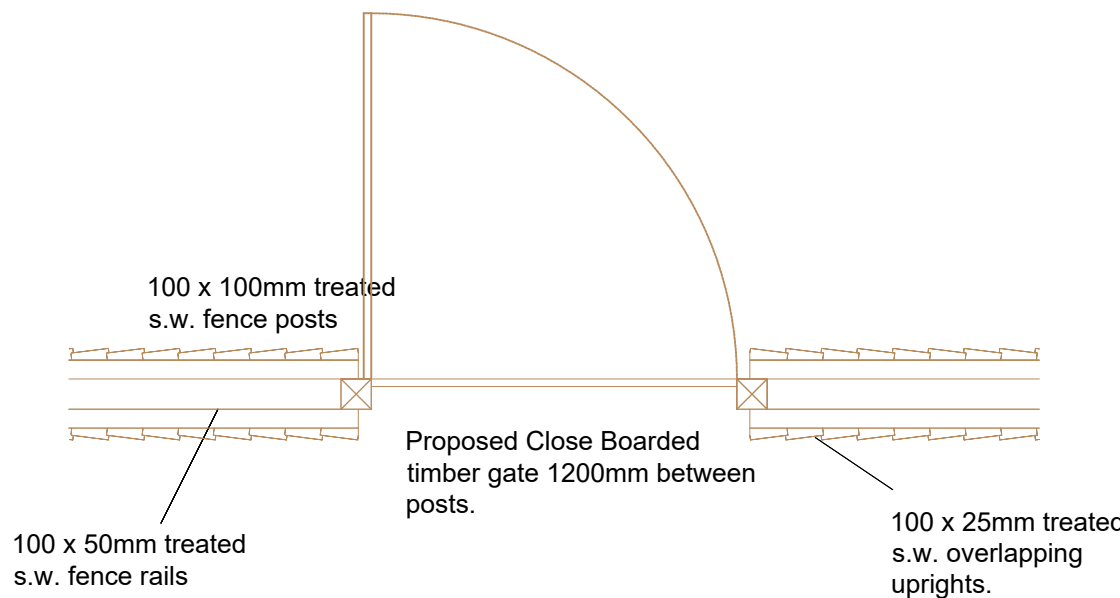


BOUNDARY DETAIL A

BDA

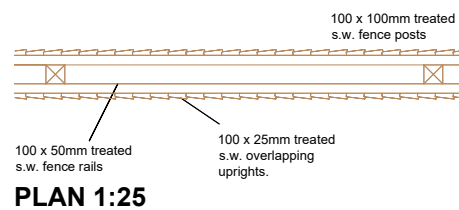

PLAN 1:25

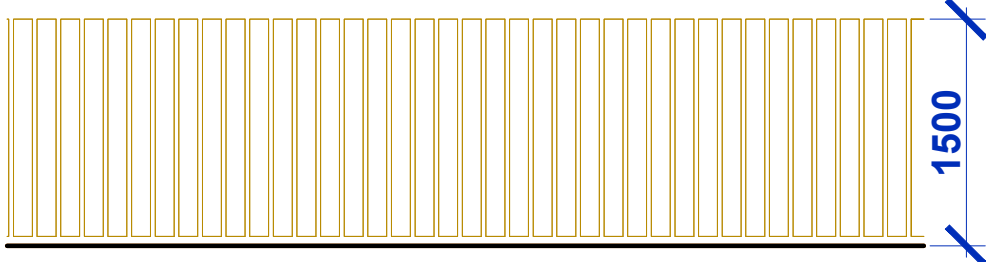

ELEVATION 1:50

This drawing is provided as a document to gain either Planning Permission or Building Regulation approval purposes only. It is not a guarantee that Planning Permission will be granted.
This drawing and all contents are the copyright of James Campbell Associates Ltd. No copies to be made from the drawing & details within unless authorised by James Campbell Associates Ltd.
The contract for the works is between the client and his / her contractor. Contractor to visit site, study the details provided within the drawing and be familiar with both the work to be carried out in accordance with the details provided. Any stated dimension must be checked prior to any form of construction. All works and materials to comply with all relevant British Standards and carry a genuine BBA certificate. The materials specified within this drawing are a guide for the contractor as they are recognised materials with genuine BBA certificates etc. Any contractor who decides to use any different materials than that noted on the drawing must inform James Campbell Associates Ltd.
Any discrepancies discovered or items found that were not visible at the time of the initial survey should be reported to James Campbell Associates Ltd for consultation with our client.

CONSTRUCTION NOTES:-

DRAWING TITLE

PROPOSED BIN STORE AND GATE DETAILS



Campbell House
173 Rochdale Road
Firgrove
Rochdale
OL16 3BN

Tel: 01706 354888
Mob: 07817 623183
Email: admin@jamescampbellassociates.co.uk
Web: www.jamescampbellassociates.co.uk

PROJECT

PROPOSED CHANGE OF USE AND EXTENSIONS

LOCATION

29 Spotland Road
Rochdale

DRAWN:- Aiden Phillips-Whalley
DATE:- September 2024
SCALE:- 1:100 @ A1
ISSUE:-

DRAWING NUMBER:-
22.2830.4