



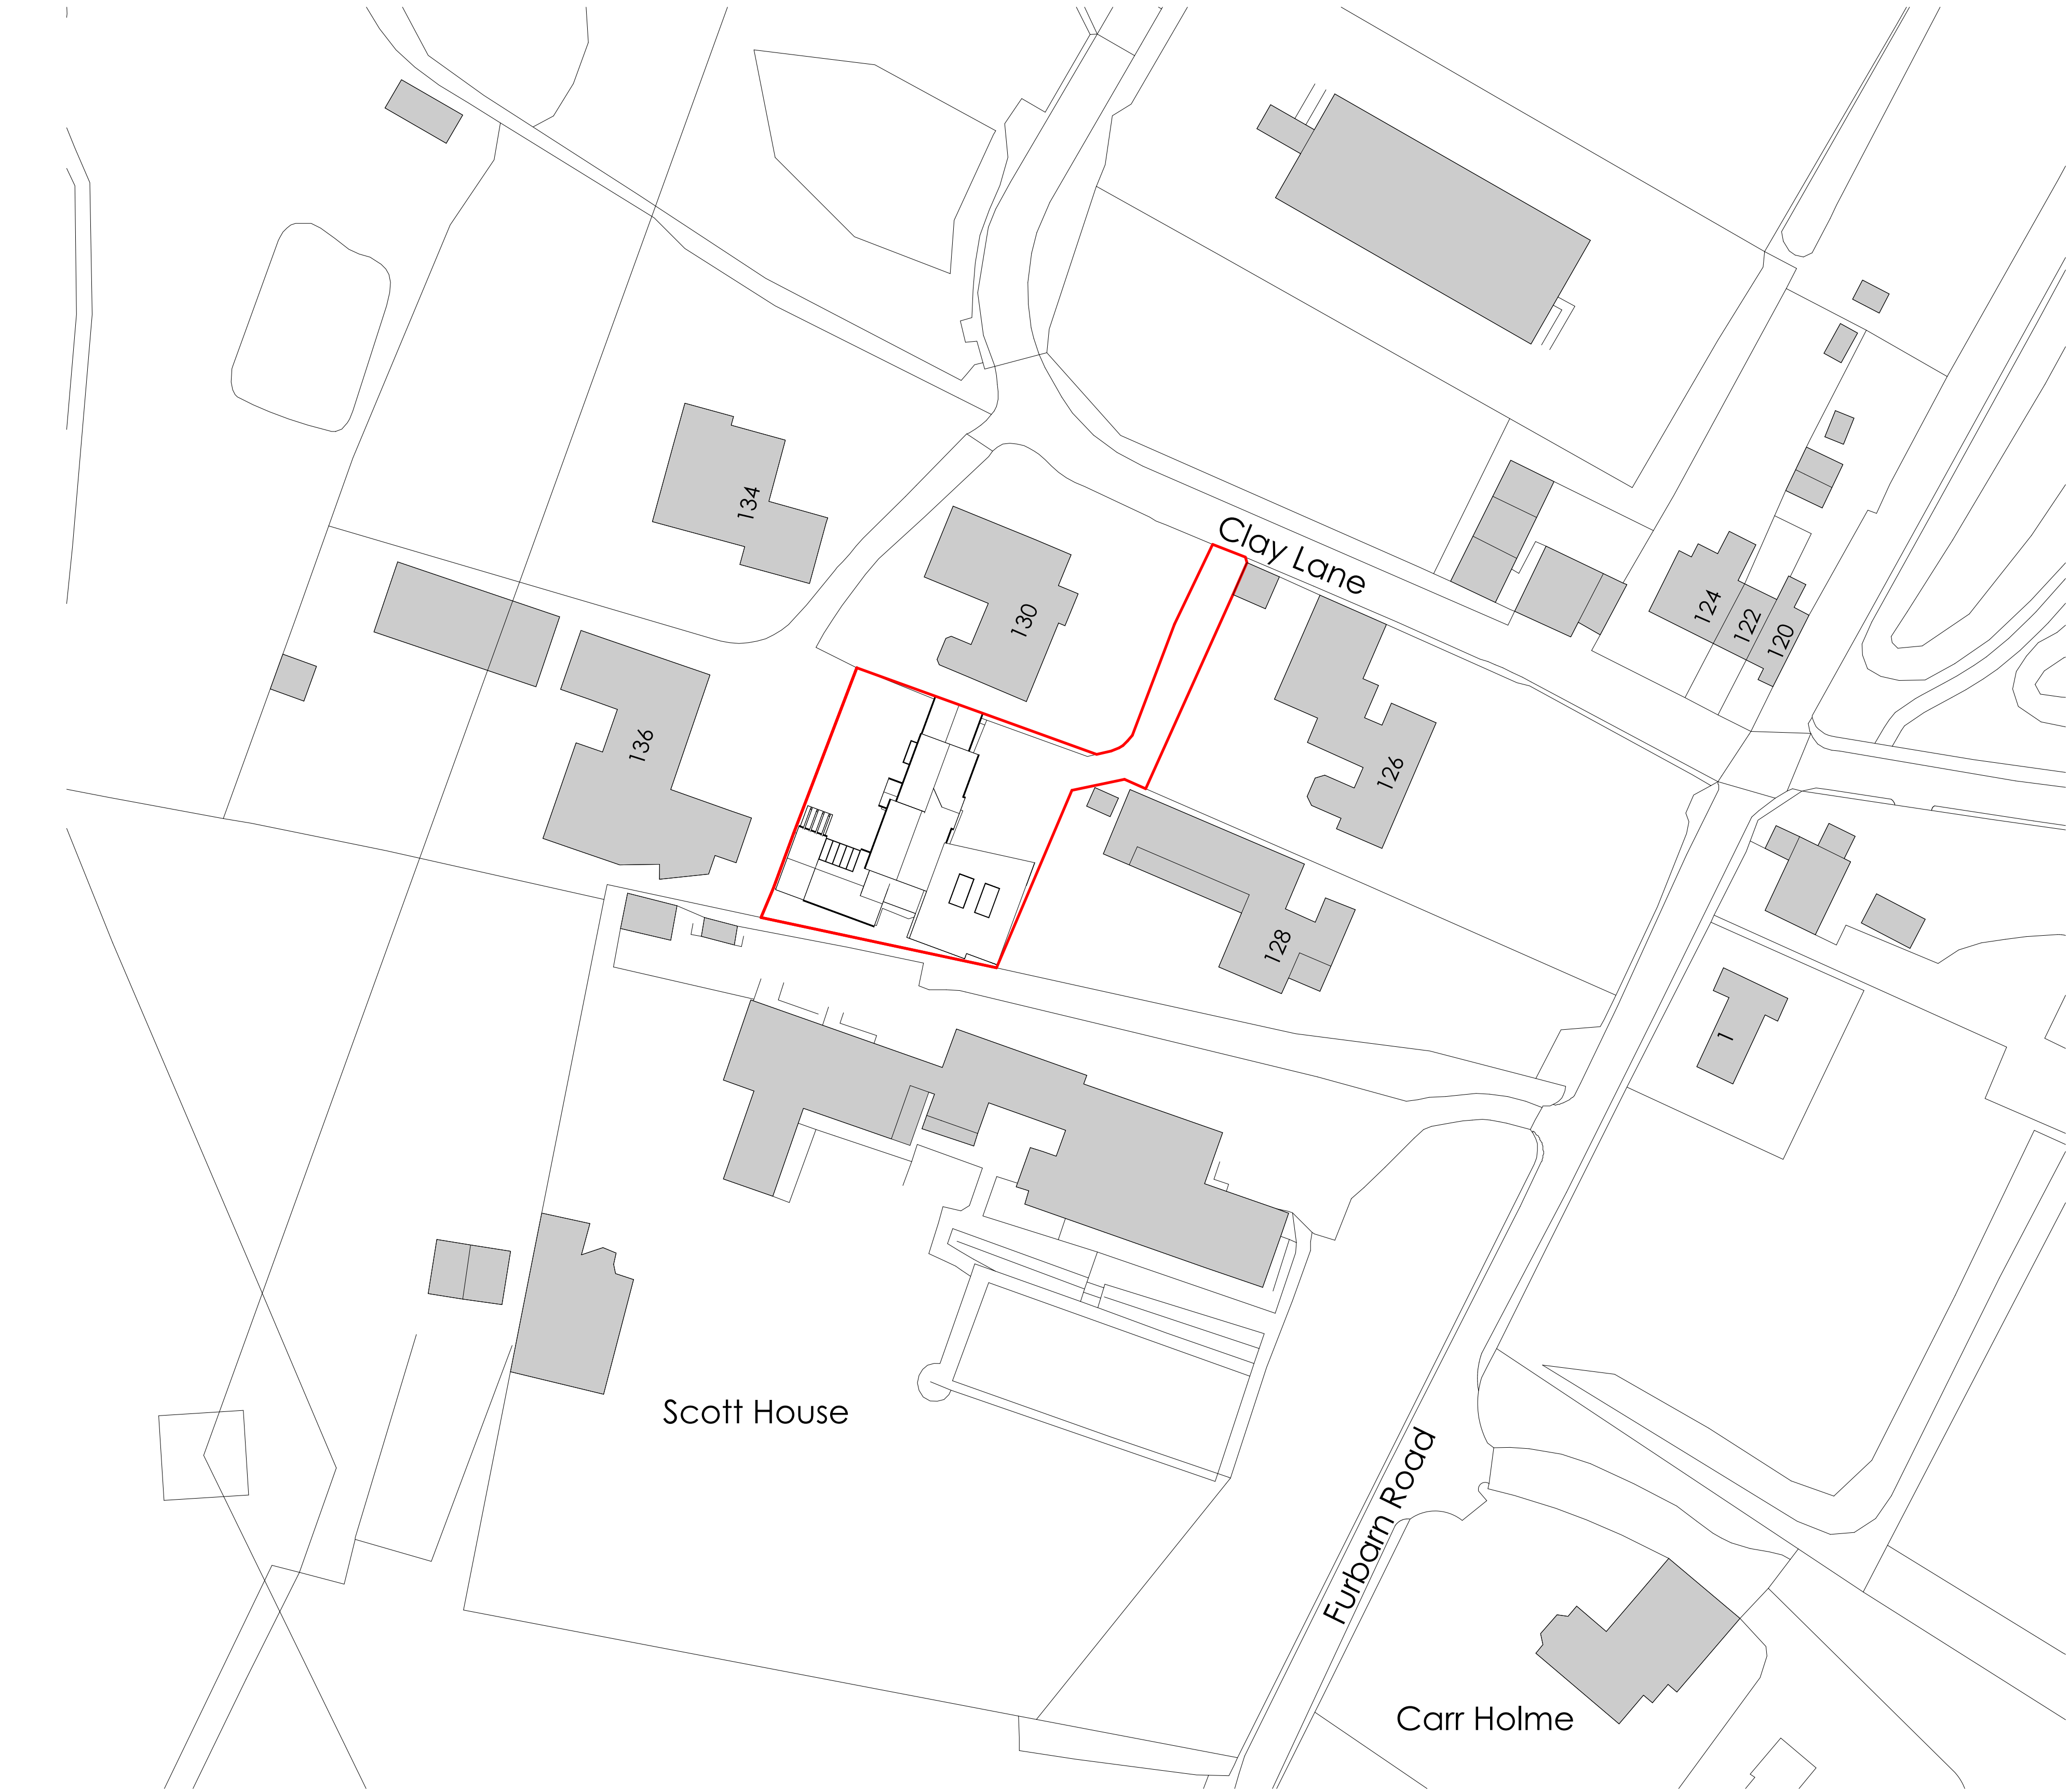

2 Proposed Site Plan
1 : 500

PLANNING

Do not scale from the drawings. Use figured dimensions only. The contractor is requested to check all dimensions on site prior to work beginning. Any discrepancies within the drawings should be reported prior to commencement of works. It is assumed that all works on this drawing will be carried out by a competent contractor, working where appropriate to an approved method statement.
This drawing is copyright and owned by Whitebox Architecture and is for use on this site only, unless contractually stated otherwise.

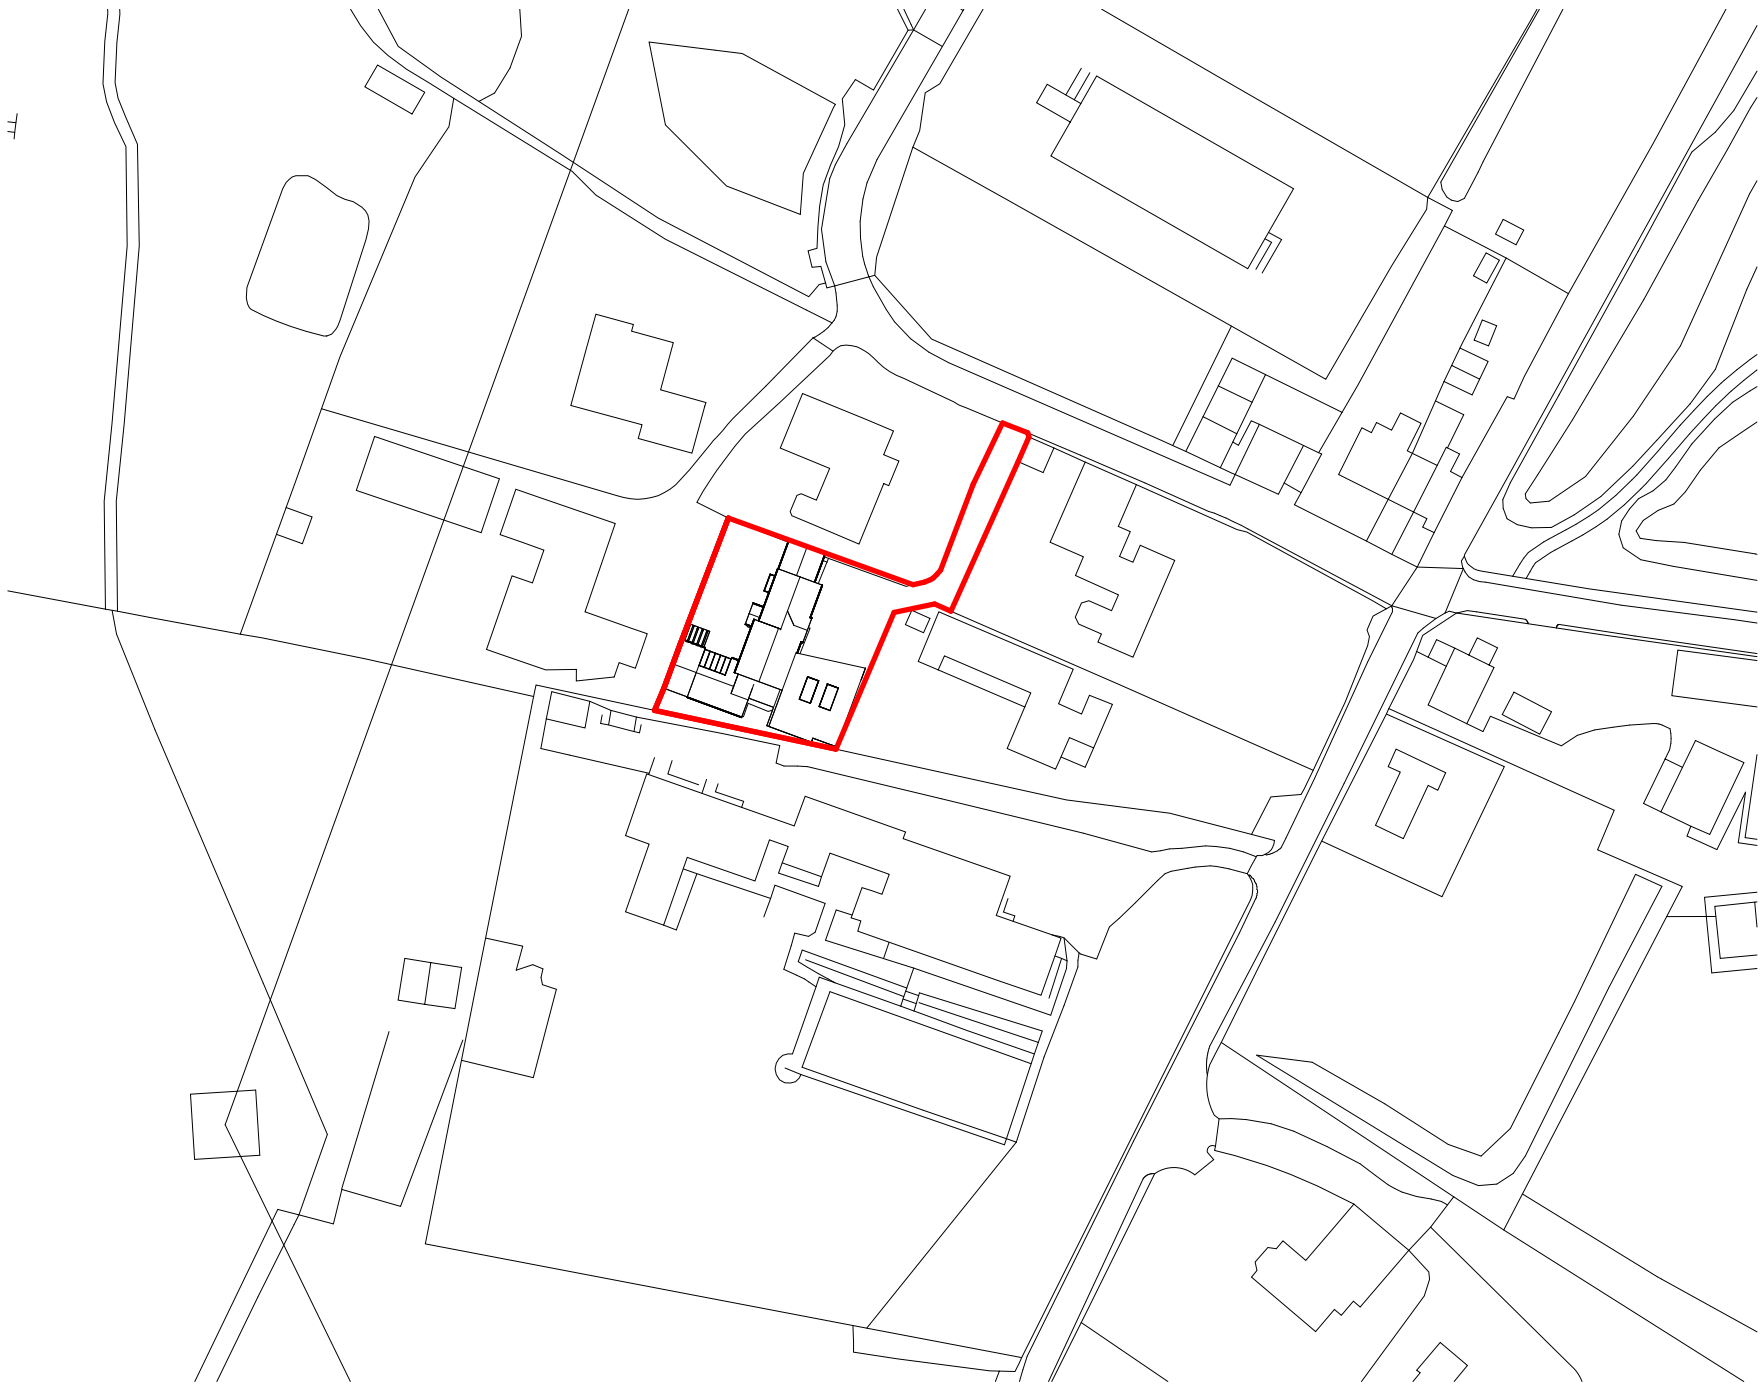

1 Proposed Location Plan
1 : 1250



project
132 Furbarn Lane
drawing title
Location Plan and Block Plan

scale
As Indicated @ A1
2789

date
07/02
drawing number
PL-001

drawn
MH
checked
IS
revision