



General Notes.


- These plans are the copyright of Steve Hunt Partnership and should not be copied in part or whole without specific written permission of the organisation.
- This drawing is to be read in conjunction with all other relevant drawings, specifications and calculations.
- These plans have been prepared for the purpose of obtaining planning permission and/or Building Control approval. All dimensions critical for compliance are to be checked on site by the contractor at the earliest possible stage. Survey dimensions have been recorded for the purpose of preparing these plans without any structure being exposed and therefore the accuracy cannot be guaranteed.
- Whilst every effort has been made to ensure the accuracy of this drawing it shall not be relied on for the purposes of construction. The contractor is responsible for the accuracy of the work and any errors or omissions are to be checked by the contractor prior to commencement of construction / fabrication.
- All dimensions are in millimetres unless noted otherwise.
- All works to be carried out in strict accordance with the Building Regulations Approved Documents, specifications, relevant British Standards and where applicable local authorities requirements.
- All specifications and designs are to be checked and approved by the Local Authority Planning and Building Control departments PRIOR to commencement of works. It is the contractor/applicant's responsibility for the rectification of any works deemed to be inappropriate by the relevant Local Authority departments if the works were carried out prior to approvals being granted.
- Any proposed changes or amendments from this drawing must be agreed in writing by the contractor and approved by the applicant and the contractor should be checked with and sanctioned by all relevant Local Authority departments PRIOR to carrying out the changes.
- The contractor is responsible for the overall stability of the structure from the commencement of the works including the design and provision of all necessary temporary works.
- The contractor is responsible for the location of all underground services that may exist and to divert them if necessary prior to the commencement of the works.
- It is the responsibility of the applicant to notify the adjoining property owners of their intention to build on, or within 3 metres of the boundary line under the Boundary Wall Act 1996 legislation. This should take the form of a written notice, details of which can be found at the ODPM website or from the Local Authority Development Control Department.

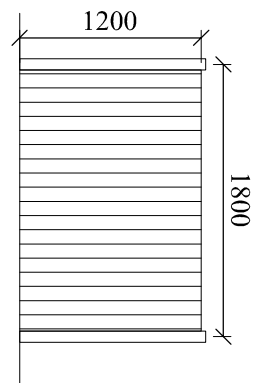


1.2m Concrete post and timber panel Fence
(Scale 1:50)

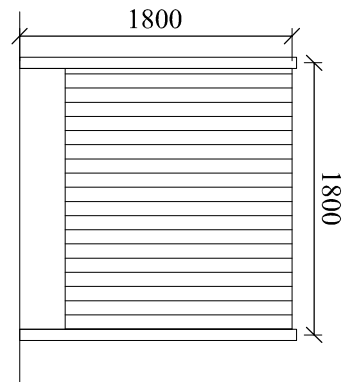


1.8m Concrete post and timber panel Fence
(Scale 1:50)

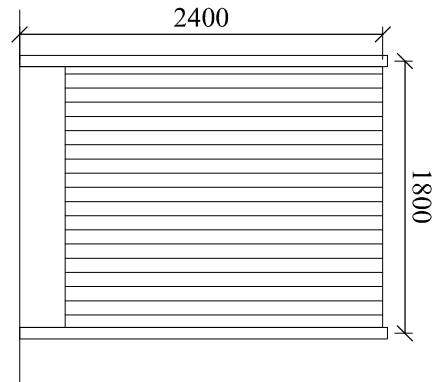


2.4m Concrete post and timber panel Fence
(Scale 1:50)

 


Wall A - North-East Elevation
(Scale 1:50)

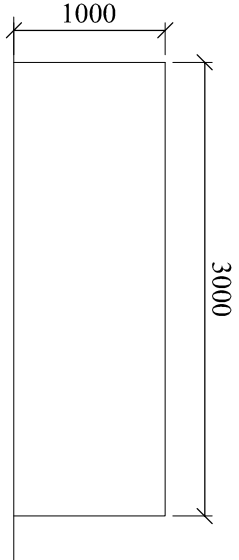

Wall B - North-East Elevation
(Scale 1:50)

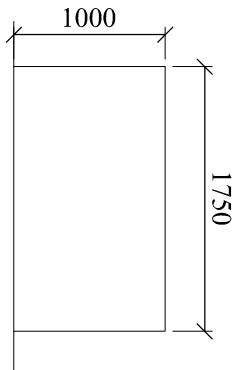





Wall B - North-West Elevation
(Scale 1:50)

 

Wall C - North-East Elevation
(Scale 1:50)

(Scale 1:200)

Proposed Boundary Treatments Plan

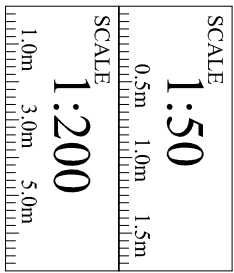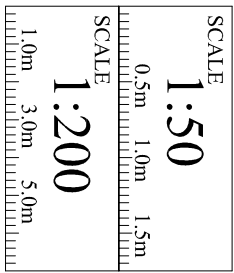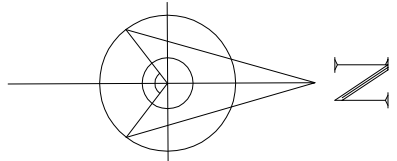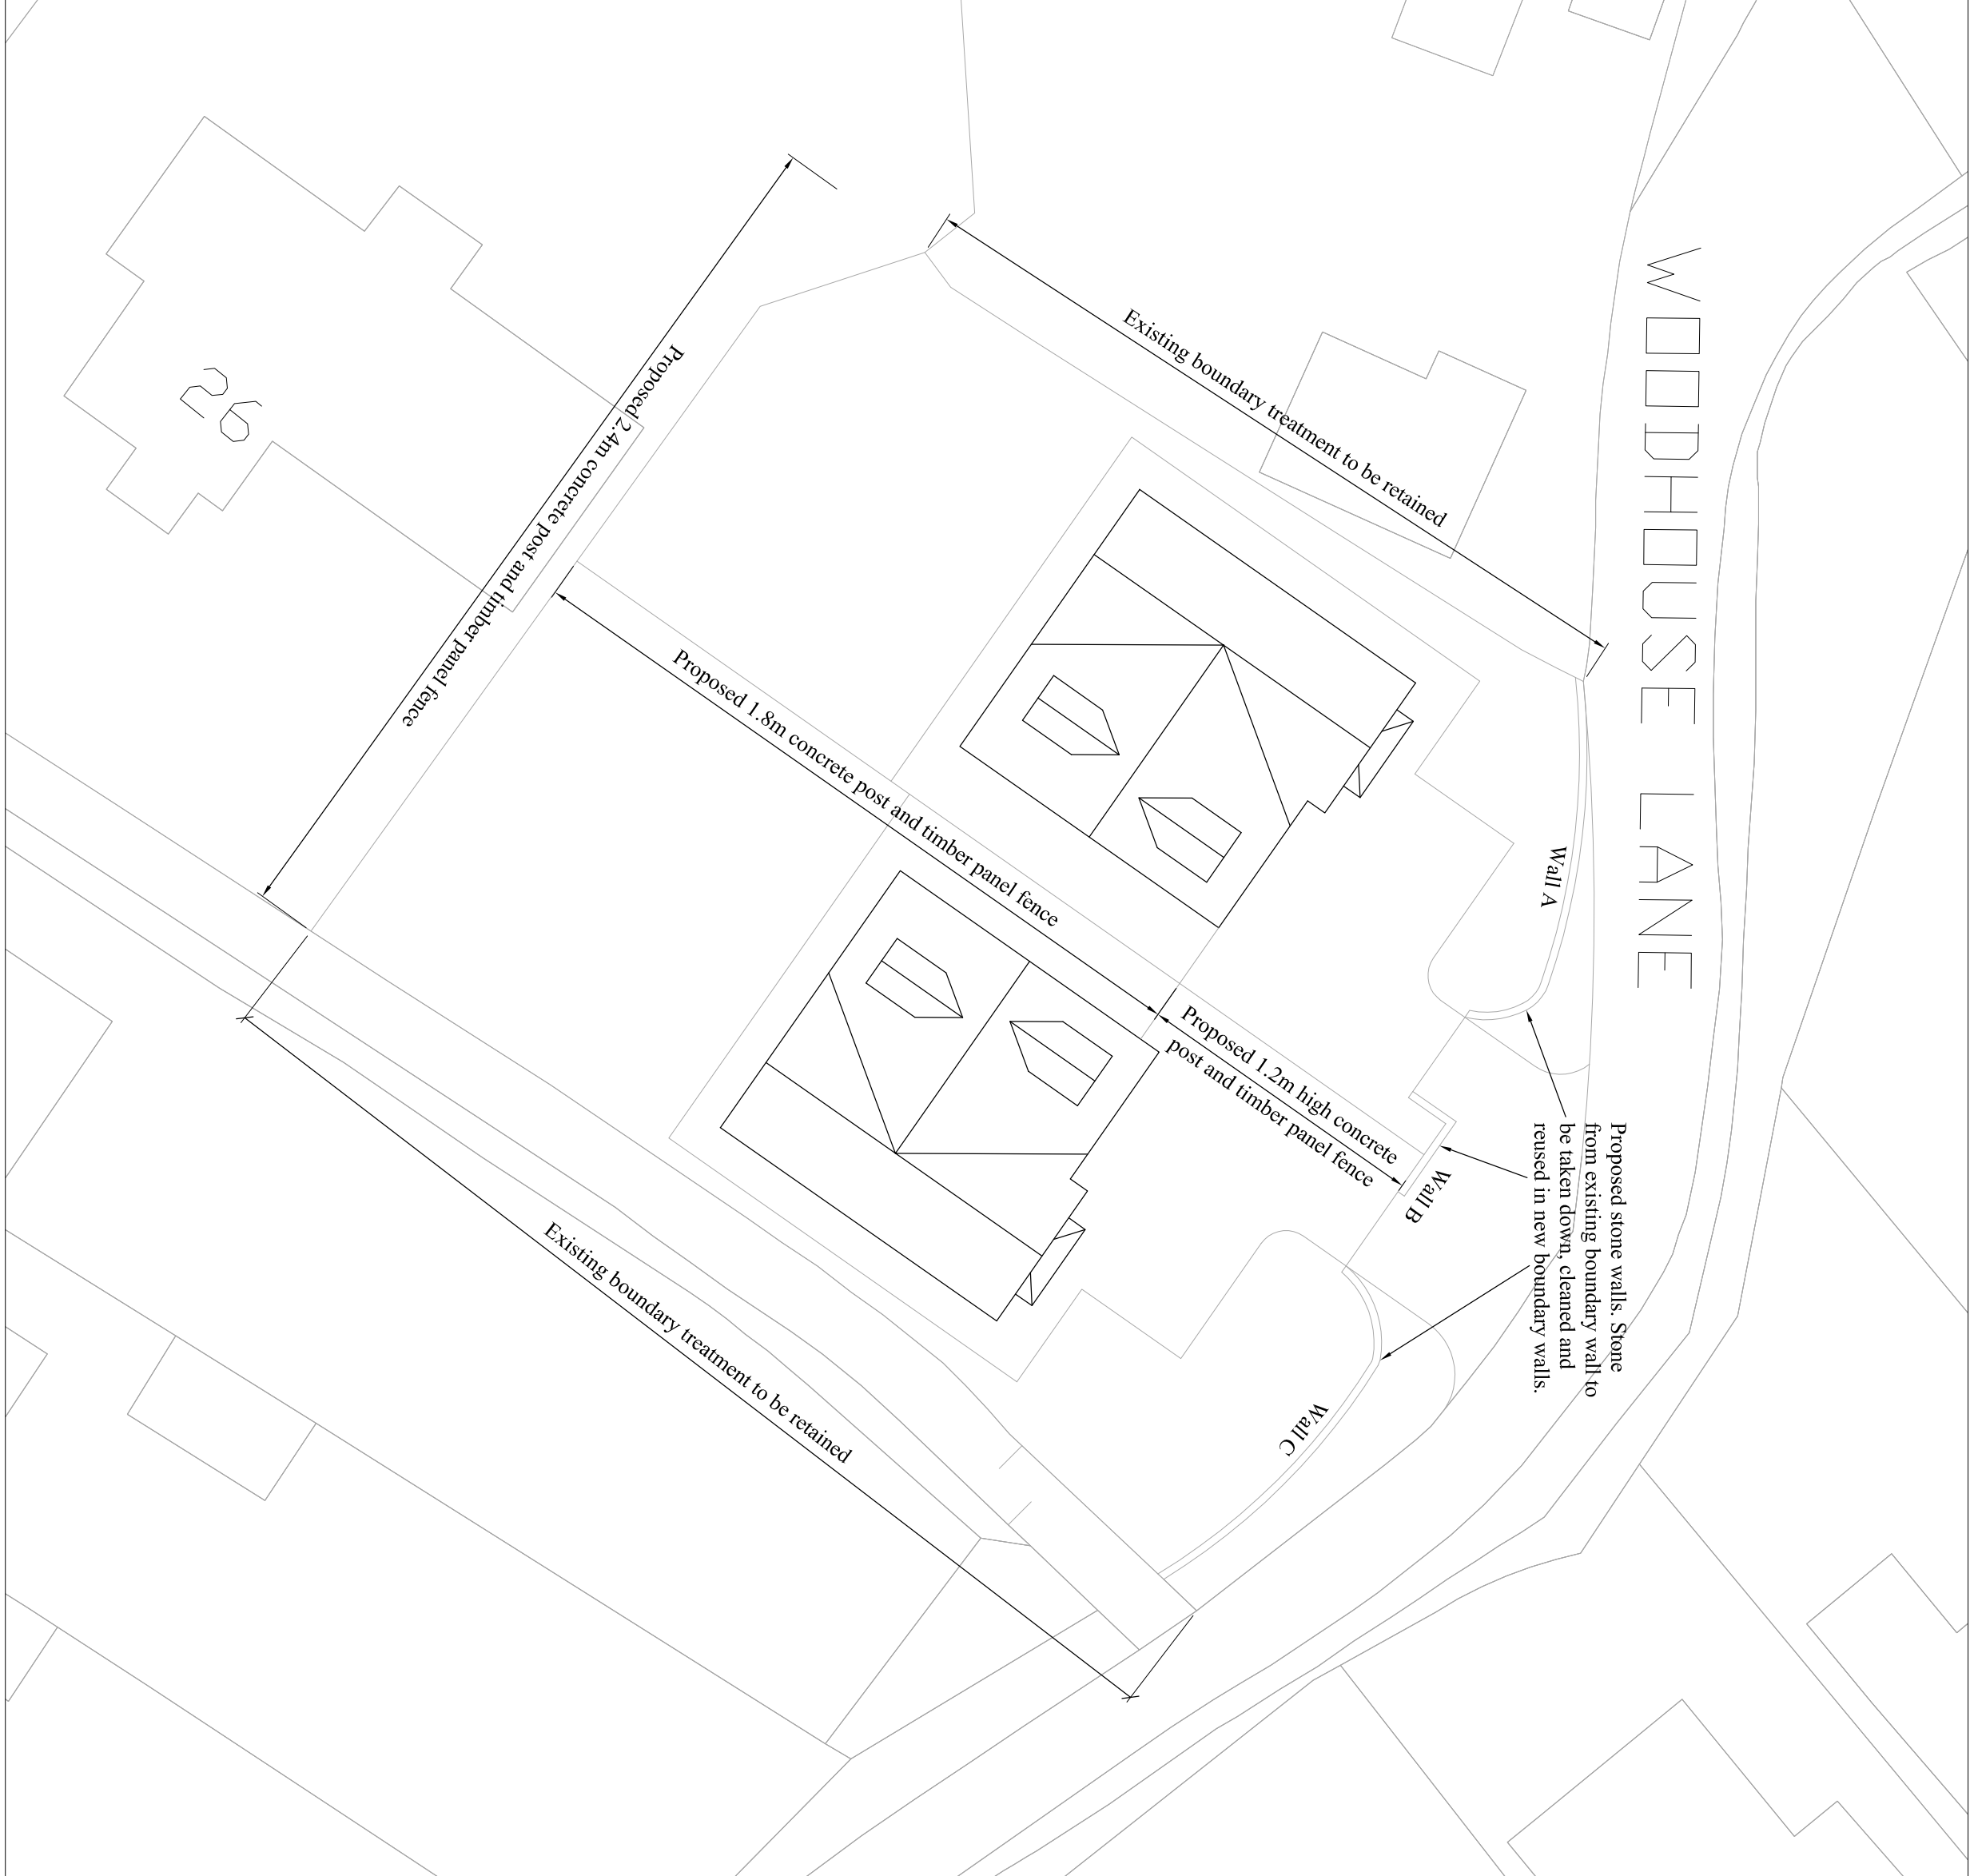

DRAWING STATUS:		DATE	REV	0
For Approval		12/01/25		
DRAWING TITLE:		REVISION DETAILS	REVIEW	CSH
Proposed Boundary Treatments				
Site Plan and Details				
CLIENT:				
Fairway Building and Remedial Contractors Ltd				
PROJECT:				
Falcon Close				
Reckle				
DRAWING NUMBER				
24-10663_34				
PAGE SIZE:				
A2				
REV				0



Steve
Hunt
Partnership

NEWS/PER HOUSE
TANNER LANE, PENNETH
WARRINGTON, CHESHIRE
TEL: 01925 72008
EMAIL: info@sspd.com