




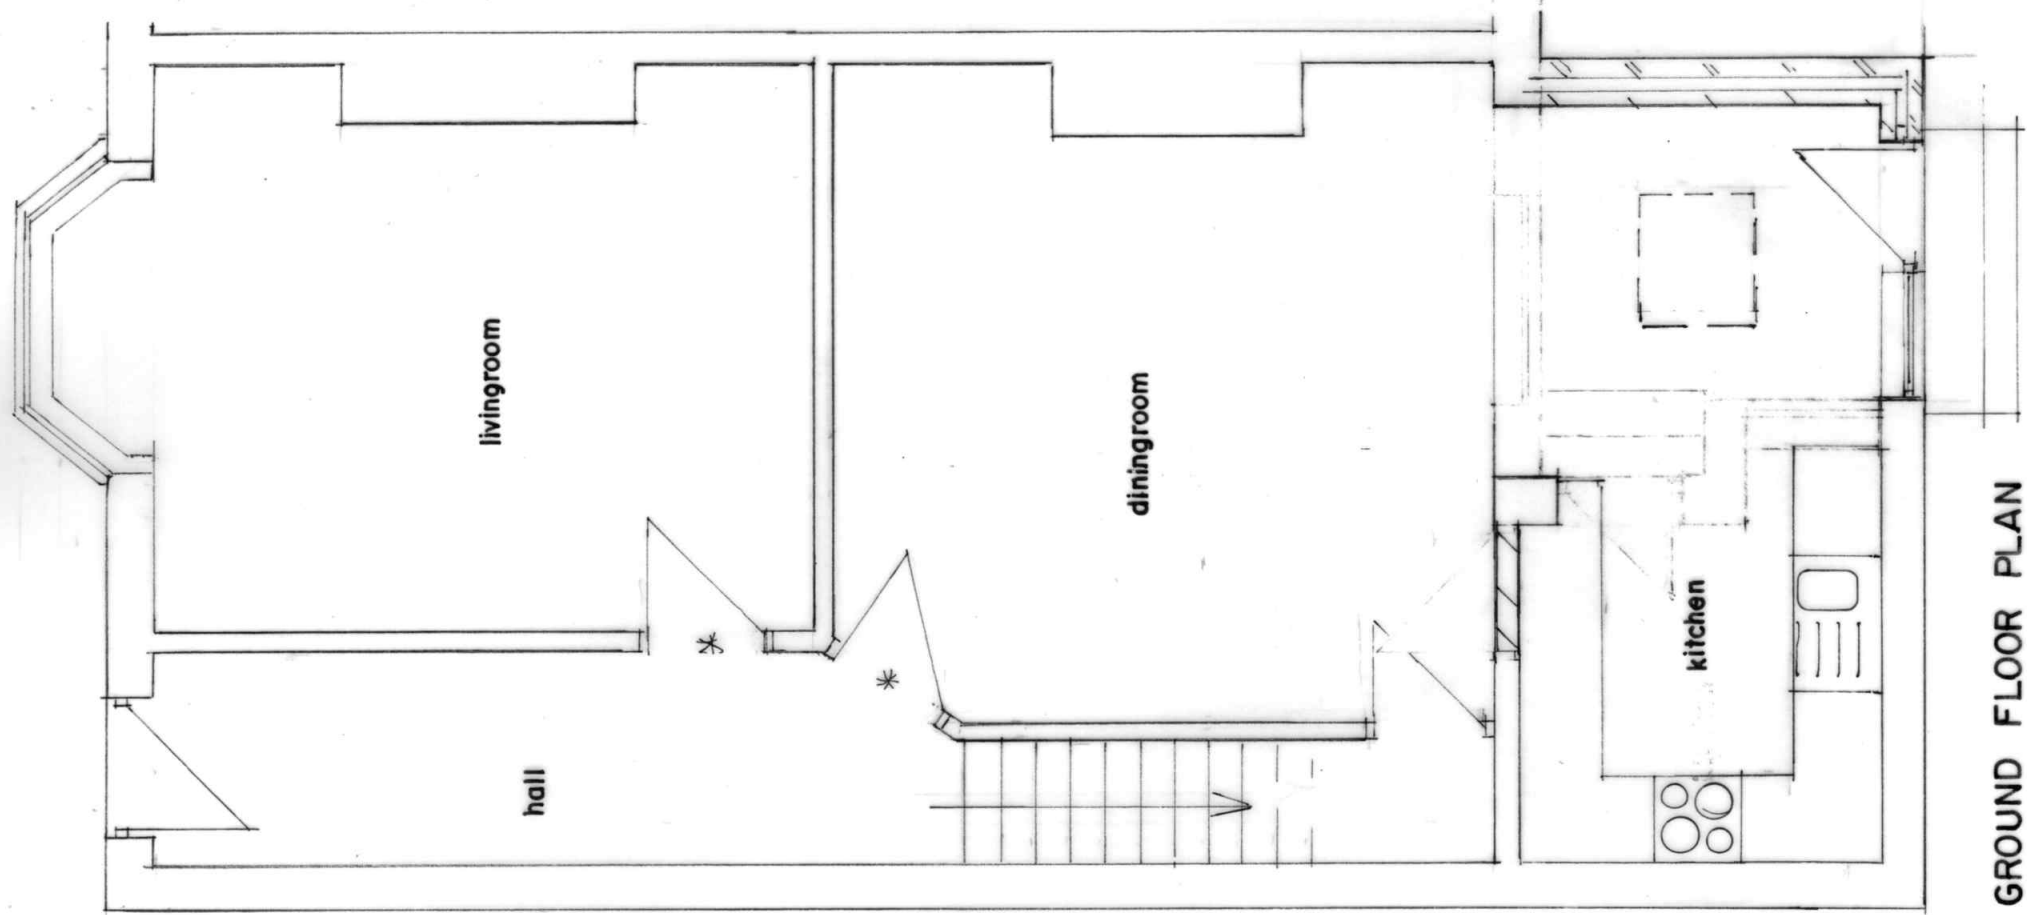

GROUND FLOOR PLAN
(PROPOSED)

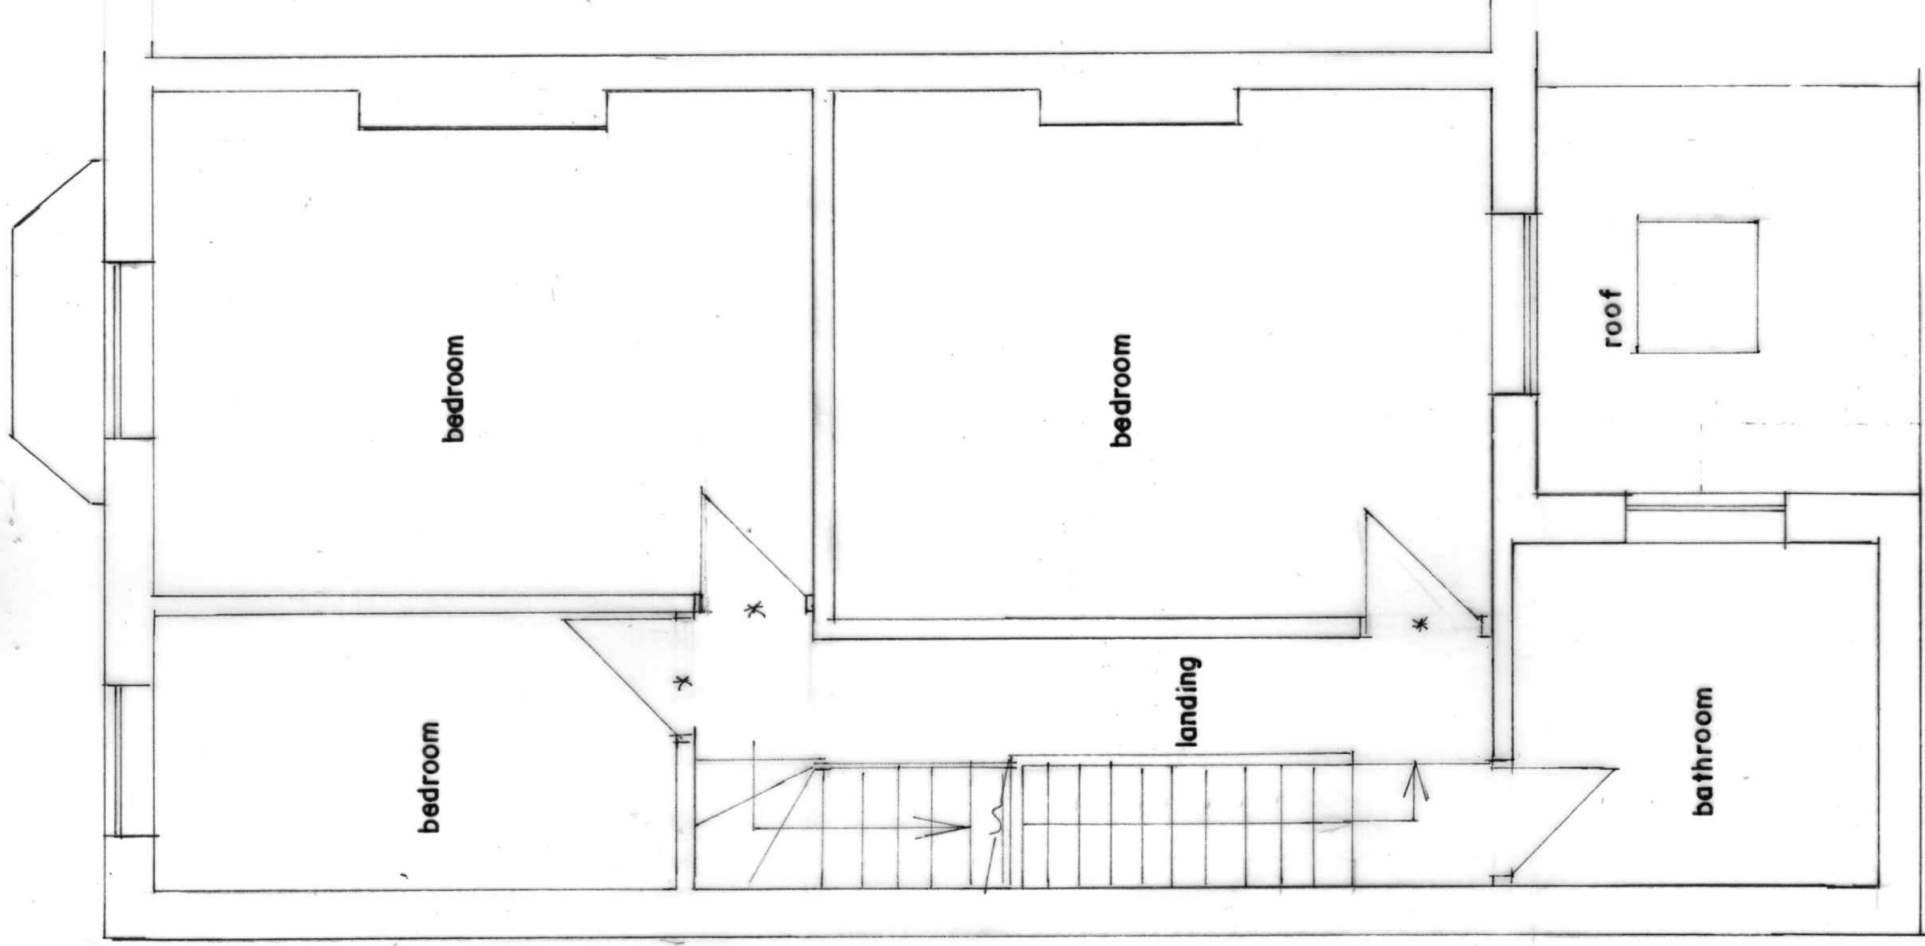

FIRST FLOOR PLAN
(PROPOSED)

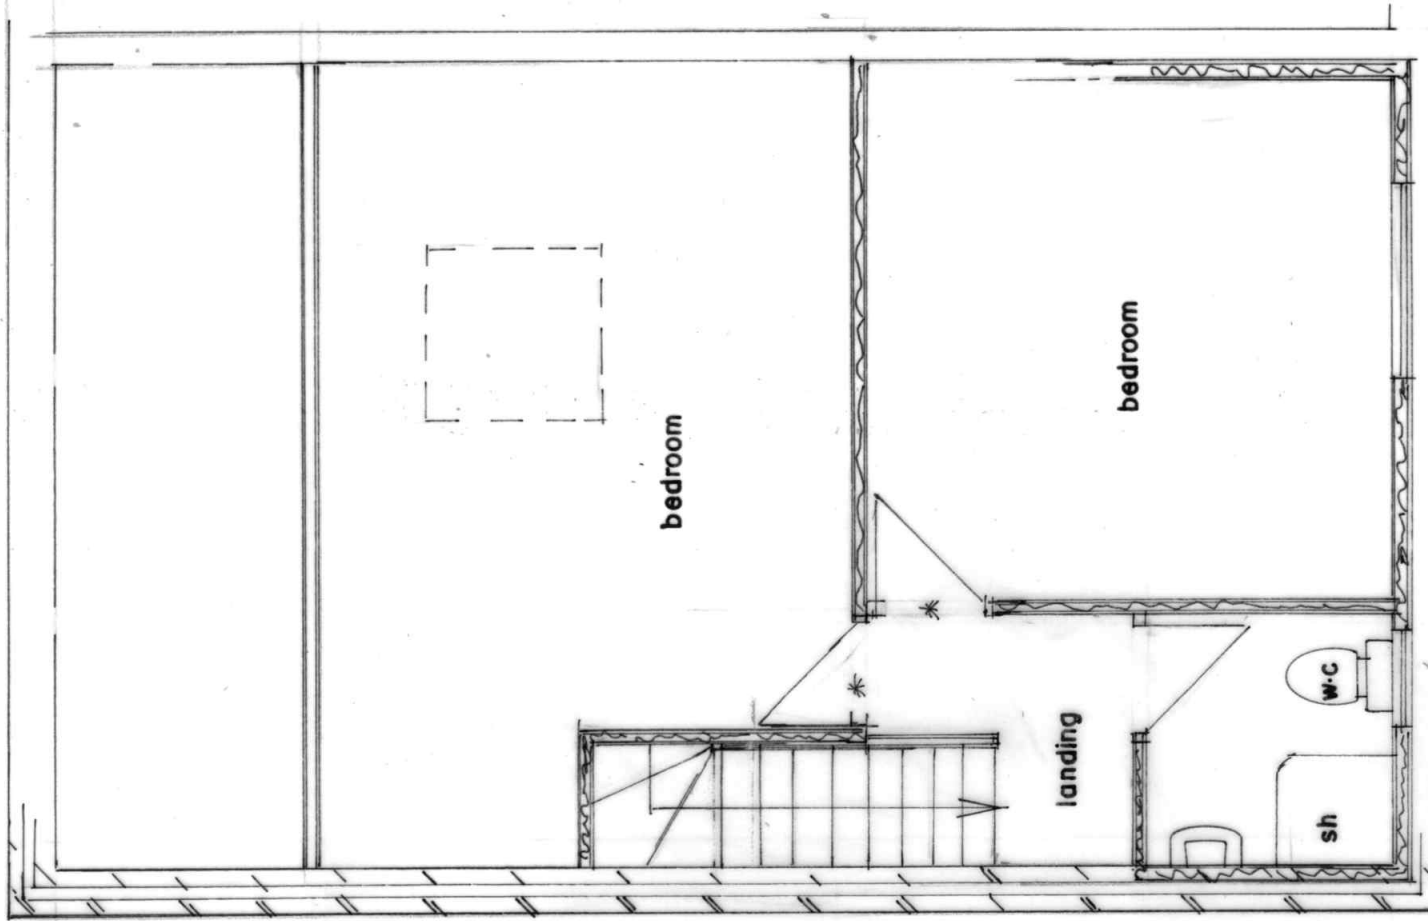

SECOND FLOOR PLAN
(PROPOSED)

BUILDING DESIGN SERVICES
M. FAROOQ
418 Bury Road Rochdale OL11 5EU.
Tel: 01706 712231 Mob: 07967605763

PROPOSED REAR DORMER WITH GABLE WALL
AND SINGLE STOREY REAR EXTENSION AT
2 CASTLE AVENUE ROCHDALE OL11 4JJ

For: Mr. USMAN FIAZ

Plan

Scale 1:50

A 2168/2