


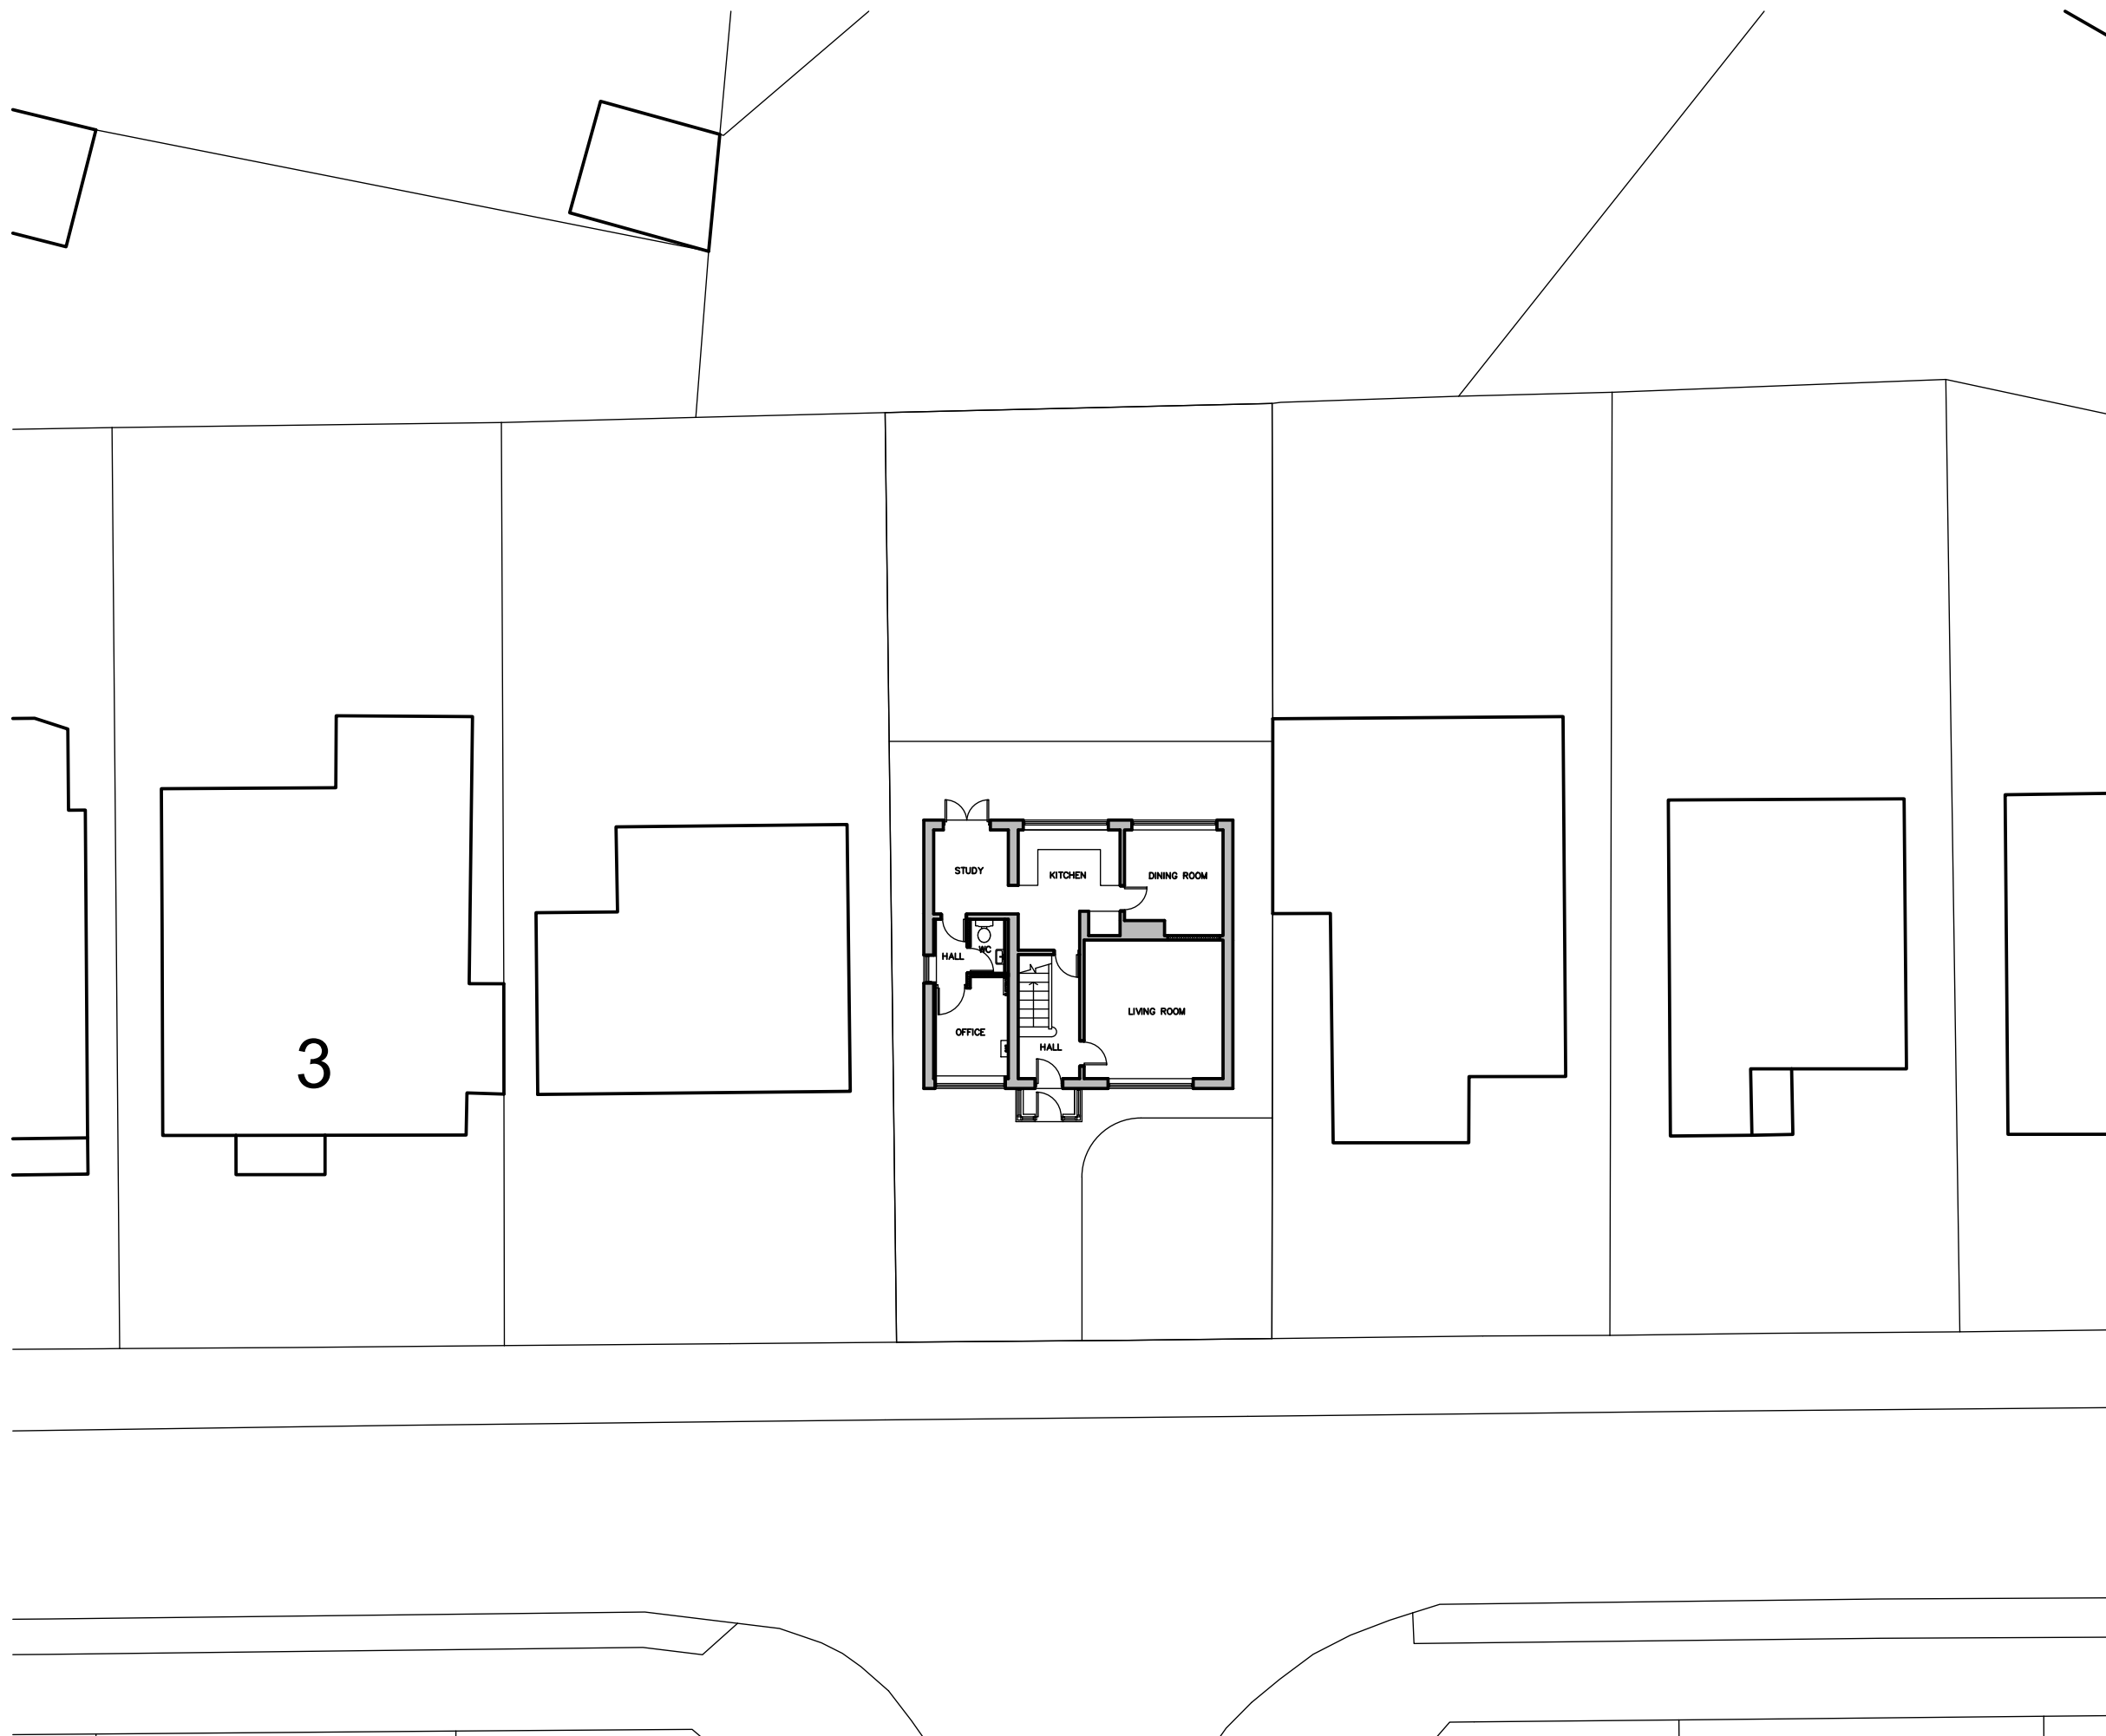

● ALL DIMENSIONS TO BE CHECKED ON SITE
● NO DIMENSIONS TO BE SCALED FROM THIS DRAWING
UNLESS OTHERWISE STATED

A	03.07.24	EXTENTS OF SITE PLAN INCREASED
REVISION DATE		

FAST
ARCHITECTURE

CLIENT			
ROCHDALE BOROUGH COUNCIL ECONOMY AND PLACE			
PROJECT			
7 WORDSWORTH WAY NEW CHILDRENS' HOME			
DRAWING TITLE			
SITE PLAN AS PROPOSED			
SCALE		DATE	
1:200 @A3		07.24	
JOB NO.		DRAWING NO.	REV.
2024-09		19	A