




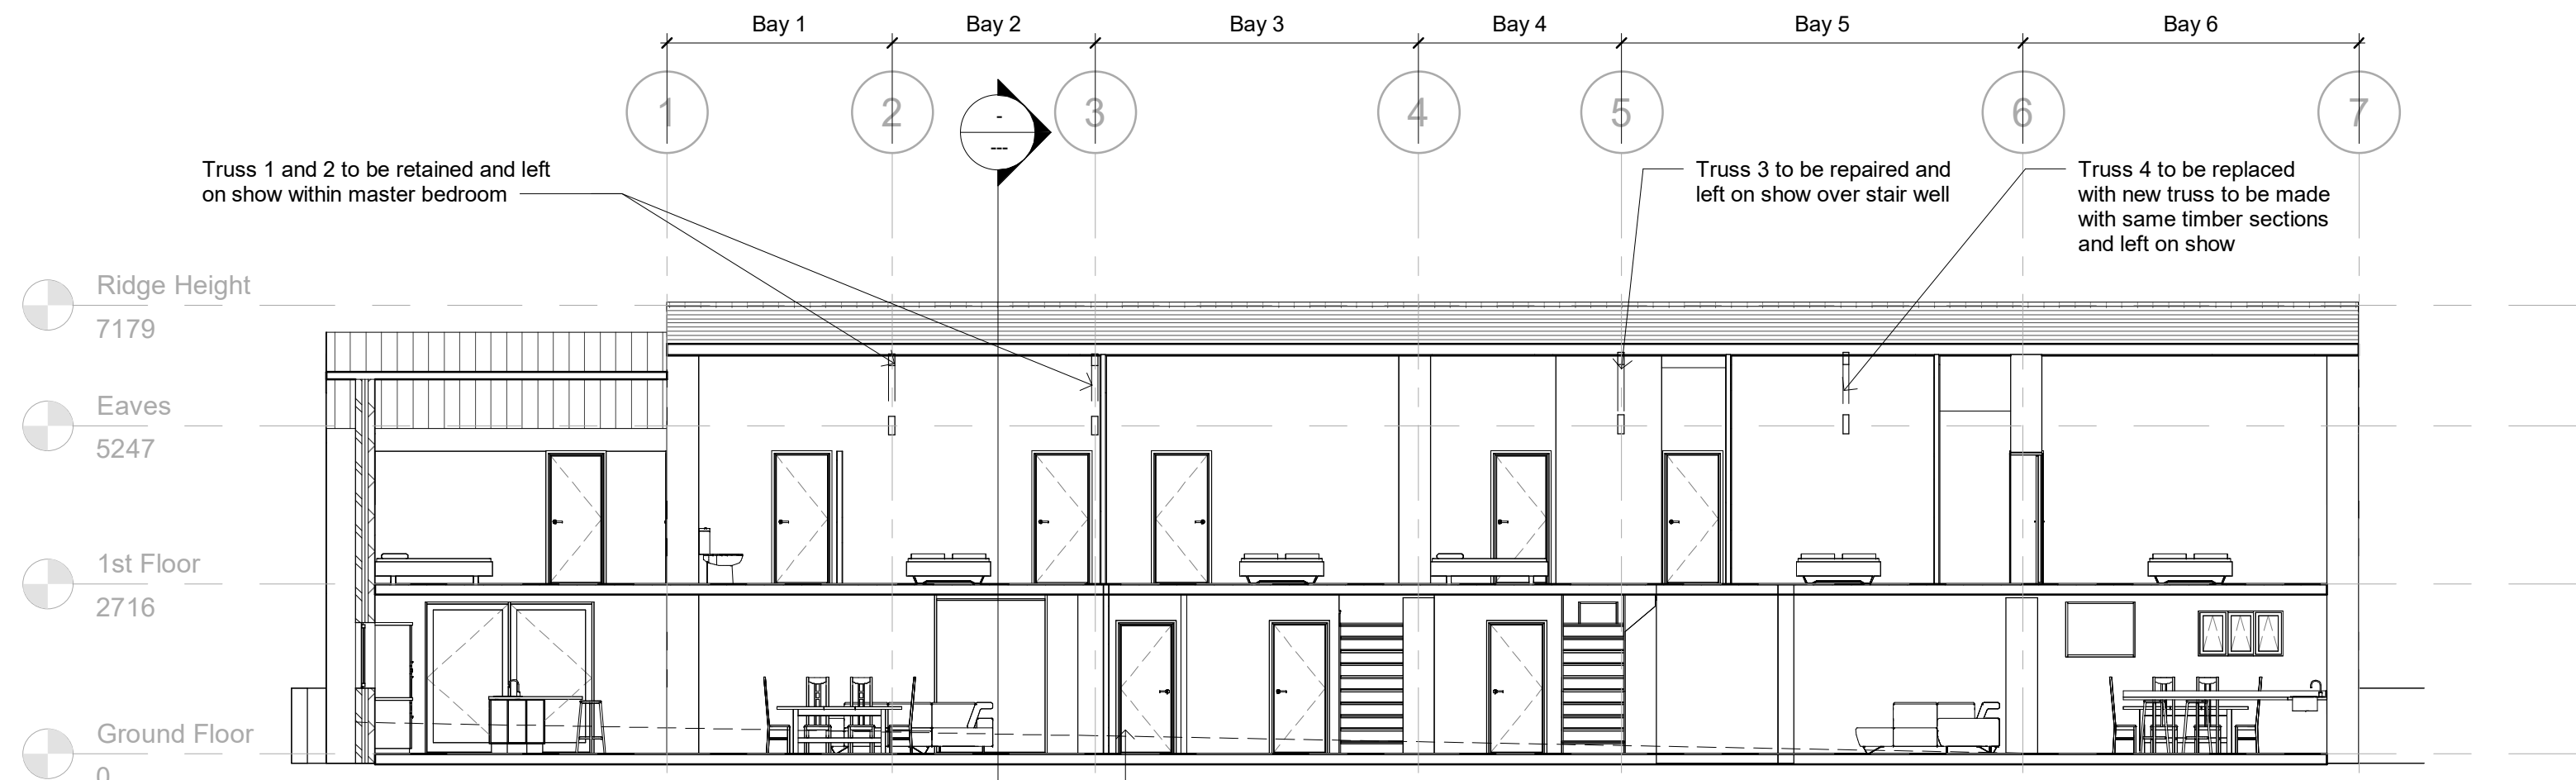


1 Section 1
1 : 100

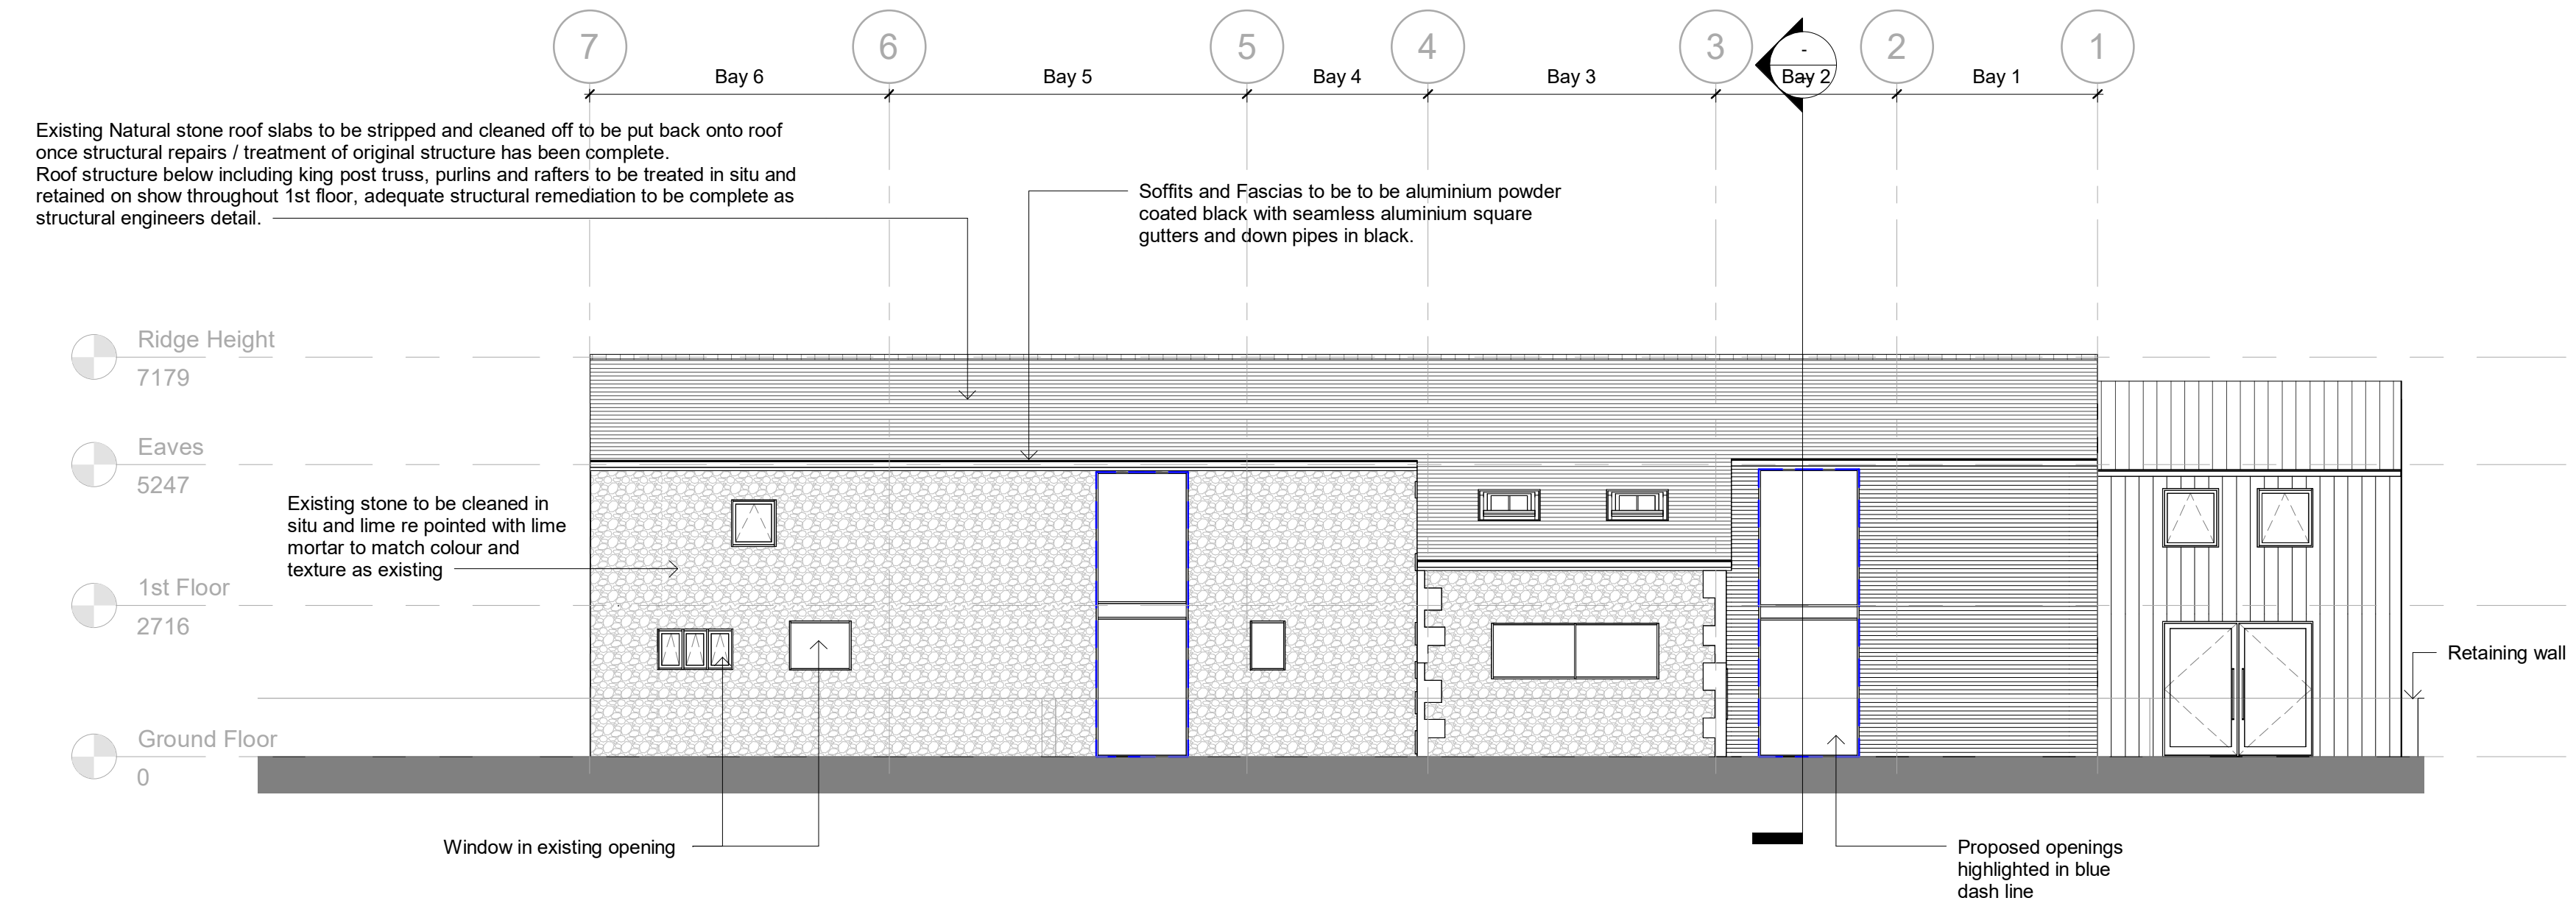


4 As Proposed Rear Elevation
1 : 100

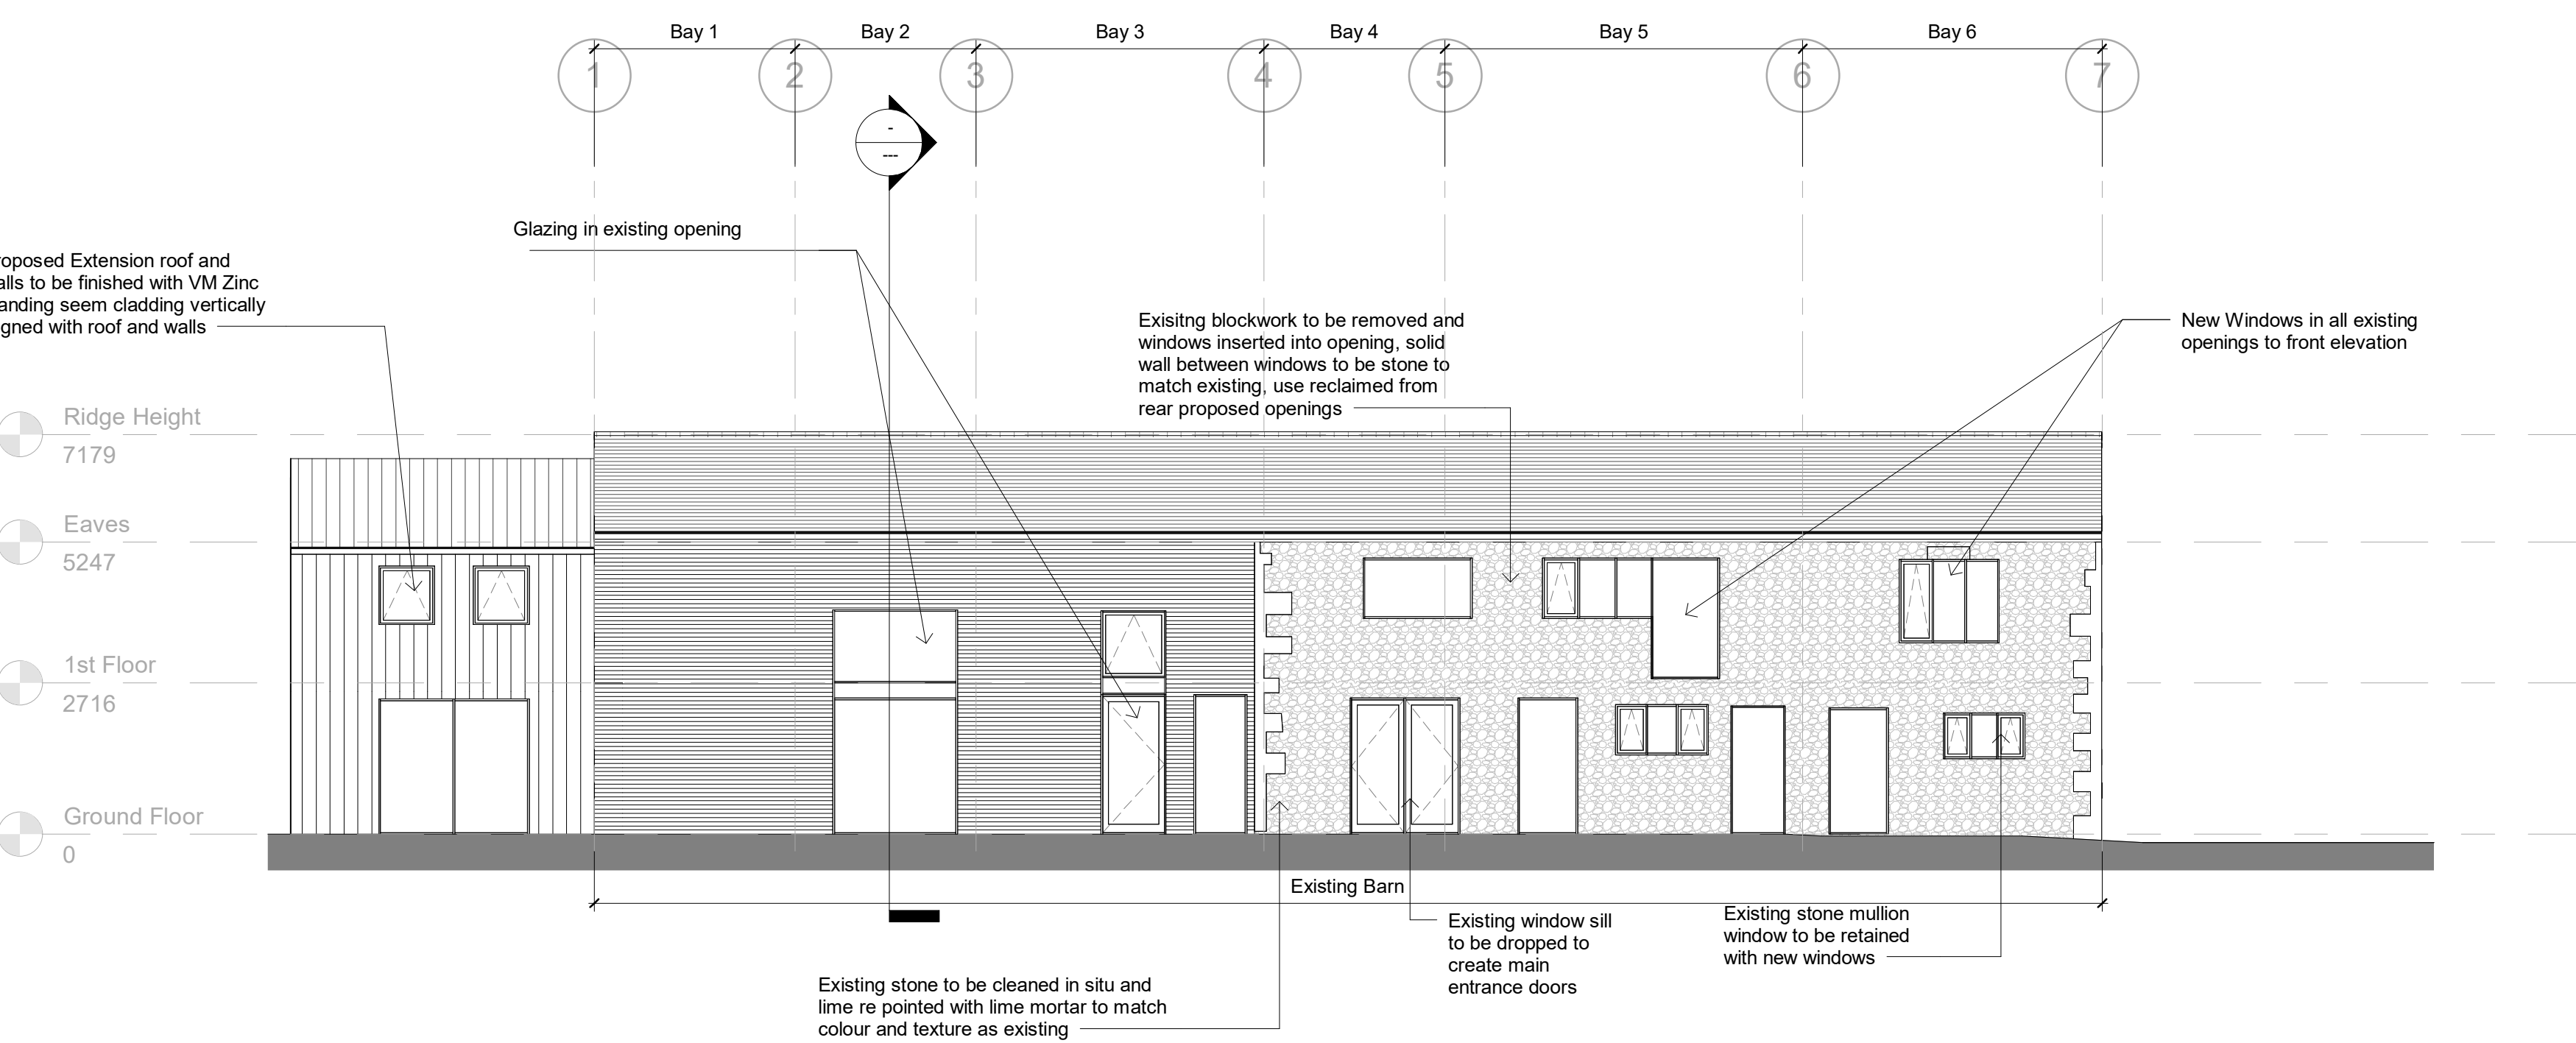


6 As Proposed Front Elevation
1 : 100

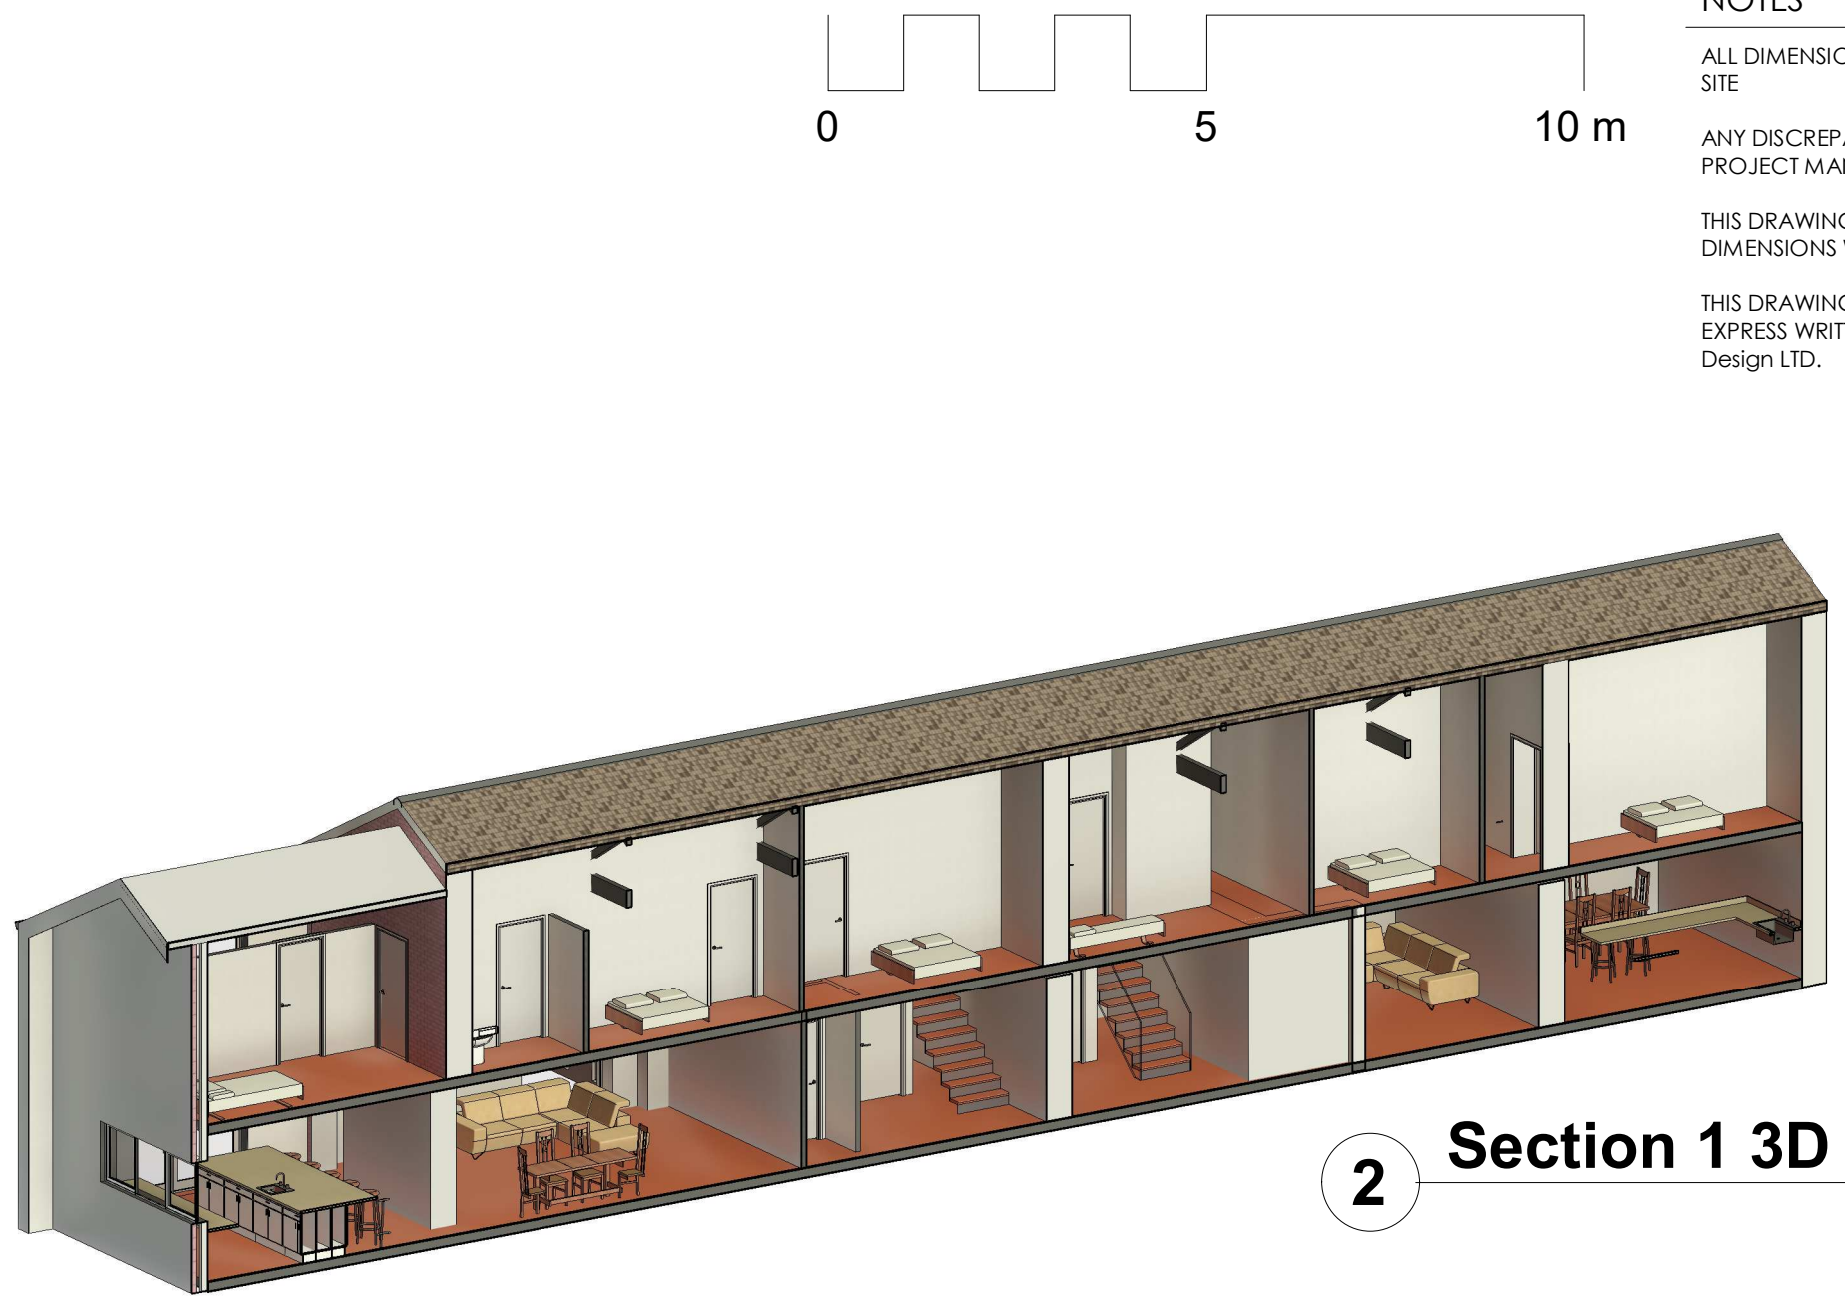

2 Section 1 3D


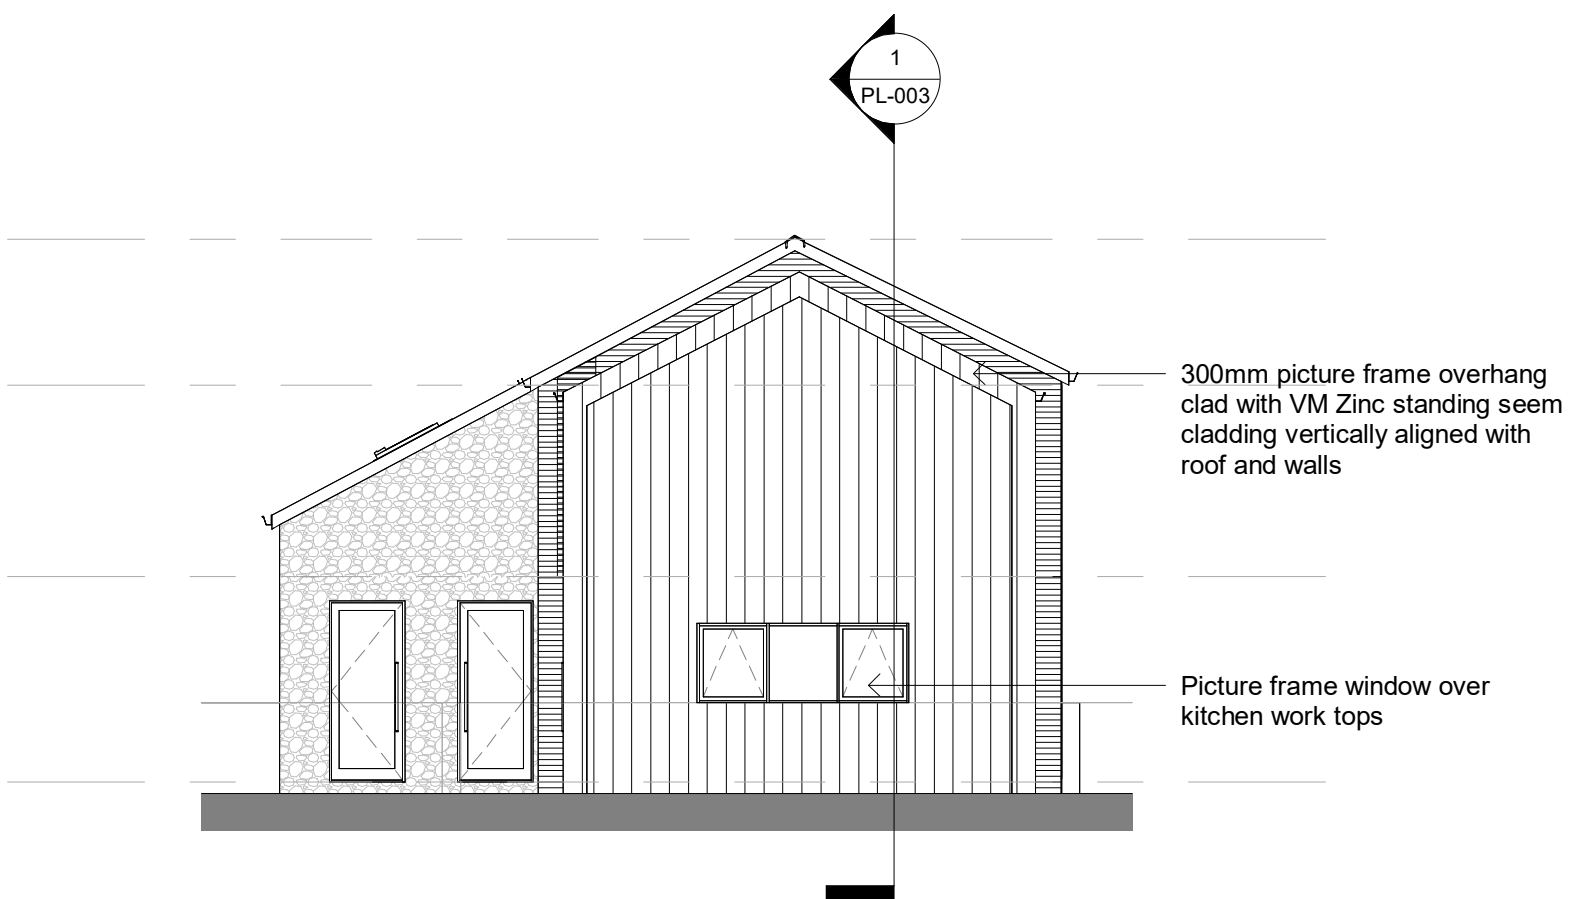


7 As Proposed LHS Elevation
1 : 100

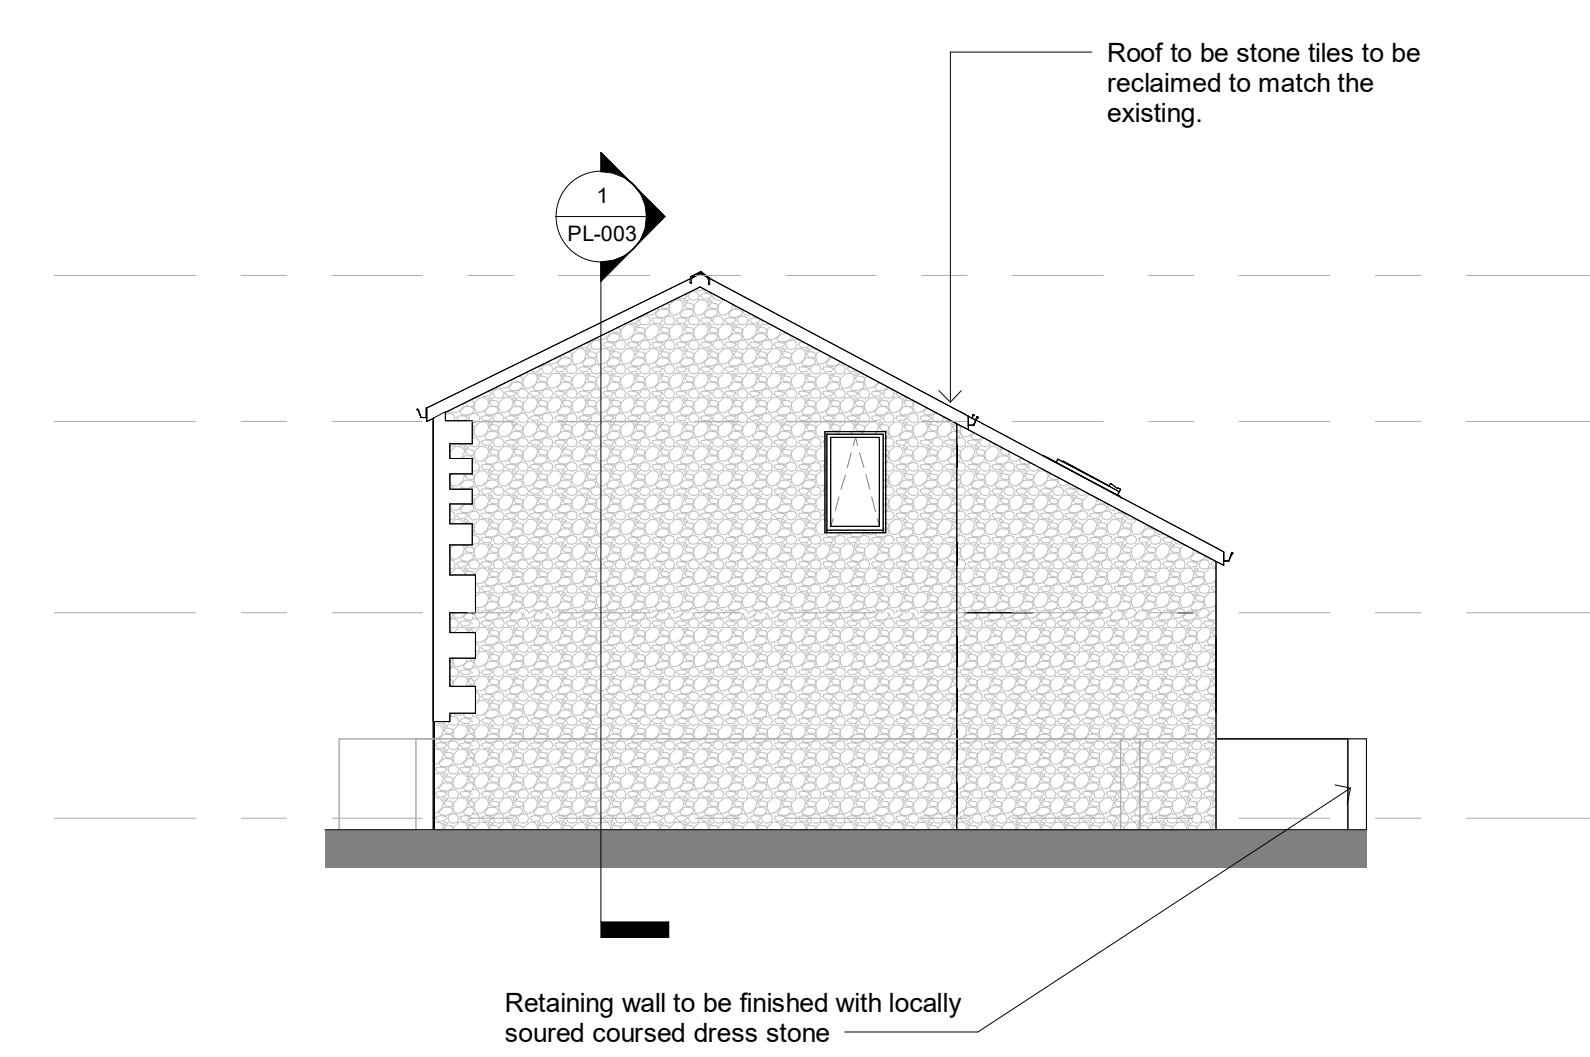

5 As Proposed RHS Elevation
1 : 100

NOTES
ALL DIMENSIONS AND LEVELS ARE TO BE CHECKED ON SITE
ANY DISCREPANCIES ARE TO BE REPORTED TO THE PROJECT MANAGER BEFORE ANY WORK COMMENCES
THIS DRAWING SHALL NOT BE SCALED TO ASCERTAIN ANY DIMENSIONS WORK TO FIGURED DIMS ONLY
THIS DRAWING SHALL NOT BE REPRODUCED WITHOUT EXPRESS WRITTEN PERMISSION FROM Clarks Bespoke Design LTD.

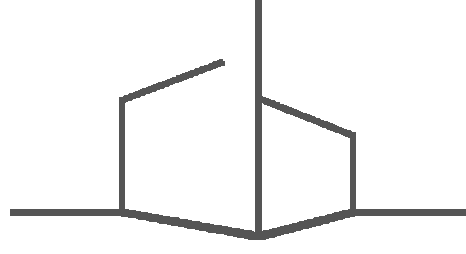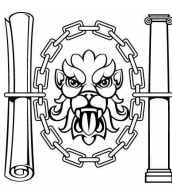24.05.24		BC	First Issue	
Rev No.	Rev Date	Rev By	Description	
project				
Leaches Farm				
location				
Leaches Farm, Ashworth Road, Rochdale, OL11 5UN				
client				
Justin Farrell				
 D E S I G N ARCHITECTURE.INTERIOR.LANDSCAPE T: 07402266305 E: brad@cbdarchitecture.com Phoenix House, 4 Huddersfield Road, Stalybridge, SK15 2QA				
 CIAT REGISTERED PRACTICE				
drawing title				
As Proposed Elevations				
dwg purpose				
scale 1 : 100 @ sheet size A1		drawn BC checked BC rev date 24.05.24		
20-002 job number		PL-003 drawing number		P1 revision

Clarks Bespoke Design LTD