




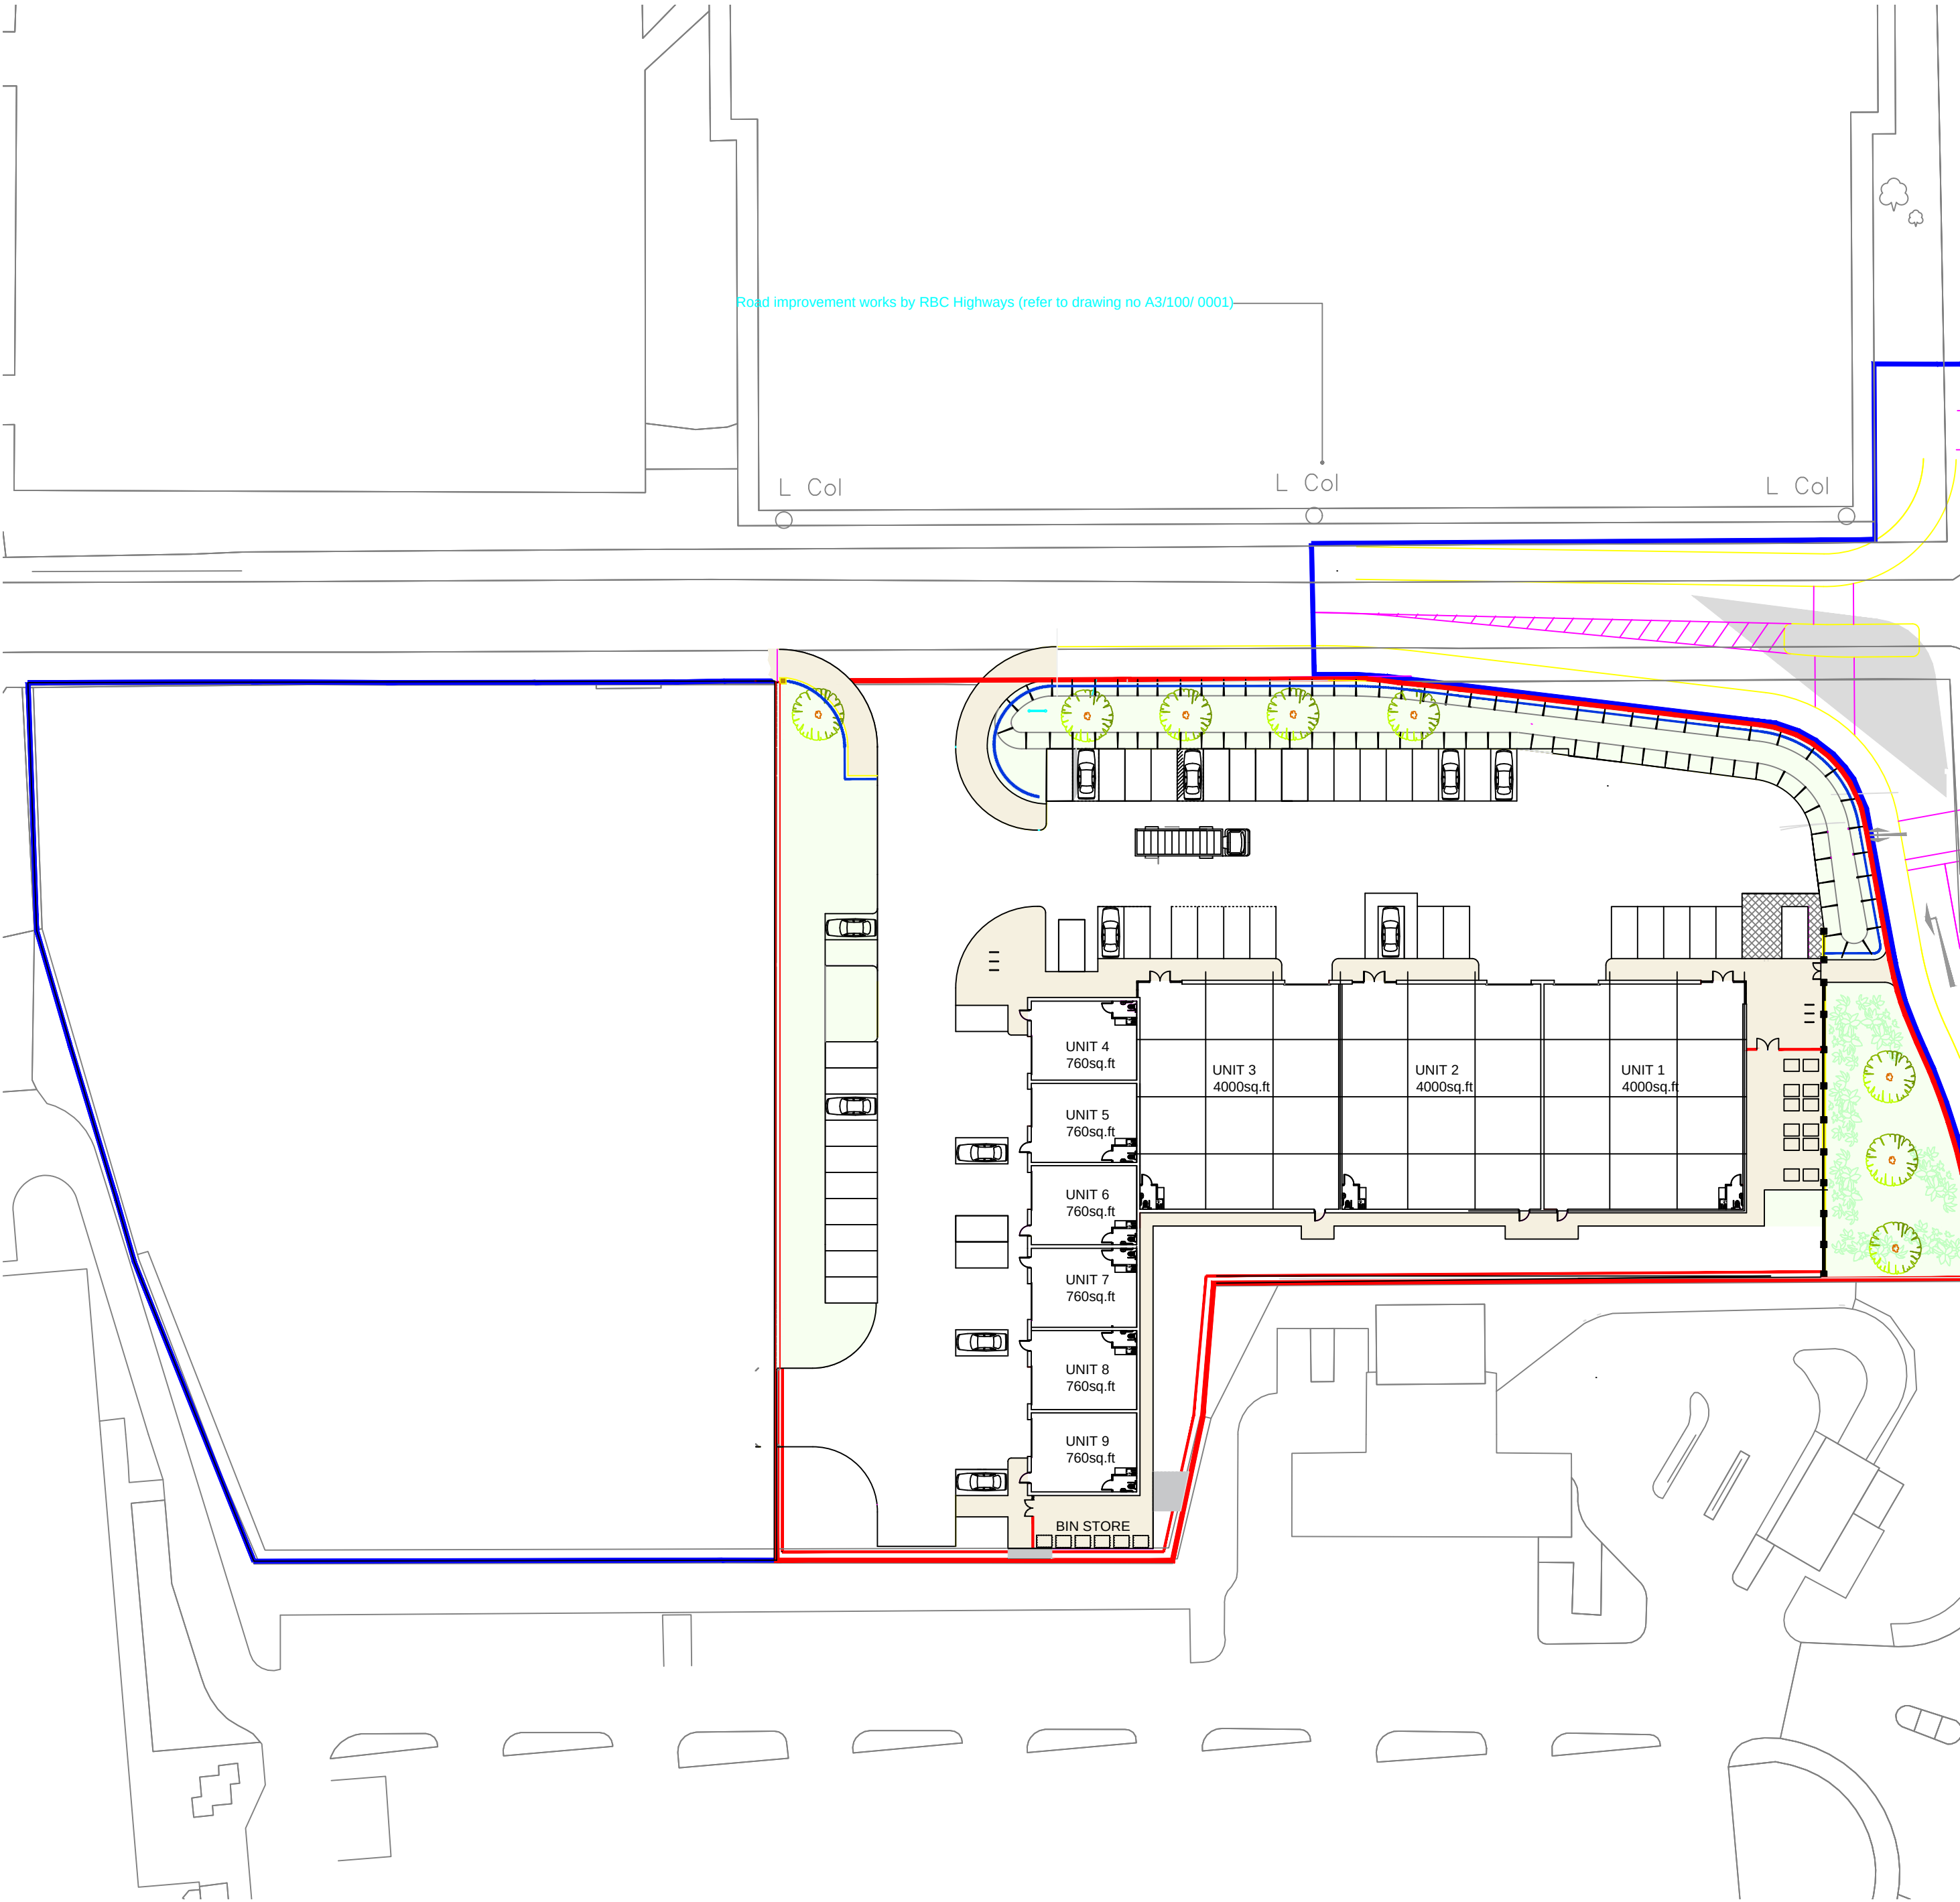

SITE PLAN 1:500

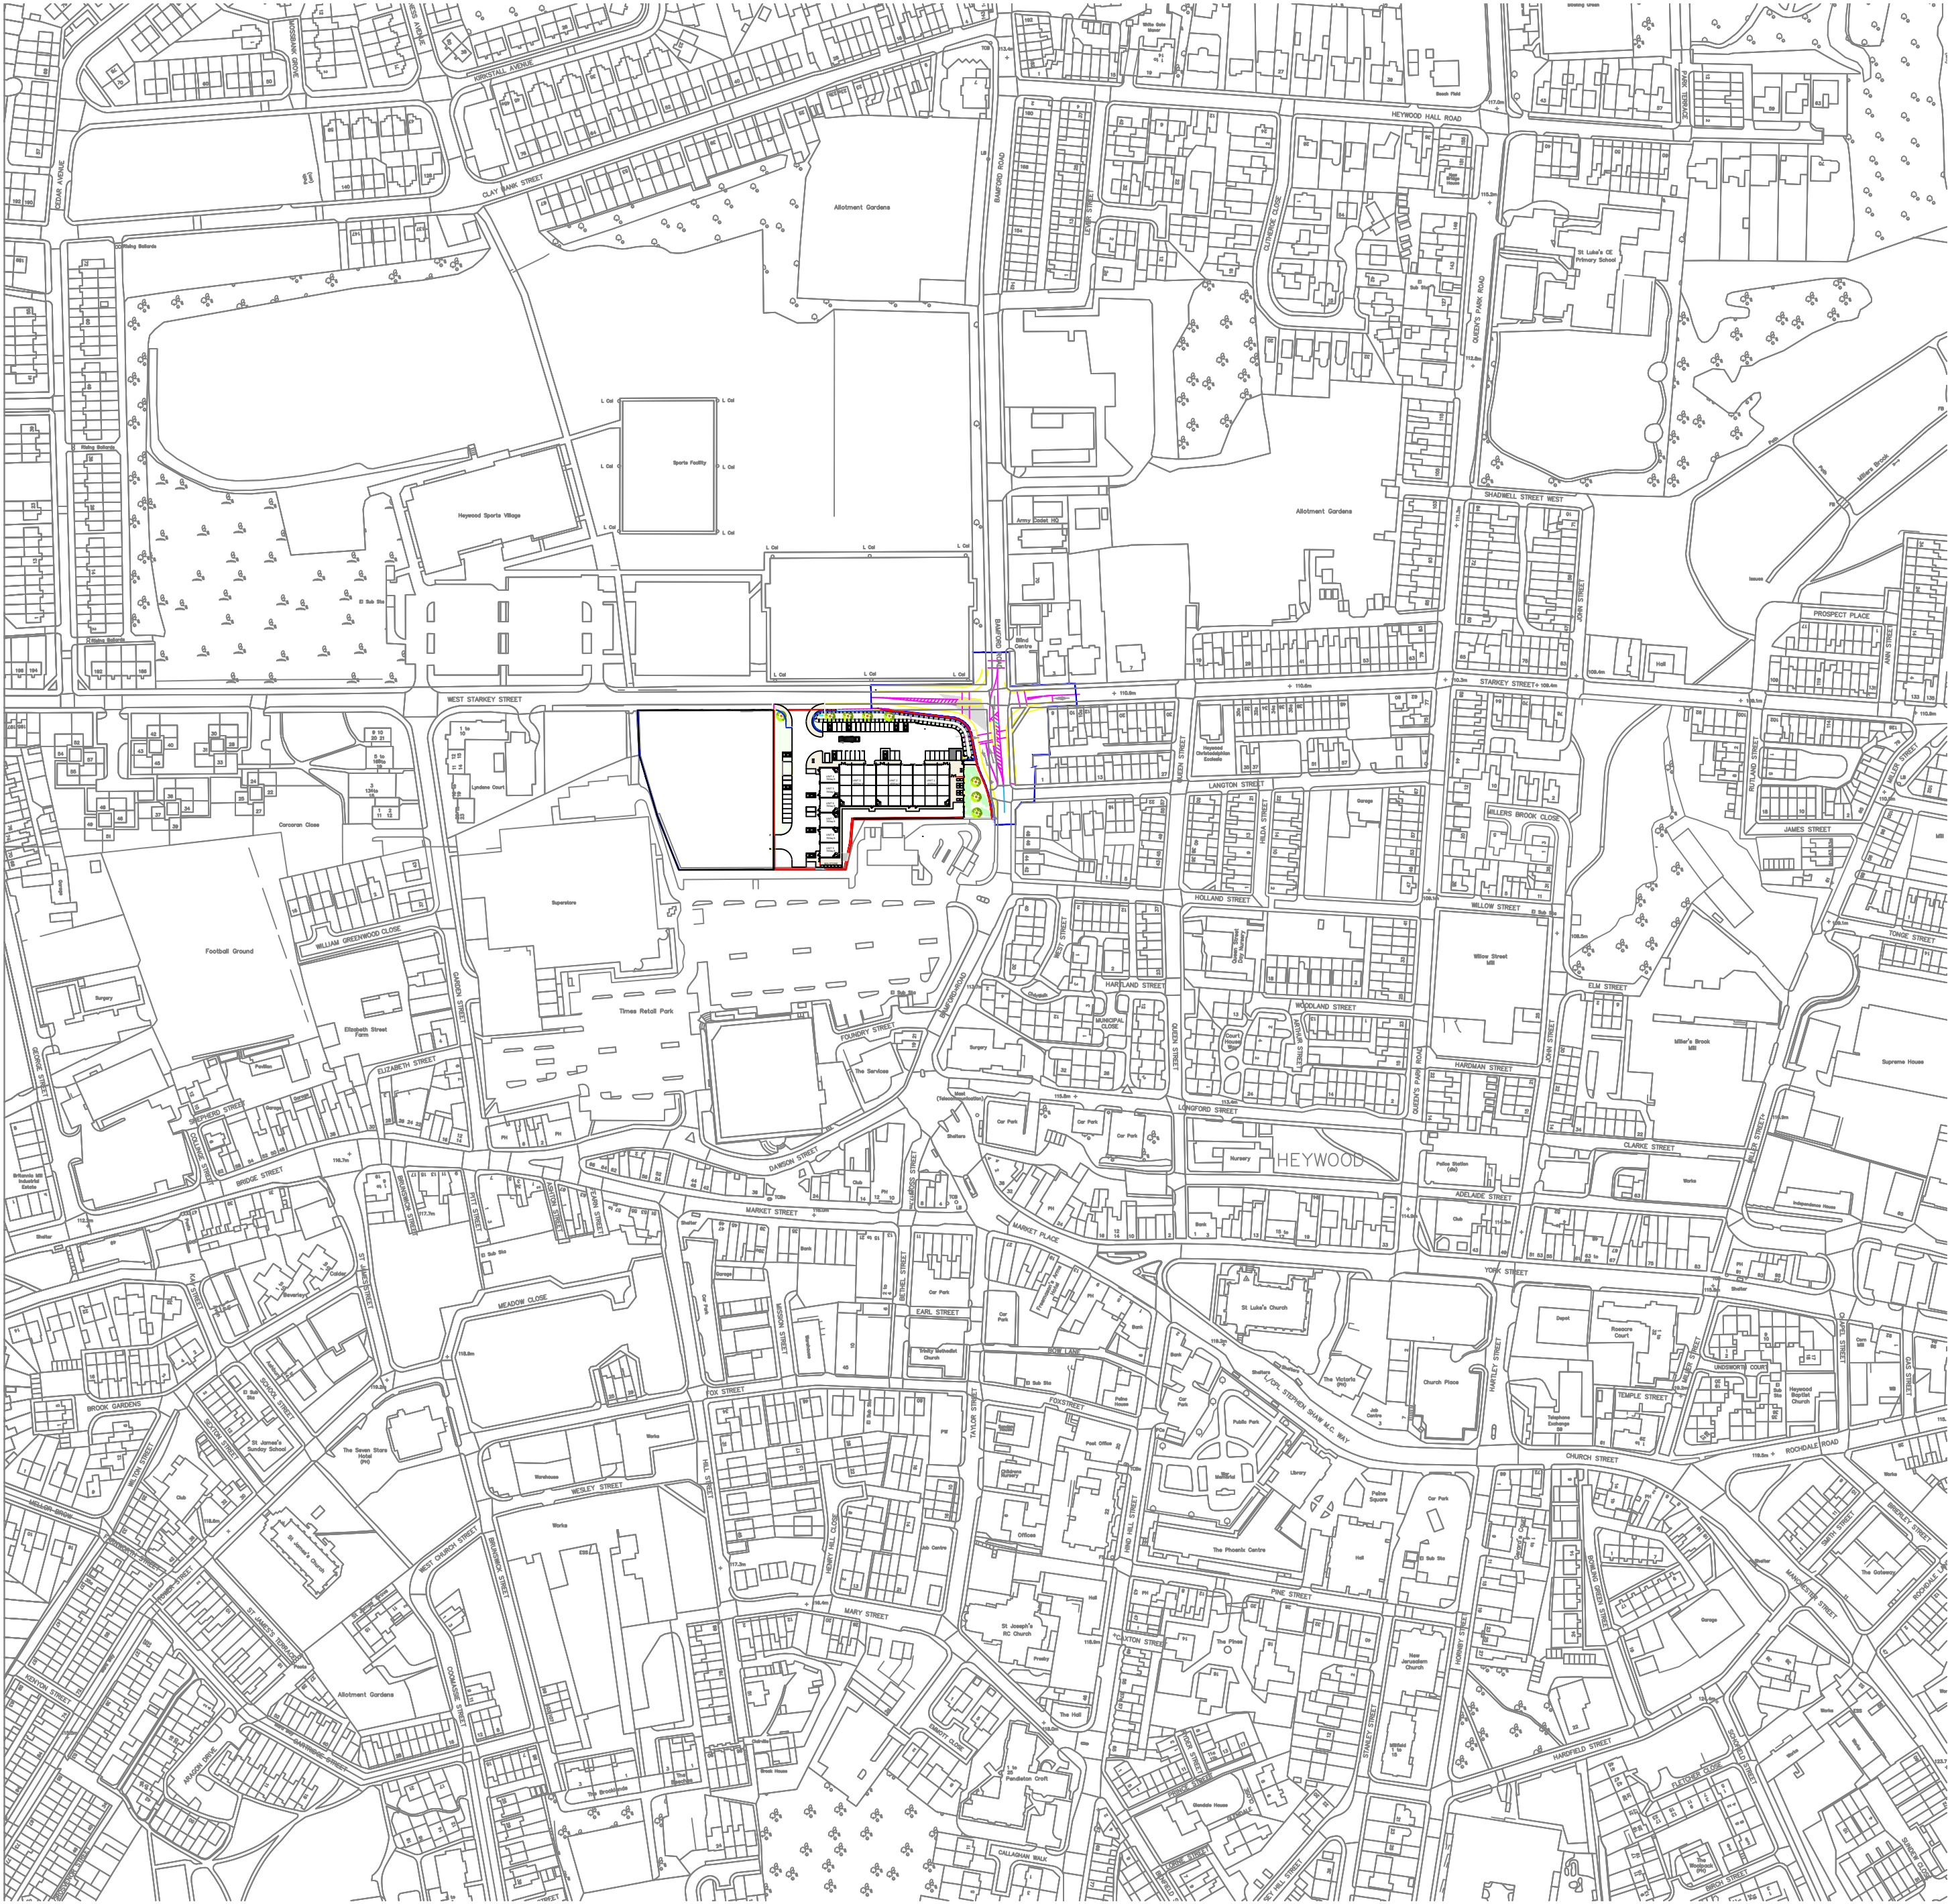

LOCATION PLAN 1:2500

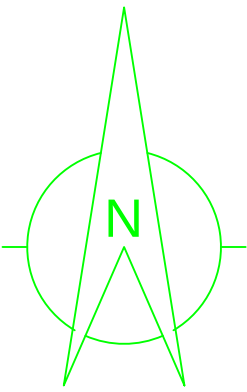

Figured dimensions to be used. Do not scale from drawing			
A	Red and blue lines revised road improvement scheme revised	GE	09.5.22
Rev.	Revision detail	By	CHK Date
ROCHDALE BOROUGH COUNCIL			
PROPERTY & HIGHWAY SERVICES No. 1 Riverside, Smith Street, Rochdale, OL16 1XU Tel: (01706) 647474			
Client	ROCHDALE DEVELOPMENT AGENCY		
Project	MOSSFIELD SITE DEVELOPMENT		
Title	SITE AND LOCATION PLANS		
Drawn by	Date	Purpose of issue	Scale
GB	JUNE 21		1:500@ A1
Checked by	Date	Project No.	
Approved by	Date	Drawing No.	Rev.
		P-06	A