



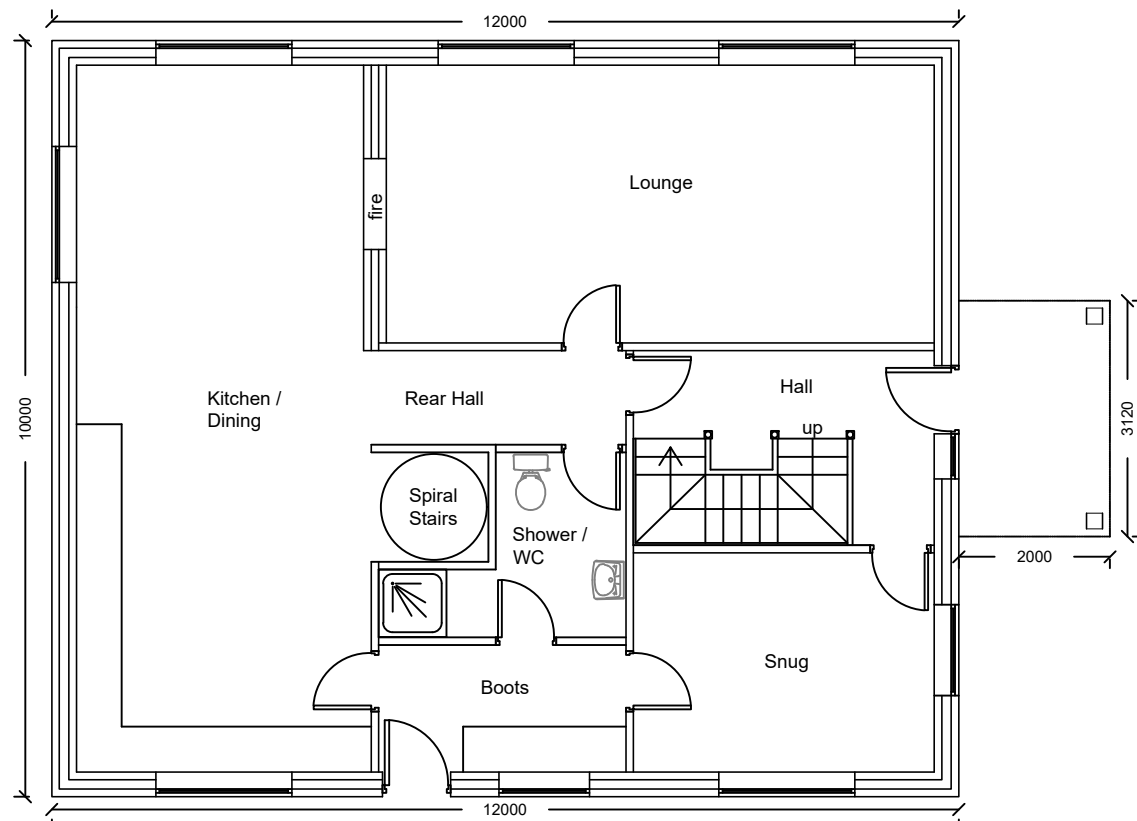


Proposed Ground Floor Plan - 1:100

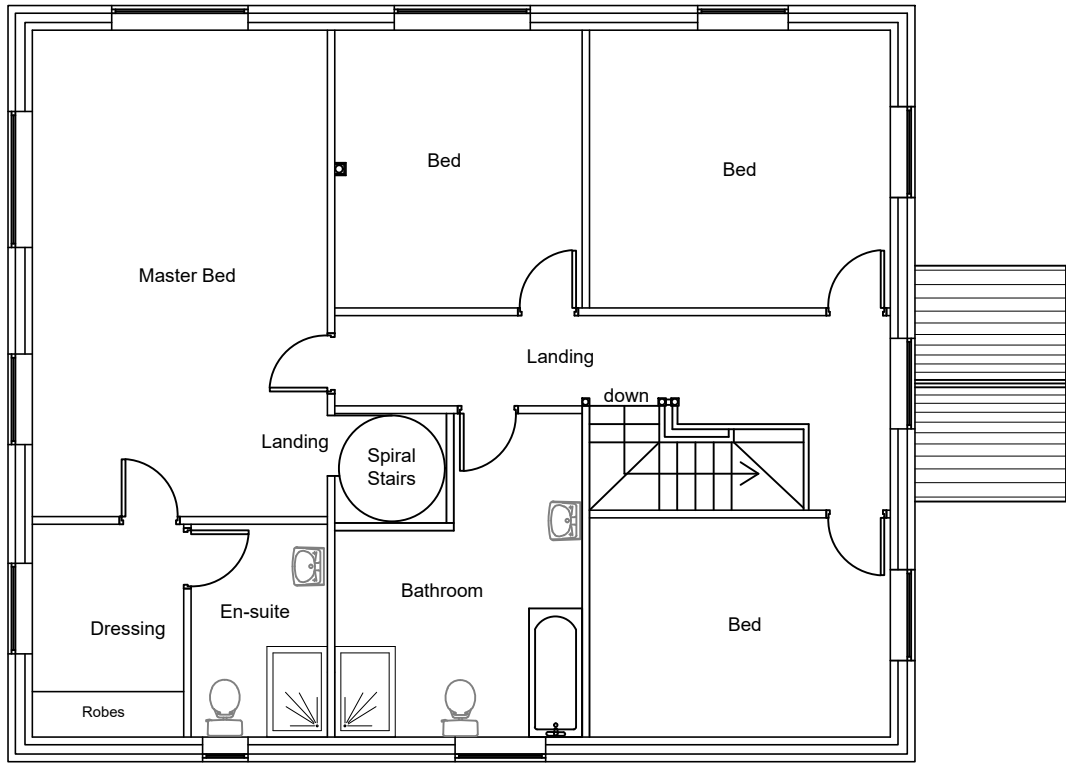

Proposed First Floor Plan - 1:100



Proposed Roof Plan - 1:100

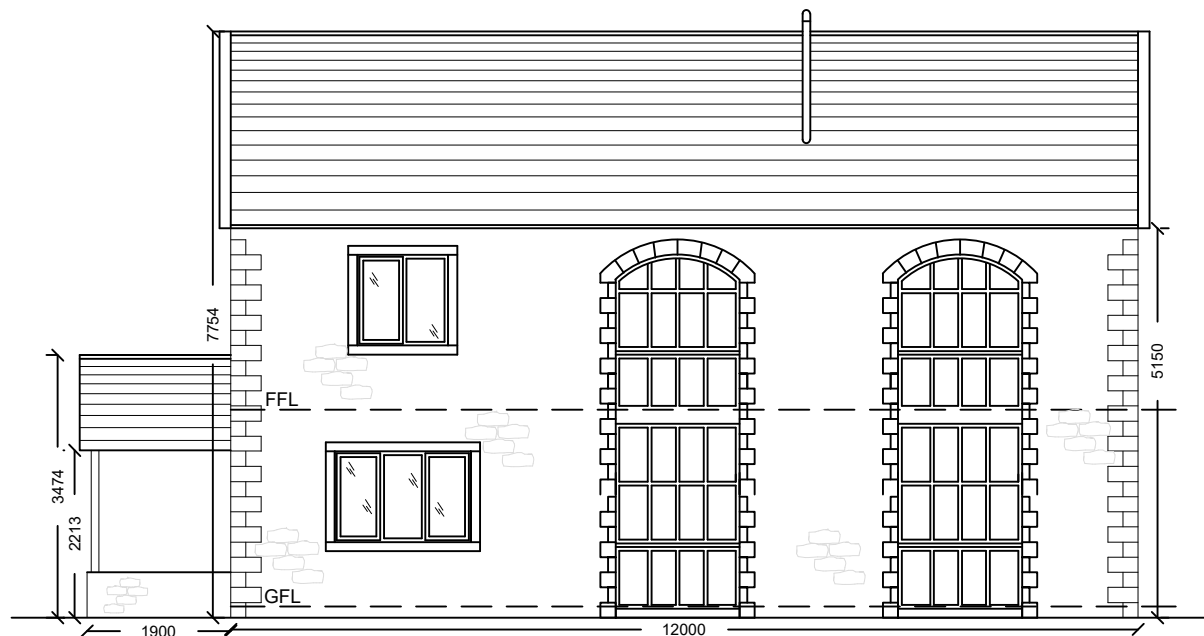


Proposed Northerly Facing Elevation - 1:100



Proposed Southerly Facing Elevation - 1:100




Proposed Easterly Facing Elevation - 1:100

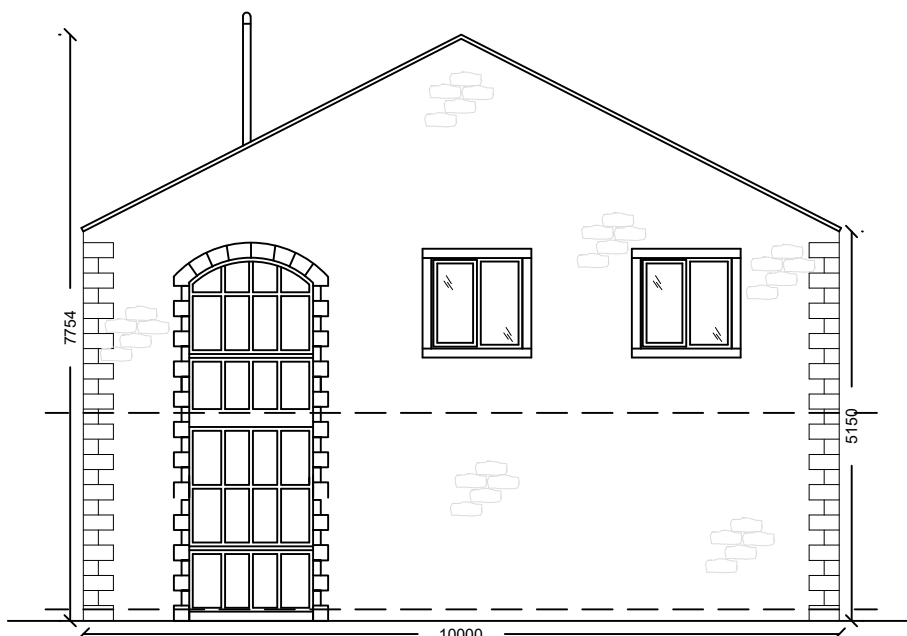

Proposed Westerly Facing Elevation - 1:100



Existing Site Plan - 1:500

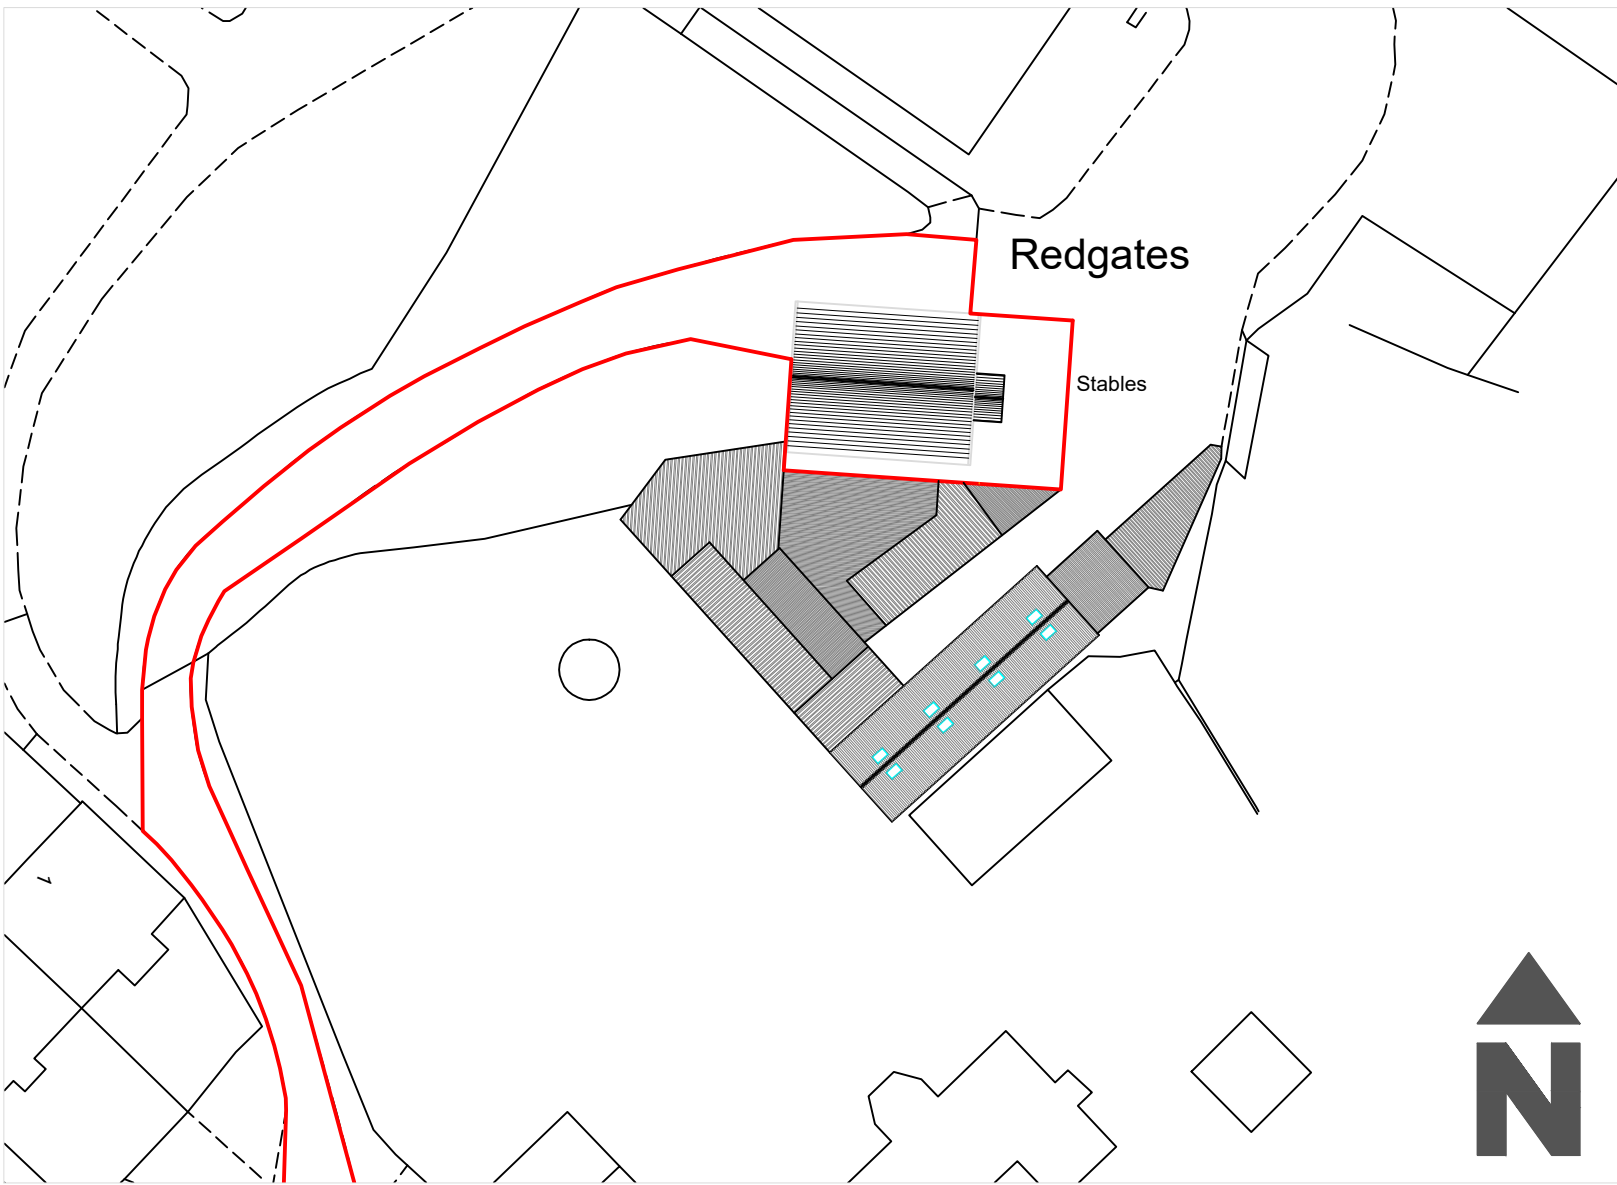

Proposed Site Plan - 1:500

Amendment A - 29.08.2024: Extent of red edge altered.

G H A
Gary Hoerty Associates
Gary Hoerty Associates Chartered Surveyors
Suite 9 - Grindleton Business Centre
The Spinney
Grindleton
Clitheroe
Lancashire BB7 4DH
T: 01200 449700
Email: info@ghaonline.co.uk

Project: (No: Tur.824.3528.GH)
Planning - Development at
Red Gates Stables
Rochdale Road East
Rochdale
OL10 1RL

Title: Proposed Plans and Elevations. Existing and Proposed Site Plans.

Drawing No: Tur/824/3528/03A **Drawn:** KA

Client: Ms R Turner

Date: 13.06.2024 **Scale:** 1:100 & 1:500 @ A2

Amendments: A