




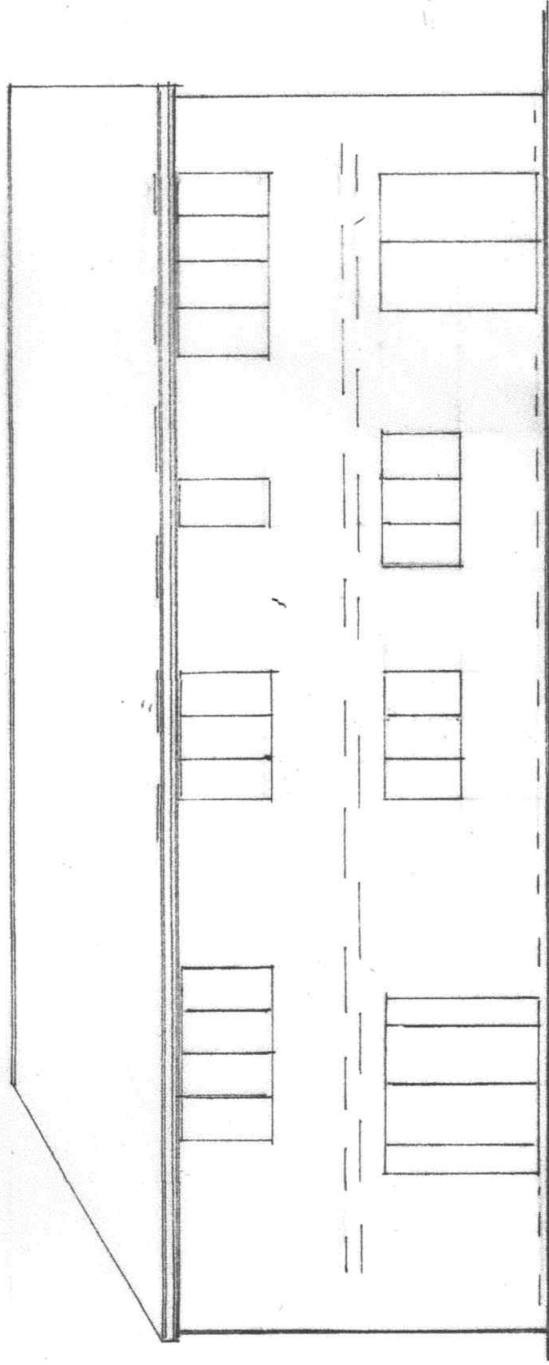


REAR ELEVATION
(EXISTING)

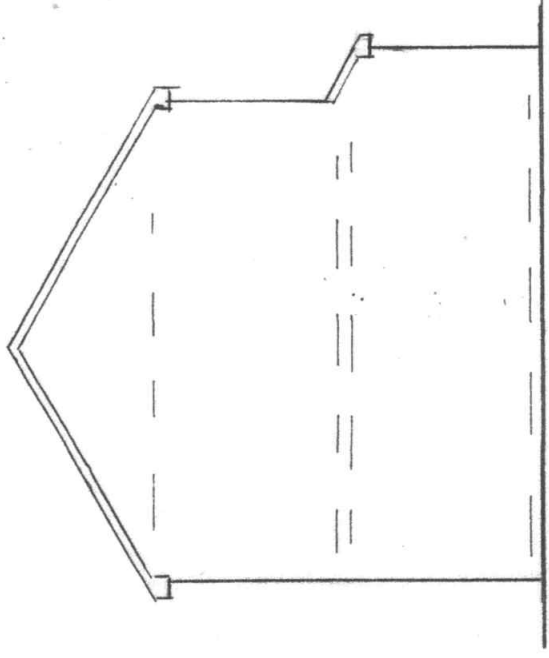


SIDE ELEVATION
(EXISTING)

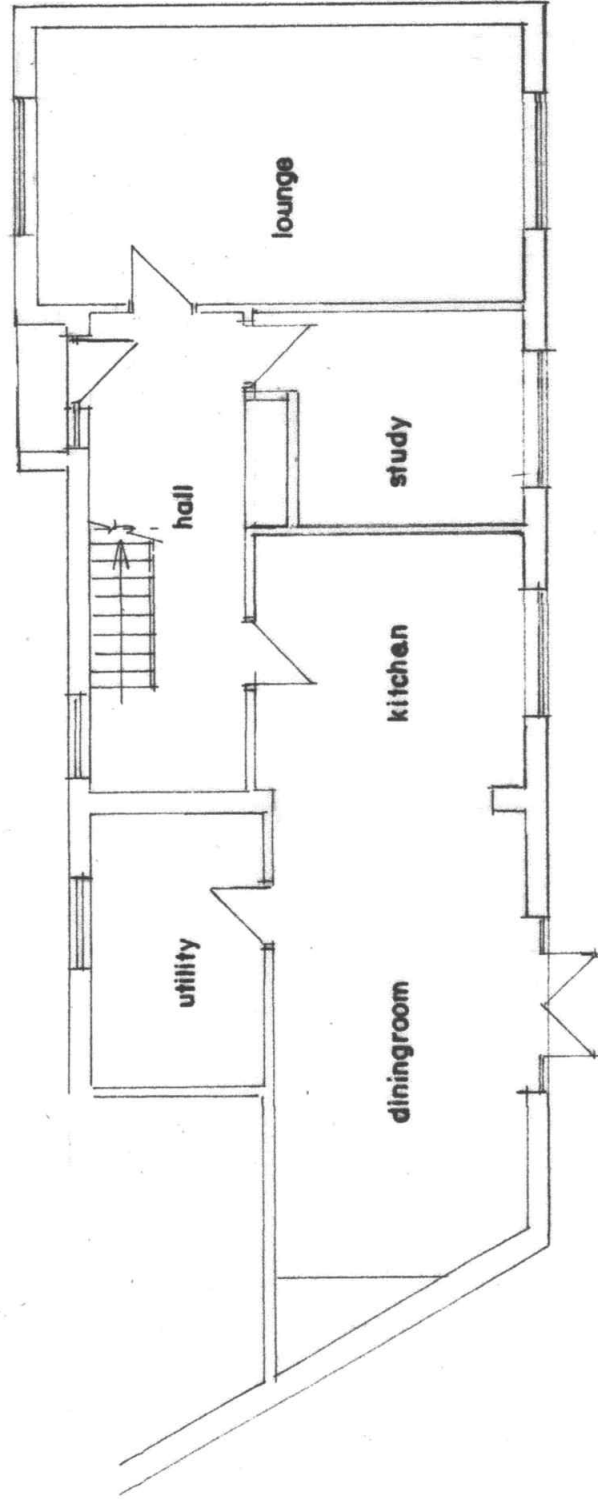

G.F. PLAN
(EXISTING)

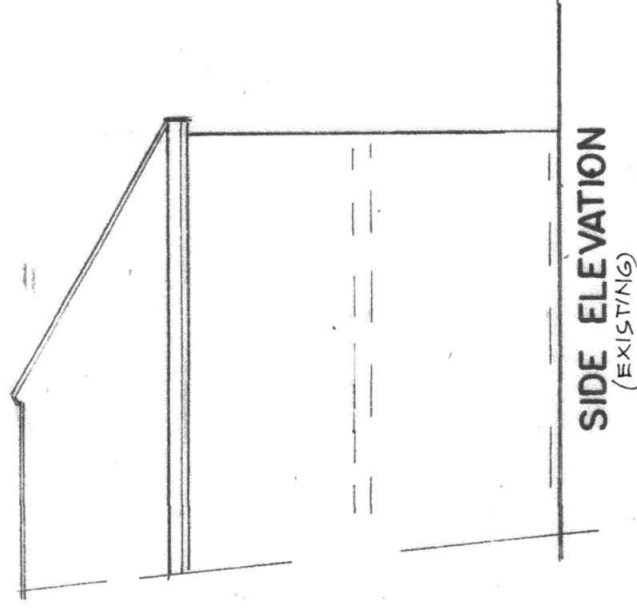

SIDE ELEVATION
(EXISTING)

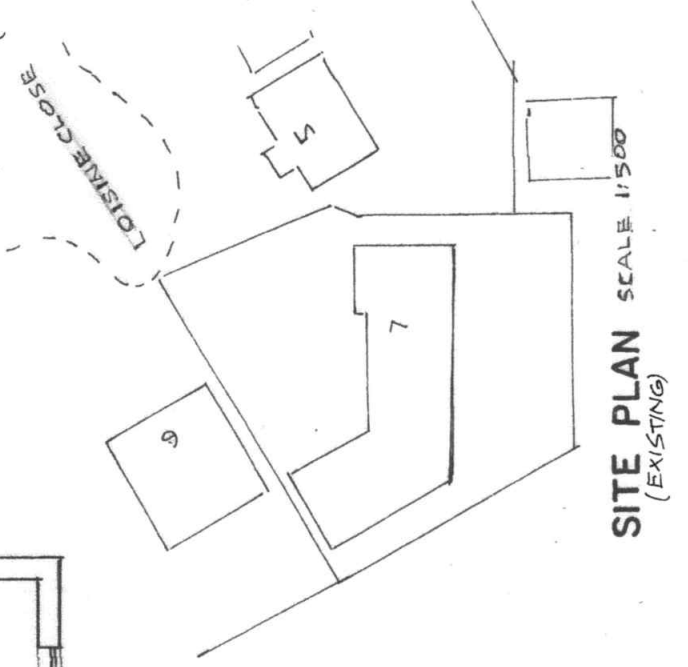

SITE PLAN SCALE 1:500
(EXISTING)

BUILDING DESIGN SERVICES

M. FAROOQ

418 Bury Road Rochdale OL11 5EU.

Tel: 01706 712231 Mob: 07967605763

PROPOSED REAR CONSERVATORY AT
7 LOISINE CLOSE ROCHDALE OL11 3PF

For: Mrs ASIA SULTANA & Ms & UROOJ AZMAT

Plan

Scale 1:100

2178/1

Elevation

Scale 1:100