





FRONT ELEVATION 1




FRONT ELEVATION 2

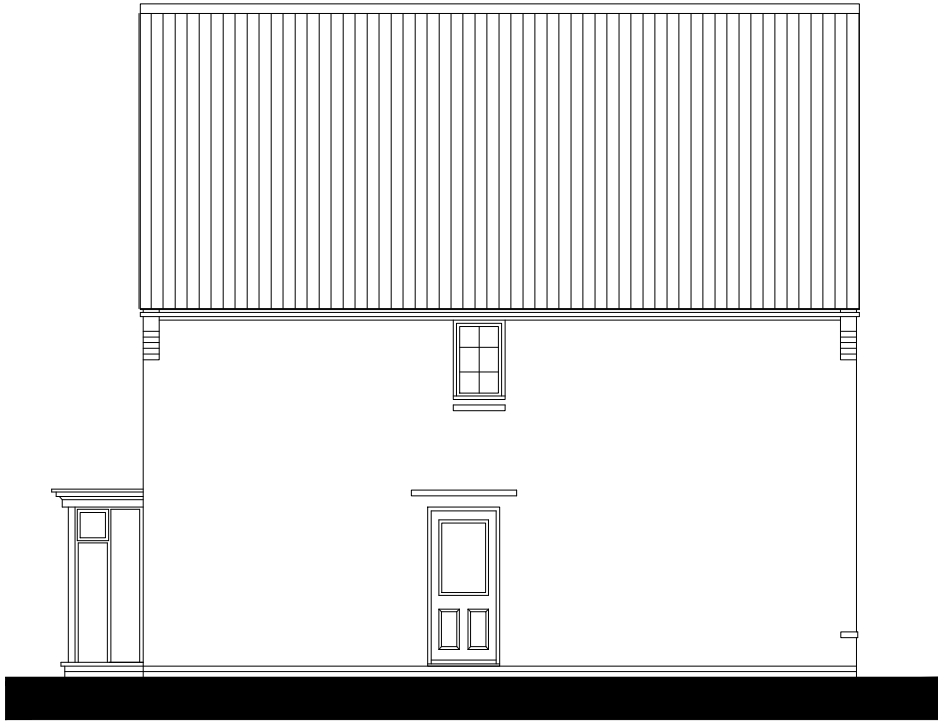

SIDE ELEVATION

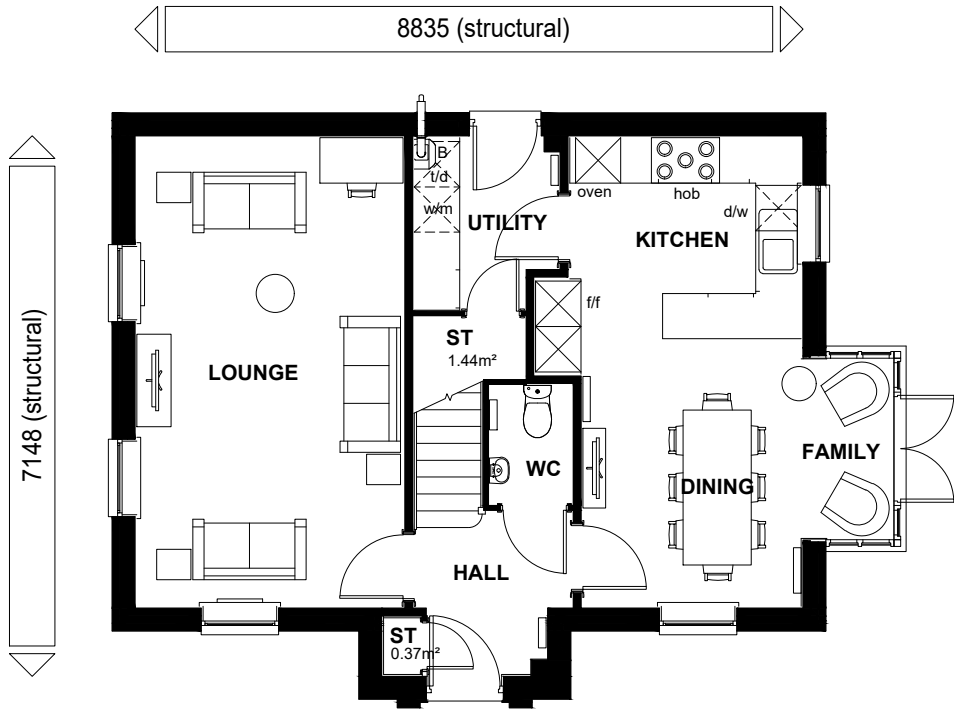

GROUND FLOOR PLAN

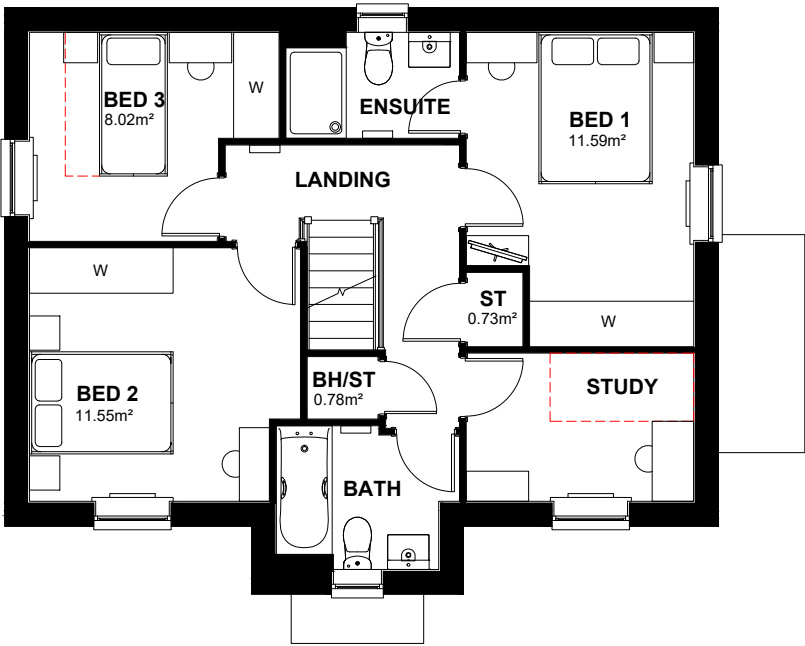

FIRST FLOOR PLAN



REAR ELEVATION


NDSS AREA REQUIREMENTS

BEDS / PEOPLE	REQ'D FLOOR AREA (FINISHED)	FLOOR AREA ACHIEVED (FINISHED)	REQ'D STORAGE AREA (FINISHED)	STORAGE AREA ACHIEVED (FINISHED)
3B / 5P	93m ²	115.73m ²	2.5m ²	3.34m ²

CAT 1 +
NDSS

TOTAL FLOOR AREA : 1263 Sqft / 117.4 m2

PROTOTYPE 100 CAVITY

 

DAVID WILSON HOMES

WHERE QUALITY LIVES

Sales Name: BLAKENEY (HOLLINWOOD)

House Type Code: N486 X-G7

Spec:A2

Drawn: GDT

Date: JAN 23

Drawing No:01

Checked: GDT

Scale: 1: 100

Planning

* Denotes double bed/single could be placed within the room, but this will not comply with NDSS requirements.

WARNING TO HOUSE-PURCHASERS:

Buyers are warned that this is a working drawing and the contents of this drawing may be subject to change during the progress of the build process. The layout, form, content and dimensions specified are included for general guidance only. Purchasers are advised to check the progress of the build process against the drawings and specifications. While we make every effort to ensure the accuracy of the drawings, we cannot be held responsible for any errors or omissions. The drawings are provided as a guide only and are not to be used for any other purpose. The contents of this drawing do not constitute a contract, part of any contract or warranty unless specifically incorporated into the contract. They should not be relied upon for the purposes of entering into a contract to purchase any property.