


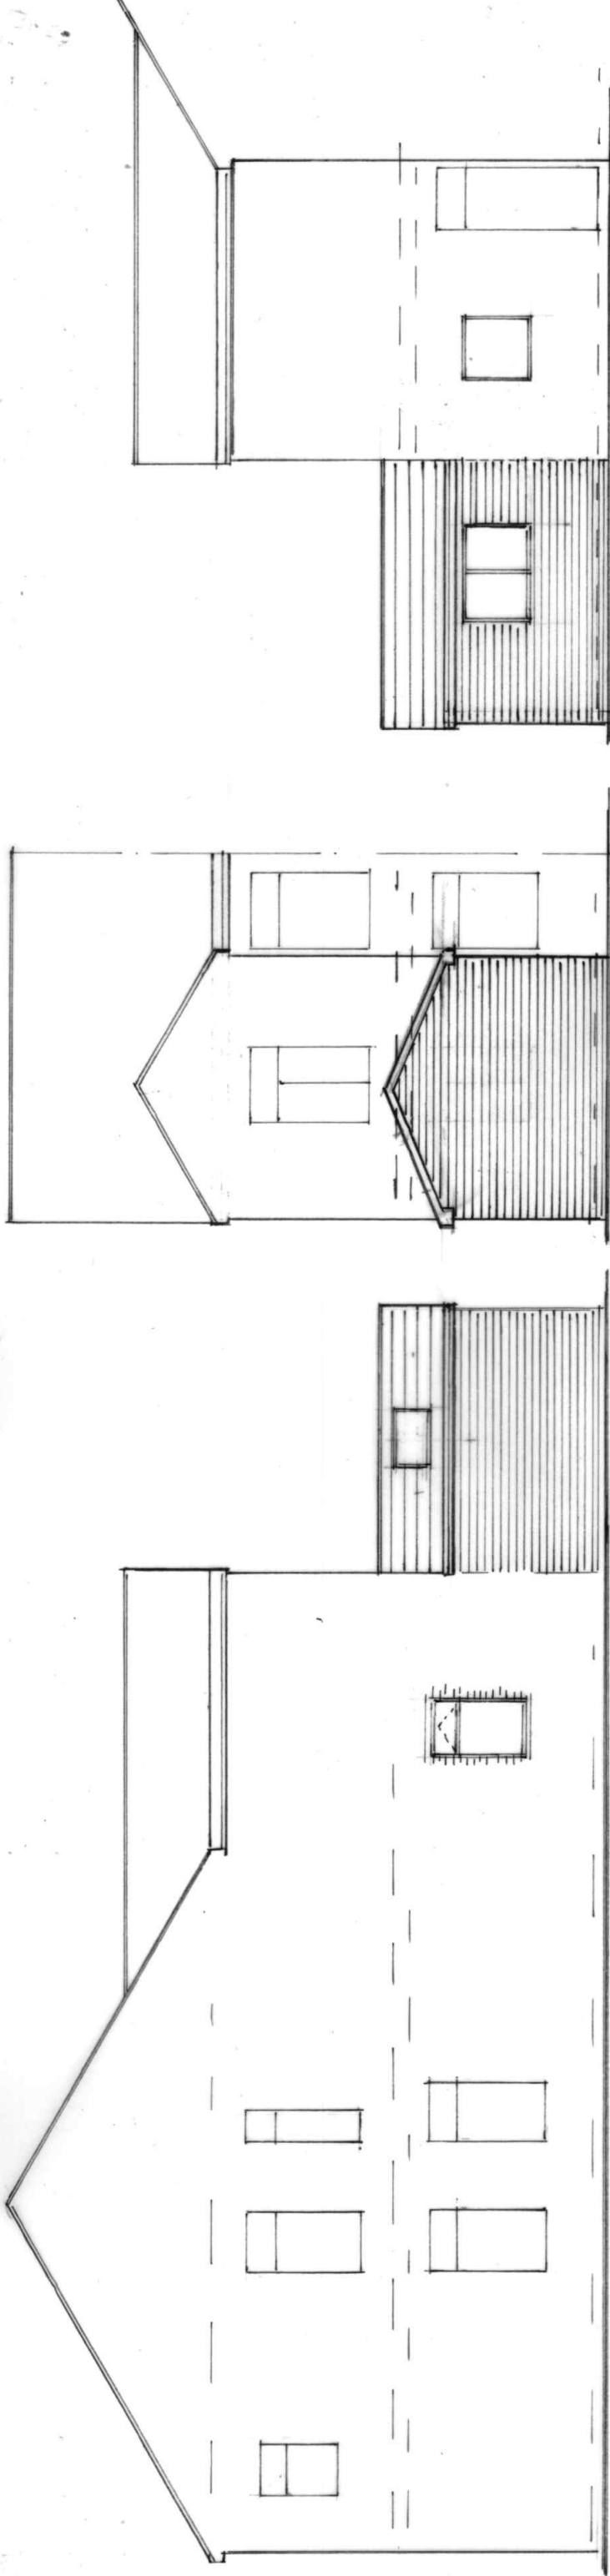

SIDE ELEVATION
(PROPOSED)

REAR ELEVATION
(PROPOSED)

SIDE ELEVATION
(PROPOSED)

BUILDING DESIGN SERVICES

M. FAROOQ

418 Bury Road Rochdale OL11 5EU.

Tel: 01706 712231 Mob: 07967605763

PROPOSED SINGLE STOREY REAR EXTENSION AT
69 DEEPLISH ROAD ROCHDALE OL11 1PQ

For: MR MUHAMMAD SHAHBAZ ASLAM

Elevation

Scale 1:100

2141/3