

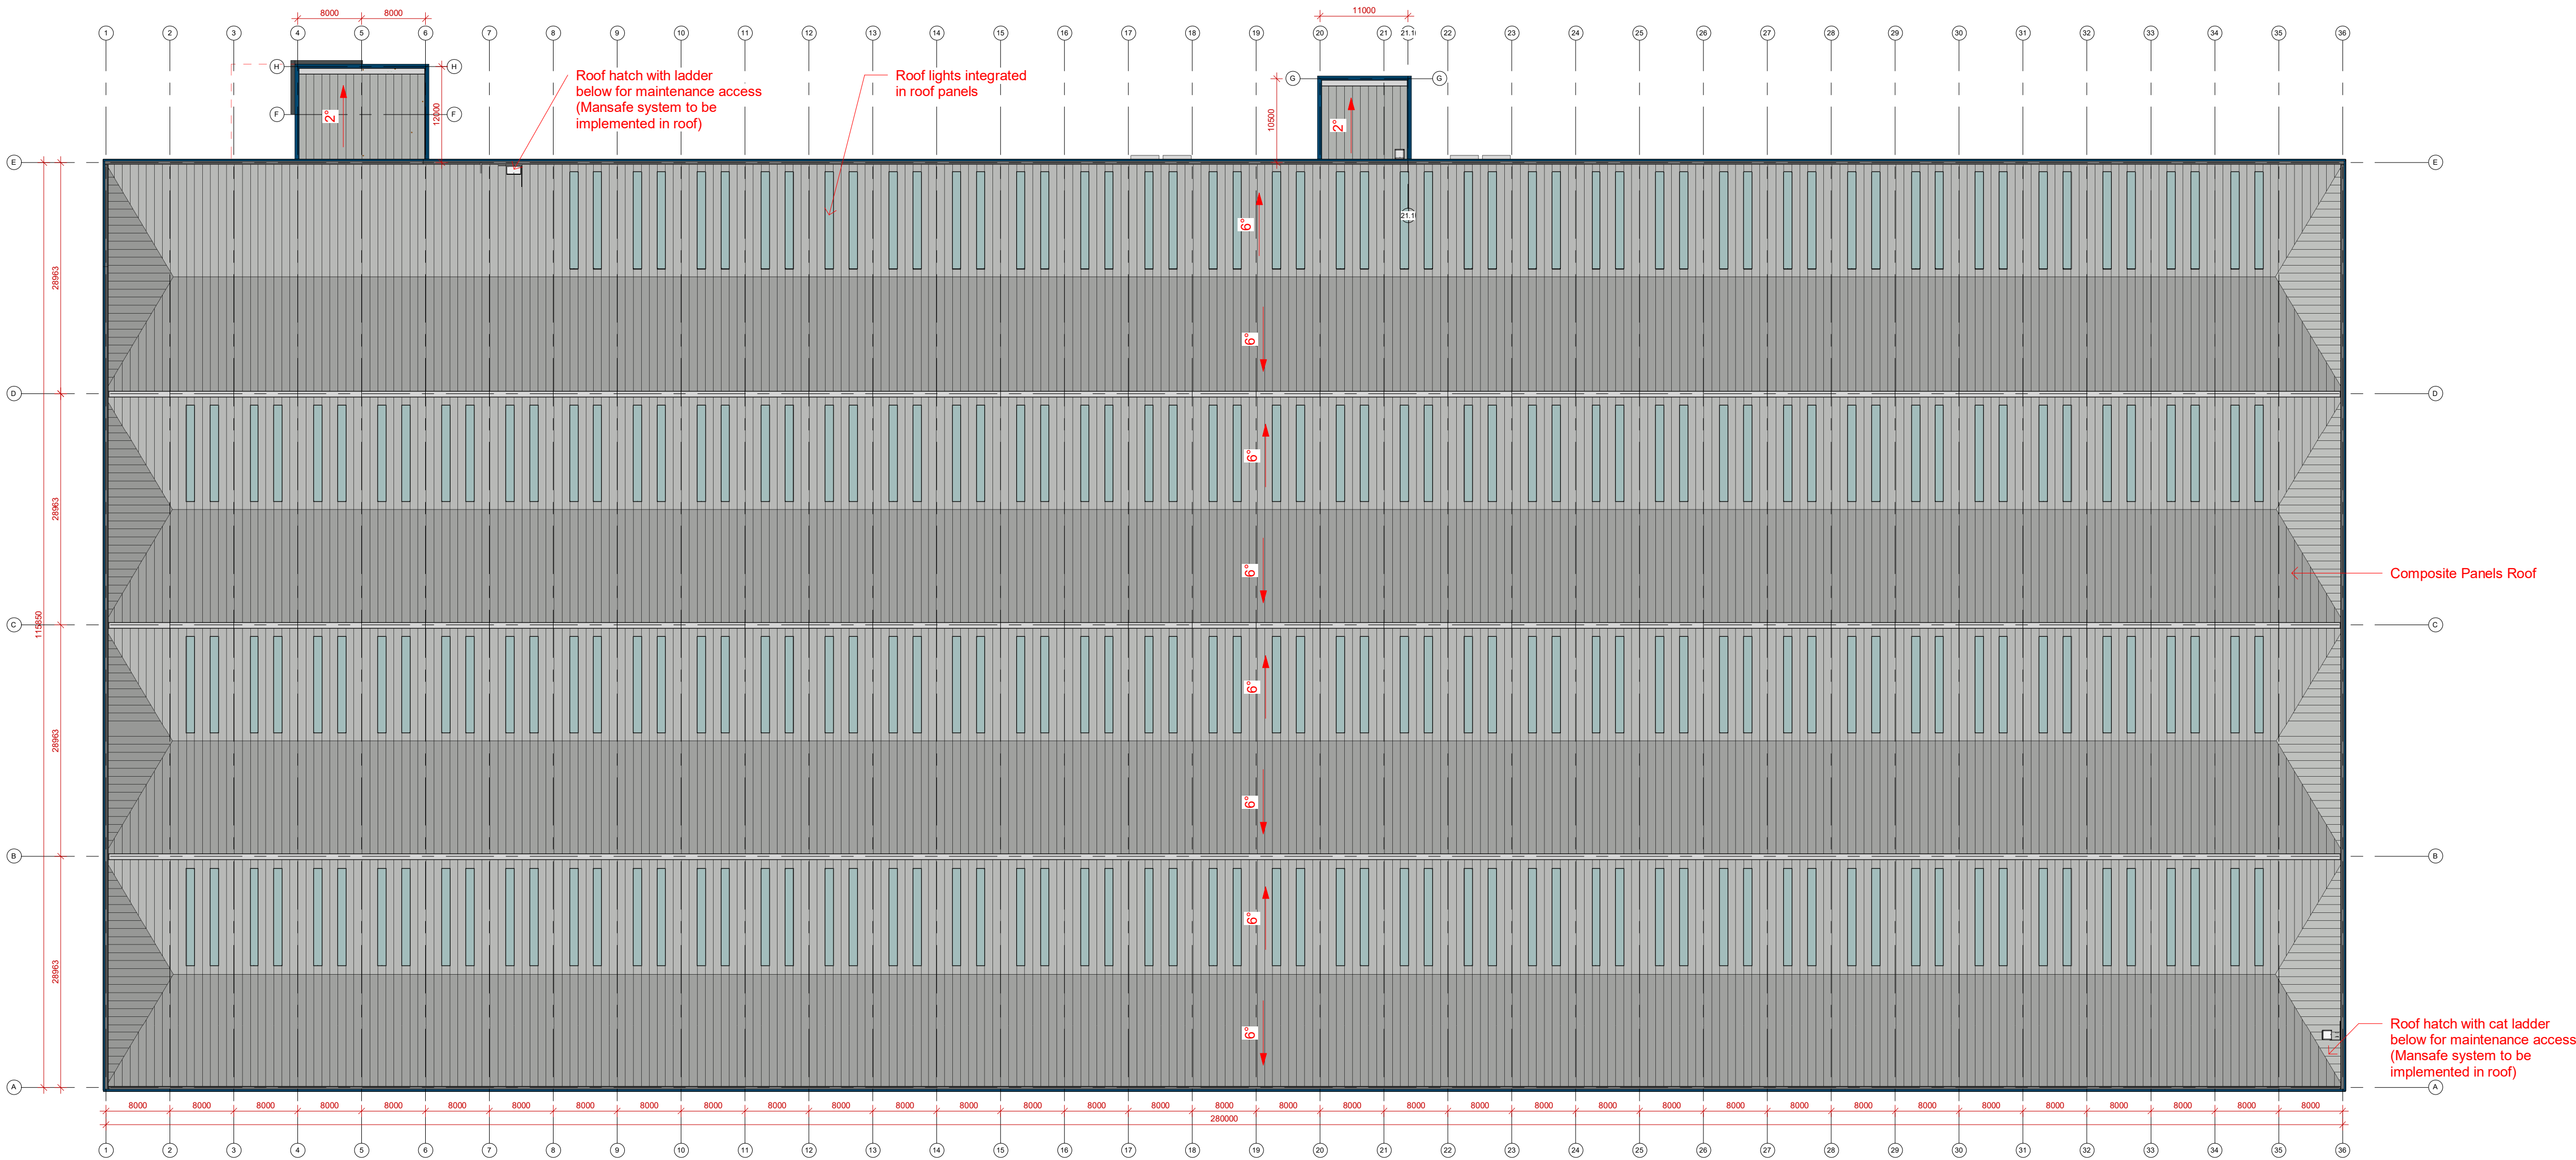


 

1

ROOF PLAN UNIT 3
1 : 500

Do not scale this drawing
ashton smith to be notified of discrepancies in figured dimensions
Contractors must check all dimensions from site
This drawing is copyright and is for use on this site only
This drawing is to be used solely for information as entitled
For other information refer to the latest revision of any cross referenced drawing

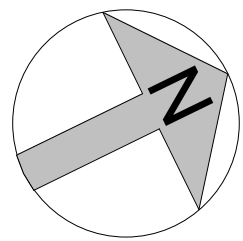

LOCATION PLAN:

NOTES:

SLOPES IN DEGREES

P07	2025.02.13	Updated for NMAA2; tower and bridge omitted, offices moved across 1 bay, ground line amended, roof hip reduced to one bay rather than two. Orientation of cotton cladding panels changed to vertical, window arrangement updates due movement of office pod	DE	RR
P06	2024.11.27	Internal layouts updated to suit design development and planning	DE	RR
P05	10.03.23	Building reduced 5.05m in length, increased 2m in width	JA	RR
P04	23.02.23	Building reduced 3m haunch height, and 8m in length	JA	RR
P03	16.12.22	Roofs in hubs changed, and skylights number increased	JA	RR
P02	16.08.22	Pitch in roofs increased to 6 degrees	JA	RR
P01		Initial Drawing Issue	JA	RR

REV	DATE	DESCRIPTION	DRAWN BY	CHECK BY
REVISIONS				

PROJECT TITLE MANCHESTER ROAD, HEYWOOD			
DRAWING TITLE PROPOSED ROOF PLAN UNIT 3			
RIBA STAGE	STATUS	DRAWN BY JA	CHECKED BY RR
SHEET A1		SCALE 1 : 500	SUITABILITY S3
DATE 02/08/22		REVISION P07	
DRAWING NO. 21157-ASA-00-ZZ.RT-D-A-0024 (S3-P07)			
BIM MODEL NUMBER: 21157-ASA-ZZ-ZZ-M3-A-0002 (S1-P24)			

CLIENT	
Trammell Crow Company	
Ashton Smith Beyond Design	
Ashton Smith, Belvedere House, 2 Victoria Avenue, Harrogate, North Yorkshire, HG1 1EL Tel: 01423 522882 Fax: 01423 565104 www.ashtonsmith.co.uk	

JOB NO.
21157