


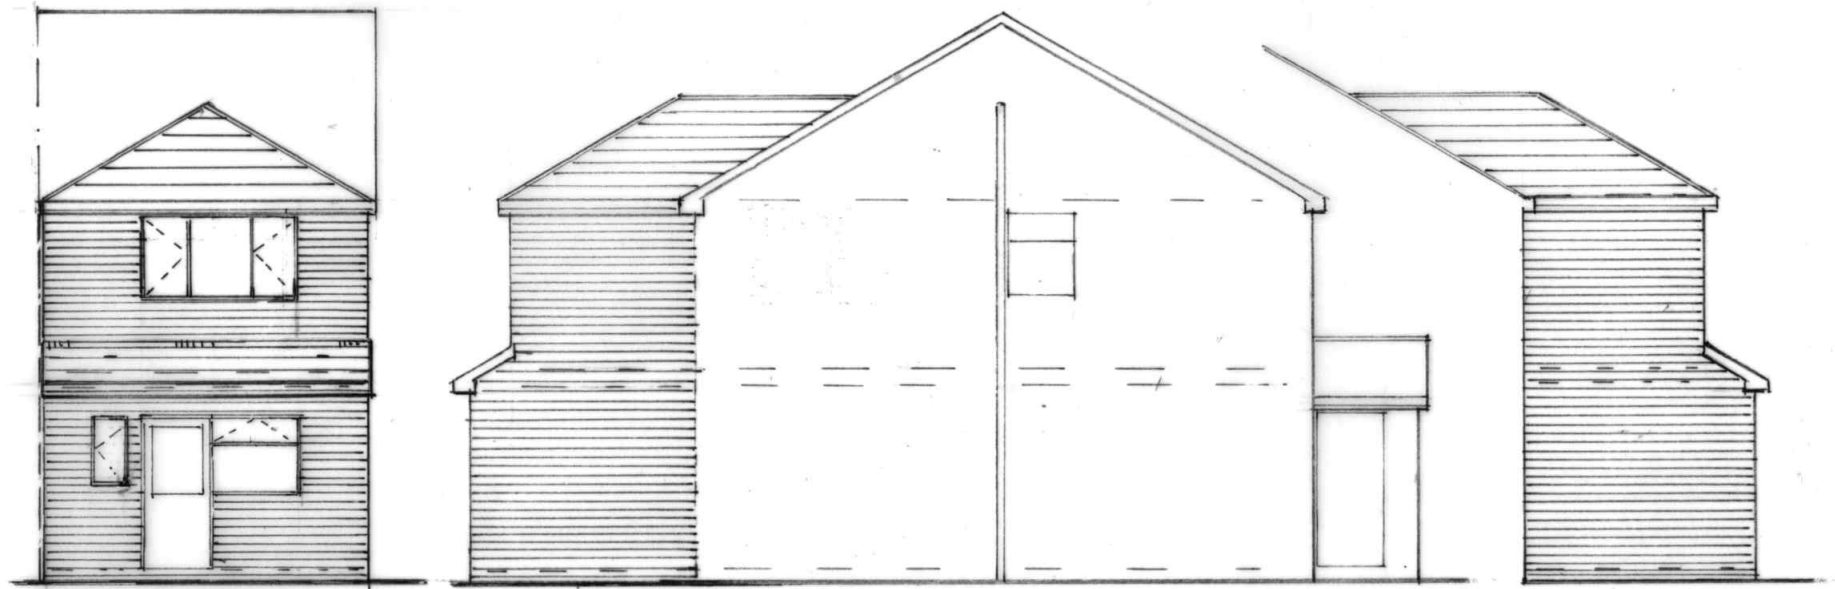

REAR ELEVATION
(PROPOSED)

SIDE ELEVATION
(PROPOSED)

SIDE ELEVATION
(PROPOSED)

BUILDING DESIGN SERVICES
M. FAROOQ
418 Bury Road Rochdale OL11 5EU.
Tel: 01706 712231 Mob: 07967605763

**PROPOSED DOUBLE STOREY REAR EXTENSION AT
34 ELLIOT STREET ROCHDALE OL12 0HF**

For: MR TASADIQ NAVEED

Elevation Scale 1:100

2221/3