



PLANNING




Proposed Front Elevation
Scale 1 : 50

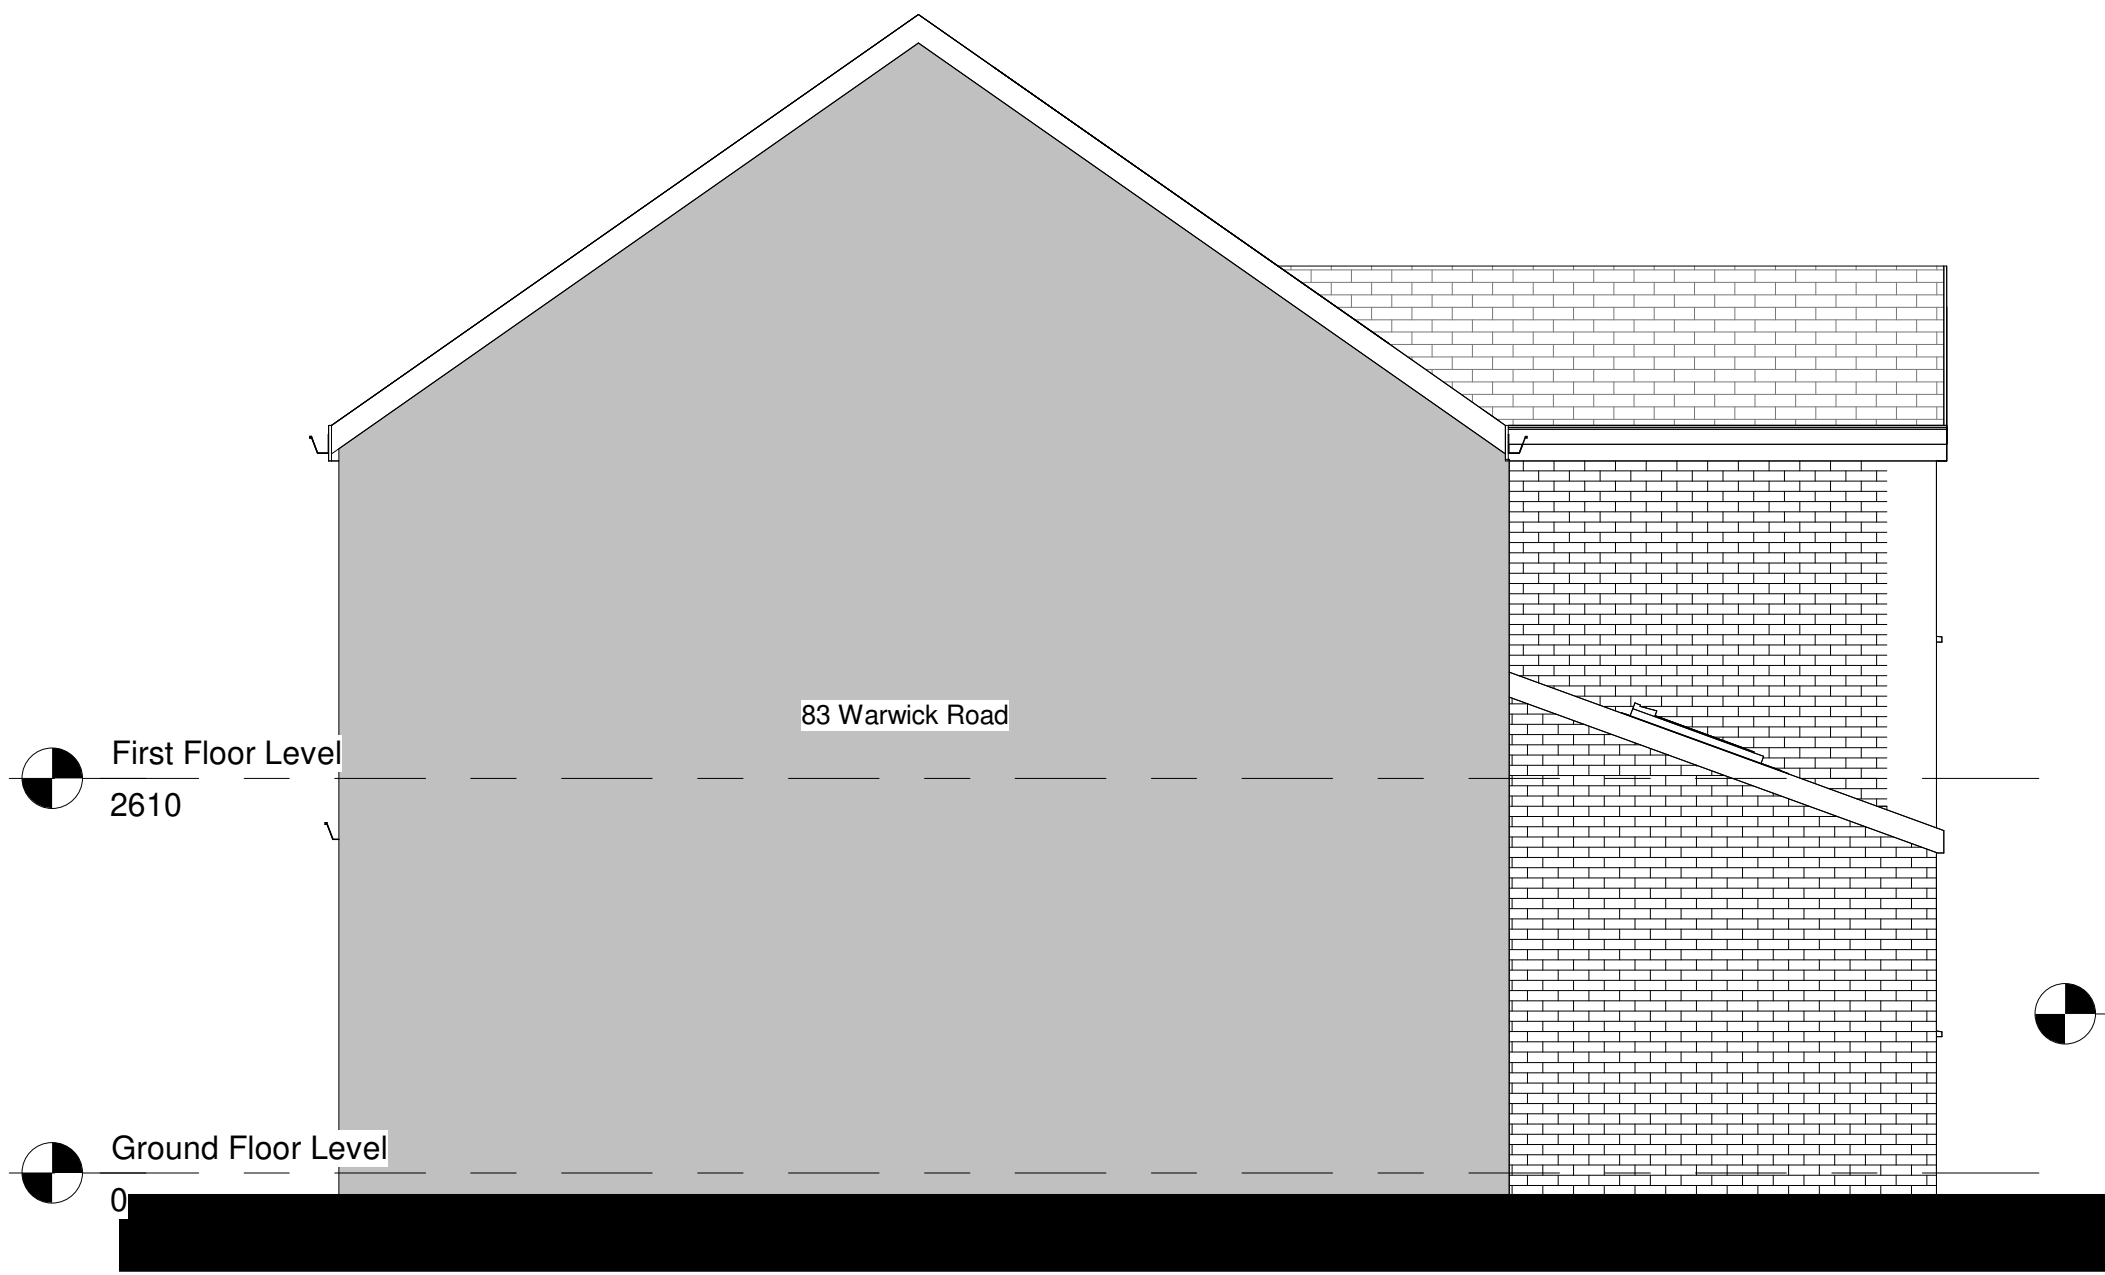


Proposed Side Elevation
Scale 1 : 50

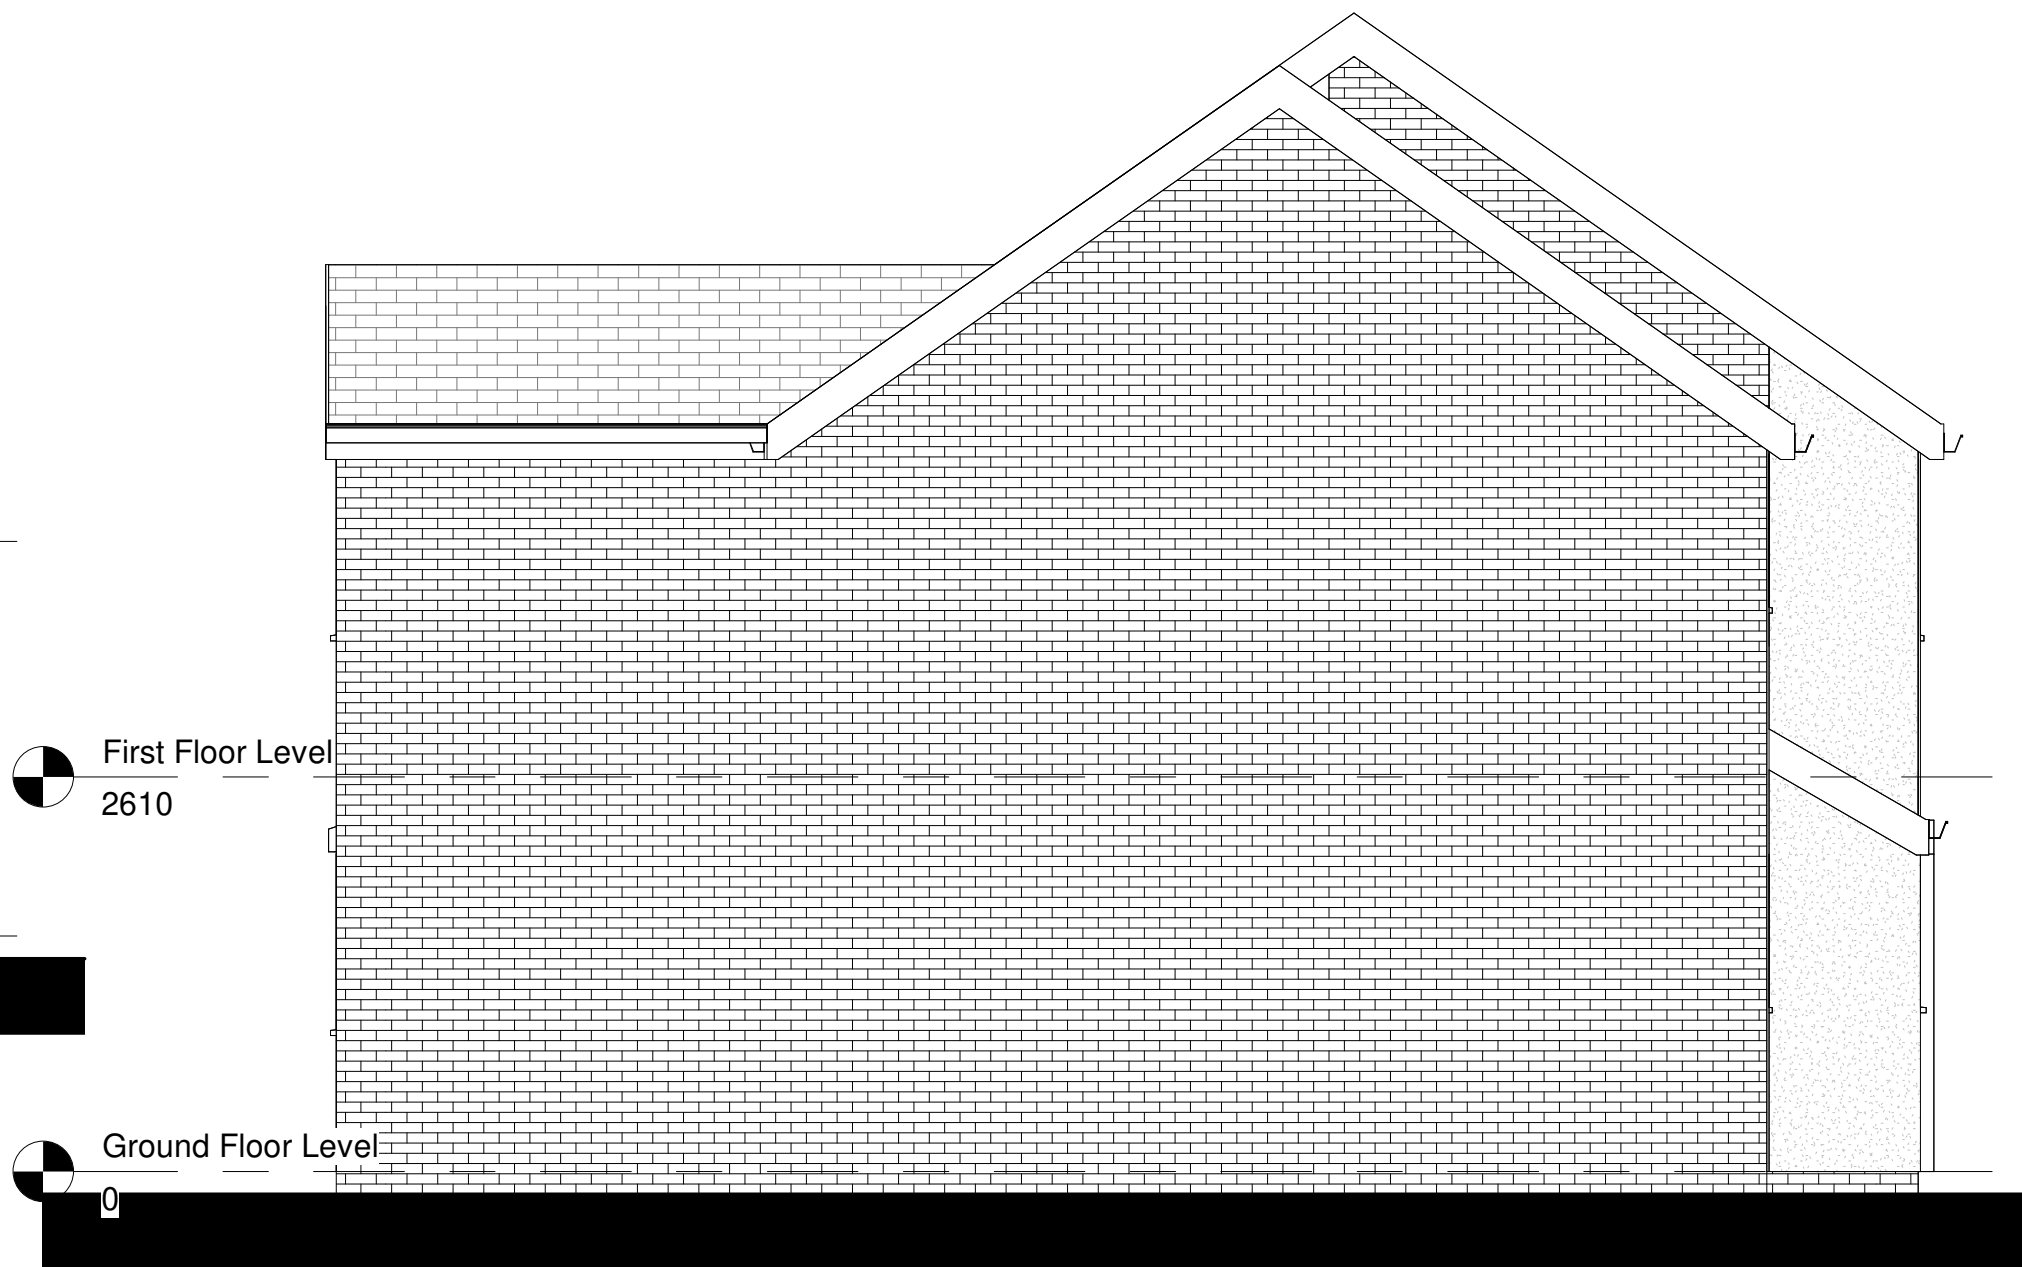


Proposed Side Elevation
Scale 1 : 50

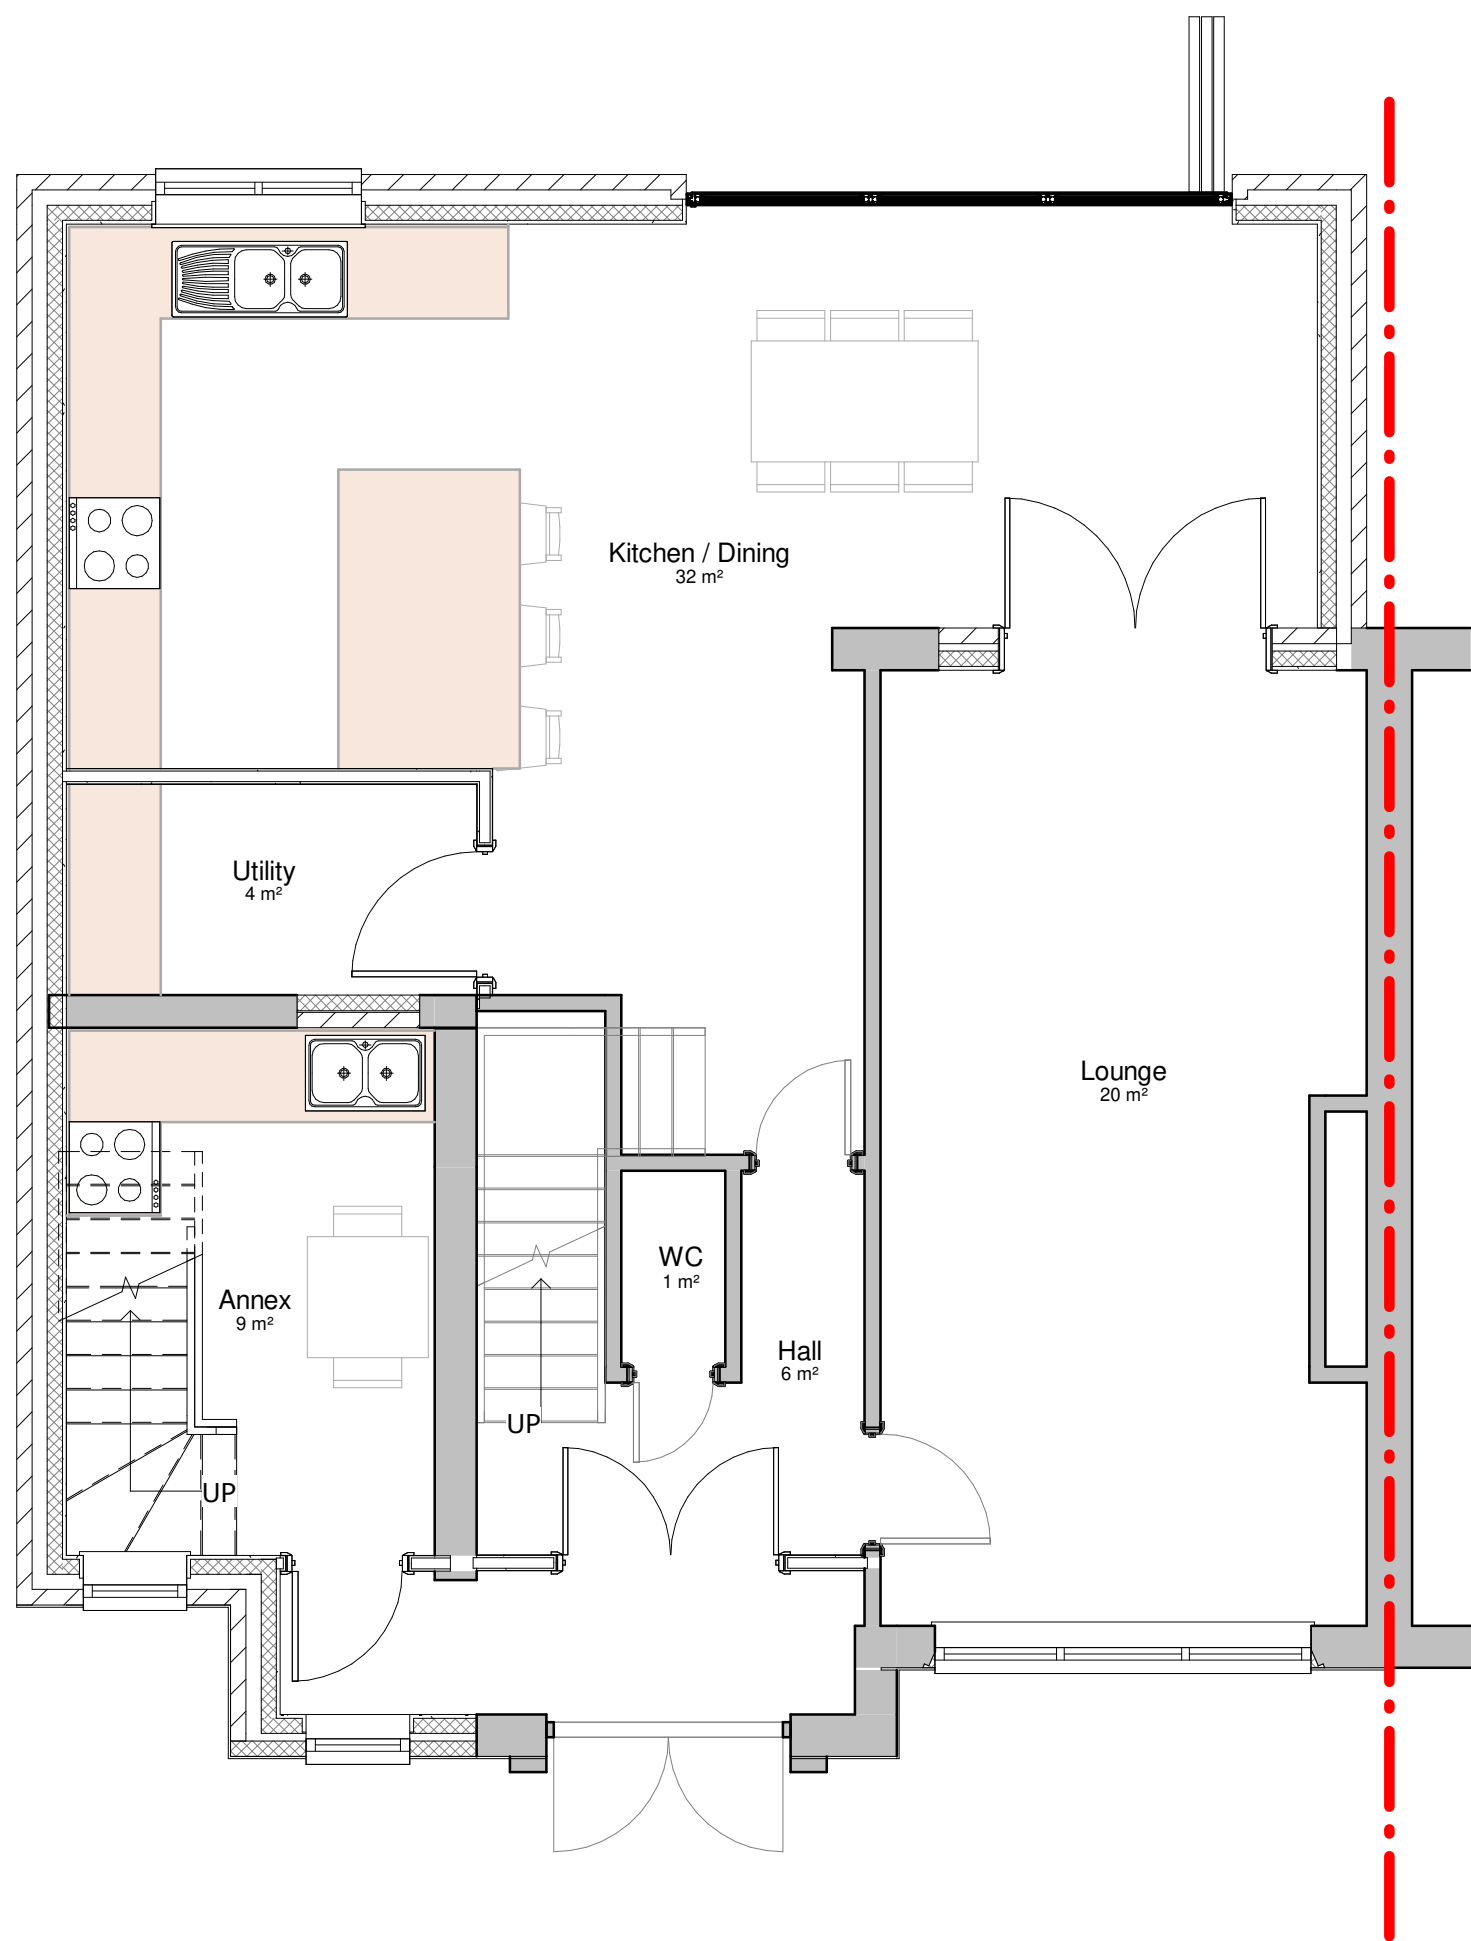

Proposed Ground Floor Plan
Scale 1 : 50

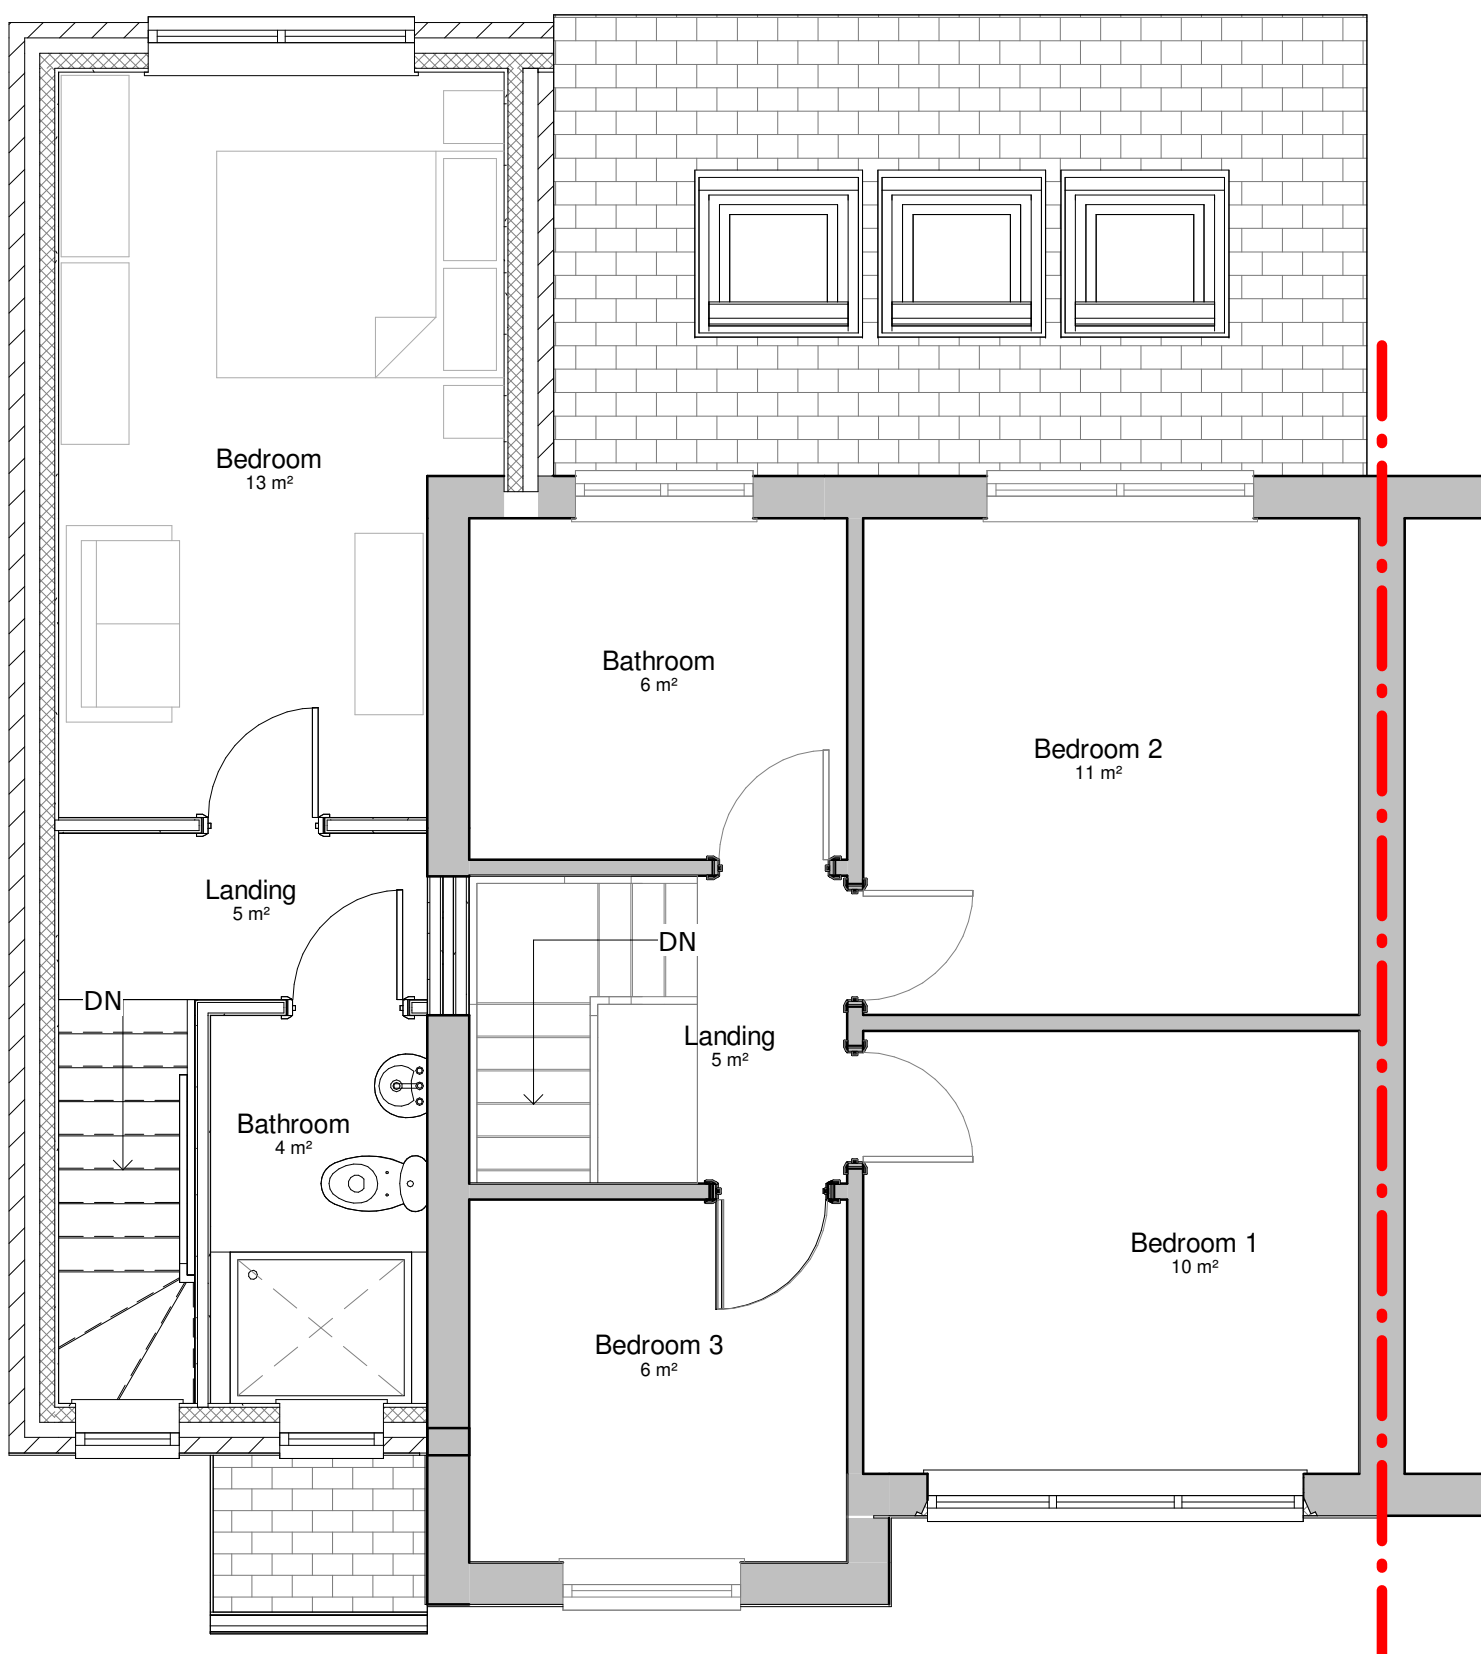

Proposed First Floor Plan
Scale 1 : 50

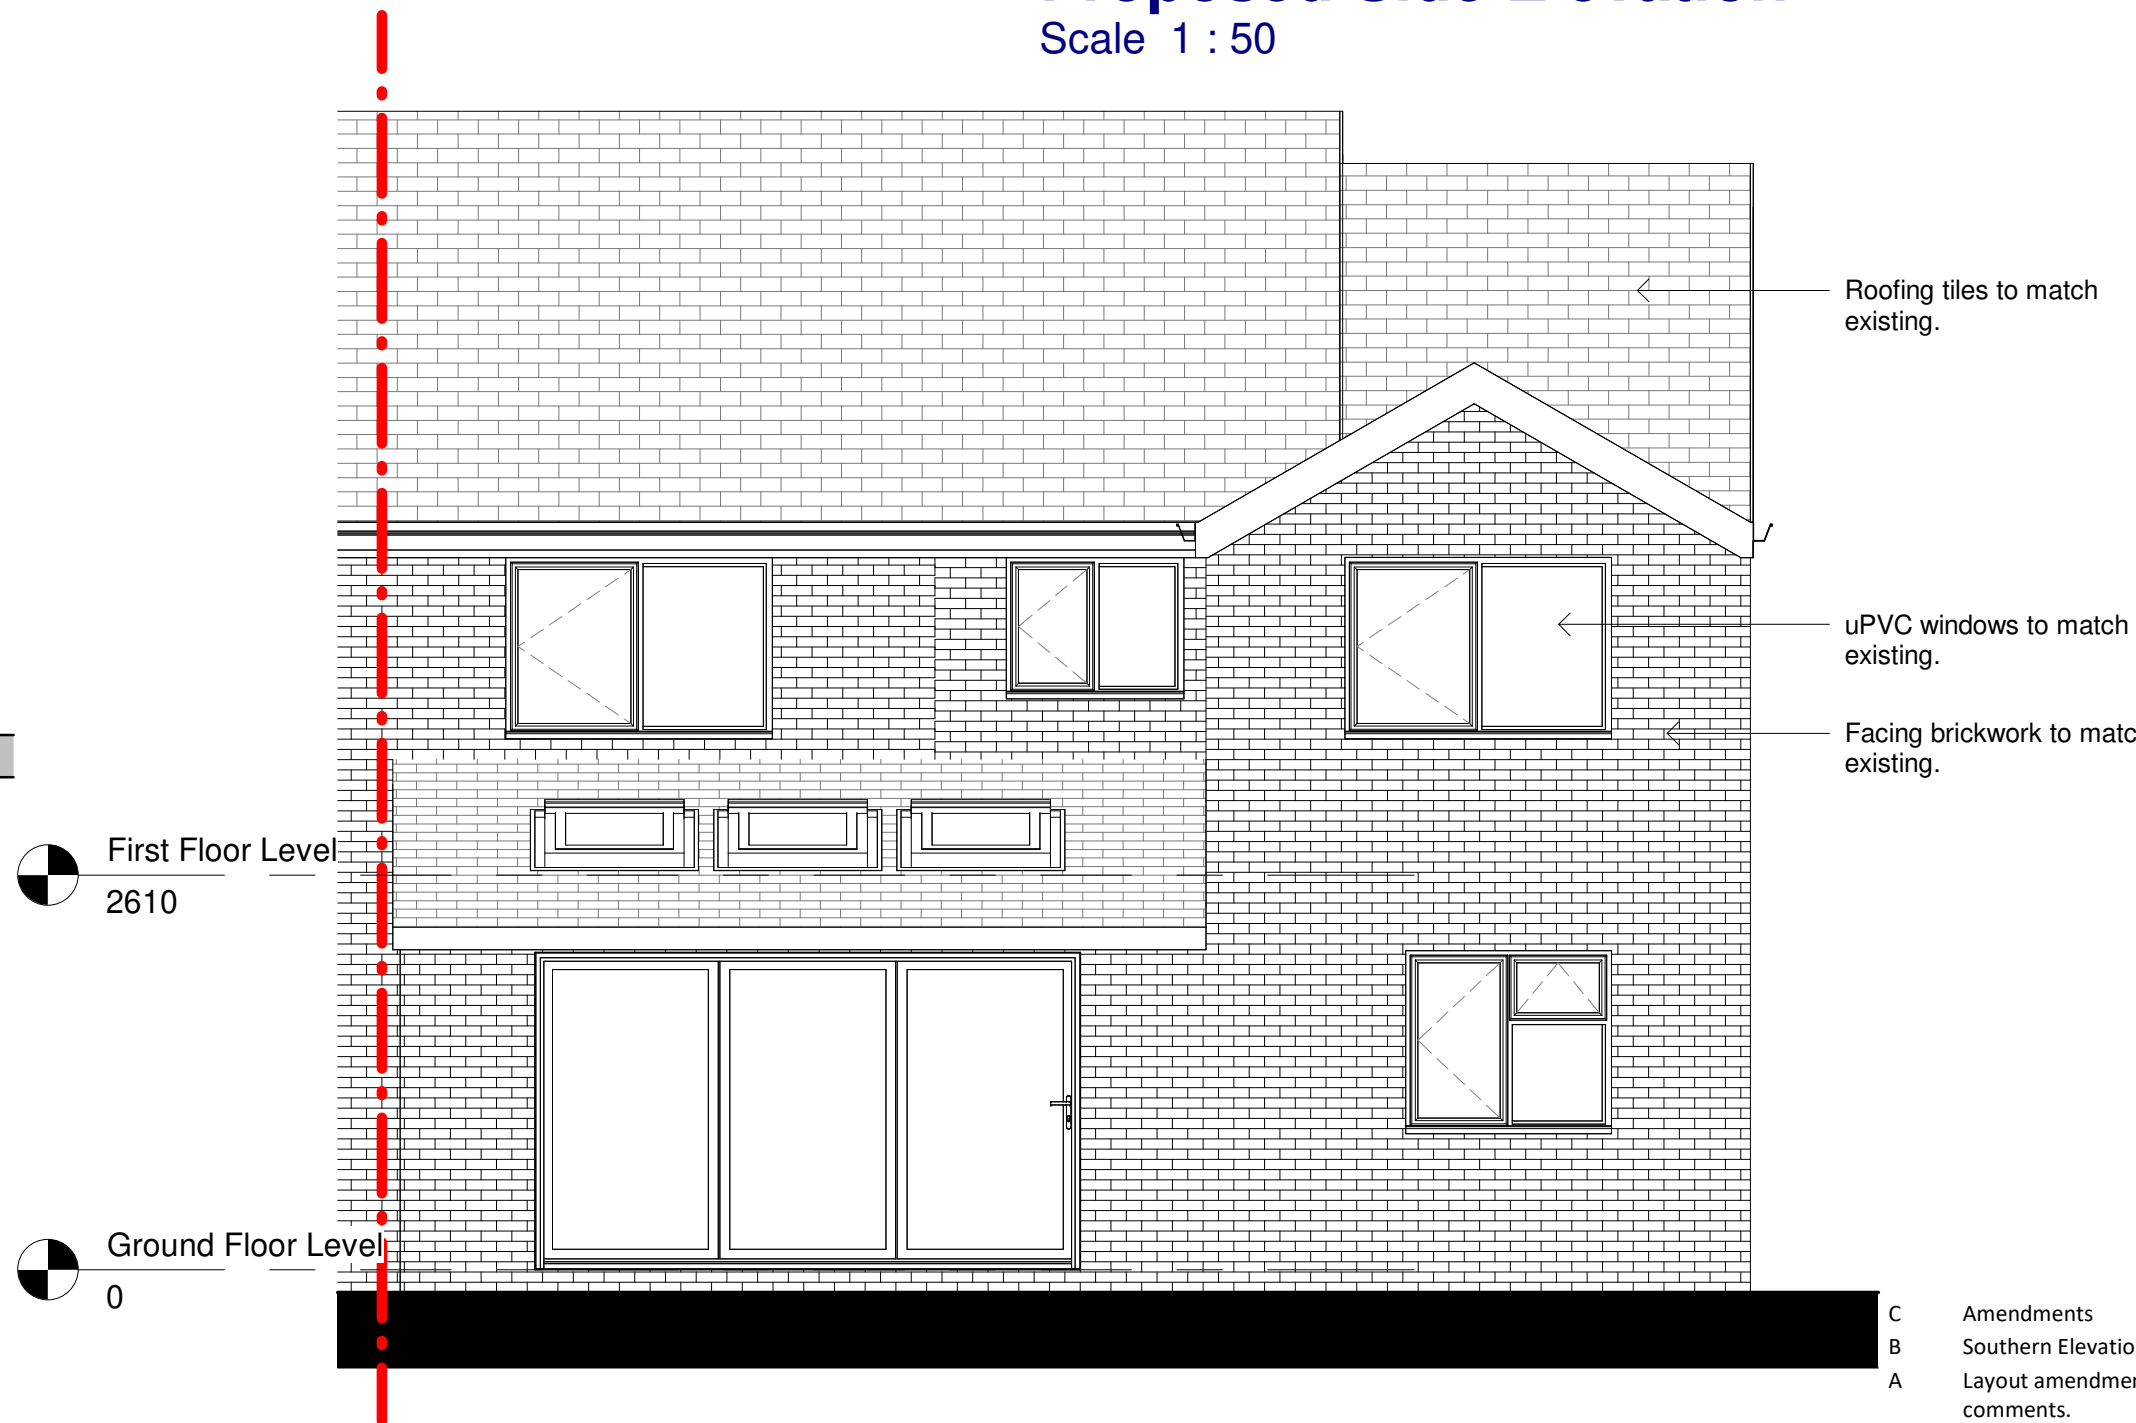

Proposed Rear Elevation
Scale 1 : 50

Rev	Description	by	Chk by	Date
C	Amendments	TM		01.08.24
B	Southern Elevation Added	TM		31.07.24
A	Layout amendments following LPA comments.	TM		22.07.24

Project: **Residential Extension**
Warwick Road, Middleton

Title: **Proposed Plan & Elevations**

Client: **Mr G Smith**

Drawn By: **TM** Checked By: **TM** on **May 2024**

Original Size: **A1** Project Number: **TMA-1146**

Drawing Number: **B1-ZZ-DR-A-2000** REV **C**