


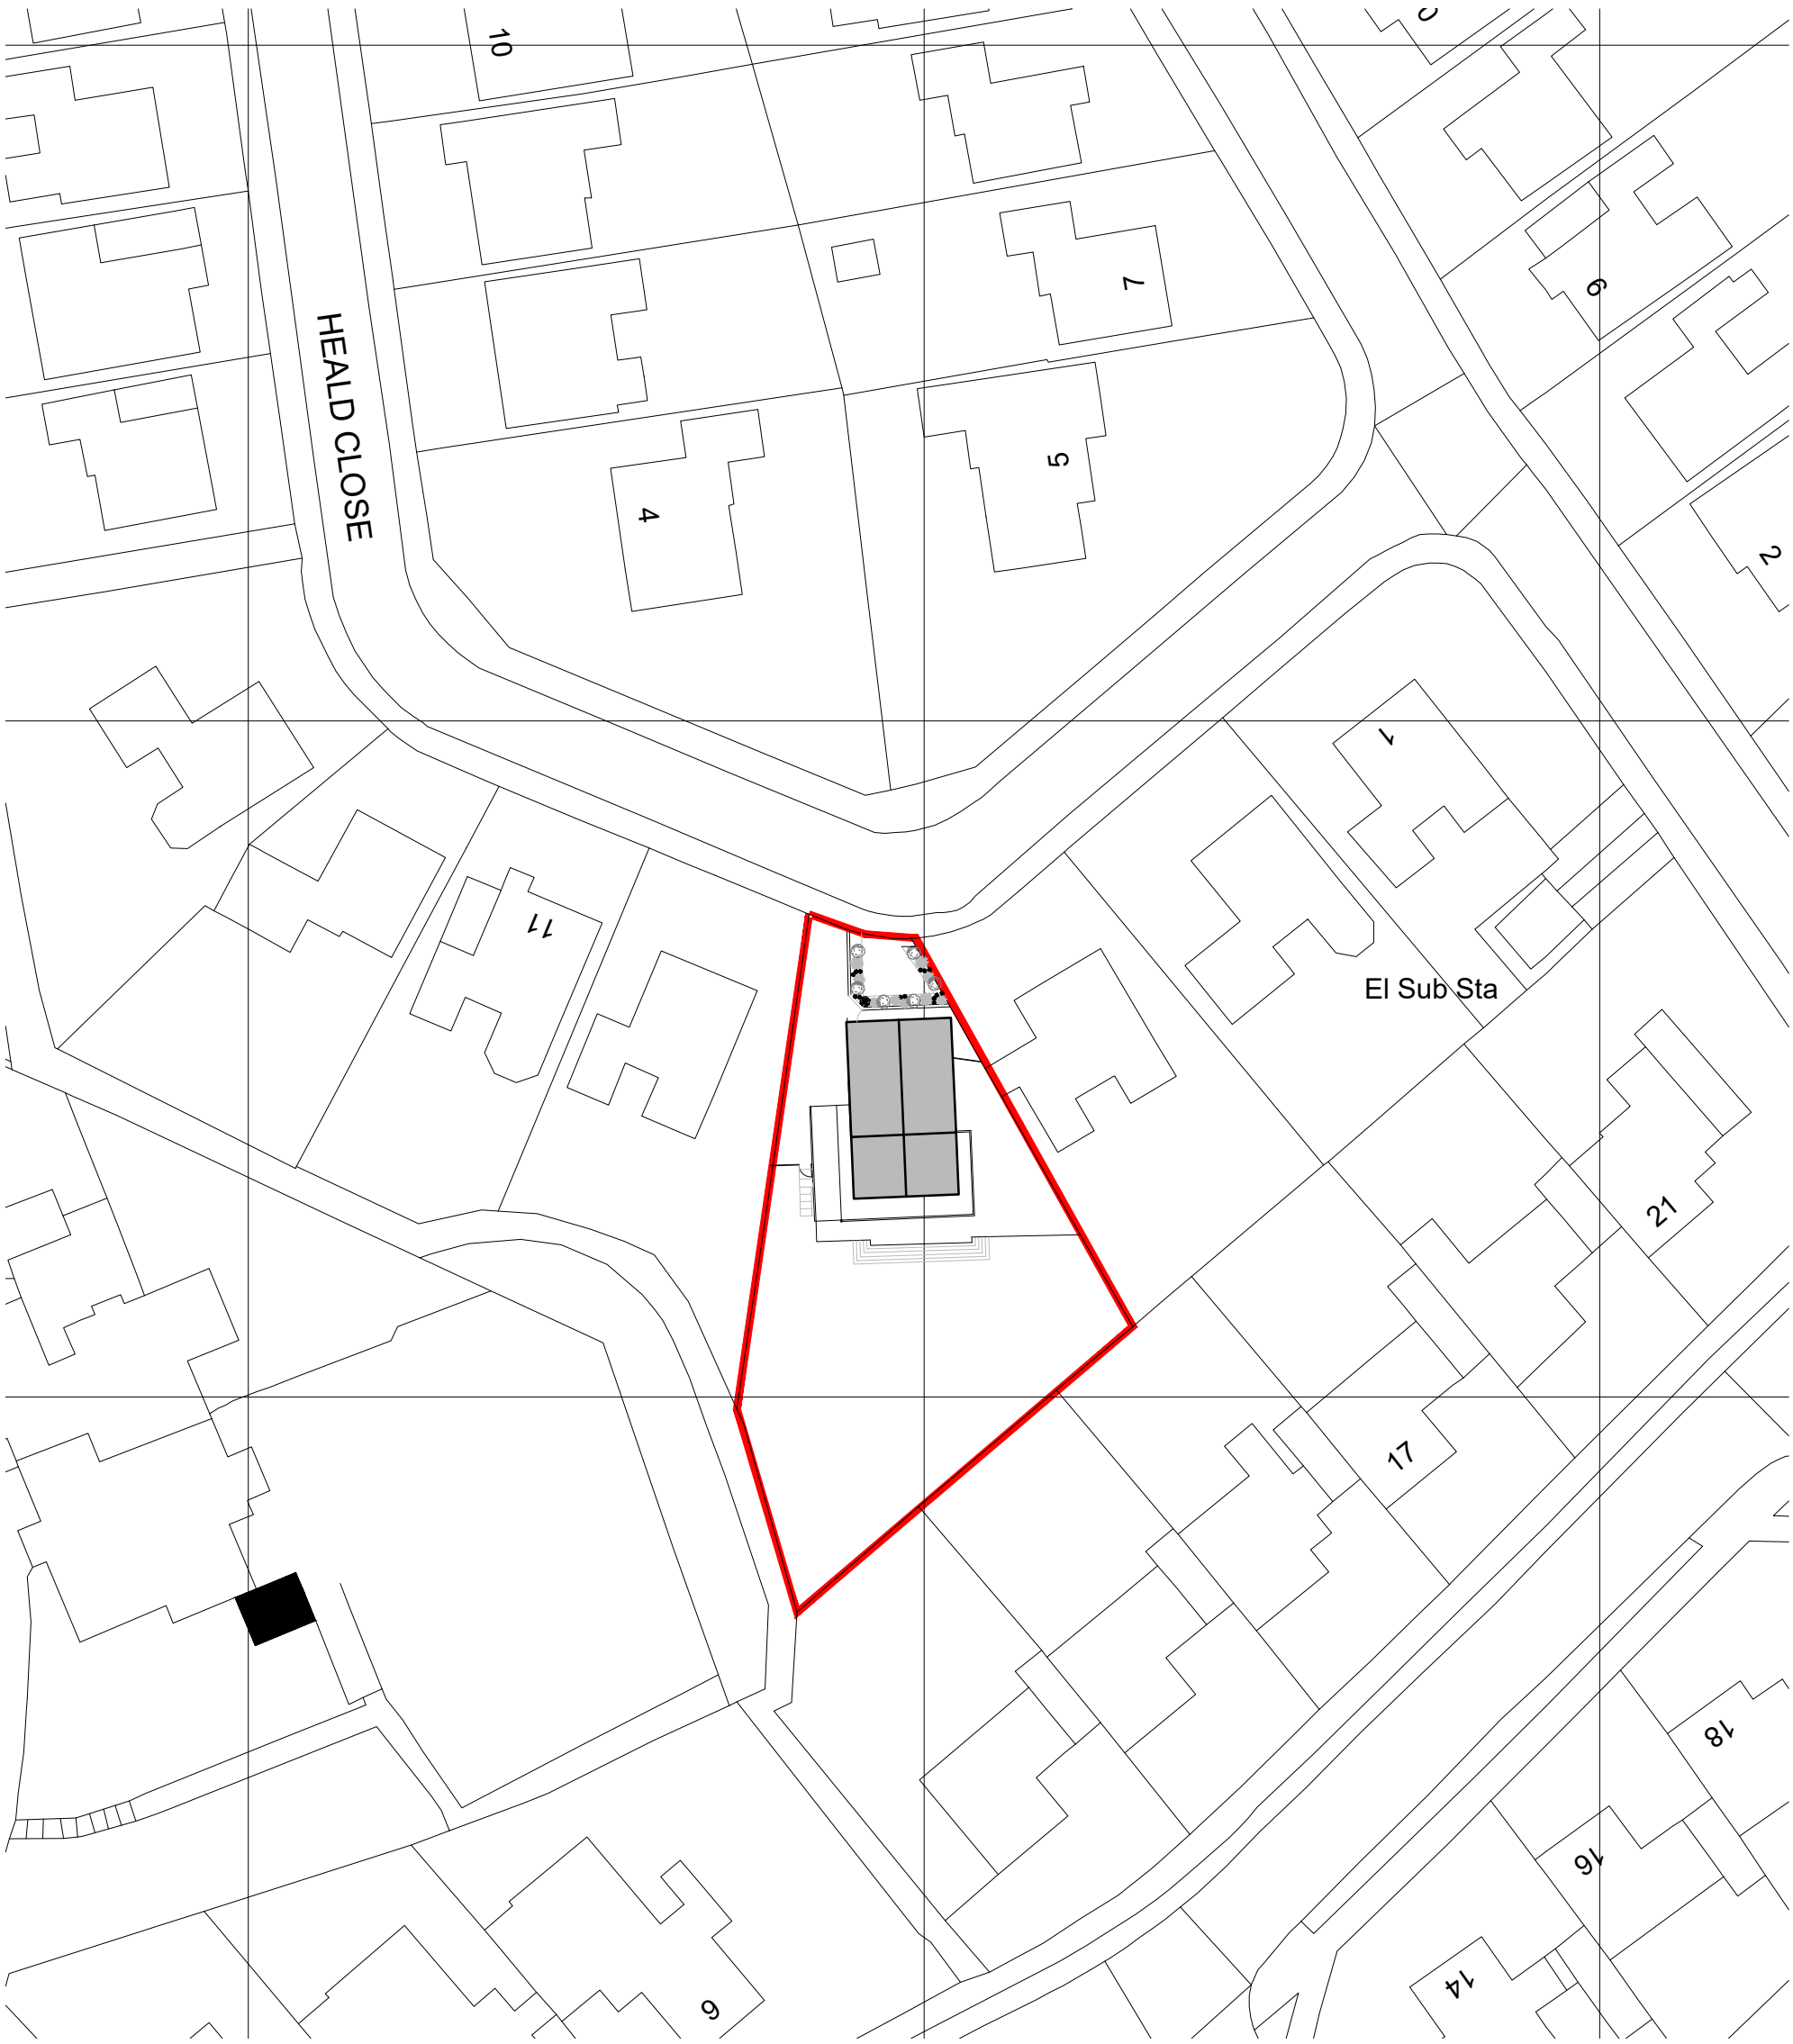


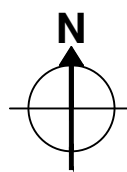


site location plan
scale 1:1250

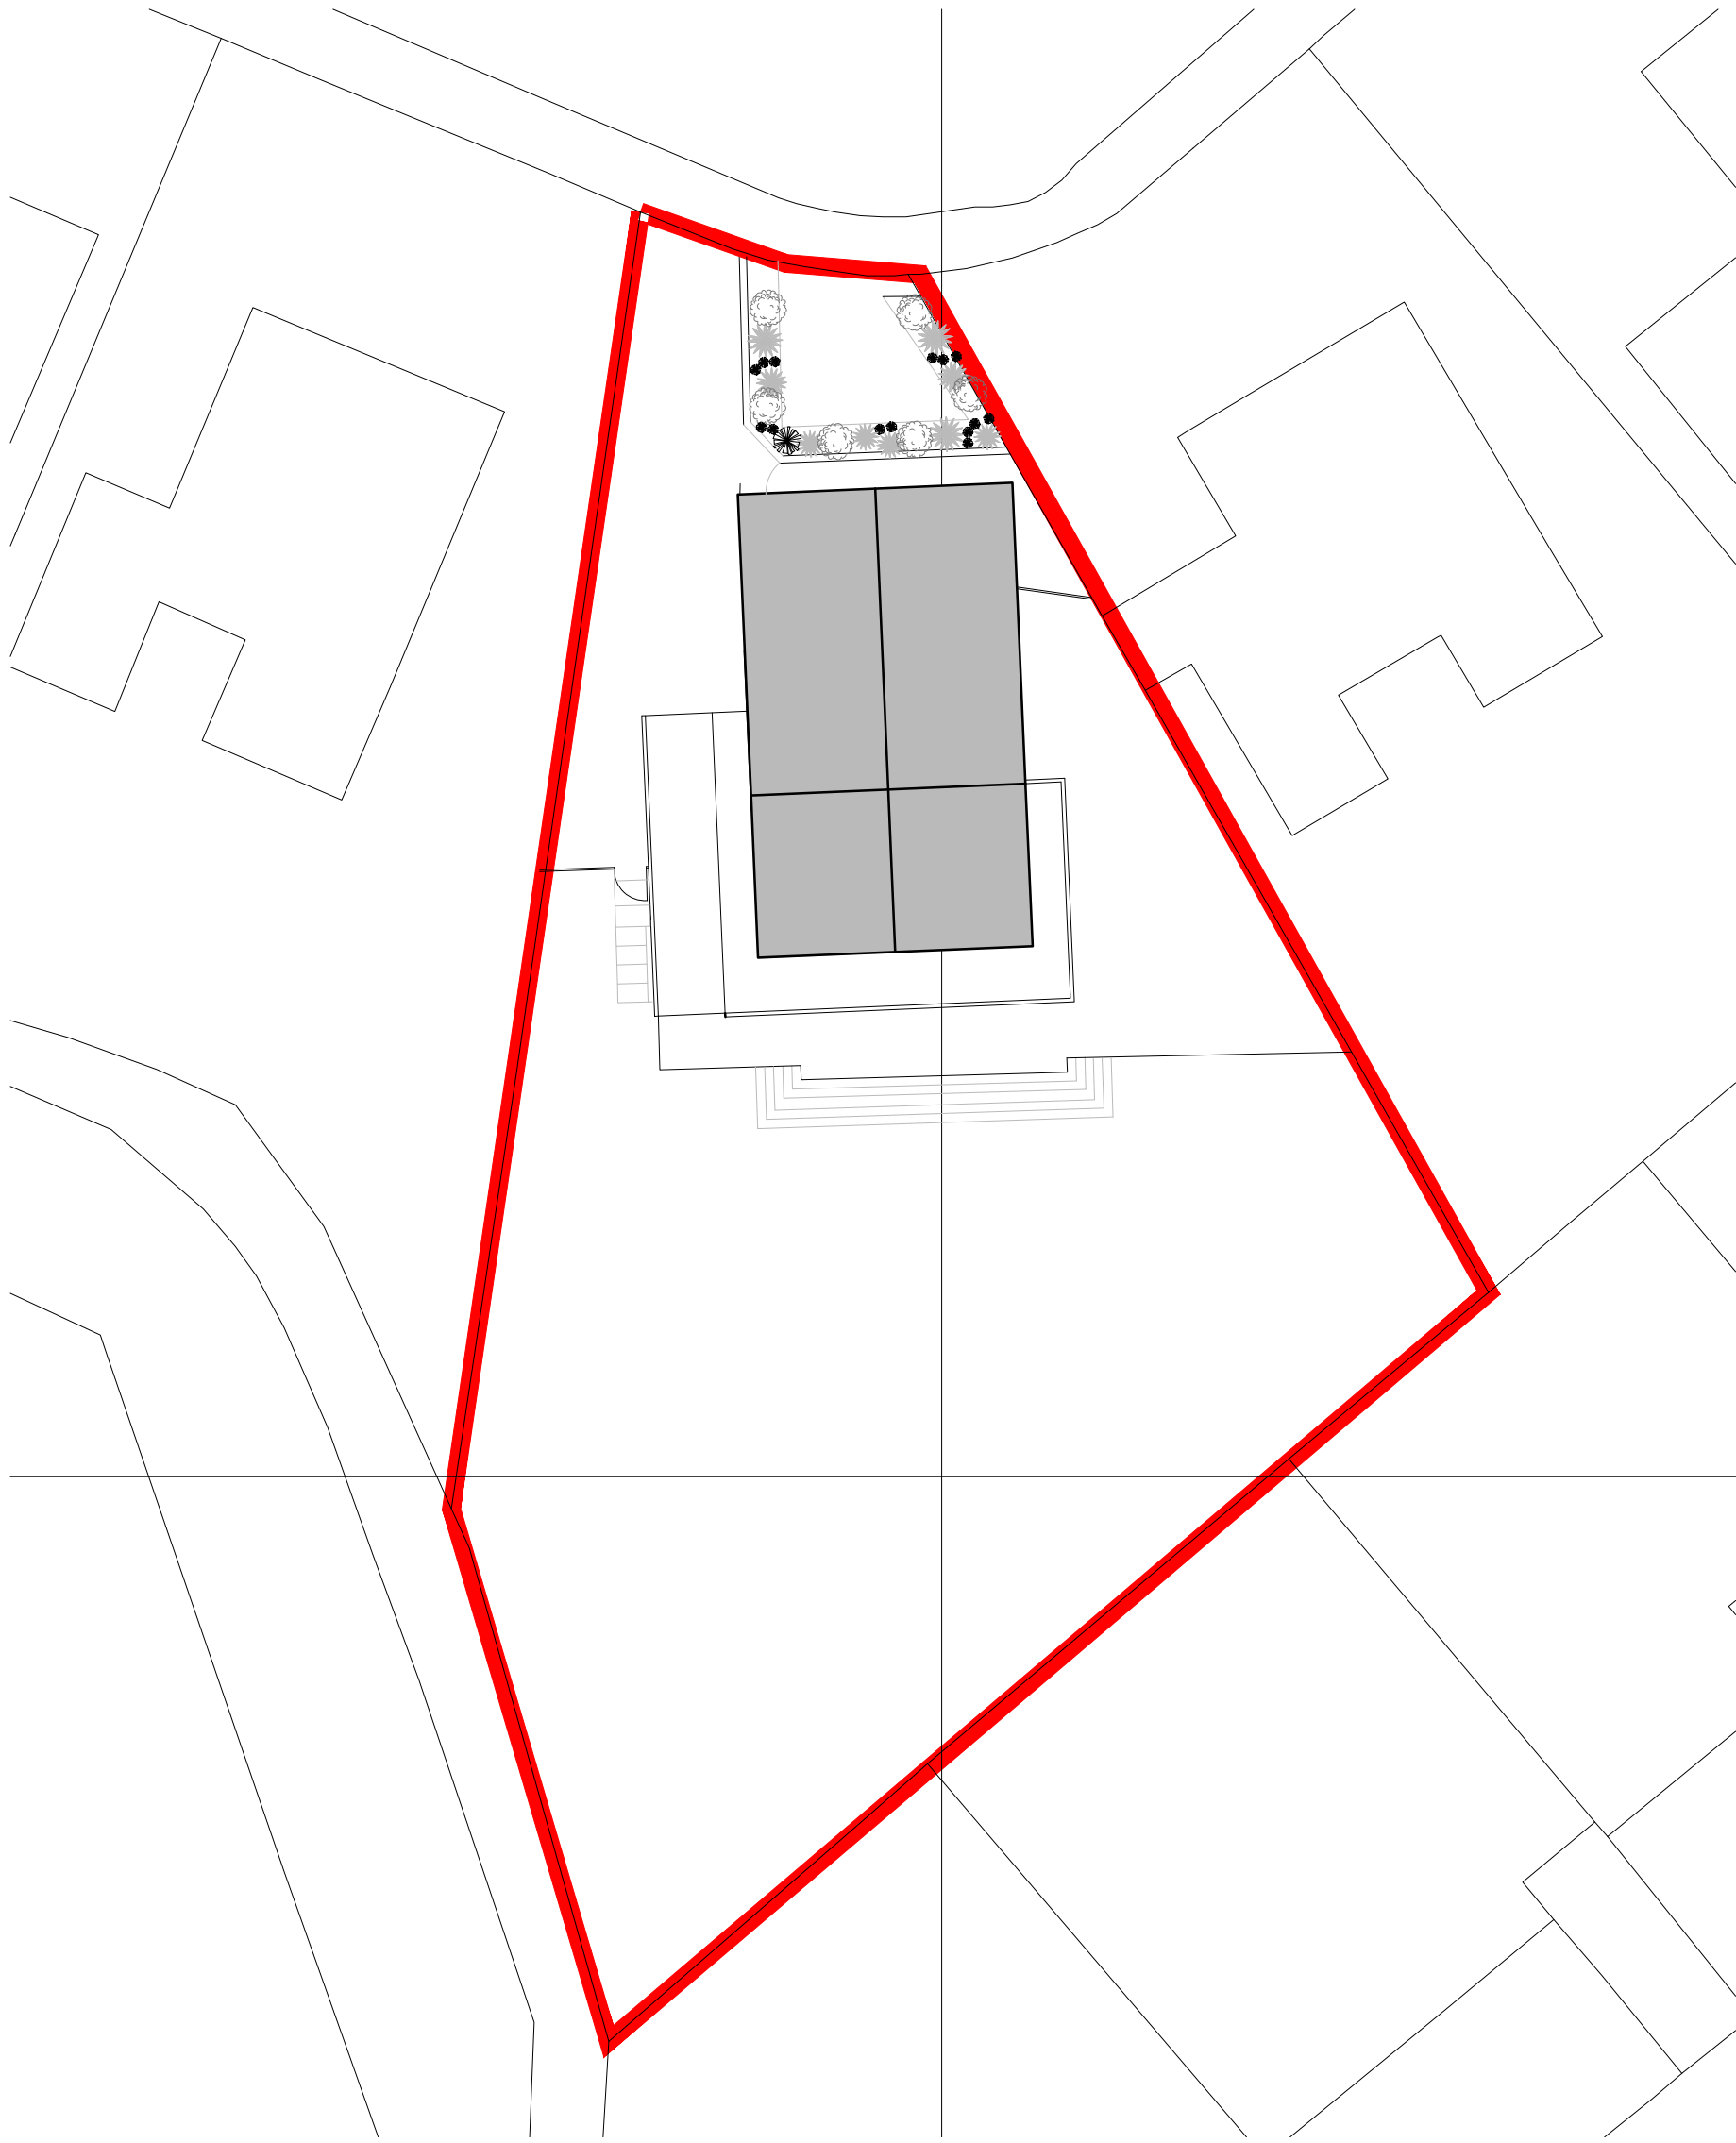

proposed site plan
scale 1:500

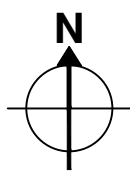

proposed site plan
scale 1:200

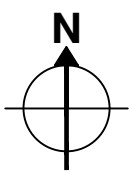

Site Boundary Line

