




Existing Rear Elevation (1:50)
Trees and Bushes omitted for clarity

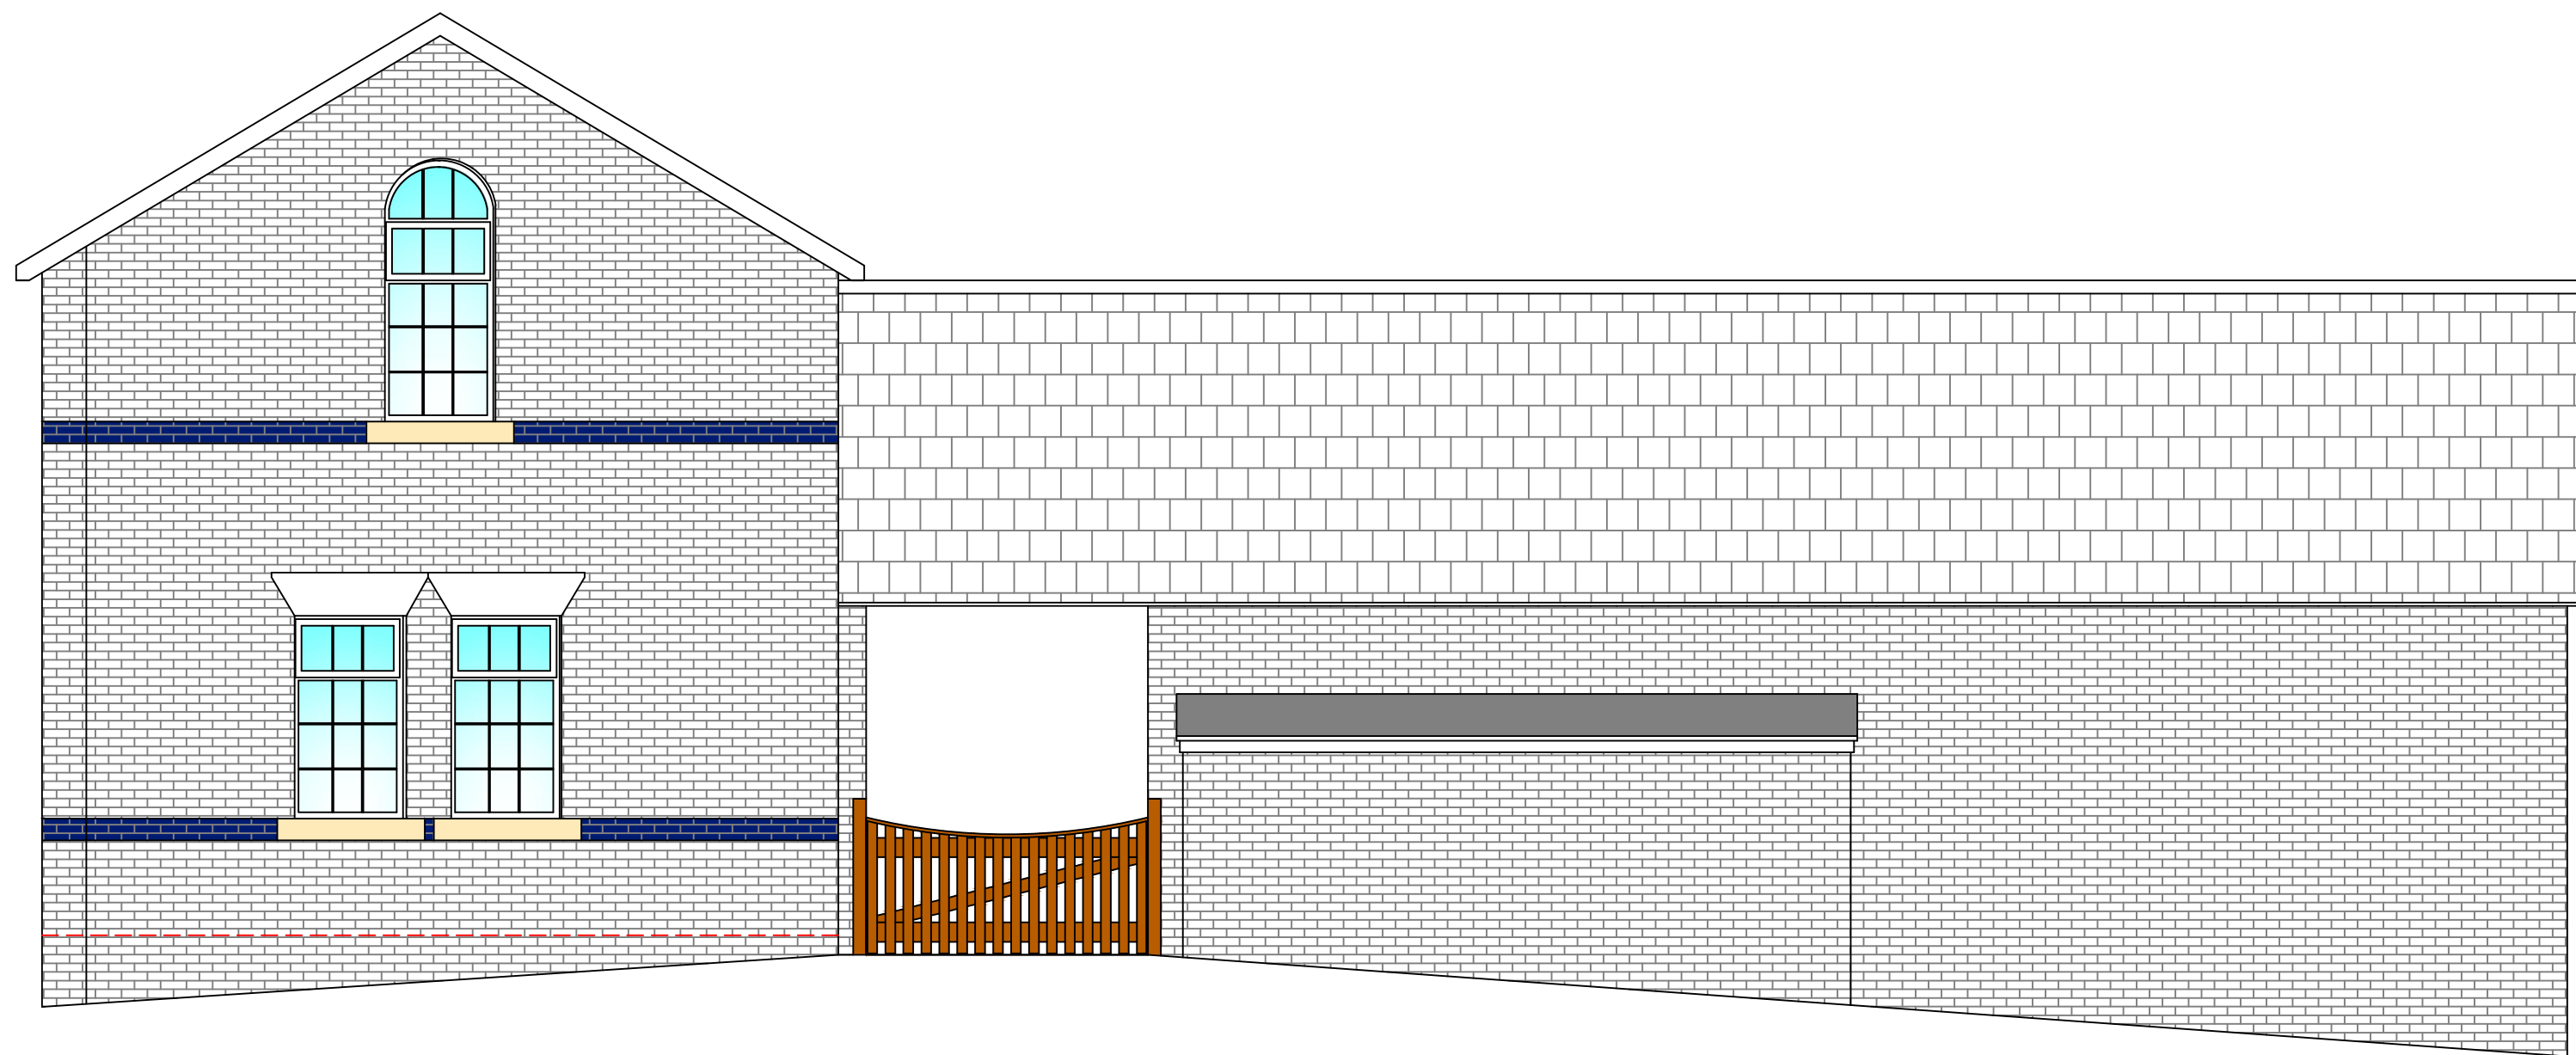

Existing Front Elevation (1:50)
Trees and Bushes omitted for clarity




Existing Side Elevation (1:50)
Trees and Bushes omitted for clarity



Existing Site Photo No.3
Image depicting the gradient of the land



Existing Site Photo No. 1
Trees + Bushes to be cut back/removed

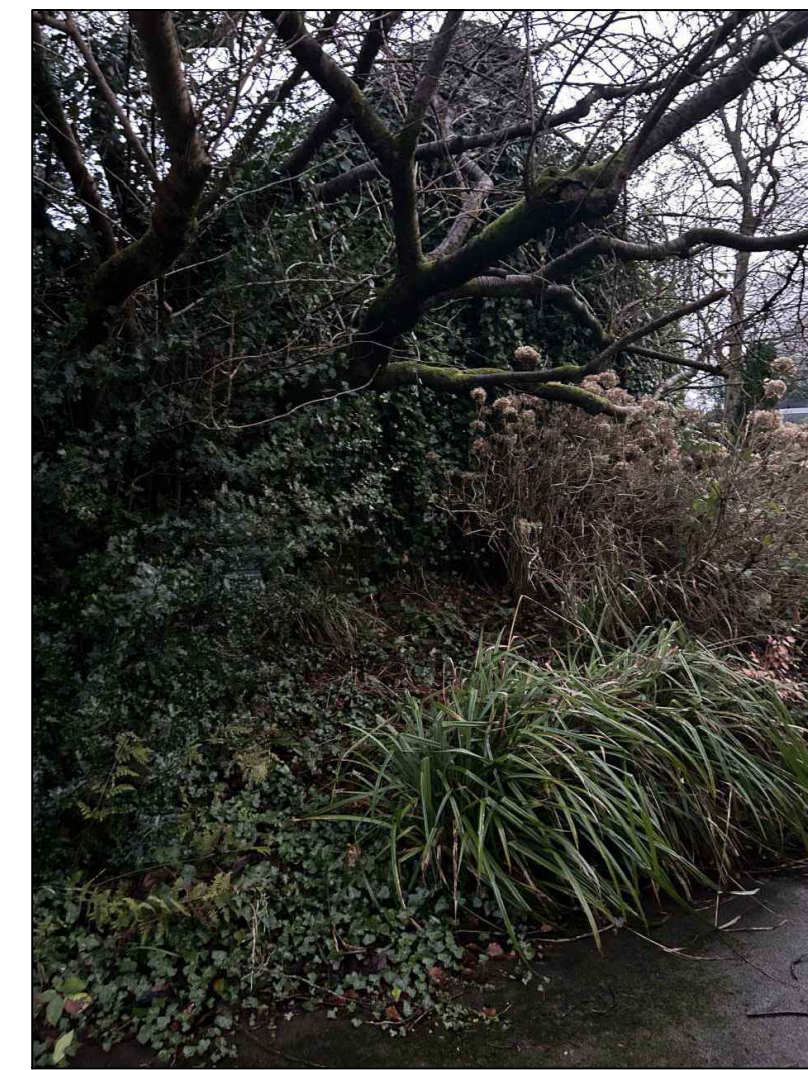


Existing Site Photo No.2
Trees + Bushes to be cut back/removed


GENERAL NOTES

1. All dimensions are in millimetres unless otherwise noted.
2. This drawing is not to be copied or disclosed by or forwarded on to any unauthorised persons without prior written consent of Gamble King and Noone Limited.
3. Do not scale from this drawing and is only to be used for Local Authority Approval purposes only.

REFERENCE

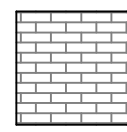

EXISTING FACING BRICK

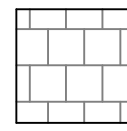

EXISTING SLATE
ROOF TILES

Client
Ian O'Neill

Job
The Coach House
Rochdale
OL12 6LD

Drg
Existing Elevations

Drawn F.Cadell	Date Feb. 2025	Scale As Shown
Job No. D25.01.13	Drg No. P02	

Gamble King and Noone Ltd
Consulting Structural Engineers & Building Surveyors.
5 Queen Street
Oldham
OL1 1RD
Tel: 0161 652 1183
Mobile: 07756 902 604
07725 145 369

