


Revision
Project
House Extension
Address
Syke Farm, Rooley Moor Road, OL12 6BN
Client
Robert Brierley
Drawing
Existing Site Plan

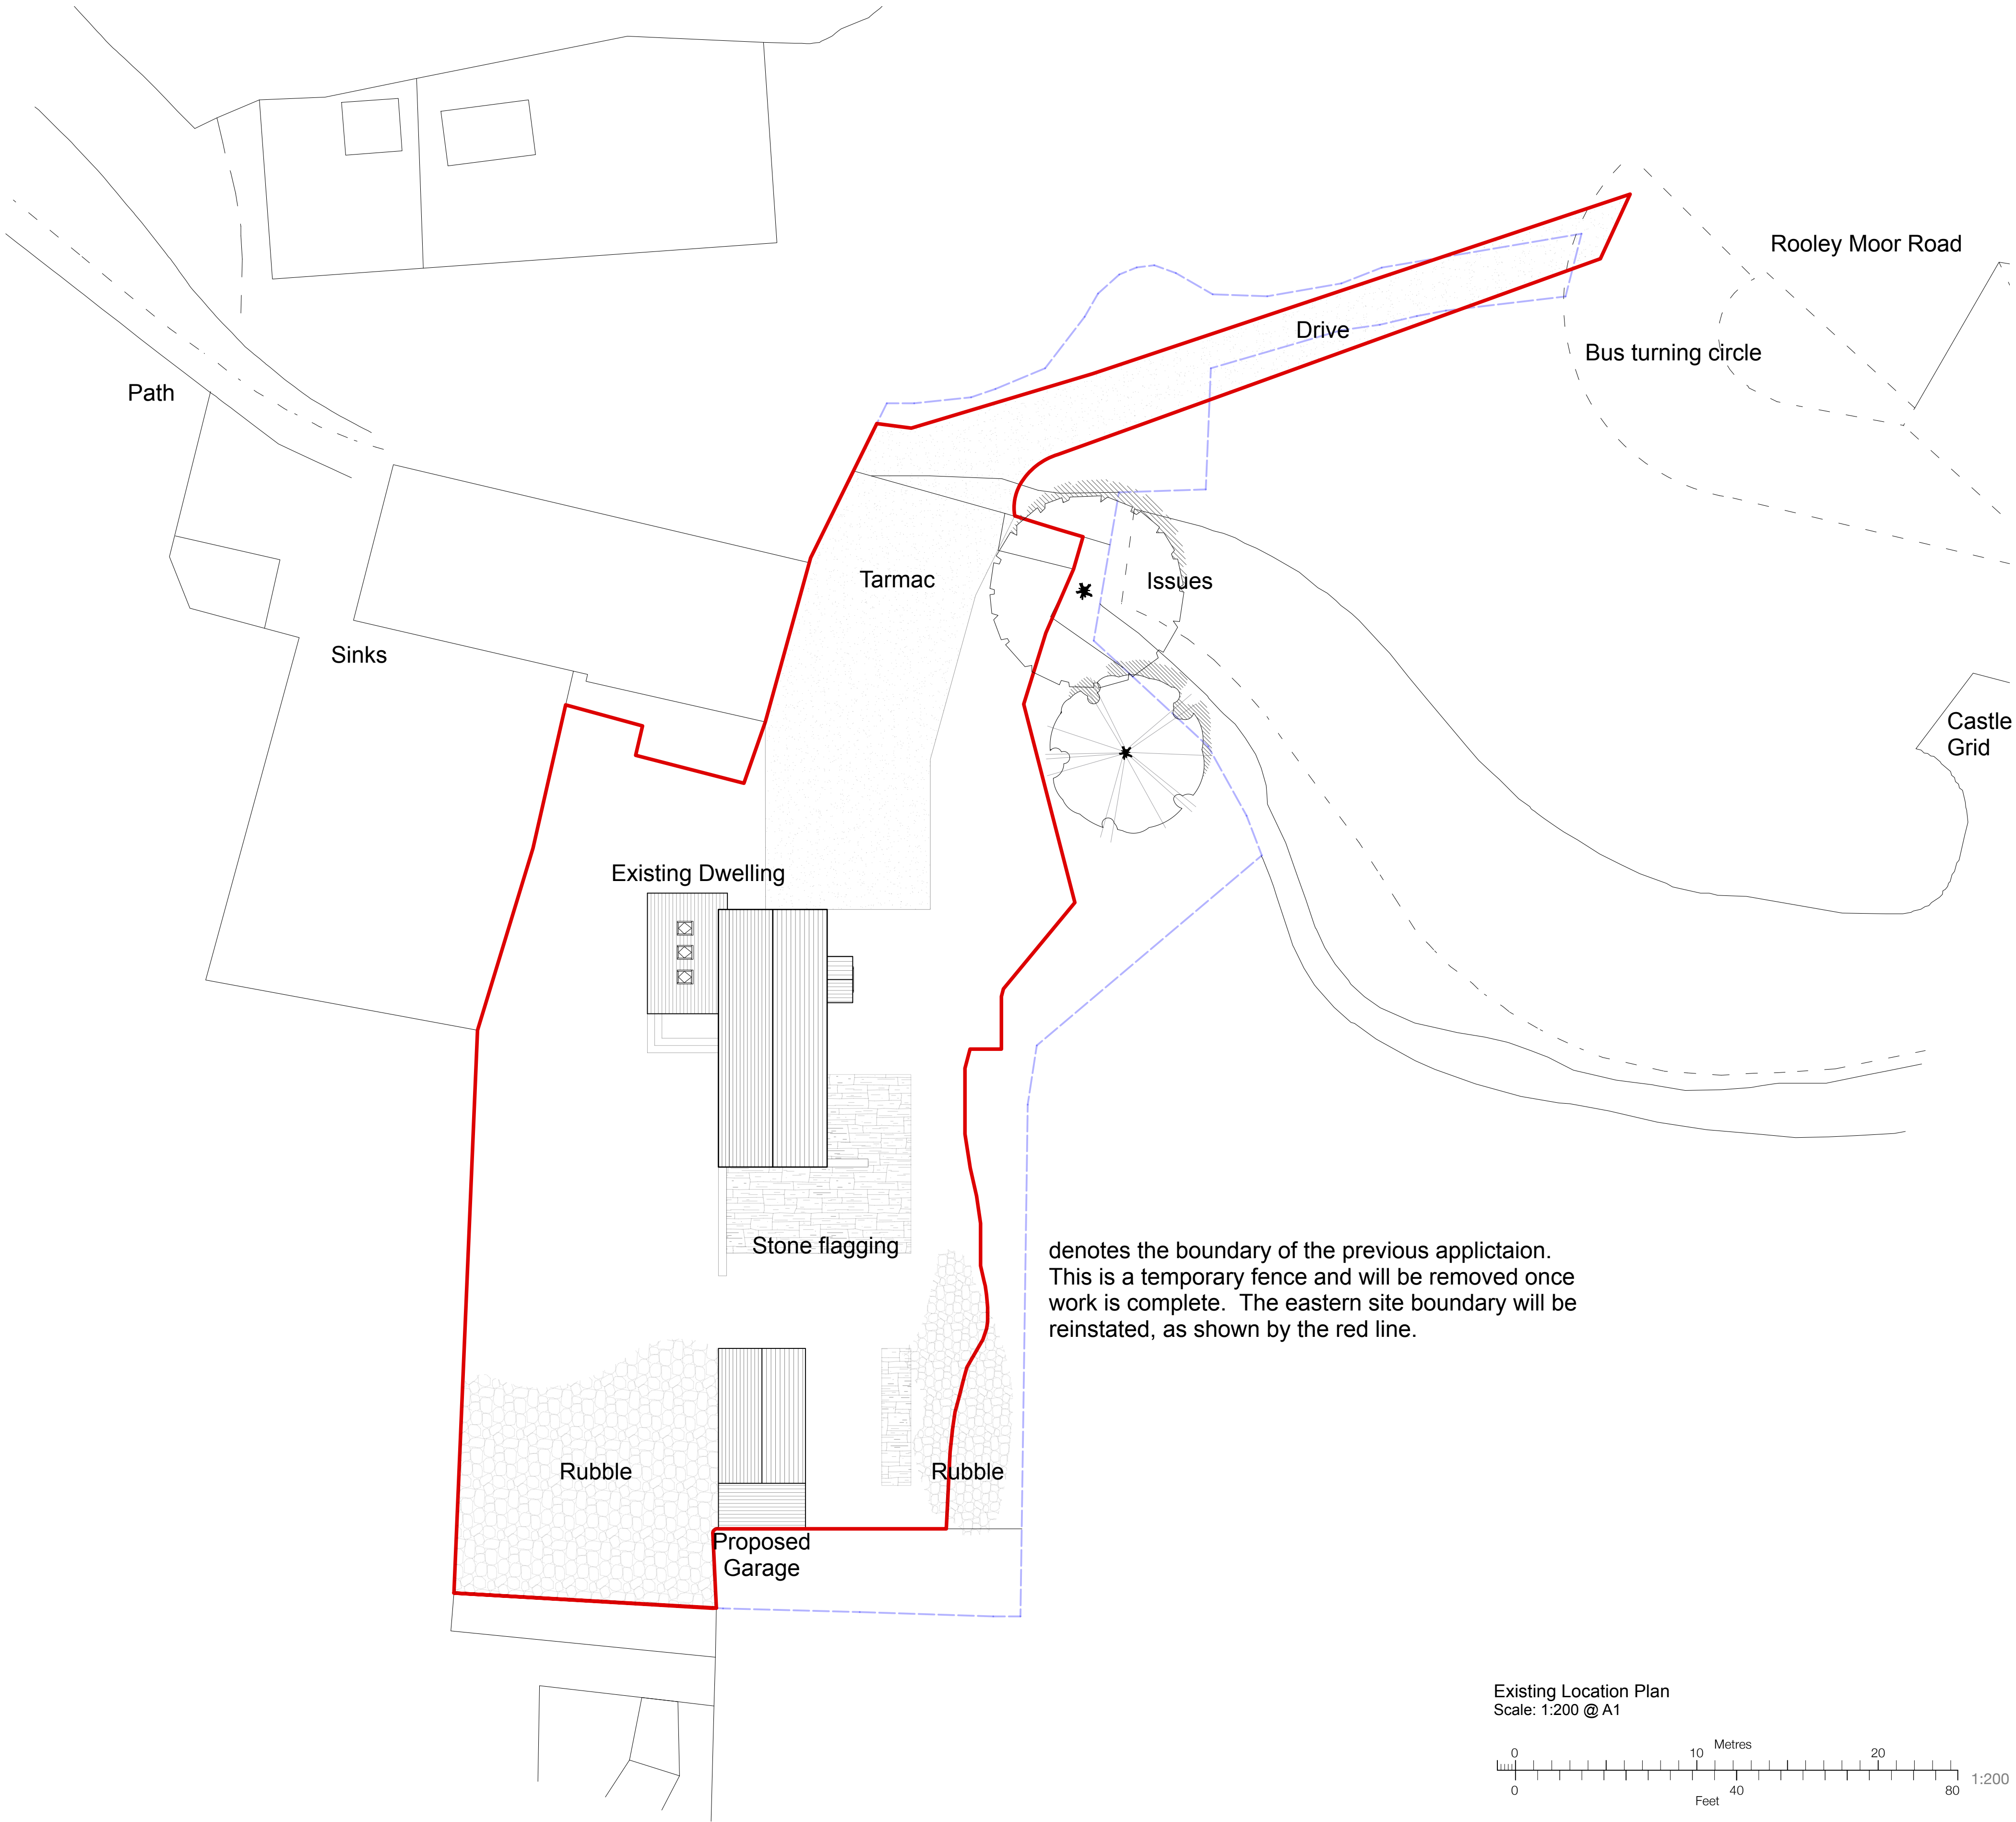

www.storah.com	mail@storah.com	01706 813214
Scale	Sheet Size	Date
[Scale]	ISO A1	[--]

Drawing Number	Revision
24-055 - 002	