


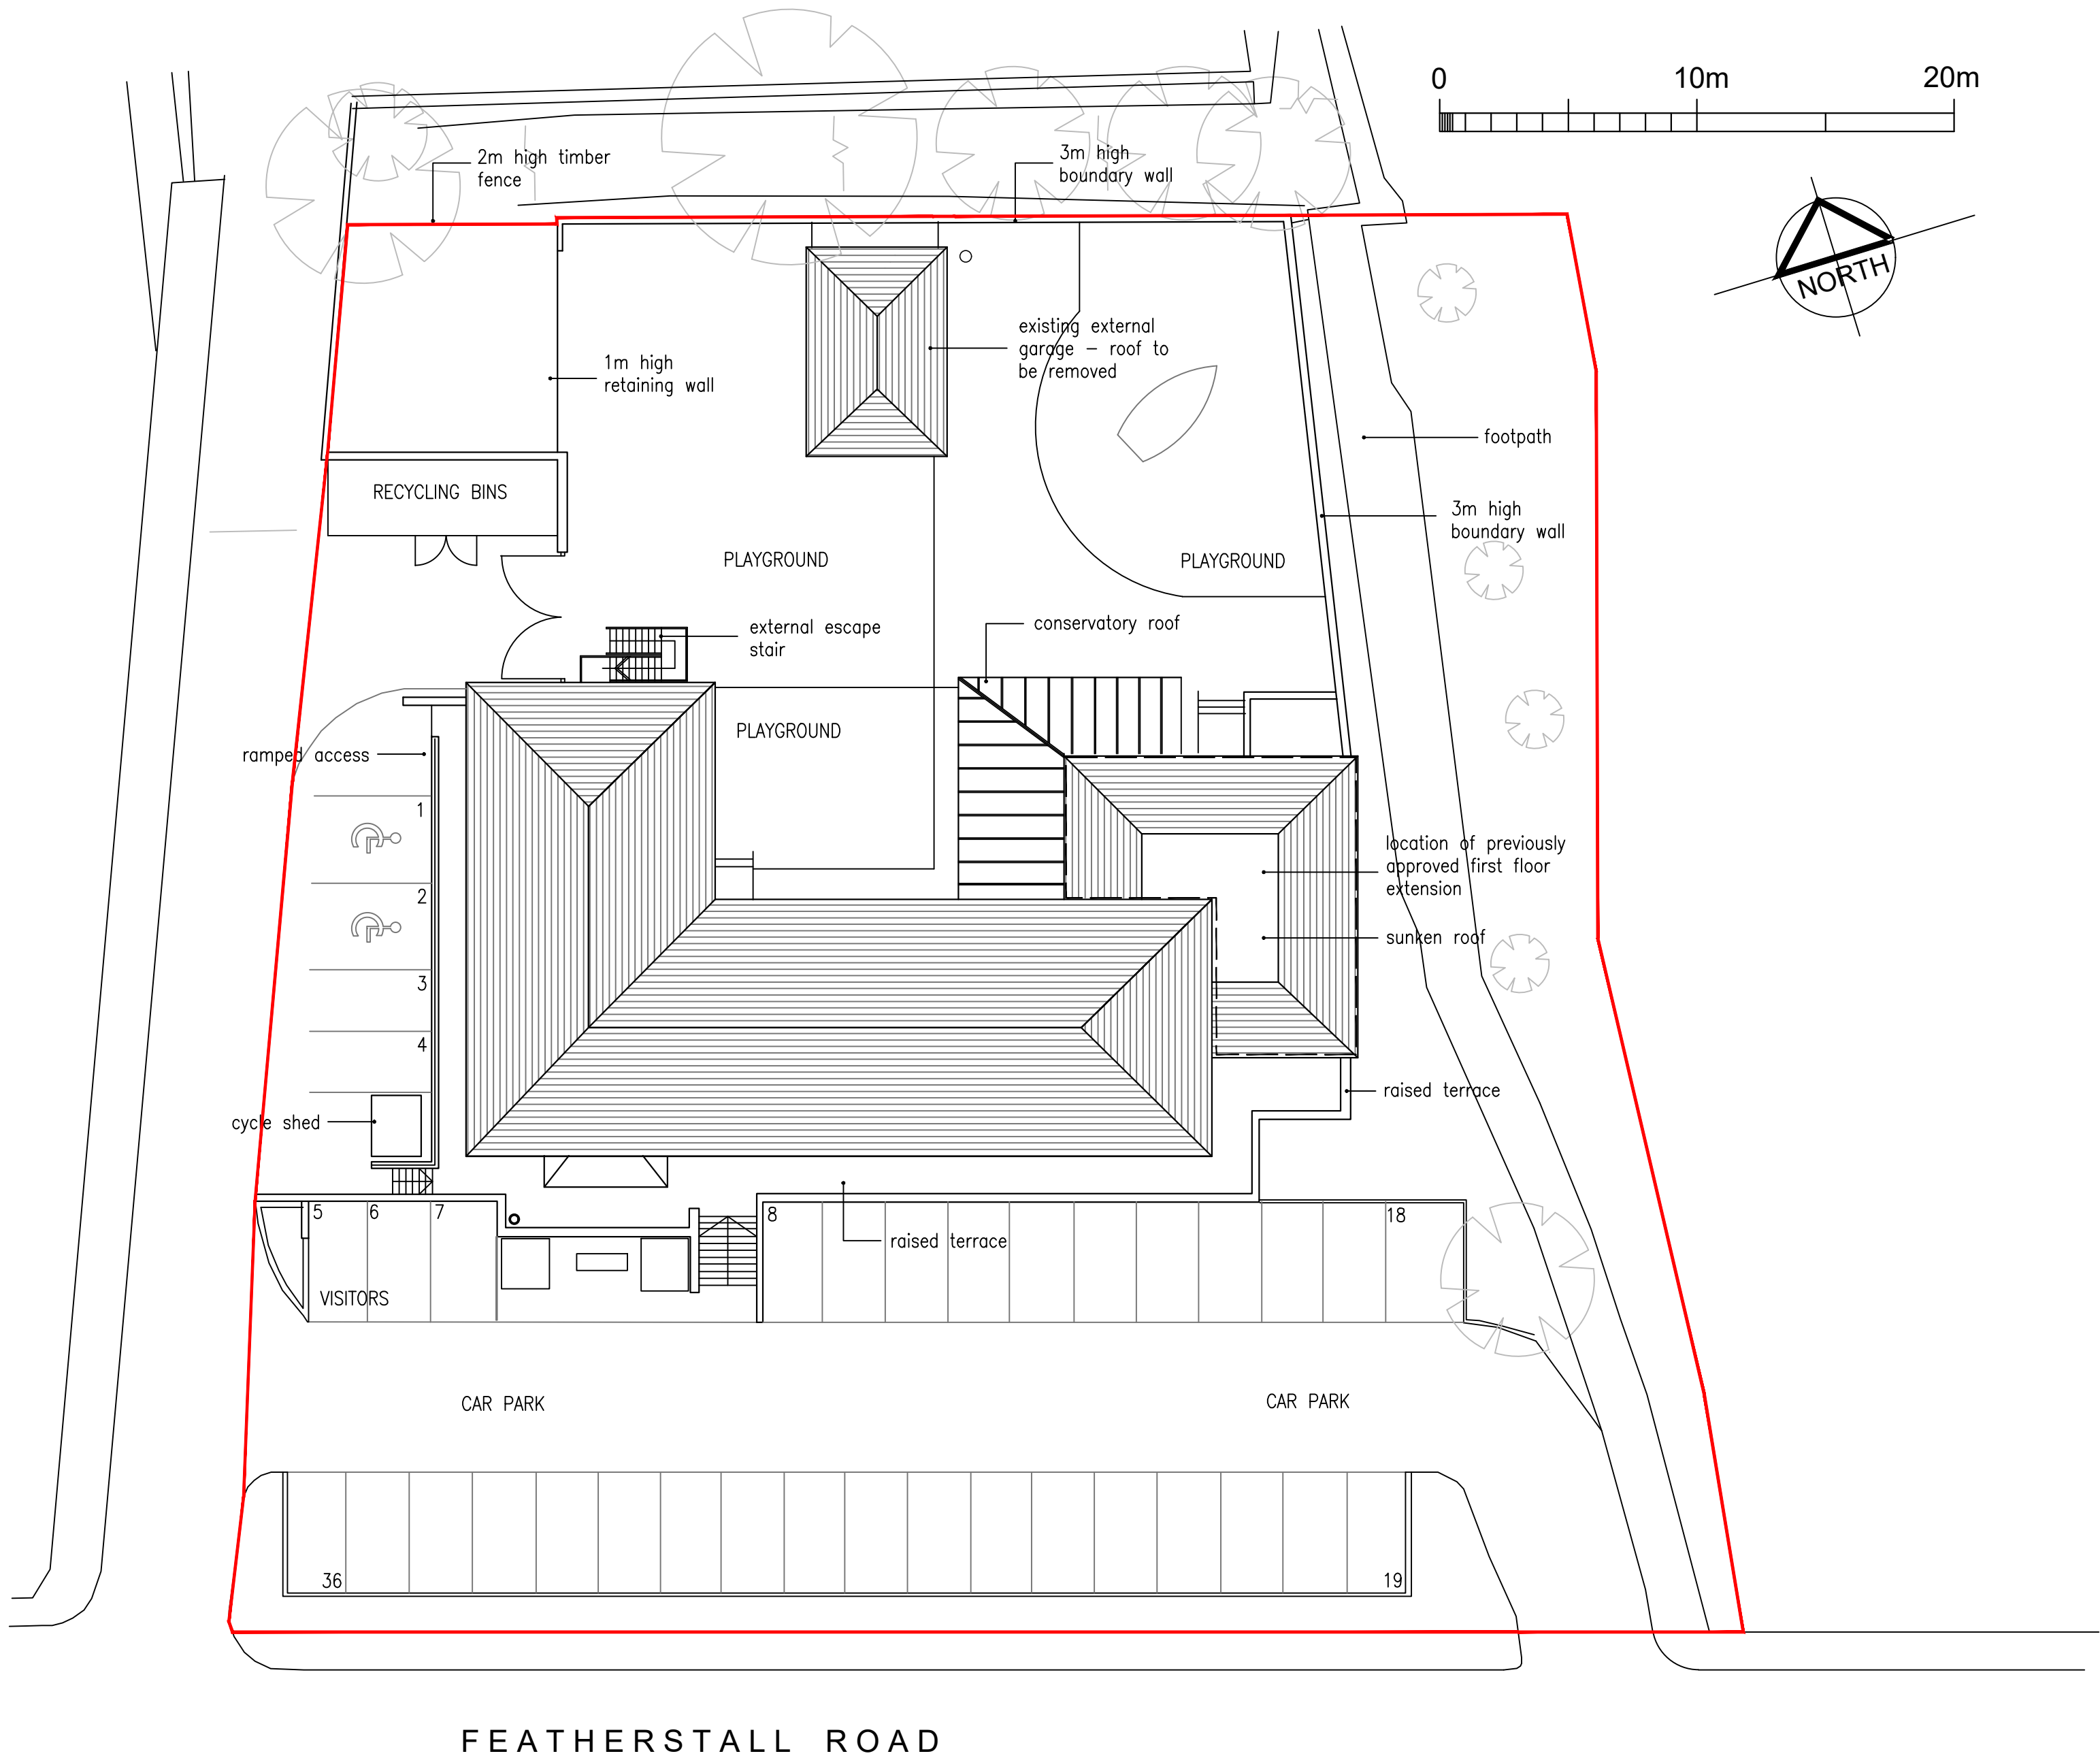

A DRAINAGE MOVED TO SEPARATE DRAWING

05.08.24

revisions

existing site plan
new after school club
the ark littleborough

date: september 2022

scale 1:200 @a2

status: preliminary

dwg. d417/ASC 02 rev A

DO NOT SCALE – IF DIMENSIONS ARE NOT GIVEN PLEASE ASK

architectural designworks limited

designworks



BUILDINGS



SPACES



PLACES

studio one 17 biggin gardens heywood OL10 2WF t: 0161 332 1943 e: architects@archdesignworks.co.uk