




1 EXISTING FRONT ELEVATION
1:100




2 EXISTING SIDE ELEVATION
1:100




3 EXISTING REAR ELEVATION
1:100

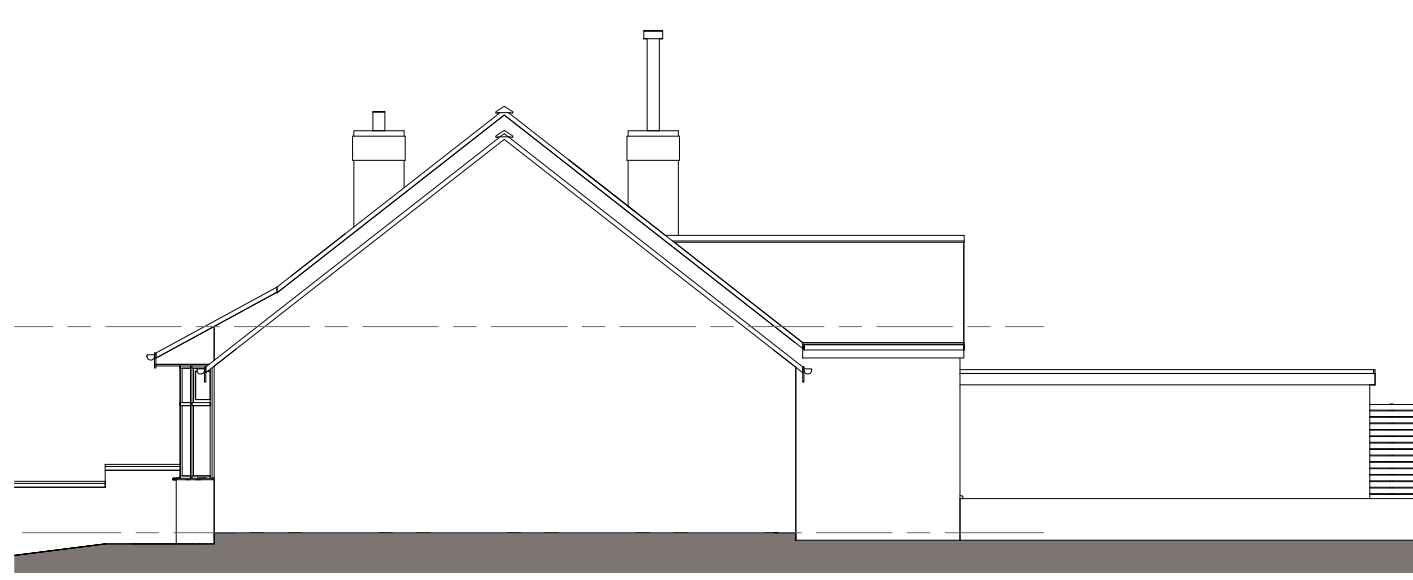


4 EXISTING SIDE ELEVATION
1:100

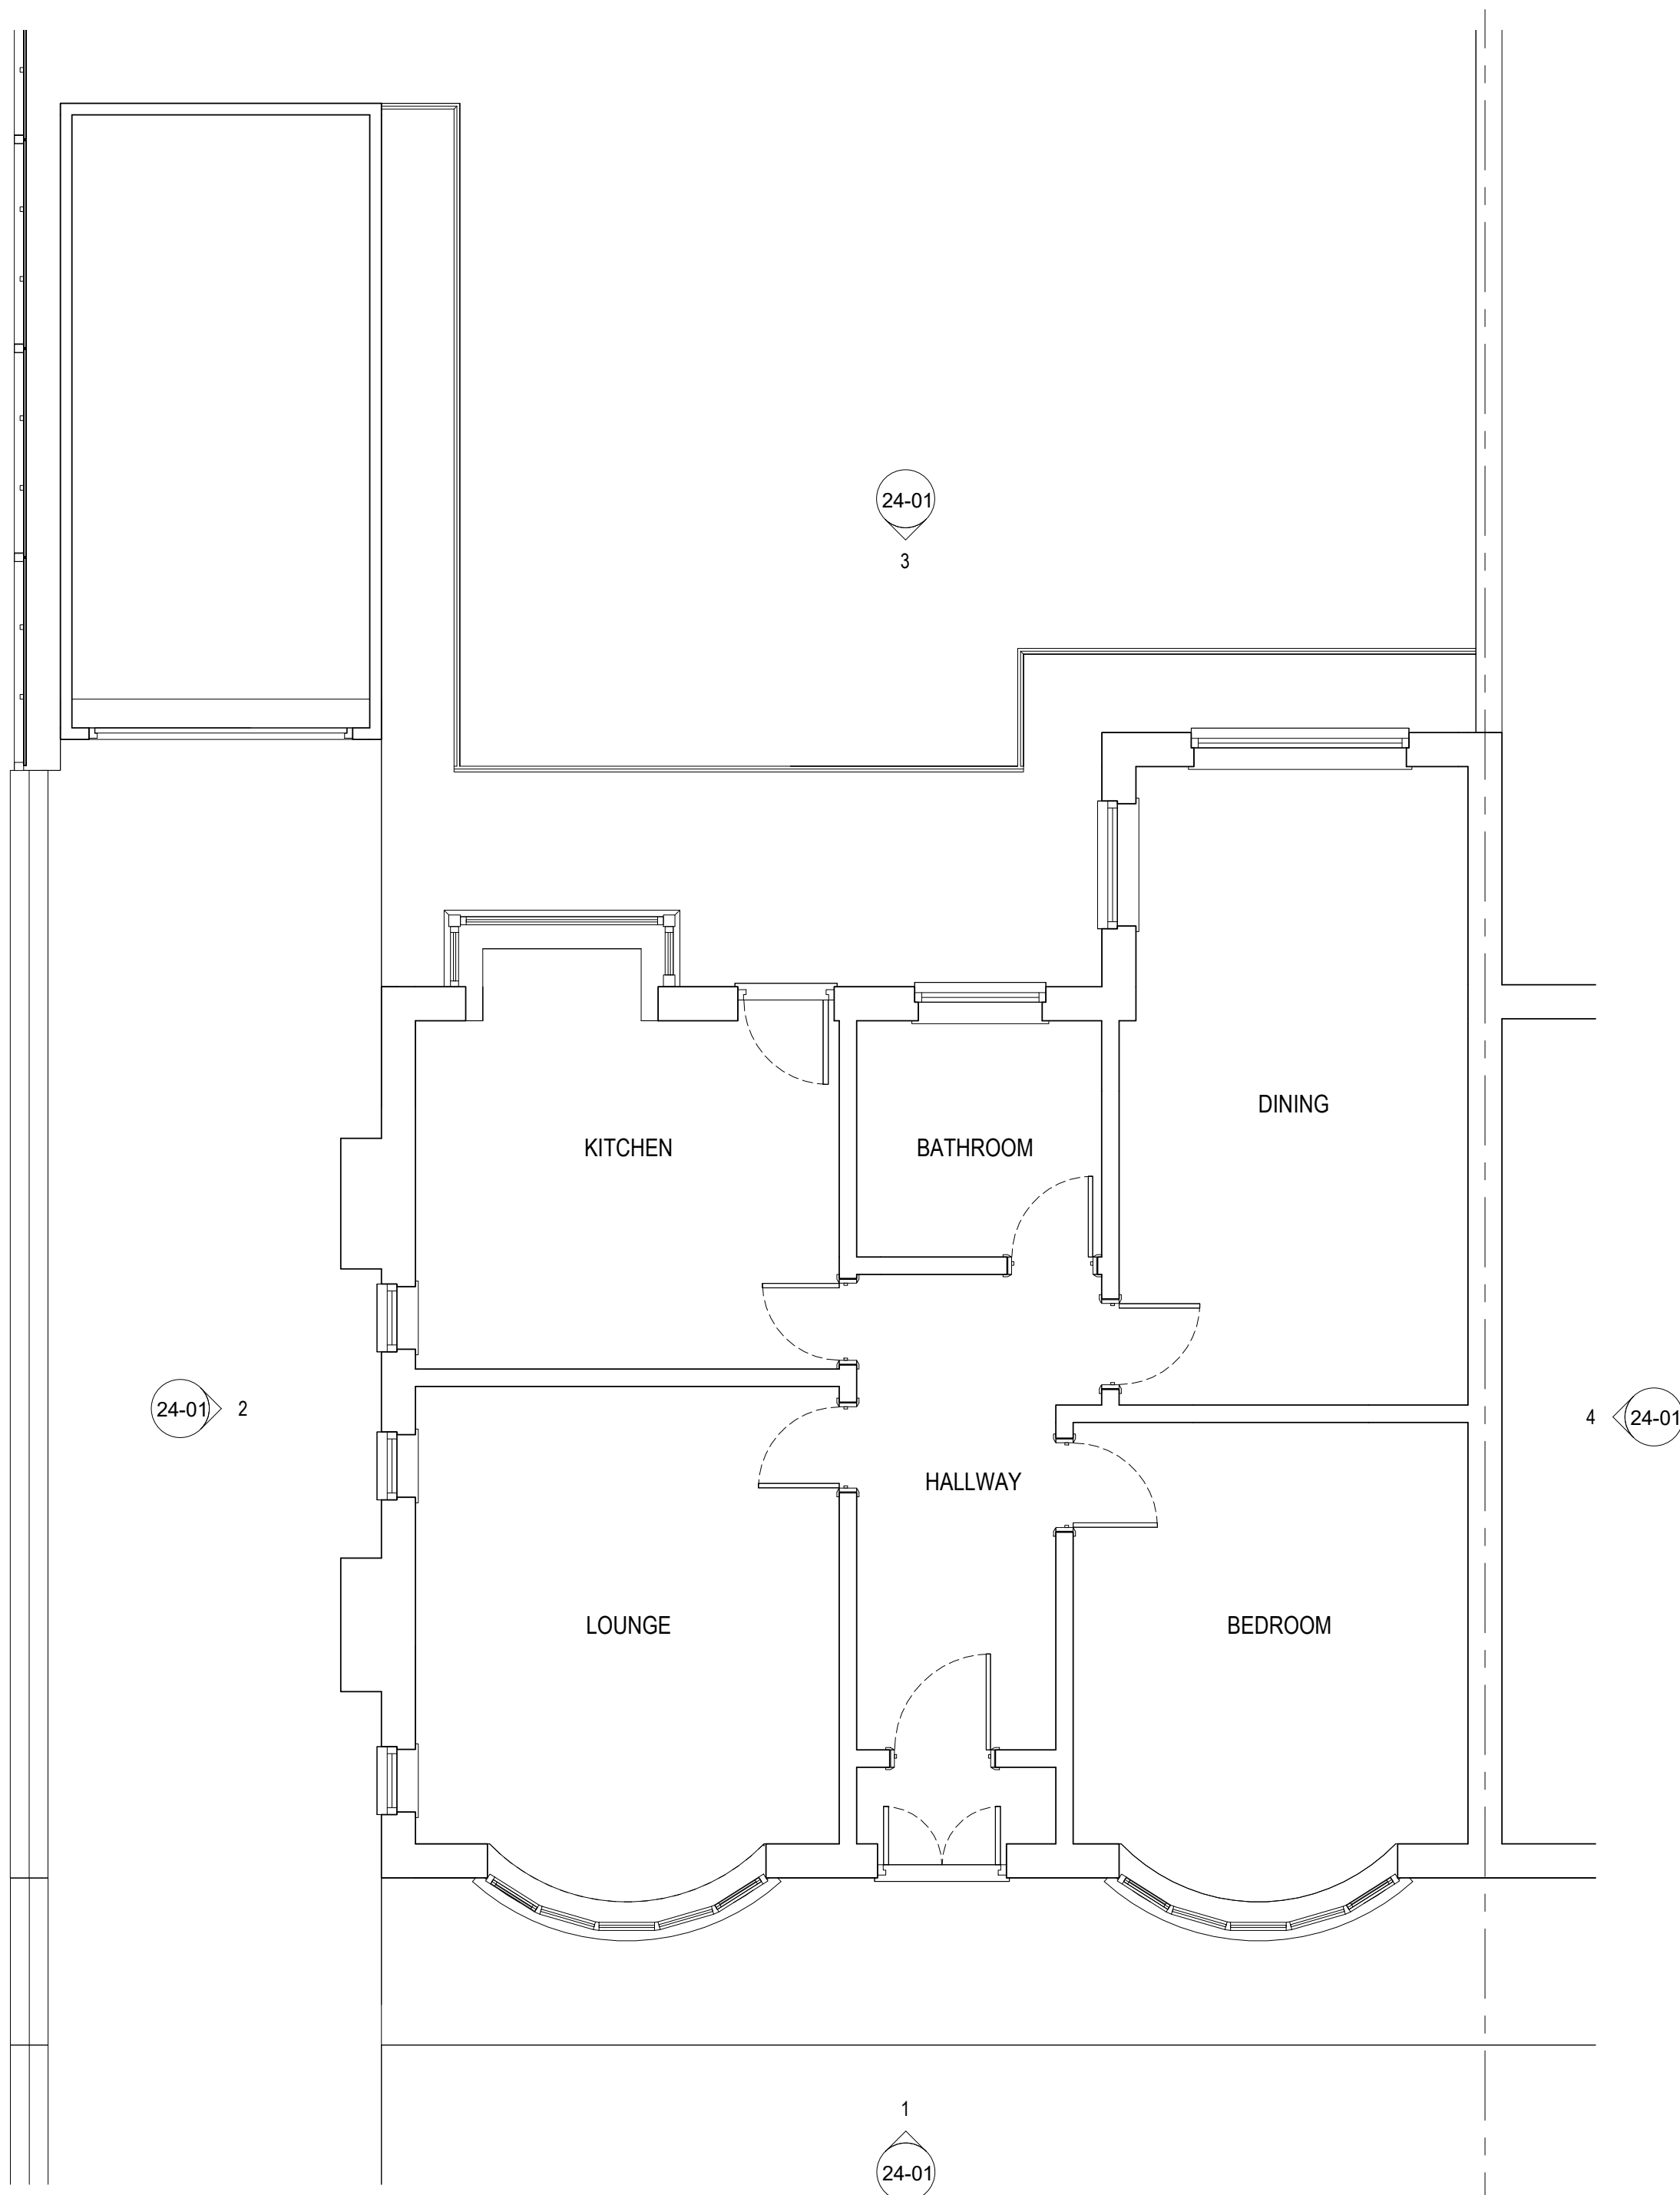

EXISTING GROUND FLOOR PLAN
1:50

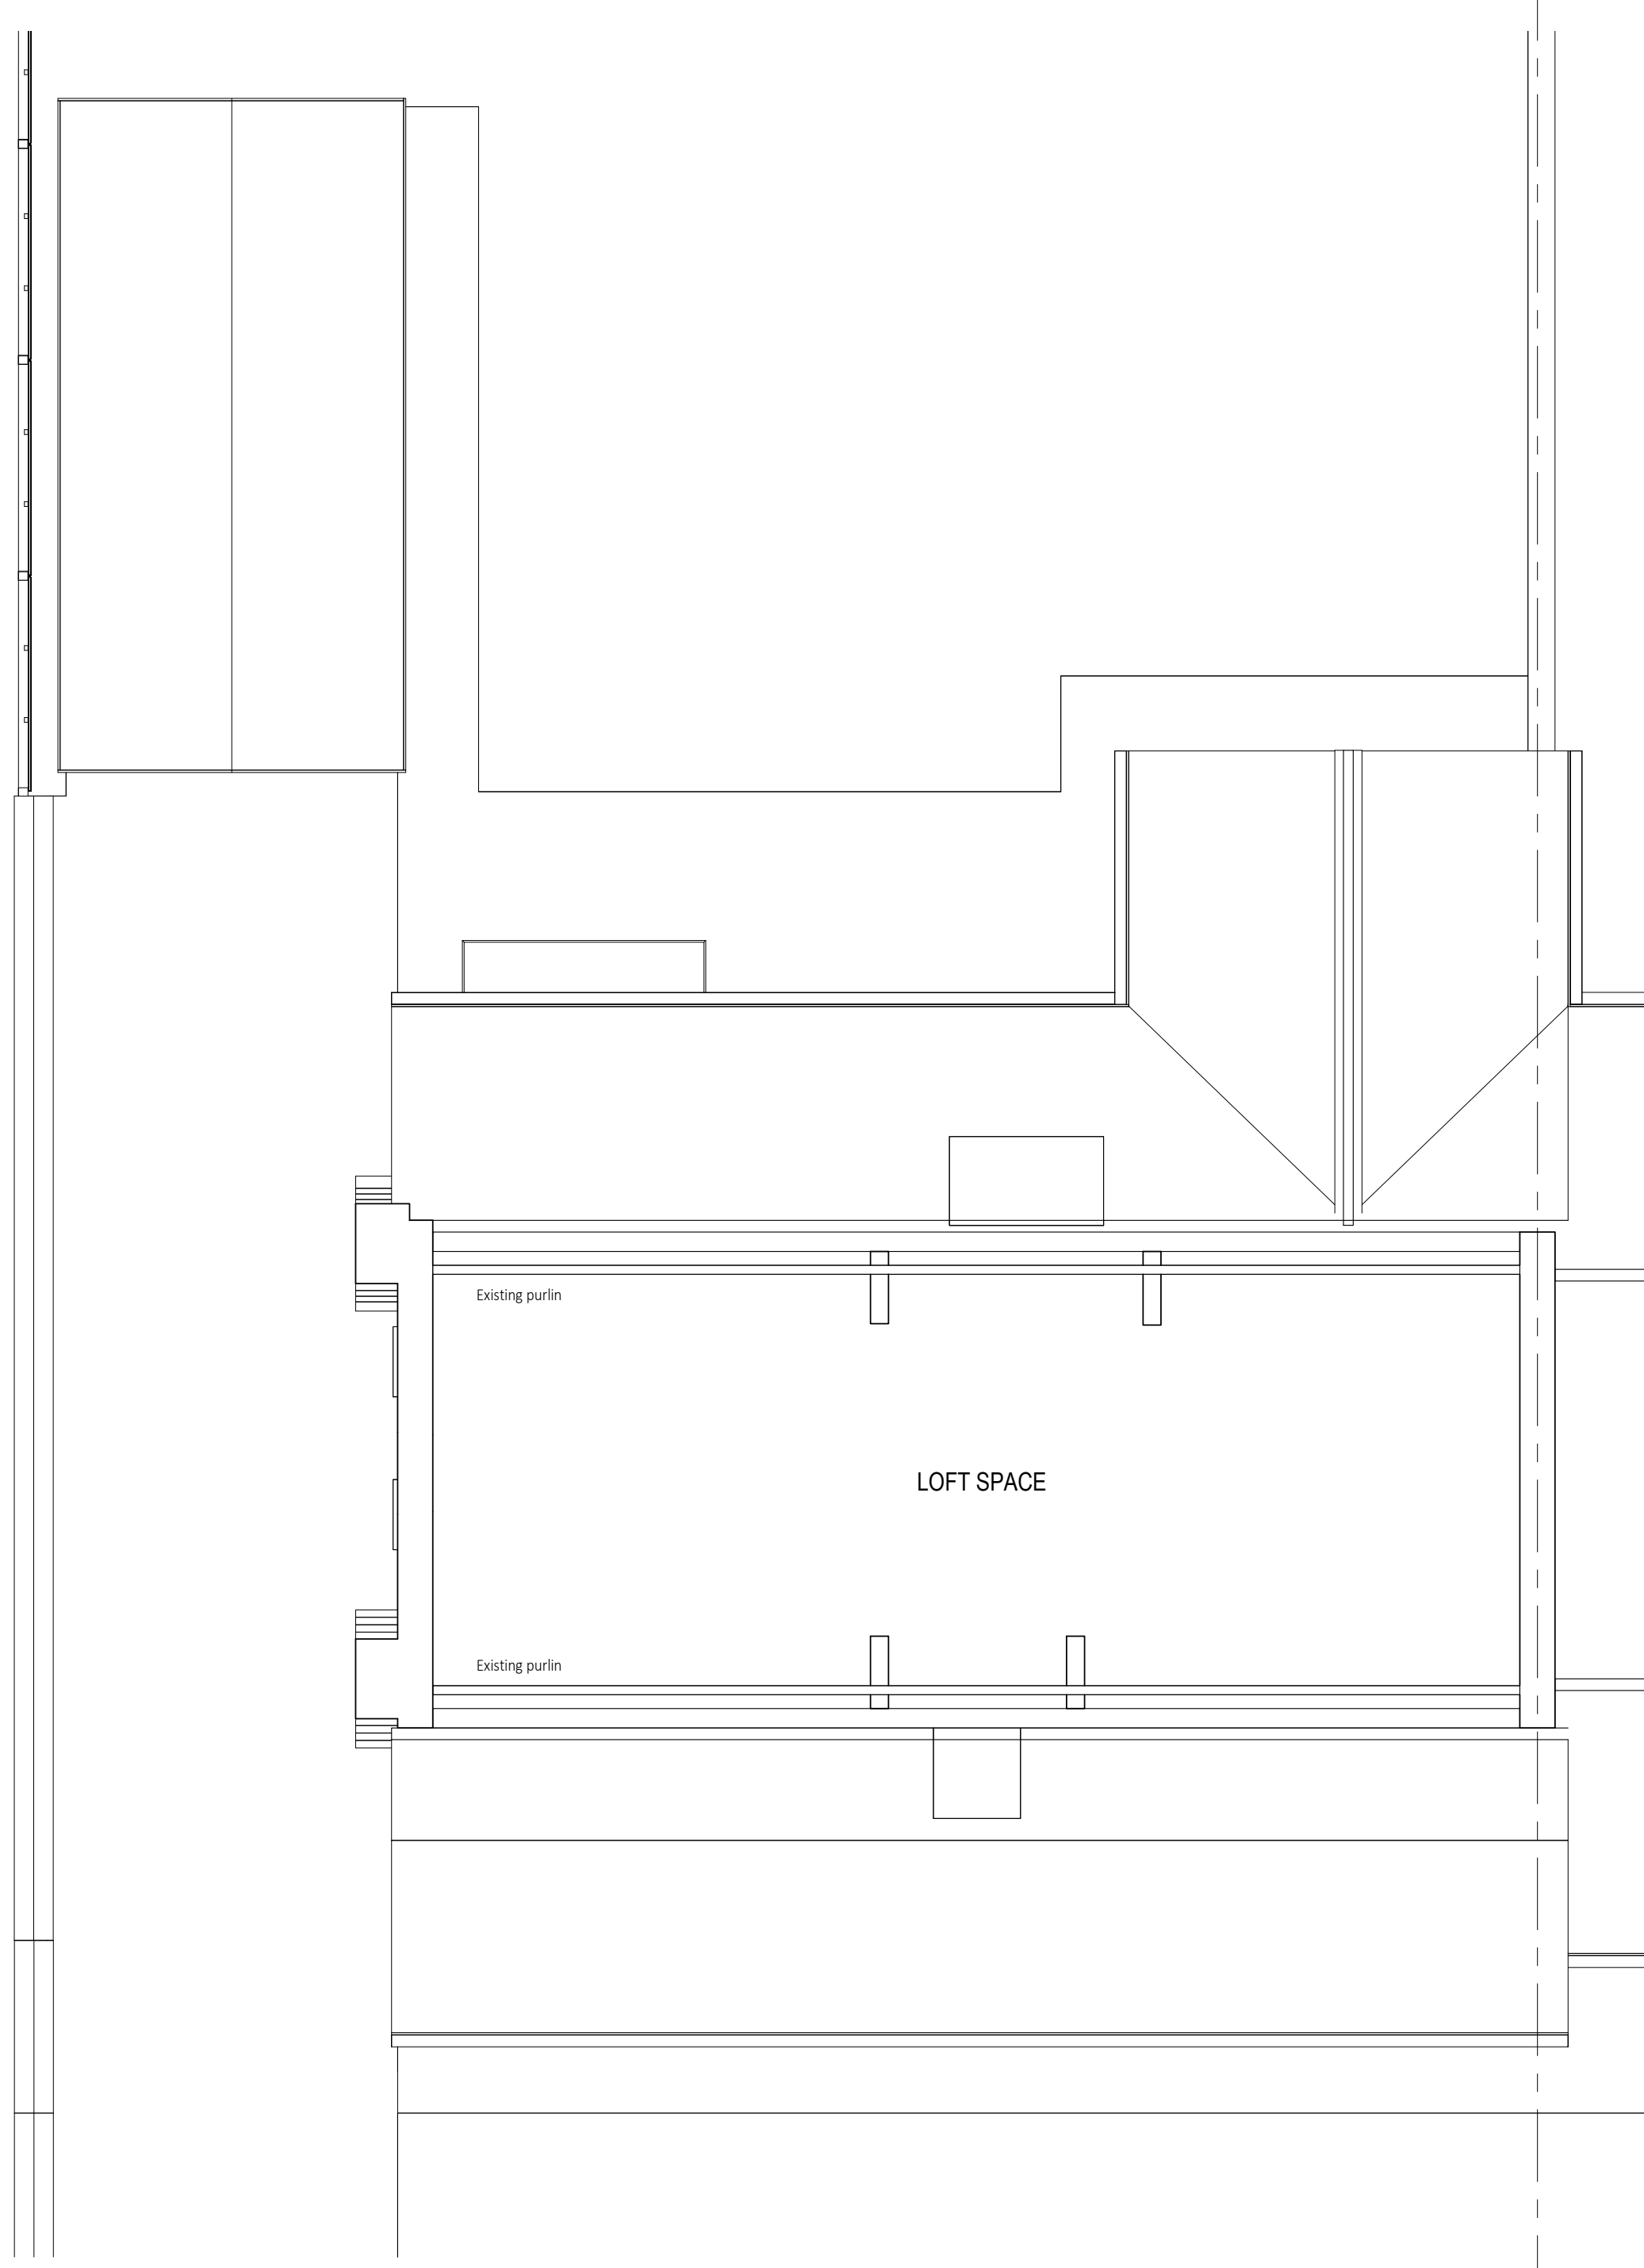

EXISTING FIRST FLOOR PLAN
1:50

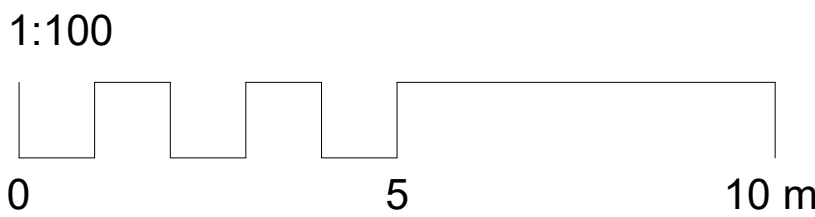

Rev	Description	Date
A	Issued for Planning Permission	17.05.2024


Email: GDS_Ltd@hotmail.co.uk Tel: 07763 693374

Client
Mr Stuart Rawlinson

Project Address
**20 Cliftonville Road, Thornham
OL16 4SG**

Drawing Title
EXISTING PLANS

Scale @ A1 As indicated	Date 09/05/24	Status	
Drawing Number 969-24-01	Revision A		