



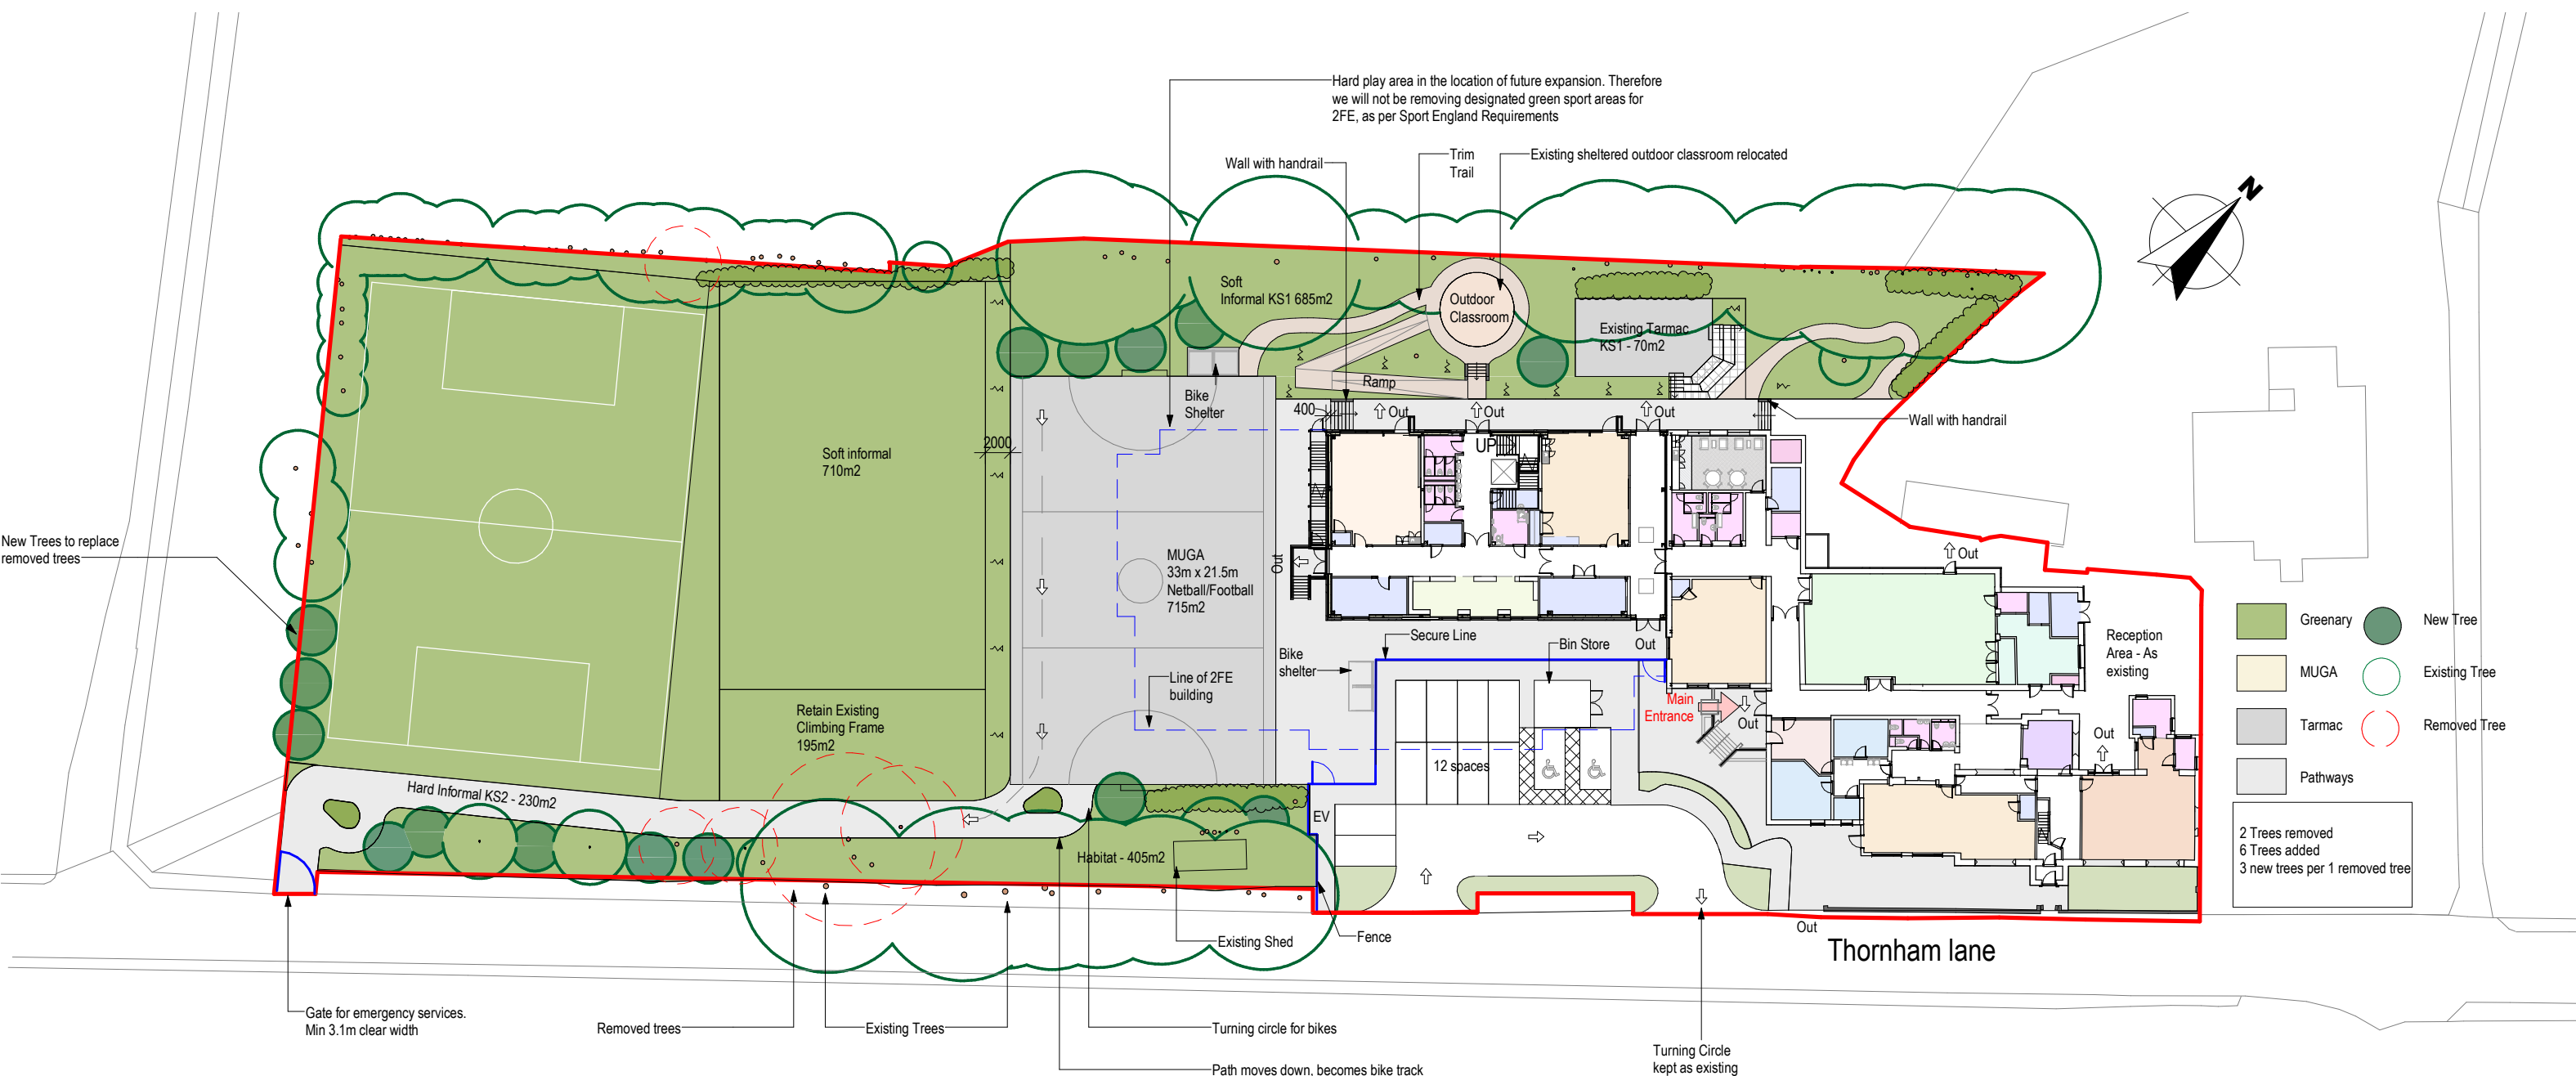

Outdoor areas:

Soft outdoor (Sports):	Recommended 4200m2	Proposed: 1380m2 (U7/8 Mini Soccer)
Hard outdoor (Sports):	Recommended 715m2	Proposed: 715m2 (MUGA)
Soft informal:	Recommended: 1020 m2	Proposed: 1800m2
Hard Informal:	Recommended: 410m2	Proposed: 855m2

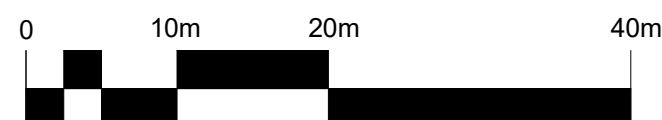

1:500 @ A3

1FE Site Plan Planning

1 : 500 @ A3

C	Boundary line updated	20.09.24	SD	PEH
B	Updated with ramp	27.06.24	SD	PEH
A	For Planning	27.03.24	SD	PEH

PLANNING

Revision	Description	Date	Drawn	Checked
----------	-------------	------	-------	---------

Revision	Description
Halliday Meecham Architects Limited	

111 Piccadilly Manchester M1 2HY
+44 (0)161 661 5566

4 Devonshire Street London W1W 5DT
+44 (0)203 440 5175

hma@hallidaymeecham.com
www.hallidaymeecham.com

Client:	
Project:	St Johns Thornham
Phase/ Location:	Middleton
Drawing:	Proposed Site Plan 1FE

Scale @ A3 1:500	Date: 05/23/23	Drawn: SD	Checked: PEH	Job No. 5635	Drawing No. SJT-00201
---------------------	-------------------	--------------	-----------------	-----------------	--------------------------

5635-HMA-SJT-00-DR-A-00201

Revised	C
---------	---

