


PROPOSED/EXISTING FLOOR PLANS

19 BIRCHFIELD AVENUE


BL9 7JF.

Existing Kitchens

North

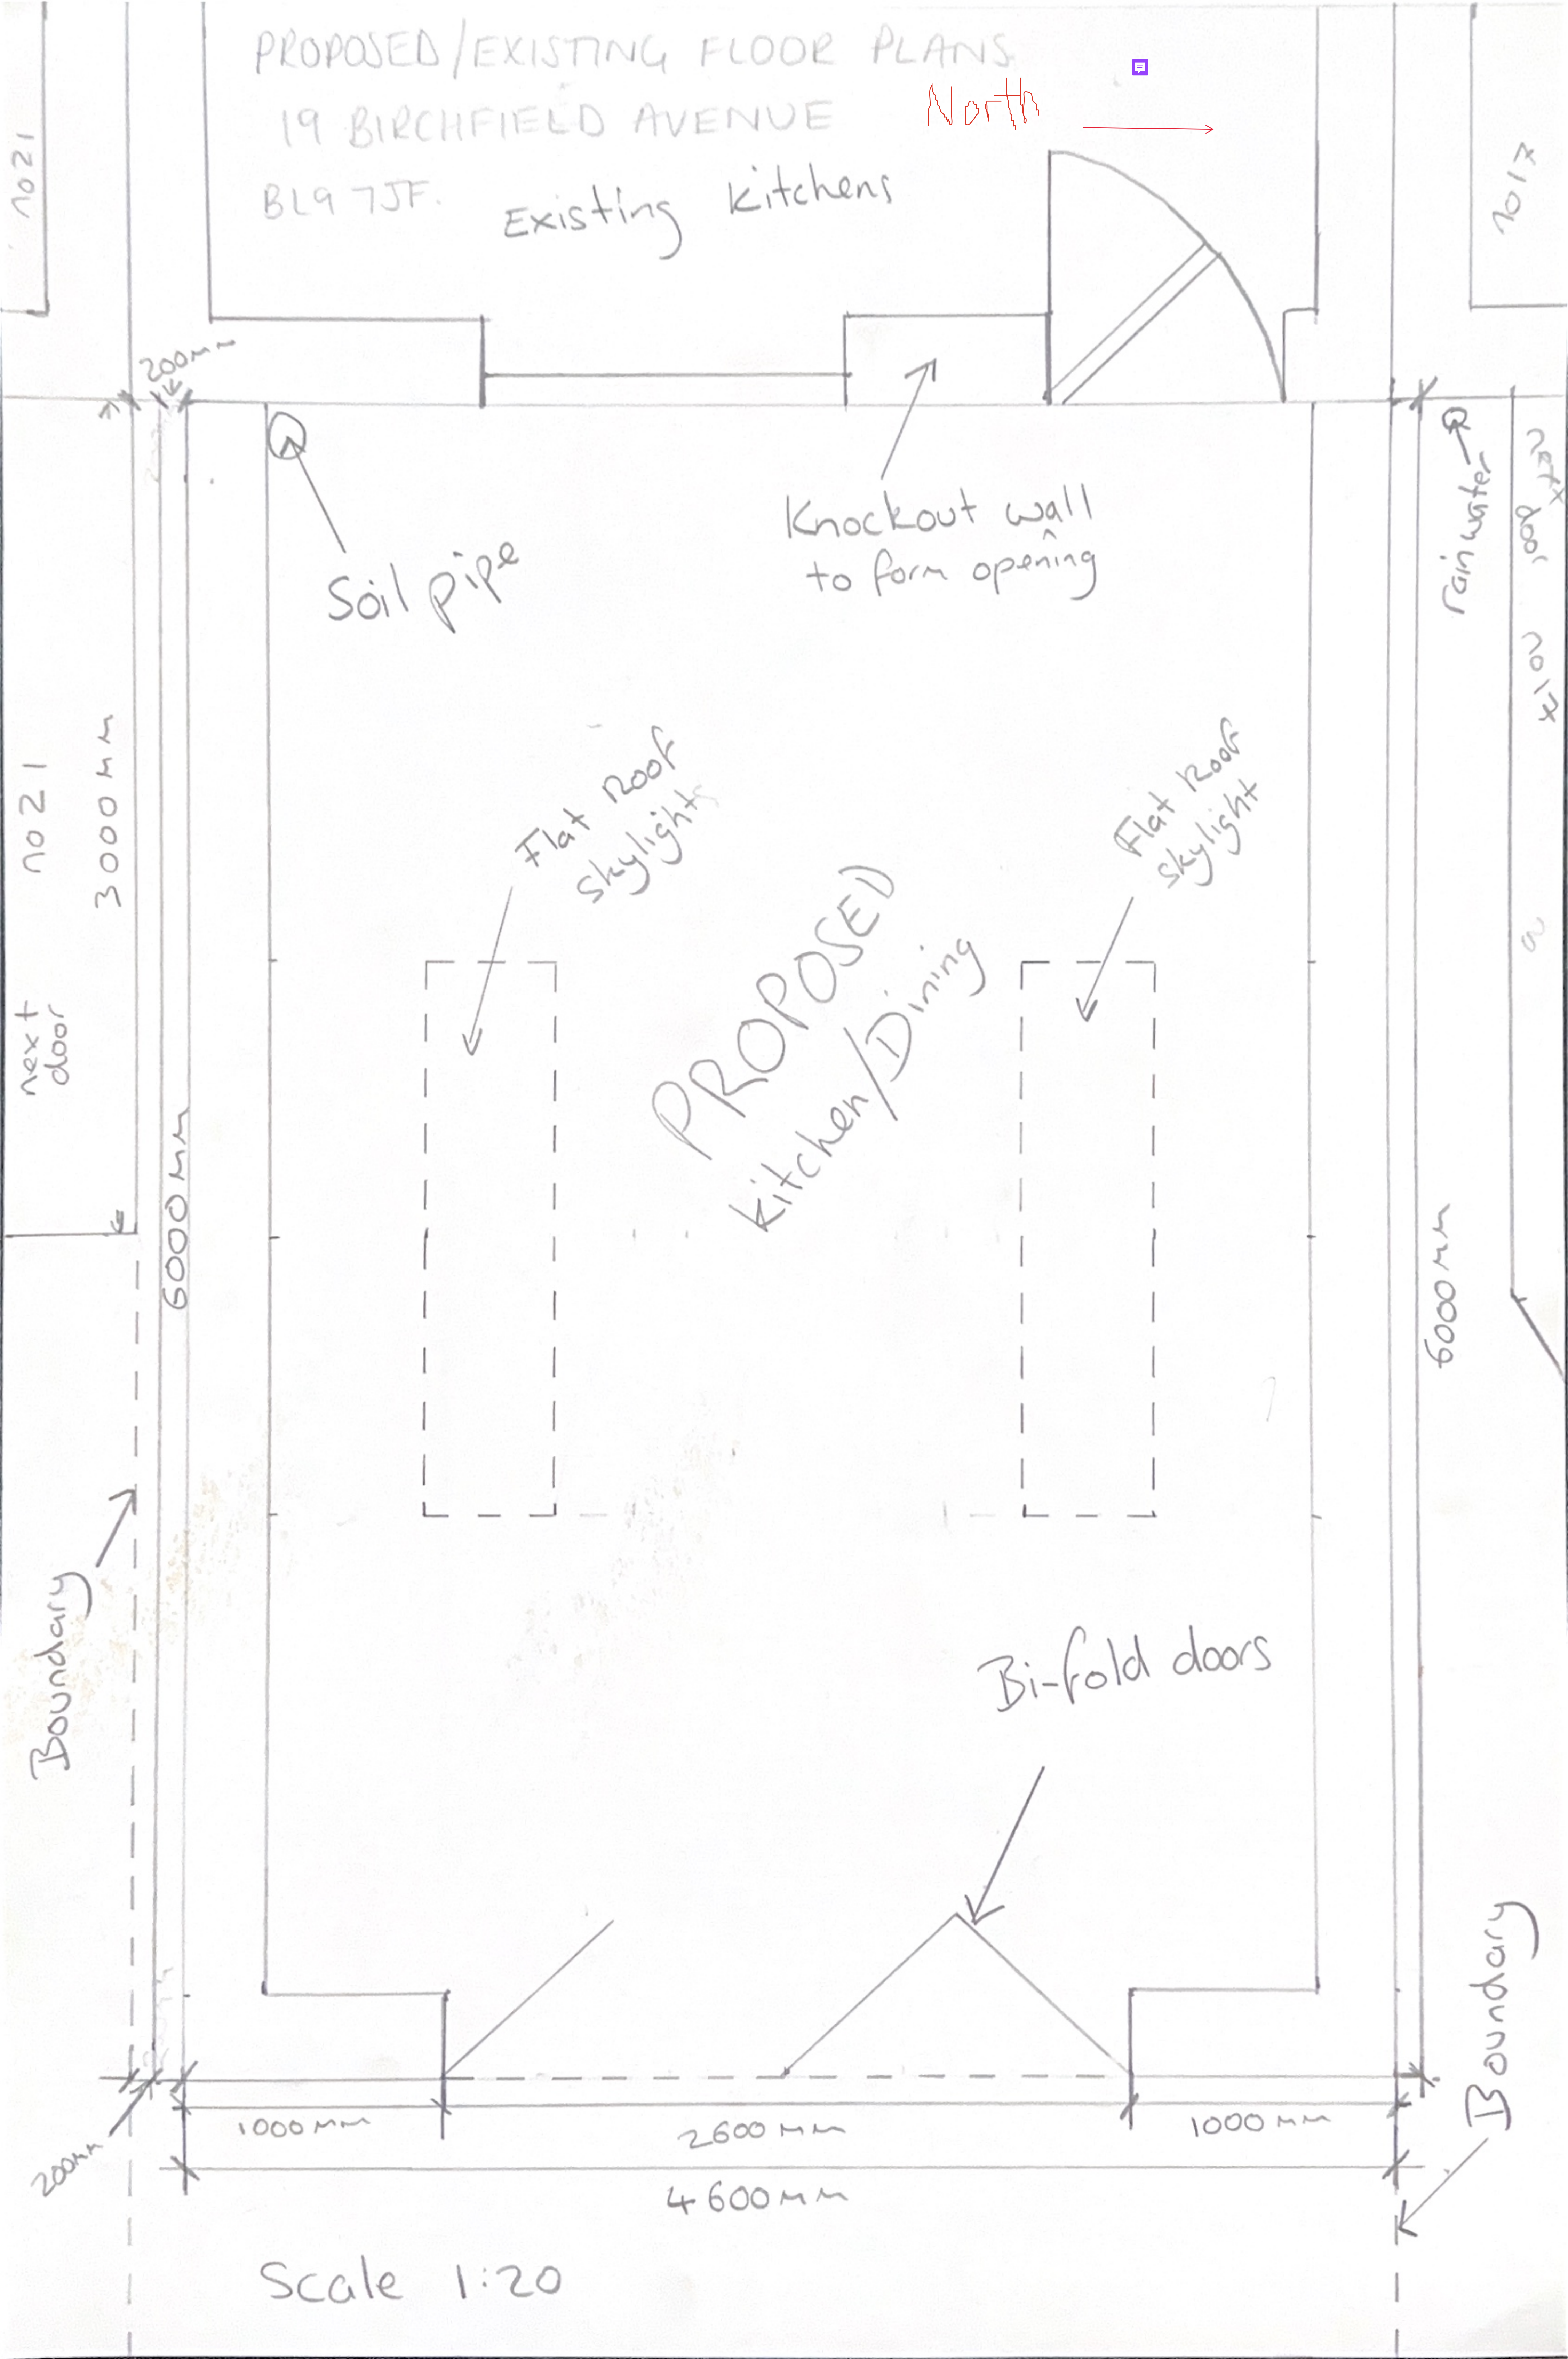

Scale 1:20

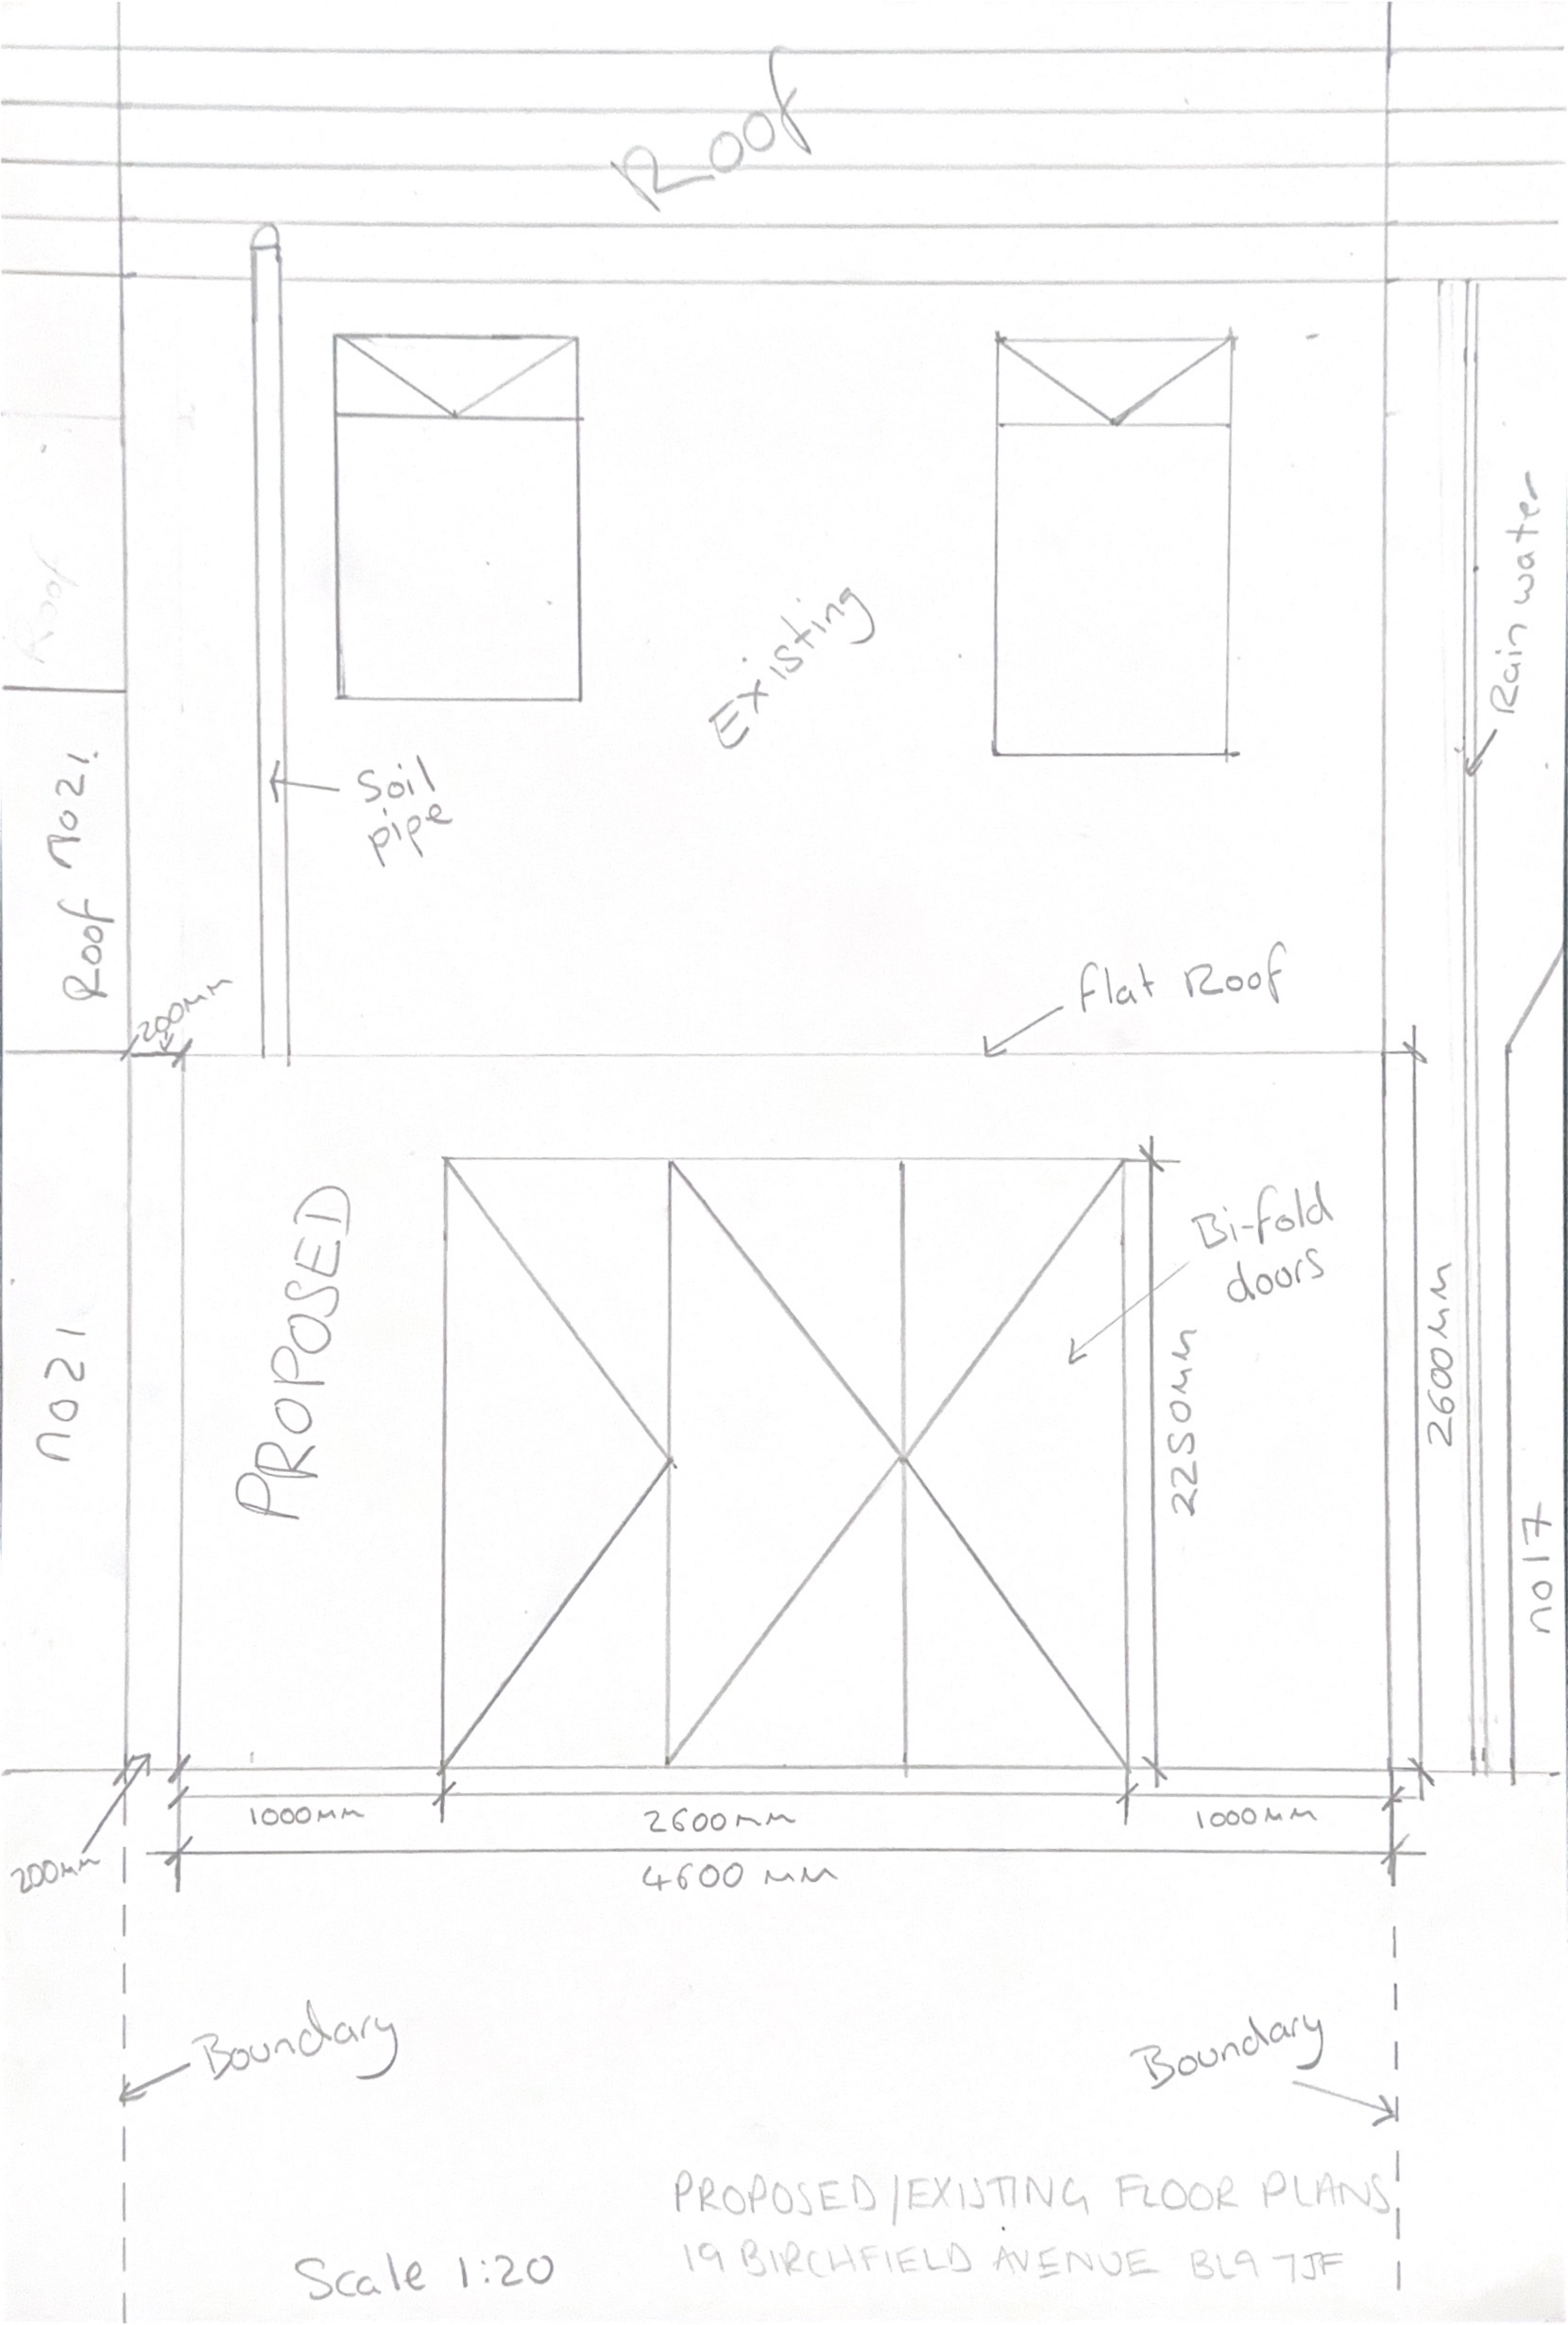

PROPOSED/EXISTING FLOOR PLANS
19 BIRCHFIELD AVENUE BLA 7JF

Scale 1:20