




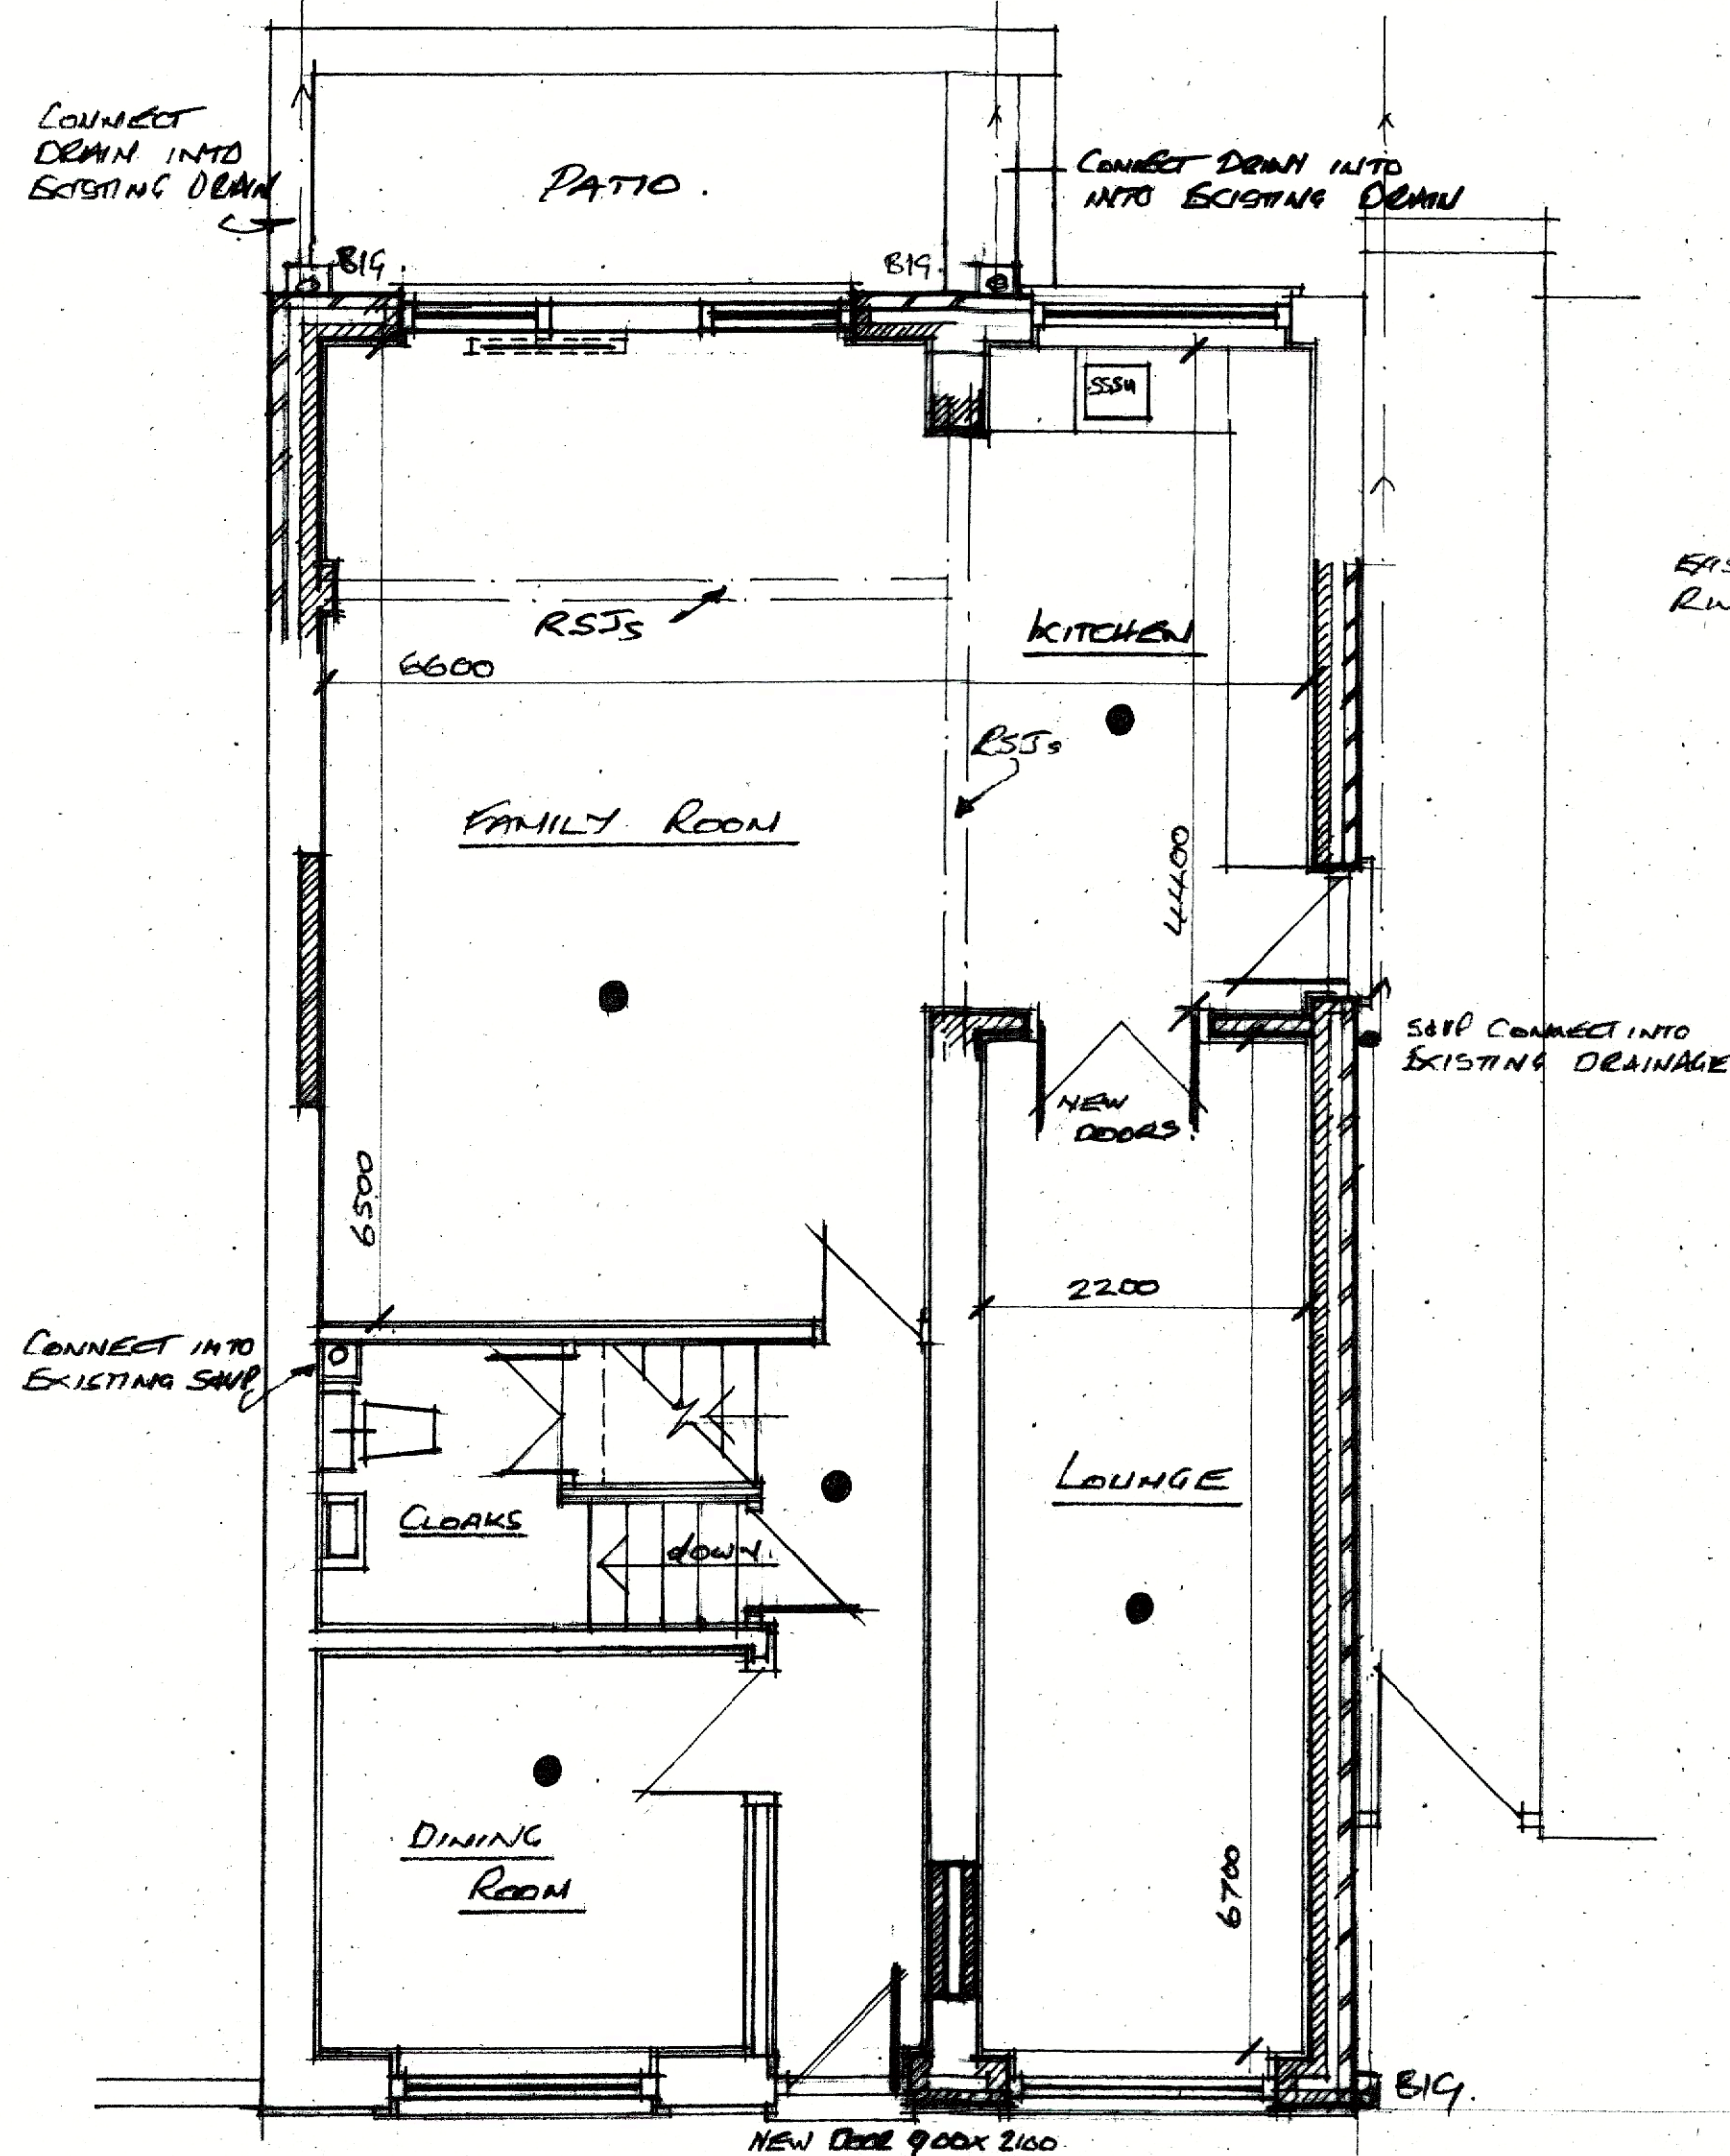


AS PROPOSED GROUND FLOOR PLAN

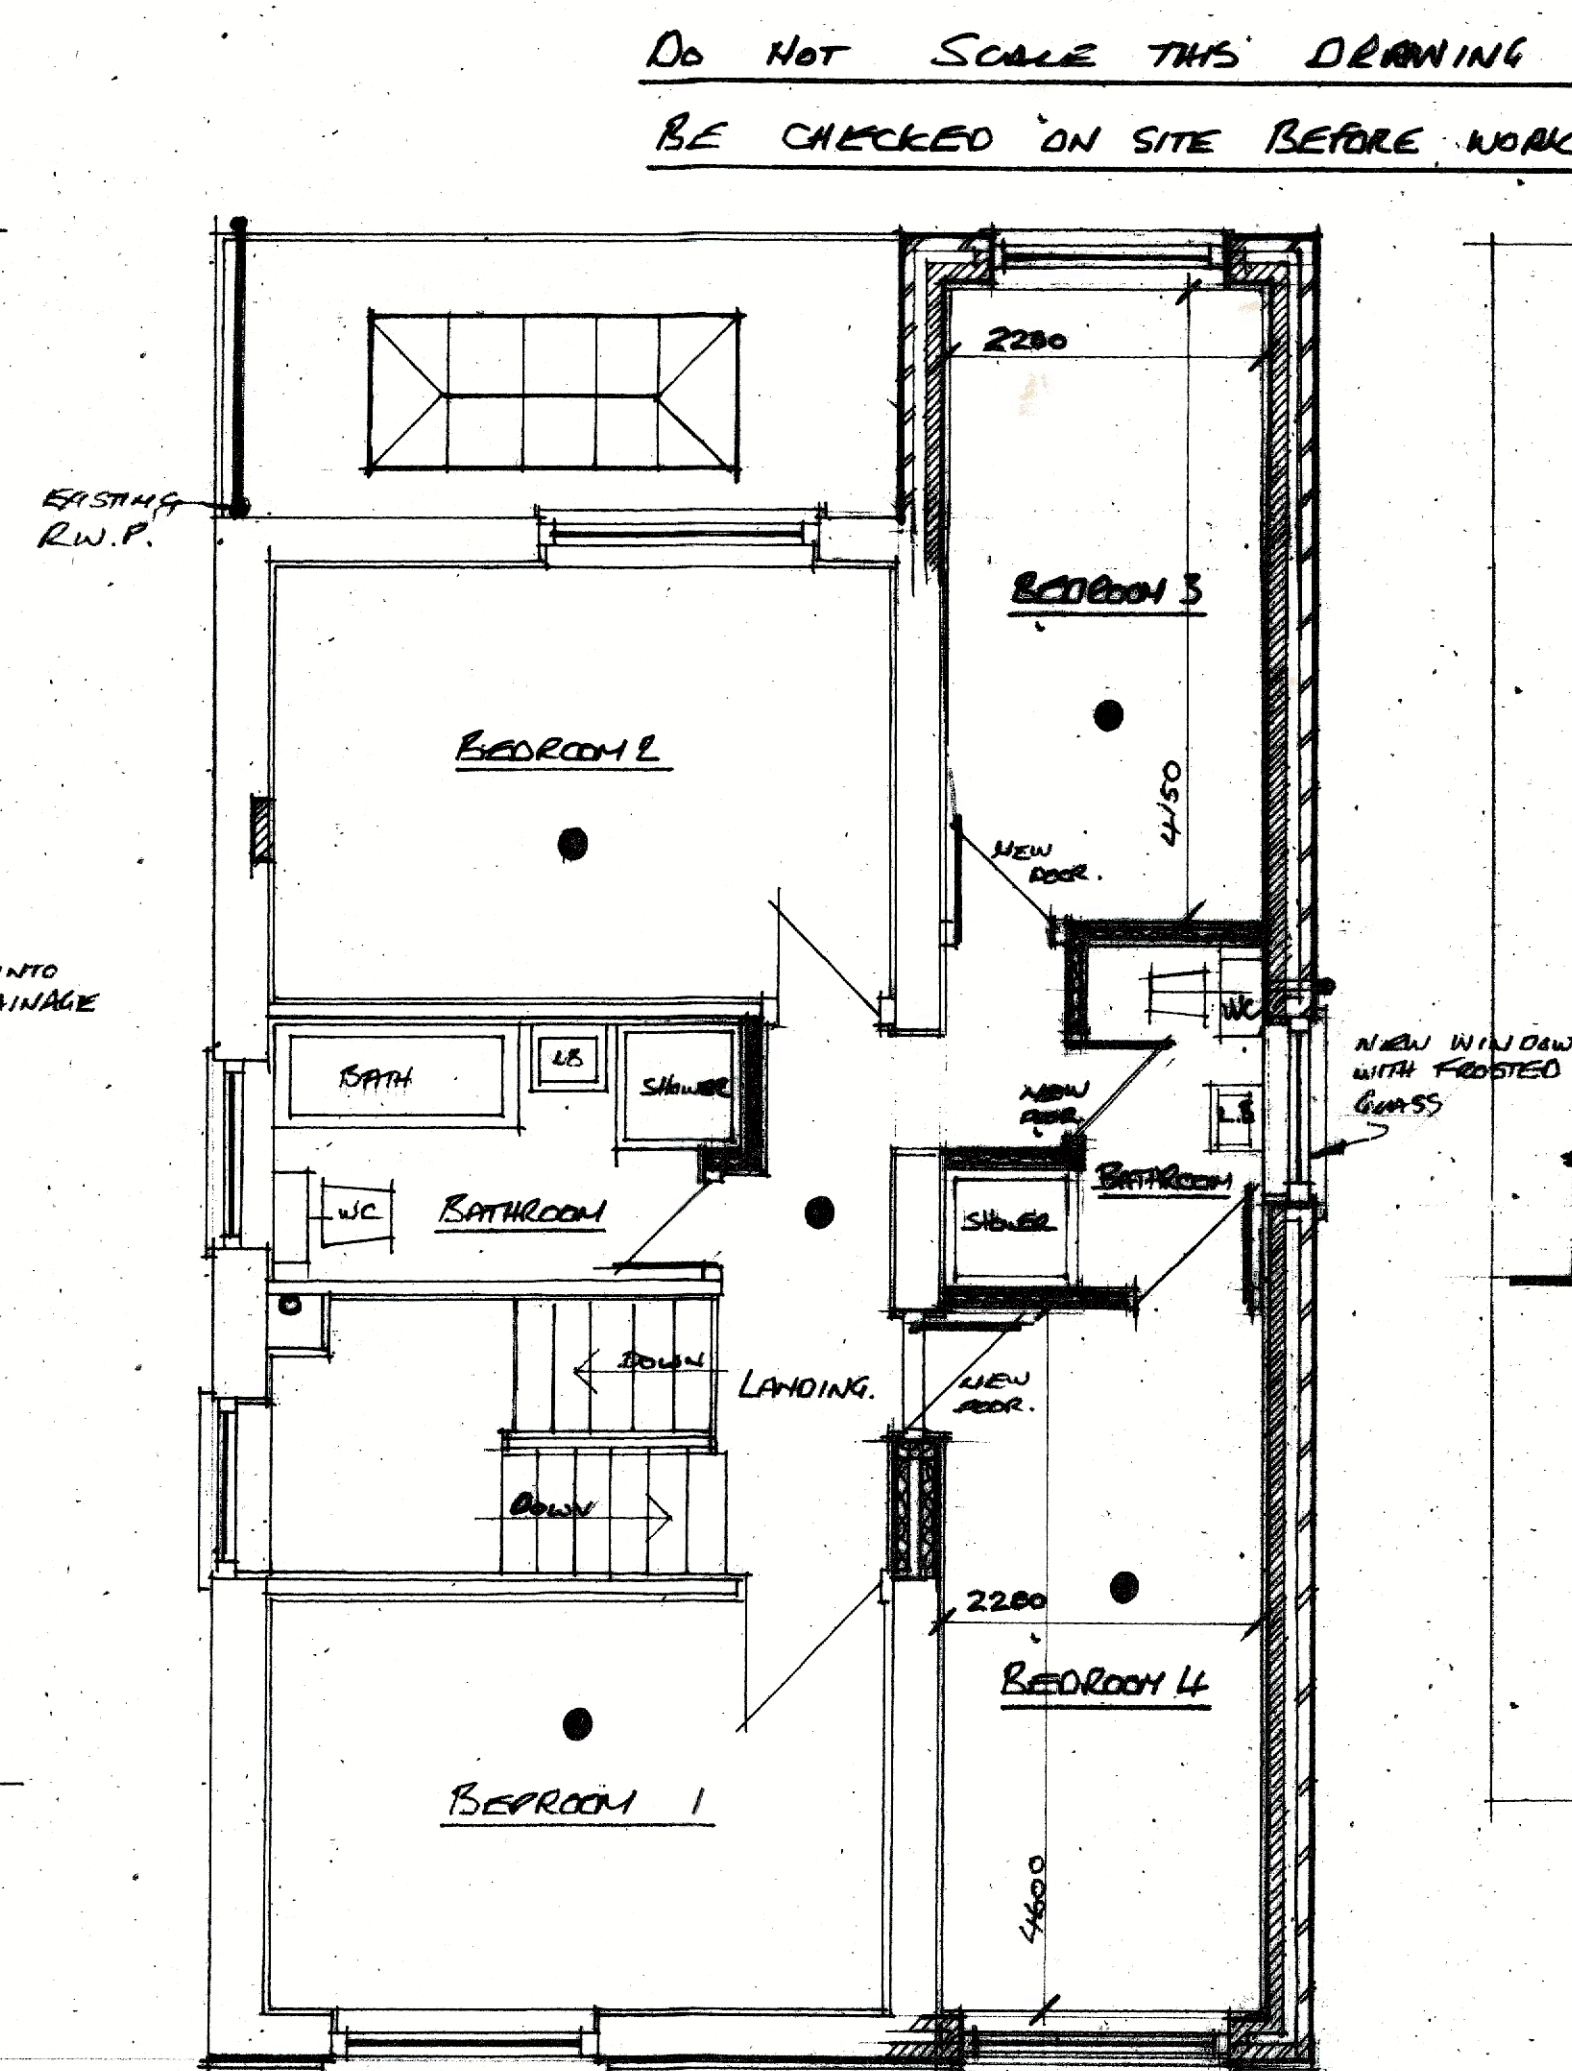


AS PROPOSED FIRST FLOOR PLAN

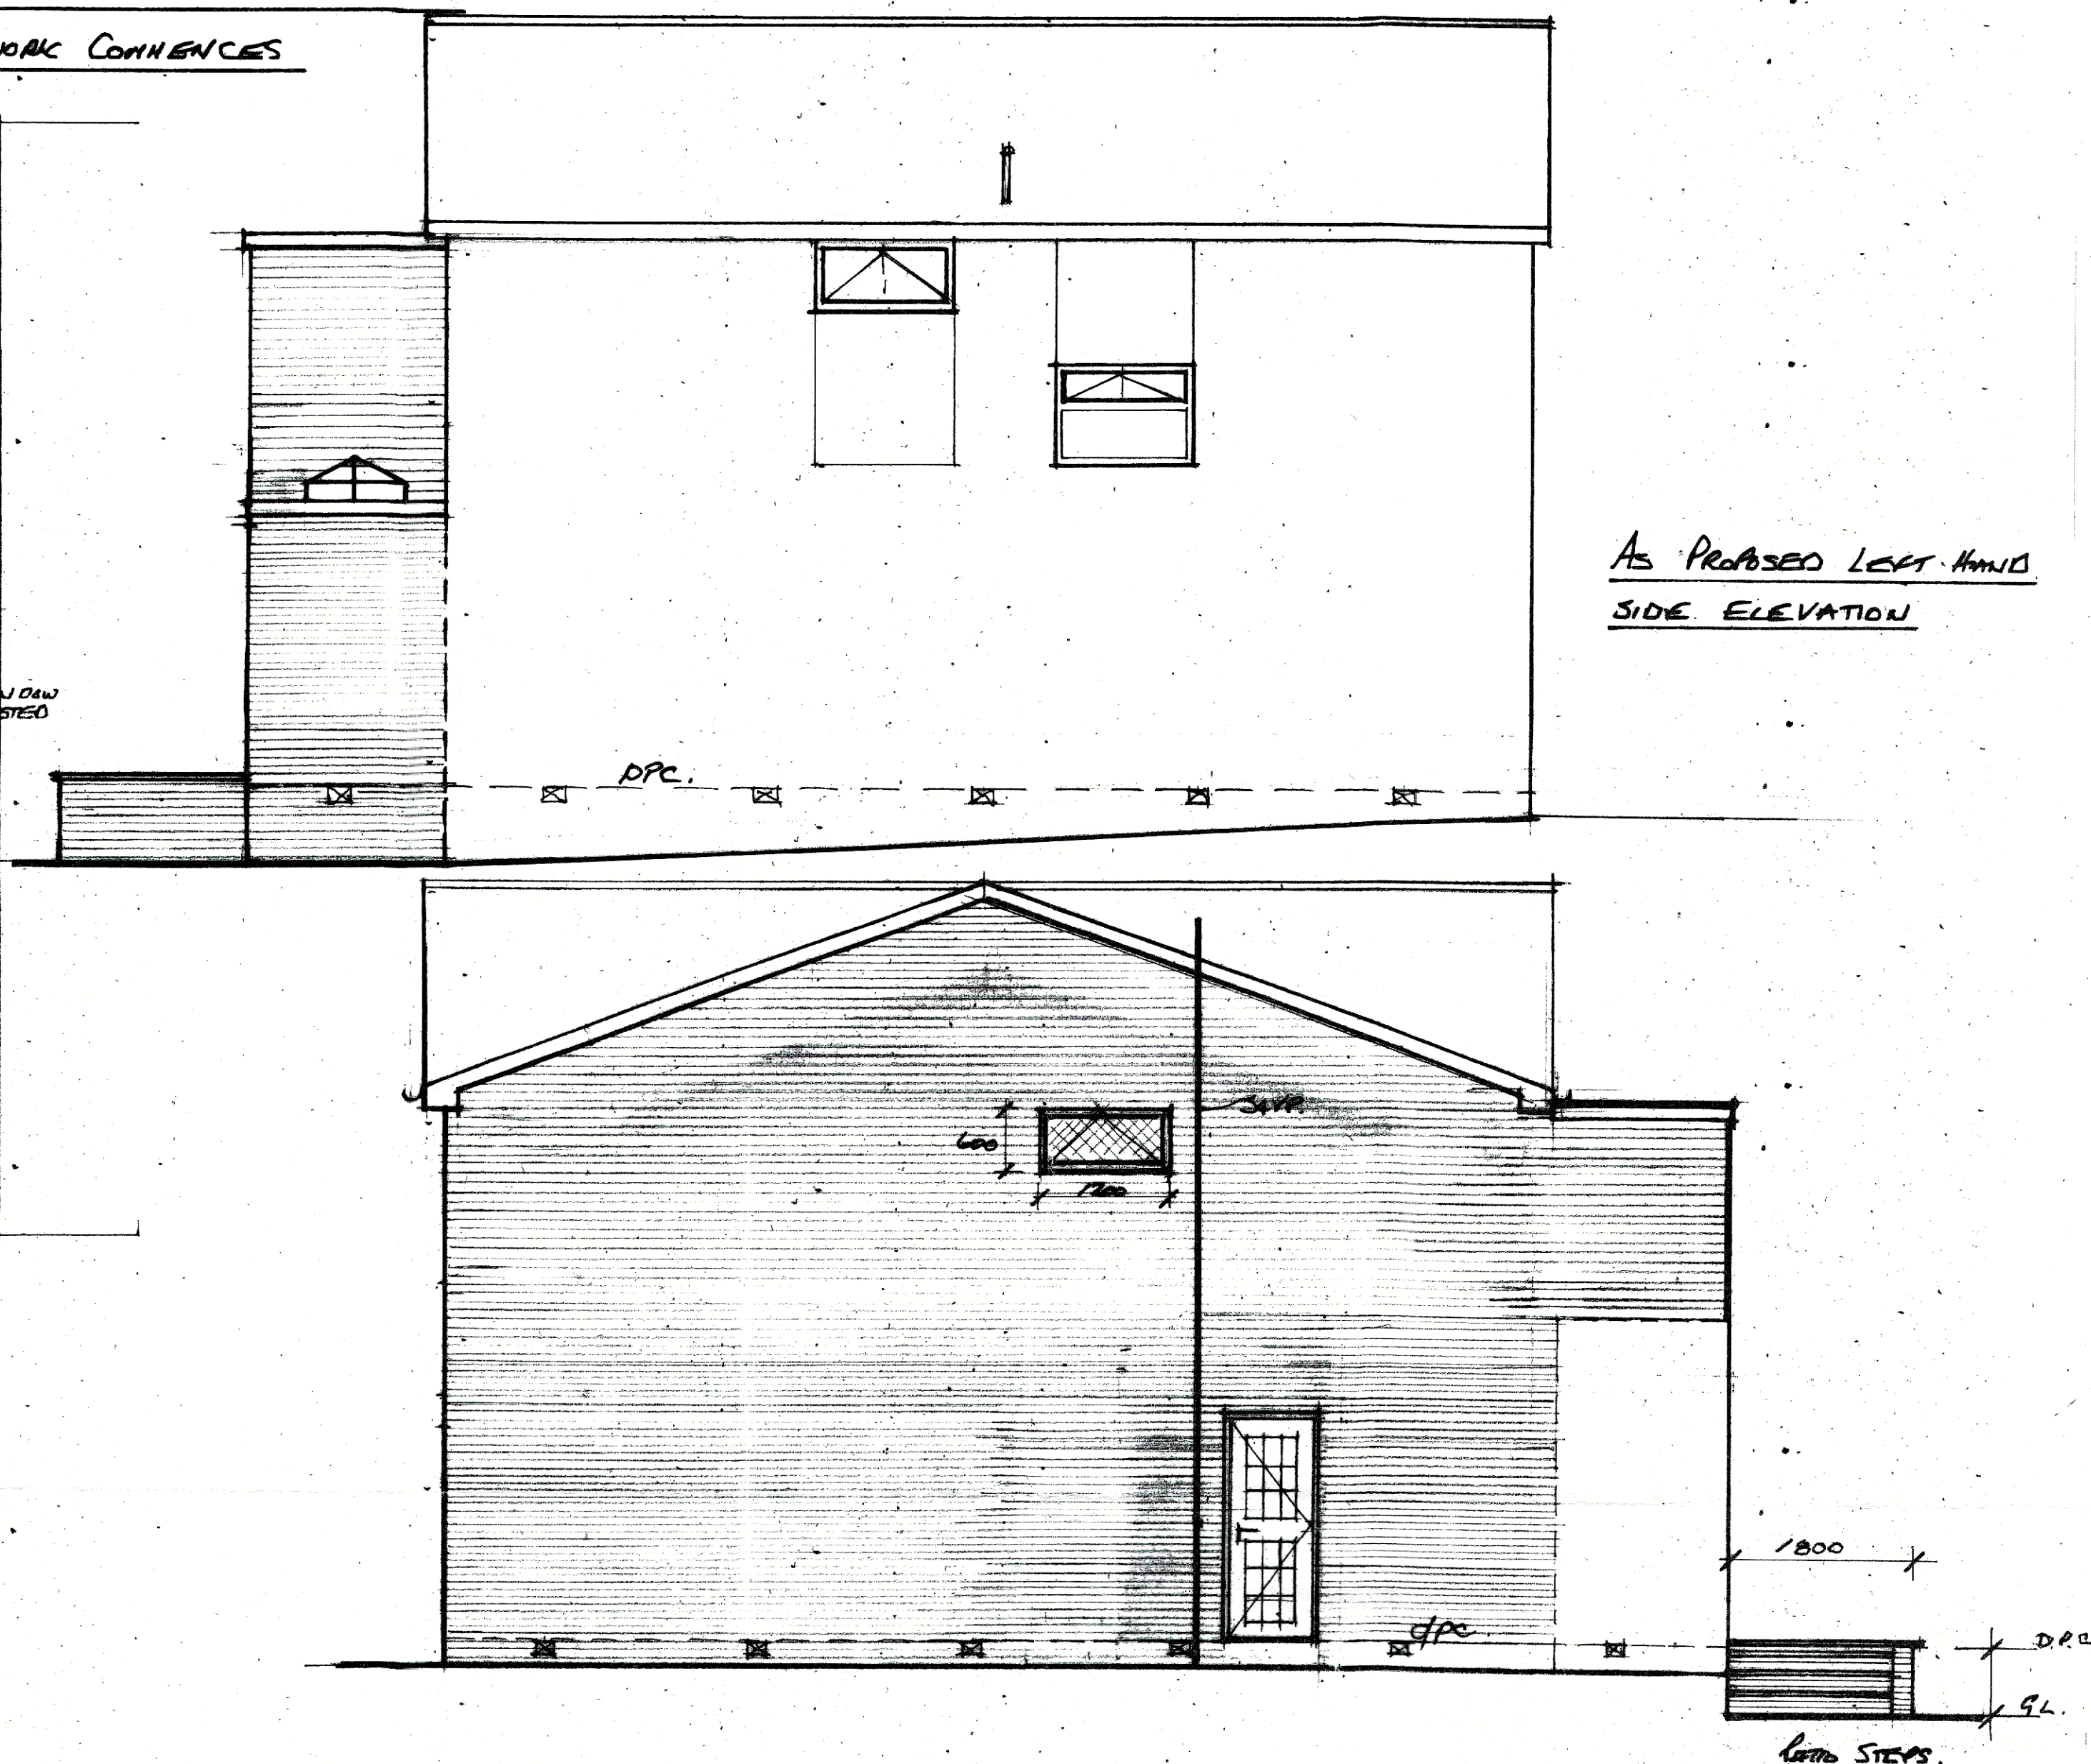


AS PROPOSED RIGHT HAND SIDE ELEVATION

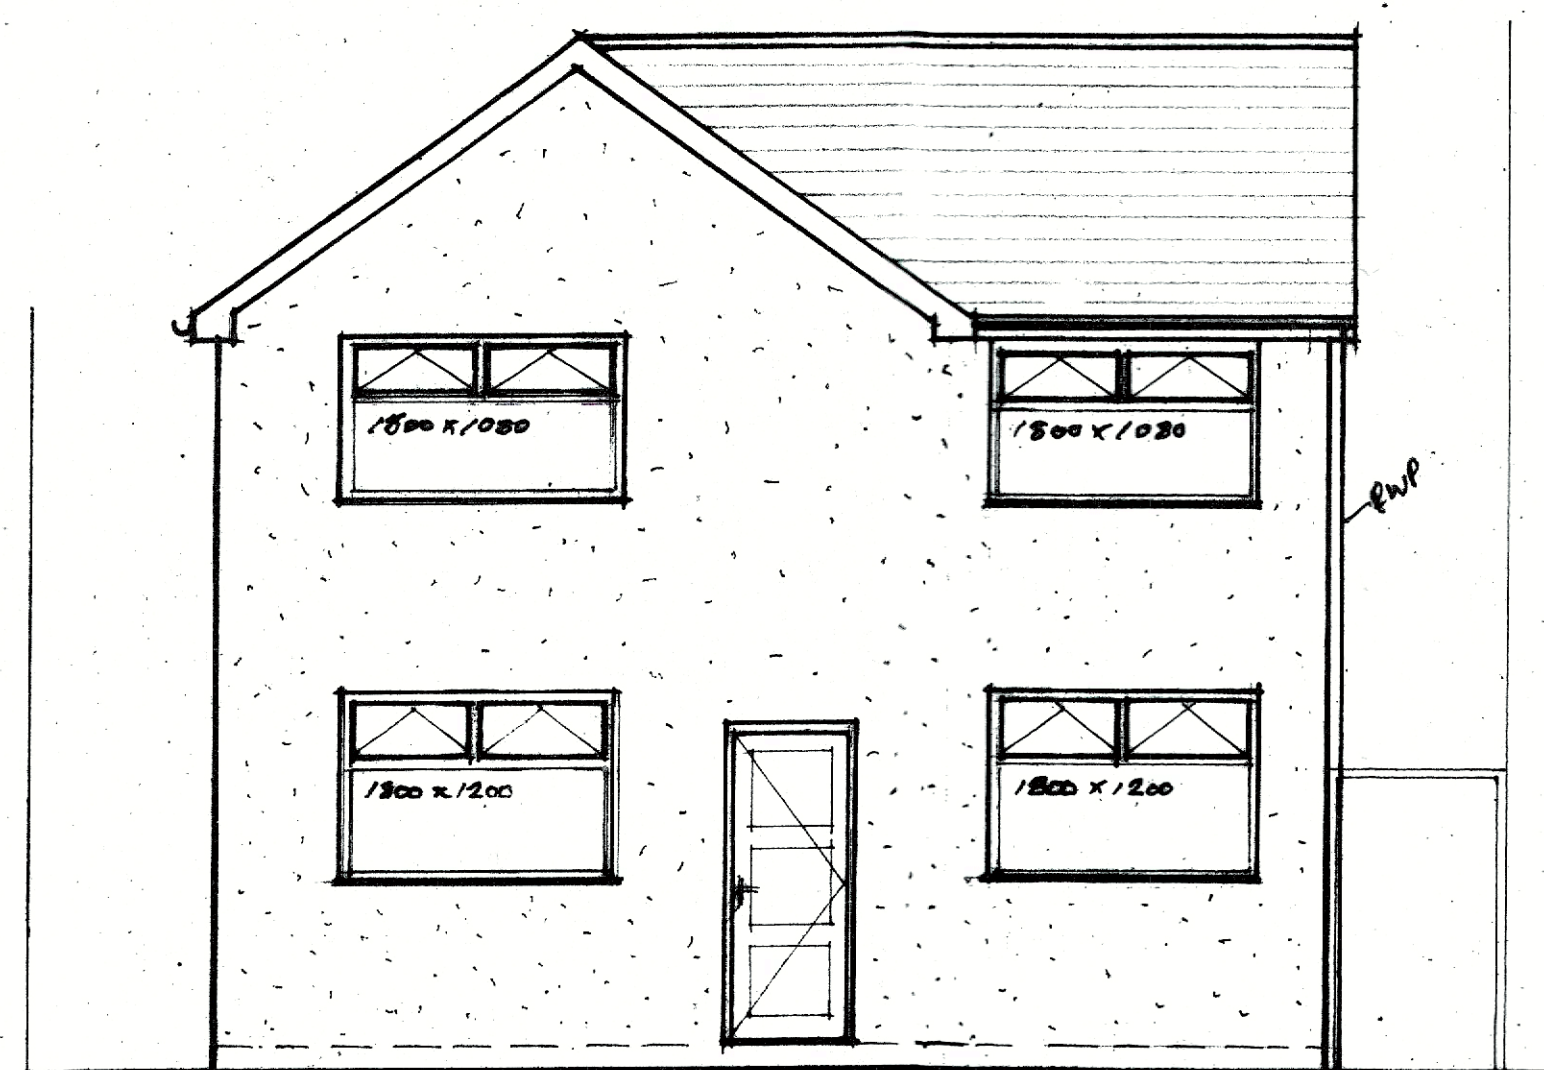

AS PROPOSED FRONT ELEVATION

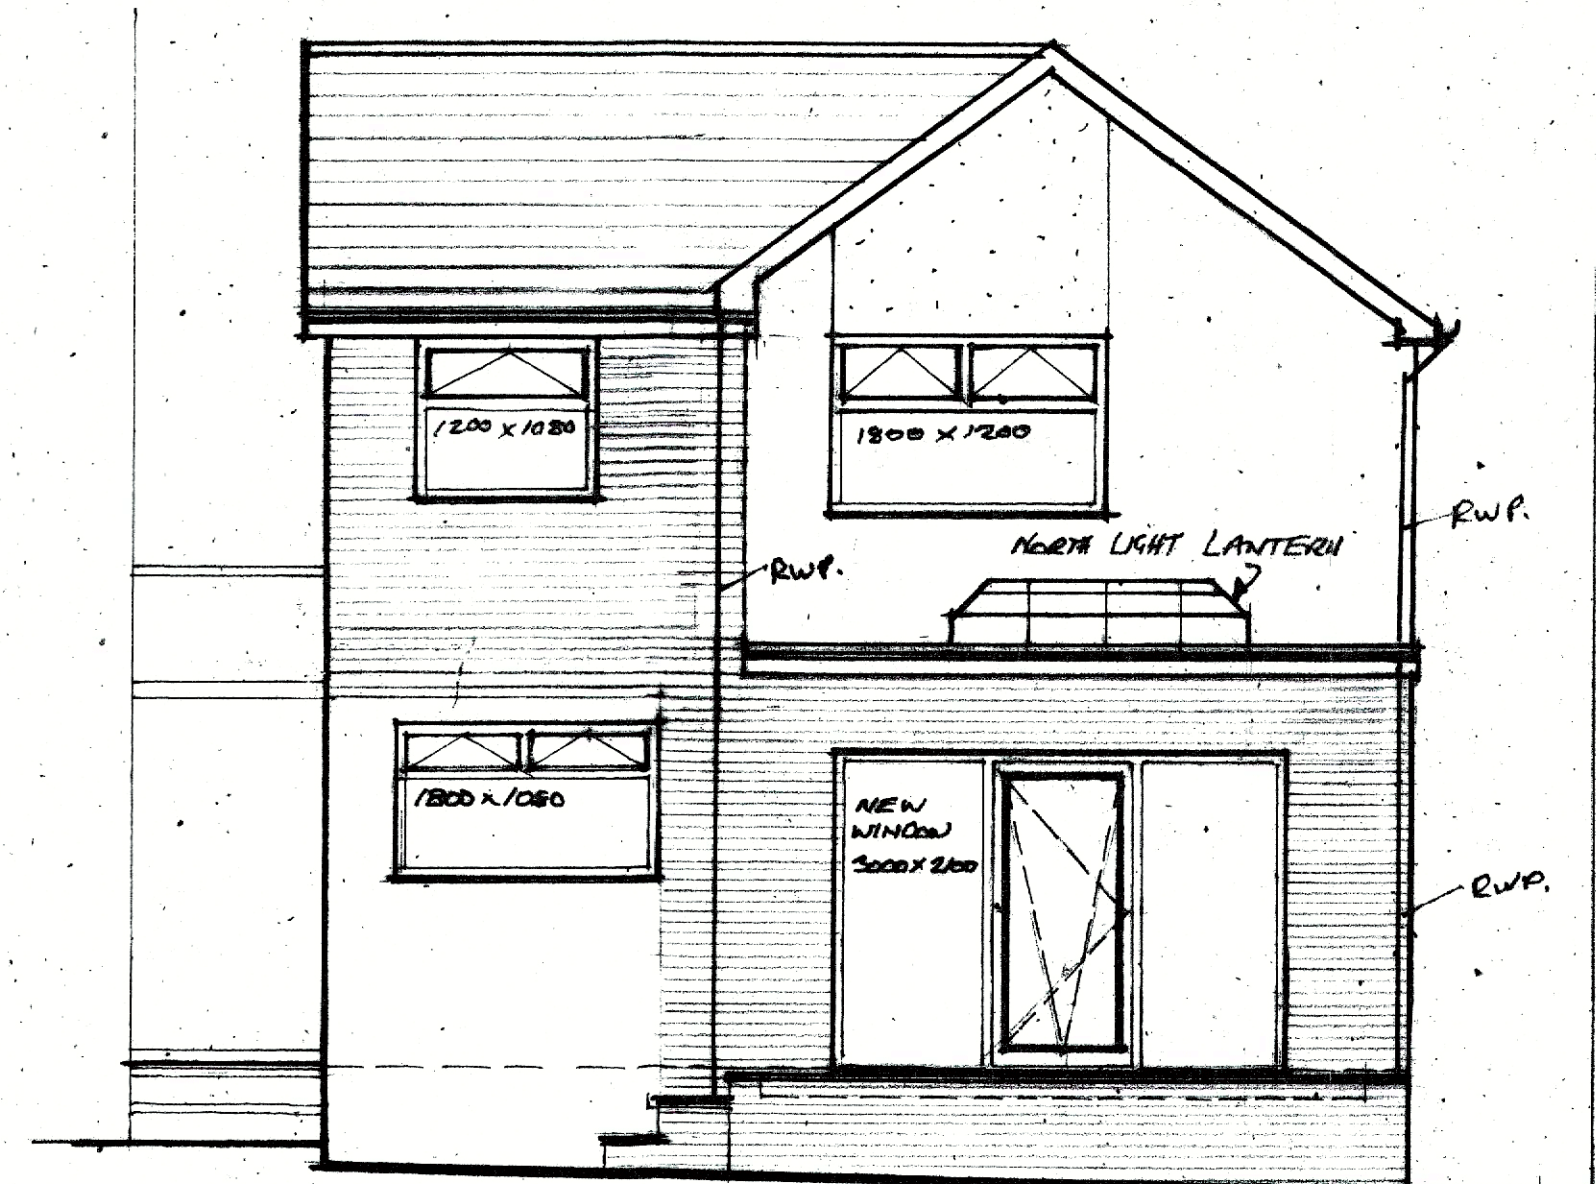

AS PROPOSED REAR ELEVATION

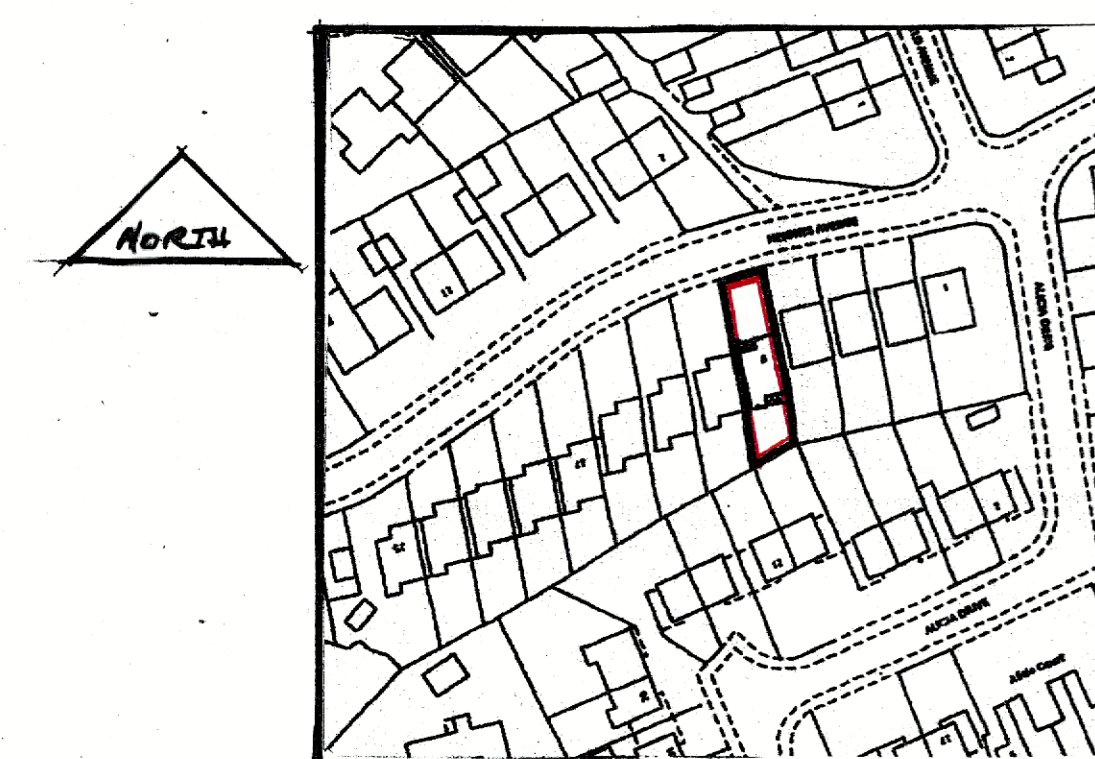

LOCATION PLAN 1:1250



BLOCK PLAN 1:500

PROPOSED 2 STOREY EXTENSION TO SIDE & REAR TO PROVIDE 2 NEW BEDROOMS & BATHROOM AND LARGE KITCHEN & FAMILY ROOM & NEW LOUNGE
 FOR DR. LUQMAN ALI
 9, HEIGHTS AVENUE, ROCKDALE OL12 6SL
 SCALES:- 1:50 1:1250 1:500

DWG NO. H.A. 2
 DATE:-
 OCTOBER 2024

DO NOT SCALE THIS DRAWING ALL DIMENSIONS TO BE CHECKED ON SITE BEFORE WORK COMMENCES