


DO NOT SCALE

LOCATION PLAN
SCALE : 1:30000

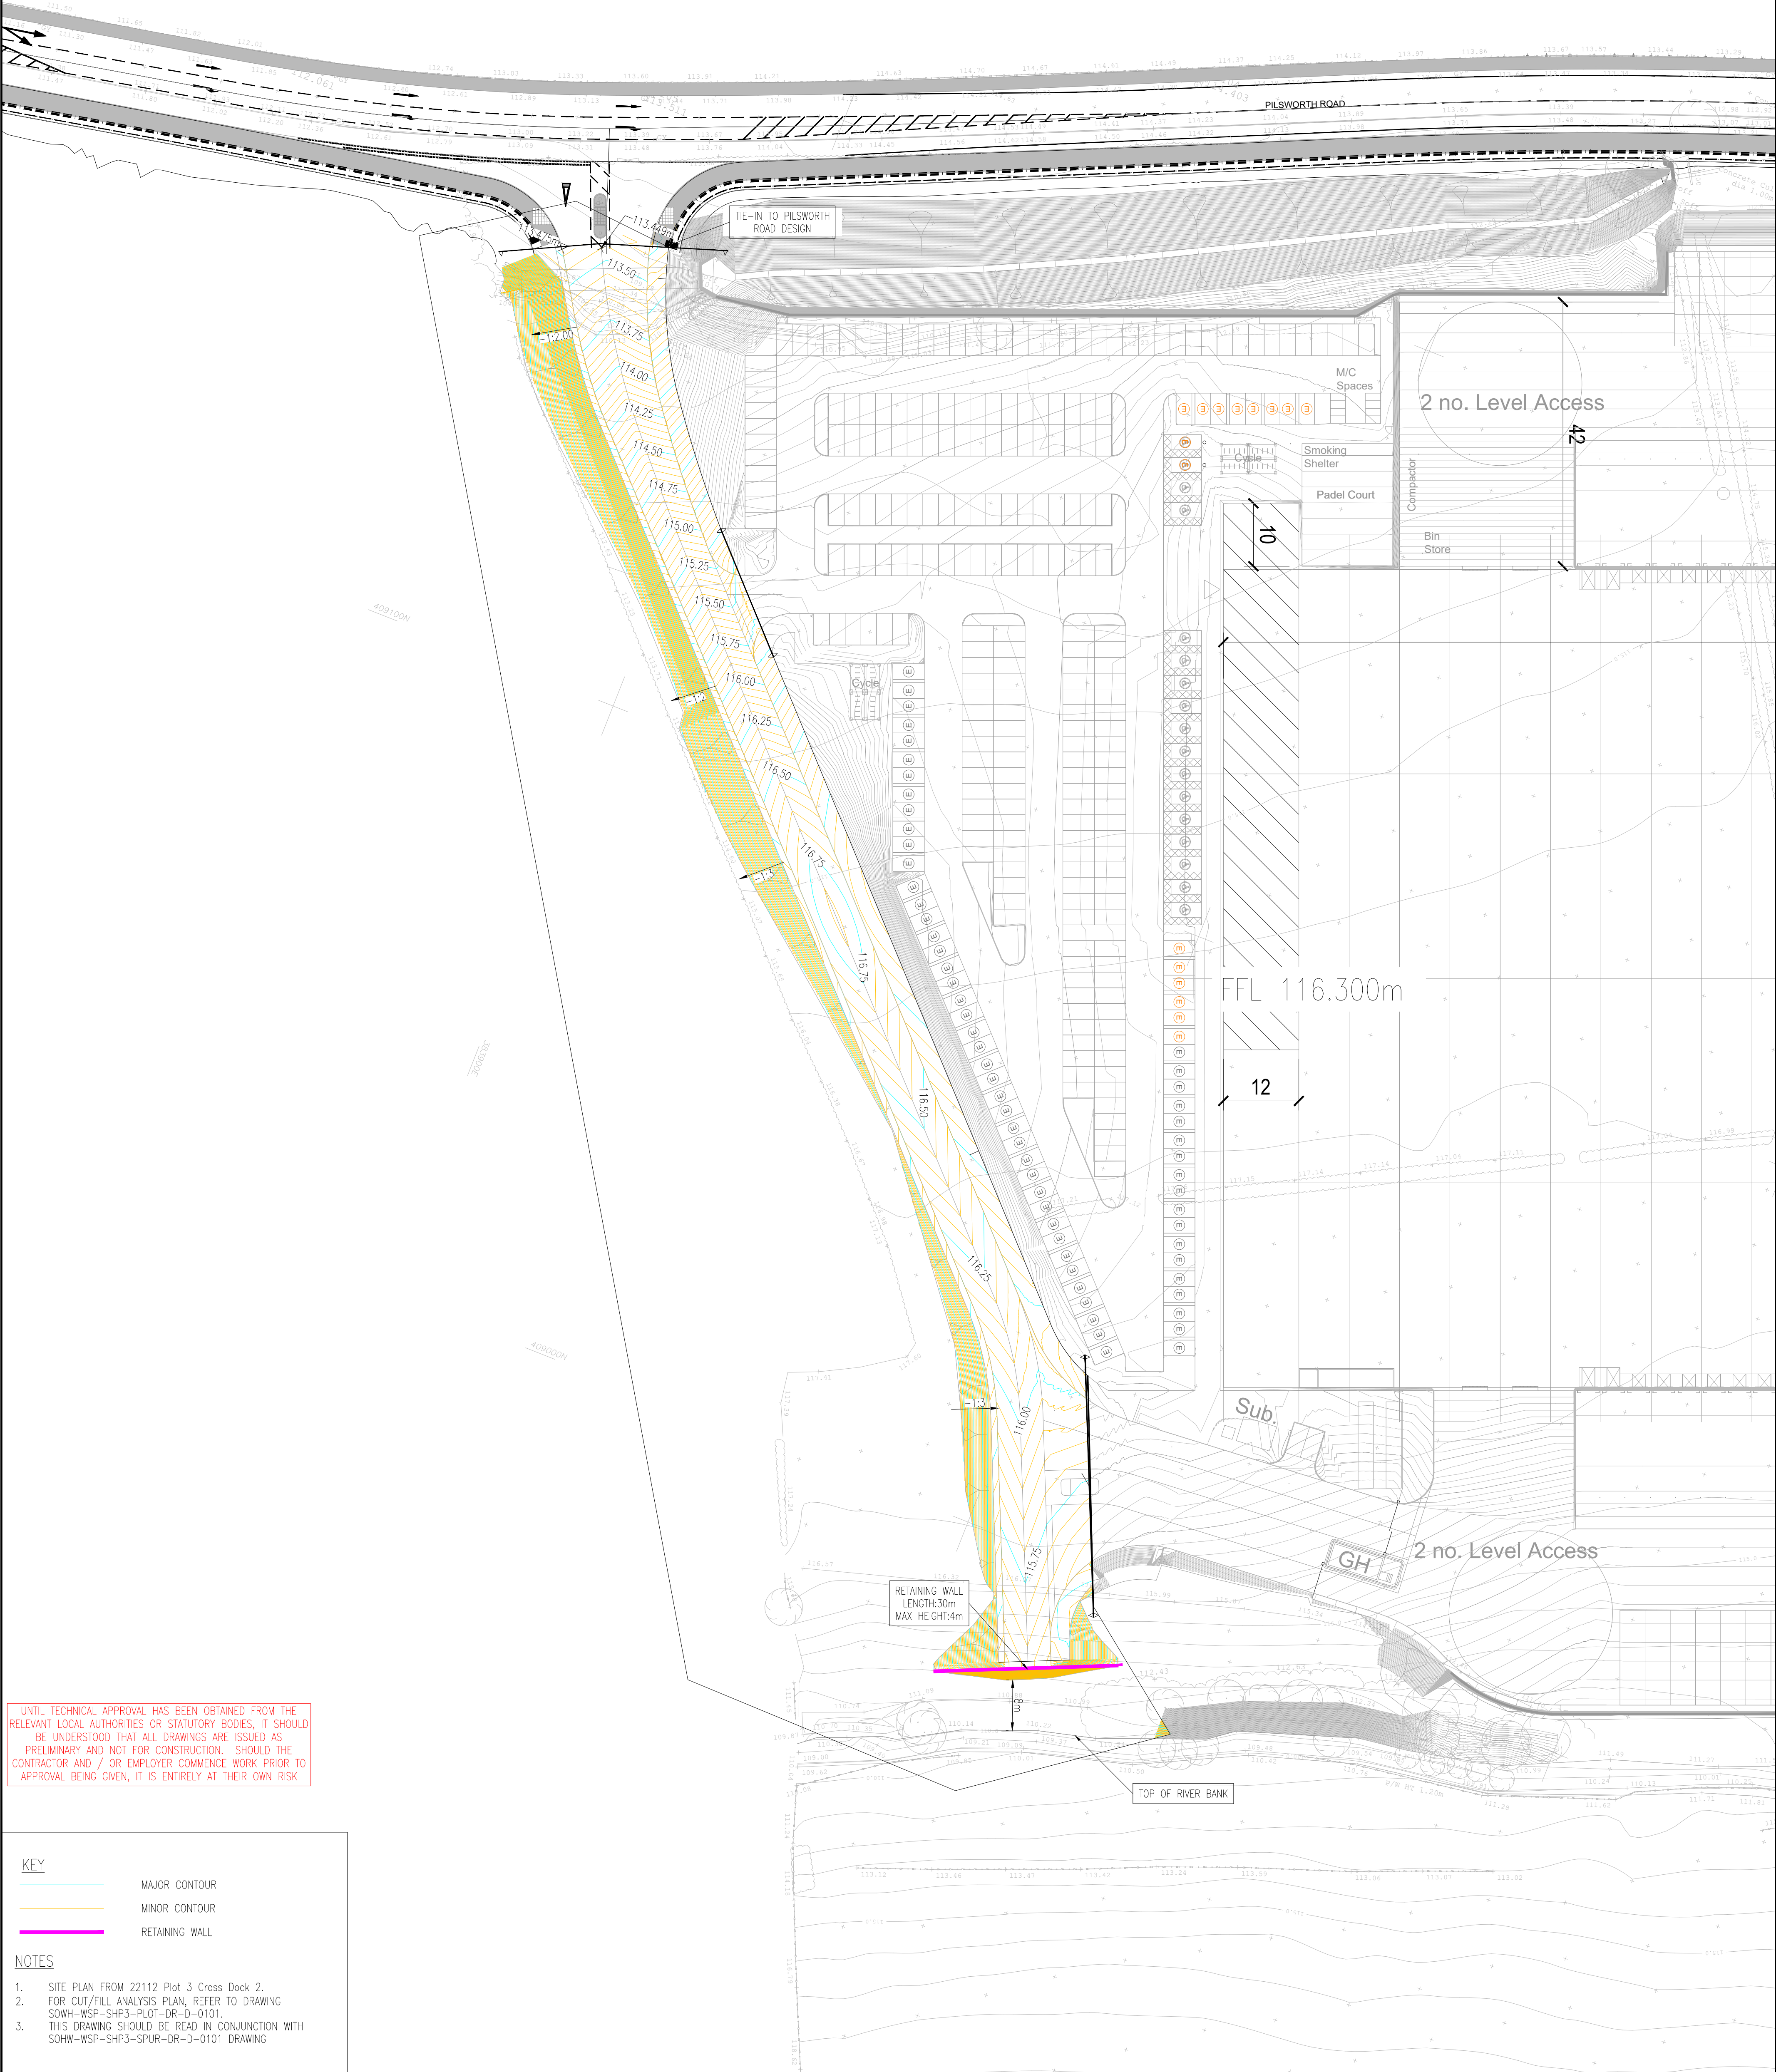

UNTIL TECHNICAL APPROVAL HAS BEEN OBTAINED FROM THE RELEVANT LOCAL AUTHORITIES OR STATUTORY BODIES, IT SHOULD BE UNDERSTOOD THAT ALL DRAWINGS ARE ISSUED AS PRELIMINARY AND NOT FOR CONSTRUCTION. SHOULD THE CONTRACTOR AND / OR EMPLOYER COMMENCE WORK PRIOR TO APPROVAL BEING GIVEN, IT IS ENTIRELY AT THEIR OWN RISK

KEY	
—	MAJOR CONTOUR
—	MINOR CONTOUR
—	RETAINING WALL

NOTES

- SITE PLAN FROM 22112 Plot 3 Cross Dock 2.
- FOR CUT/FILL ANALYSIS PLAN, REFER TO DRAWING SOWH-WSP-SHP3-PLOT-DR-D-0101.
- THIS DRAWING SHOULD BE READ IN CONJUNCTION WITH SOWH-WSP-SHP3-SPUR-DR-D-0101 DRAWING

P05	08-05-2025	DS	RETAINING WALL ADDED	DW	DW
P04	28/11/2024	JEM	MASTERPLAN UPDATED	DW	DW
P03	30-03-2023	DS	MASTERPLAN UPDATED	DW	DW
P02	10-03-2023	DS	MASTERPLAN UPDATED	DW	SG
P01	22/12/2022	JXB	FIRST ISSUE	DW	DW
REV	DATE	BY	DESCRIPTION	CHK	APP



8 First Street
Manchester
M15 4GU, UK

T+44 (0) 161 200 5000
wsp.com

CLIENT:	RUSSELLS SOUTH HEYWOOD COMMERCIAL LTD
ARCHITECT:	AEW ARCHITECTS

PROJECT:	SOUTH HEYWOOD PLOT 3
TITLE:	SPUR ROAD PROPOSED CONTOUR PLAN

SCALE @ A1:	1:500	CHECKED:	DW	APPROVED:	SG
PROJECT No:	70089657	DESIGNED:	SG	DRAWN:	SG
DATE:	May 25	REV:	P05		

© WSP UK Ltd

File name: C:\Users\N002446\OneDrive\WSP\03655017\HEYWOOD - WORK IN PROGRESS\03 DRAWINGS\0101\DWG - 0101.DWG, printed on 08 May 2025 16:31:54, by G.S. Dargham

DRAWING STATUS: S3 - FOR REVIEW